
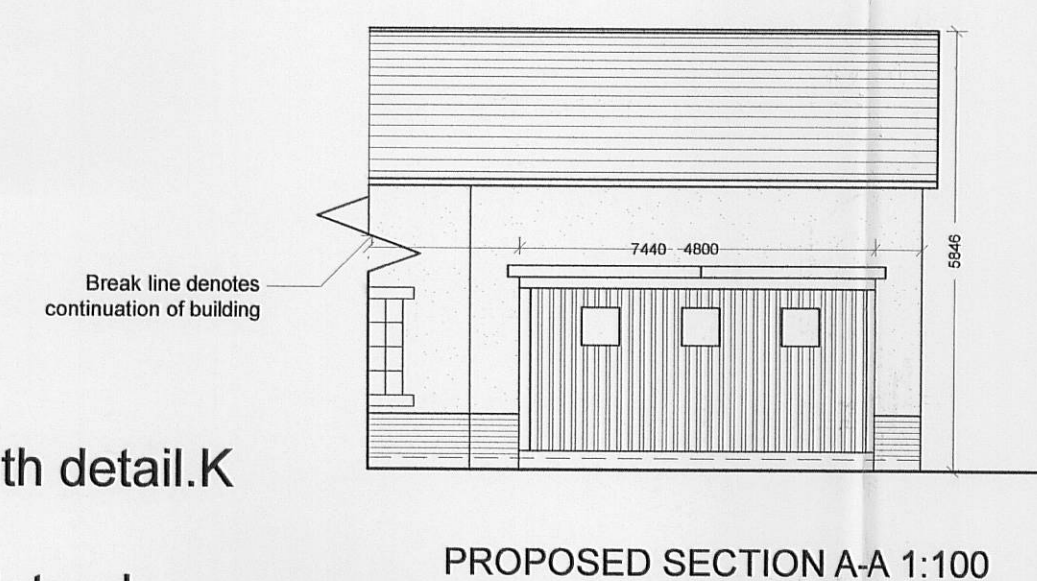
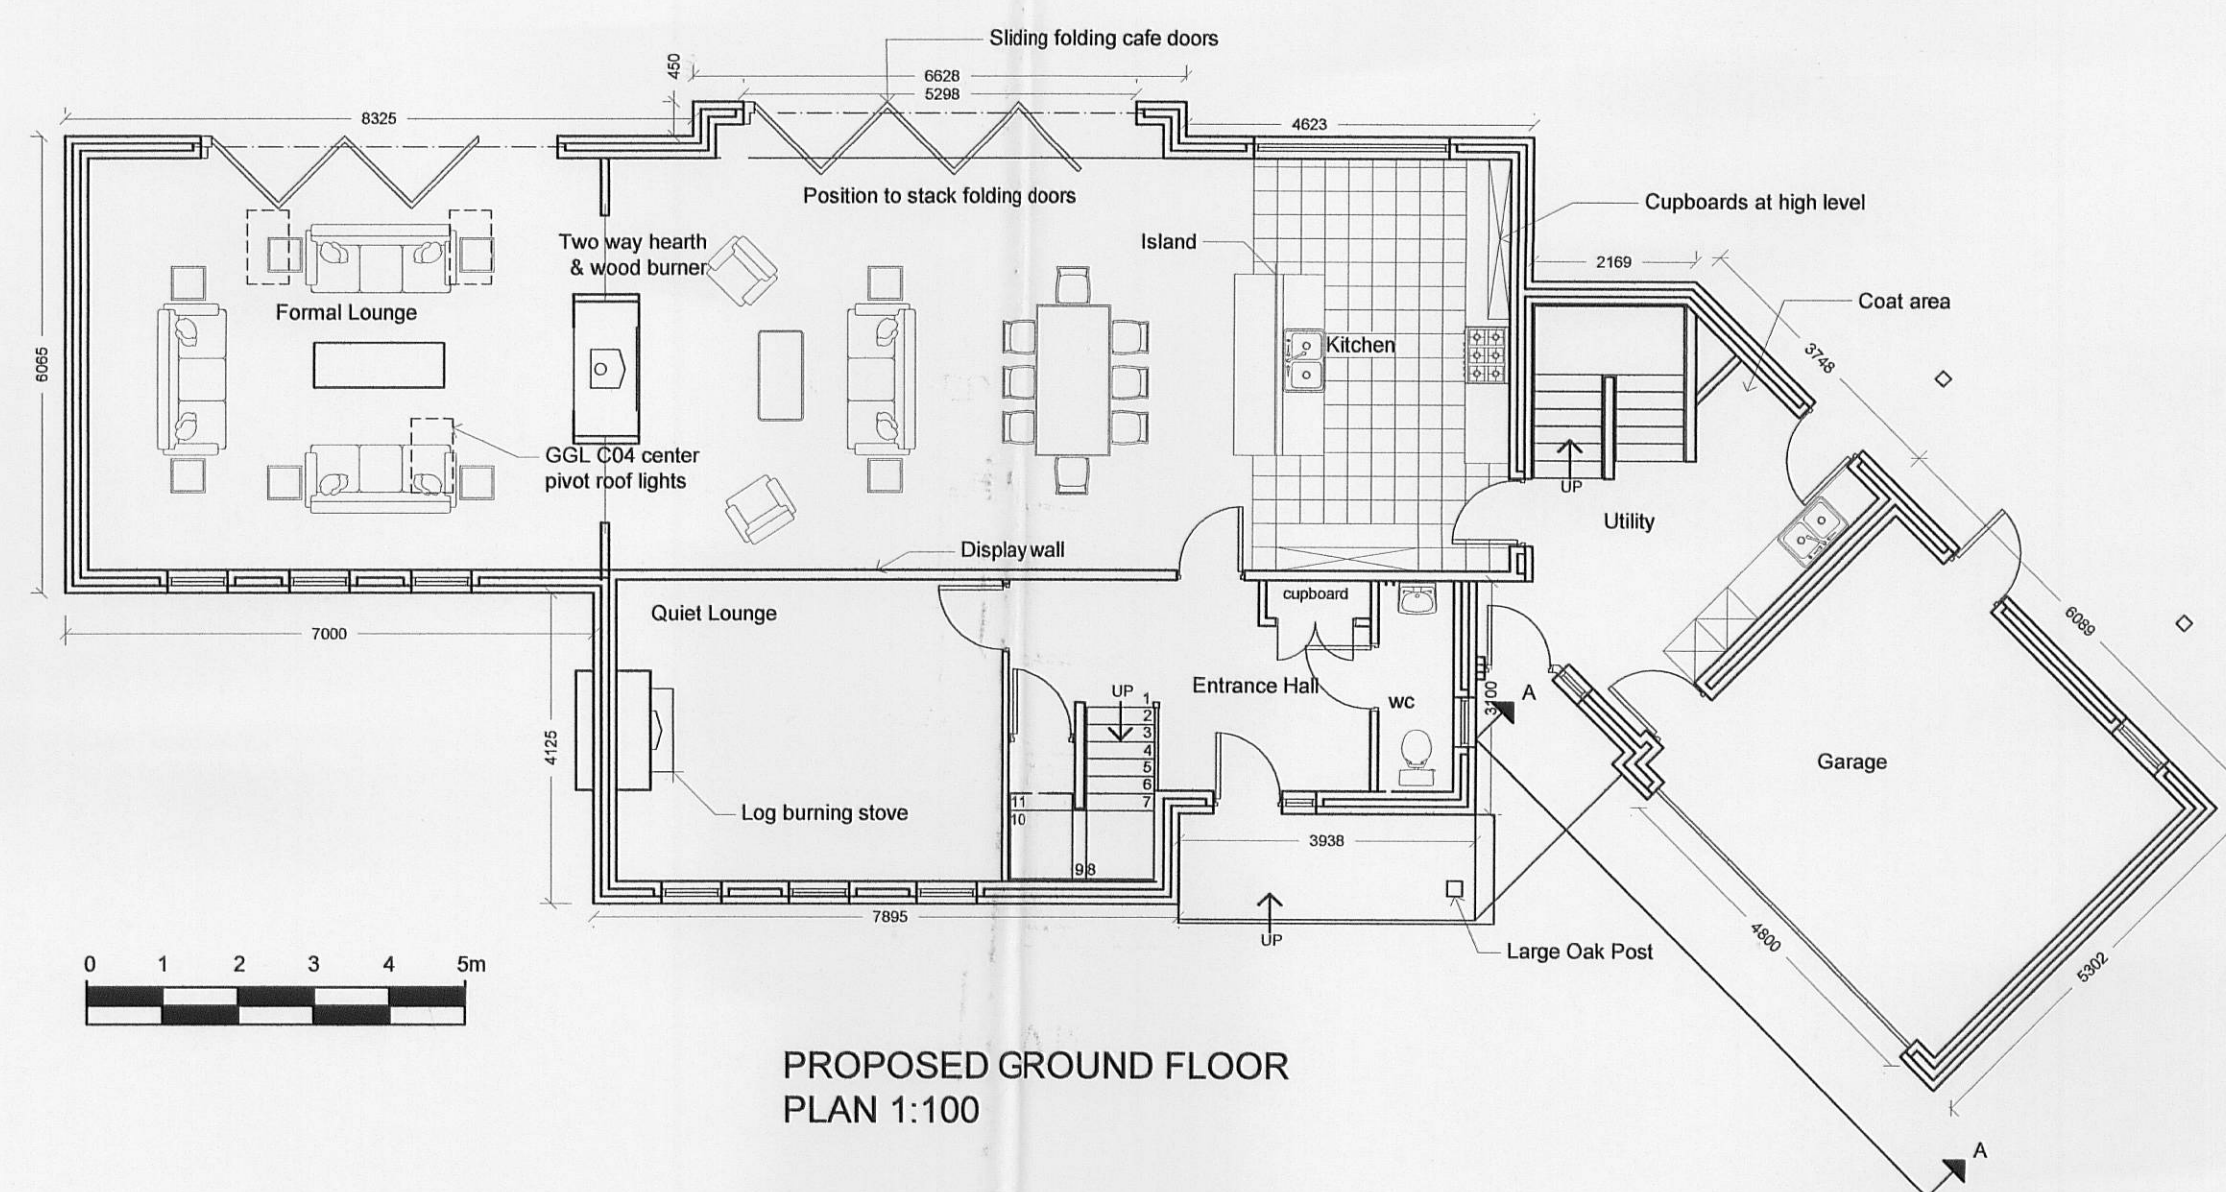
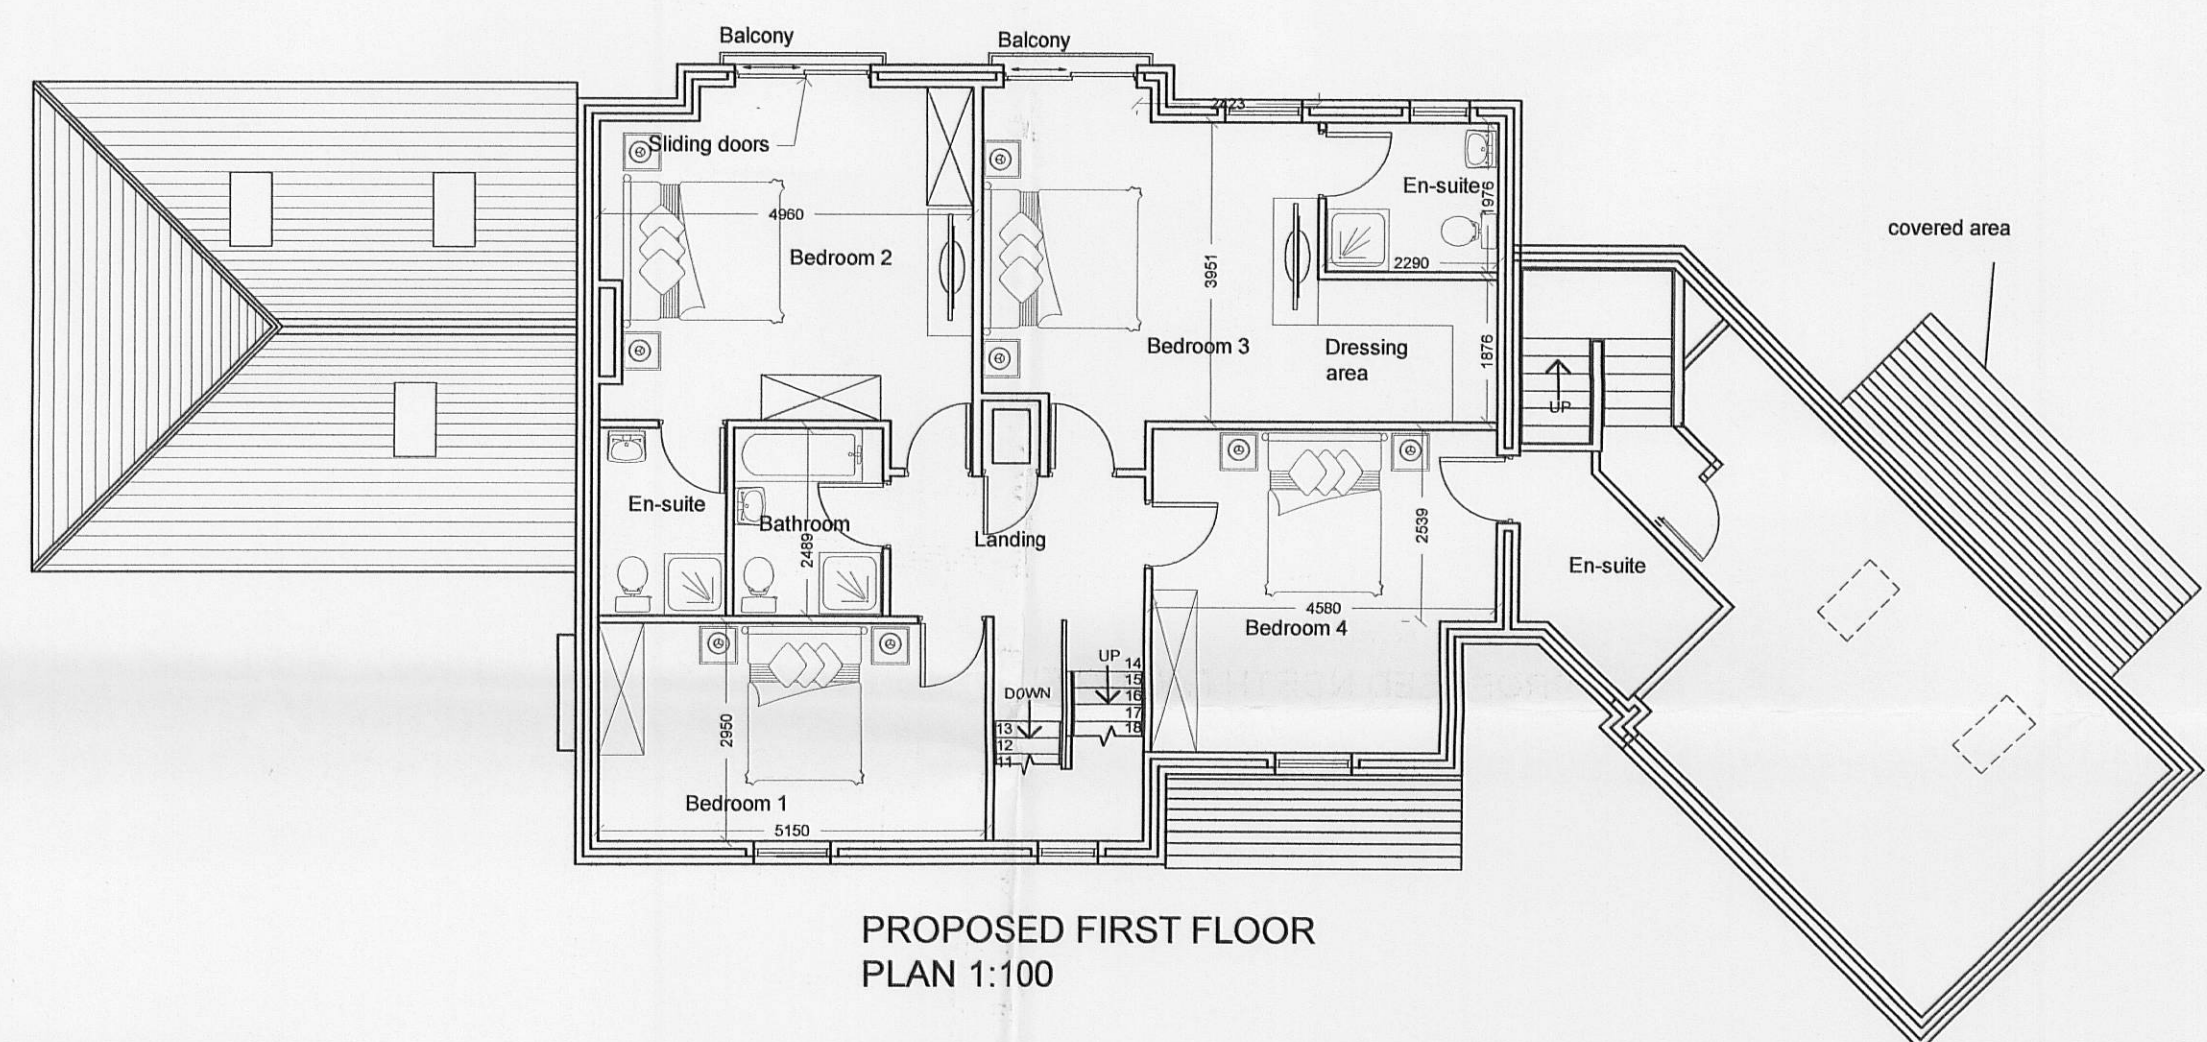


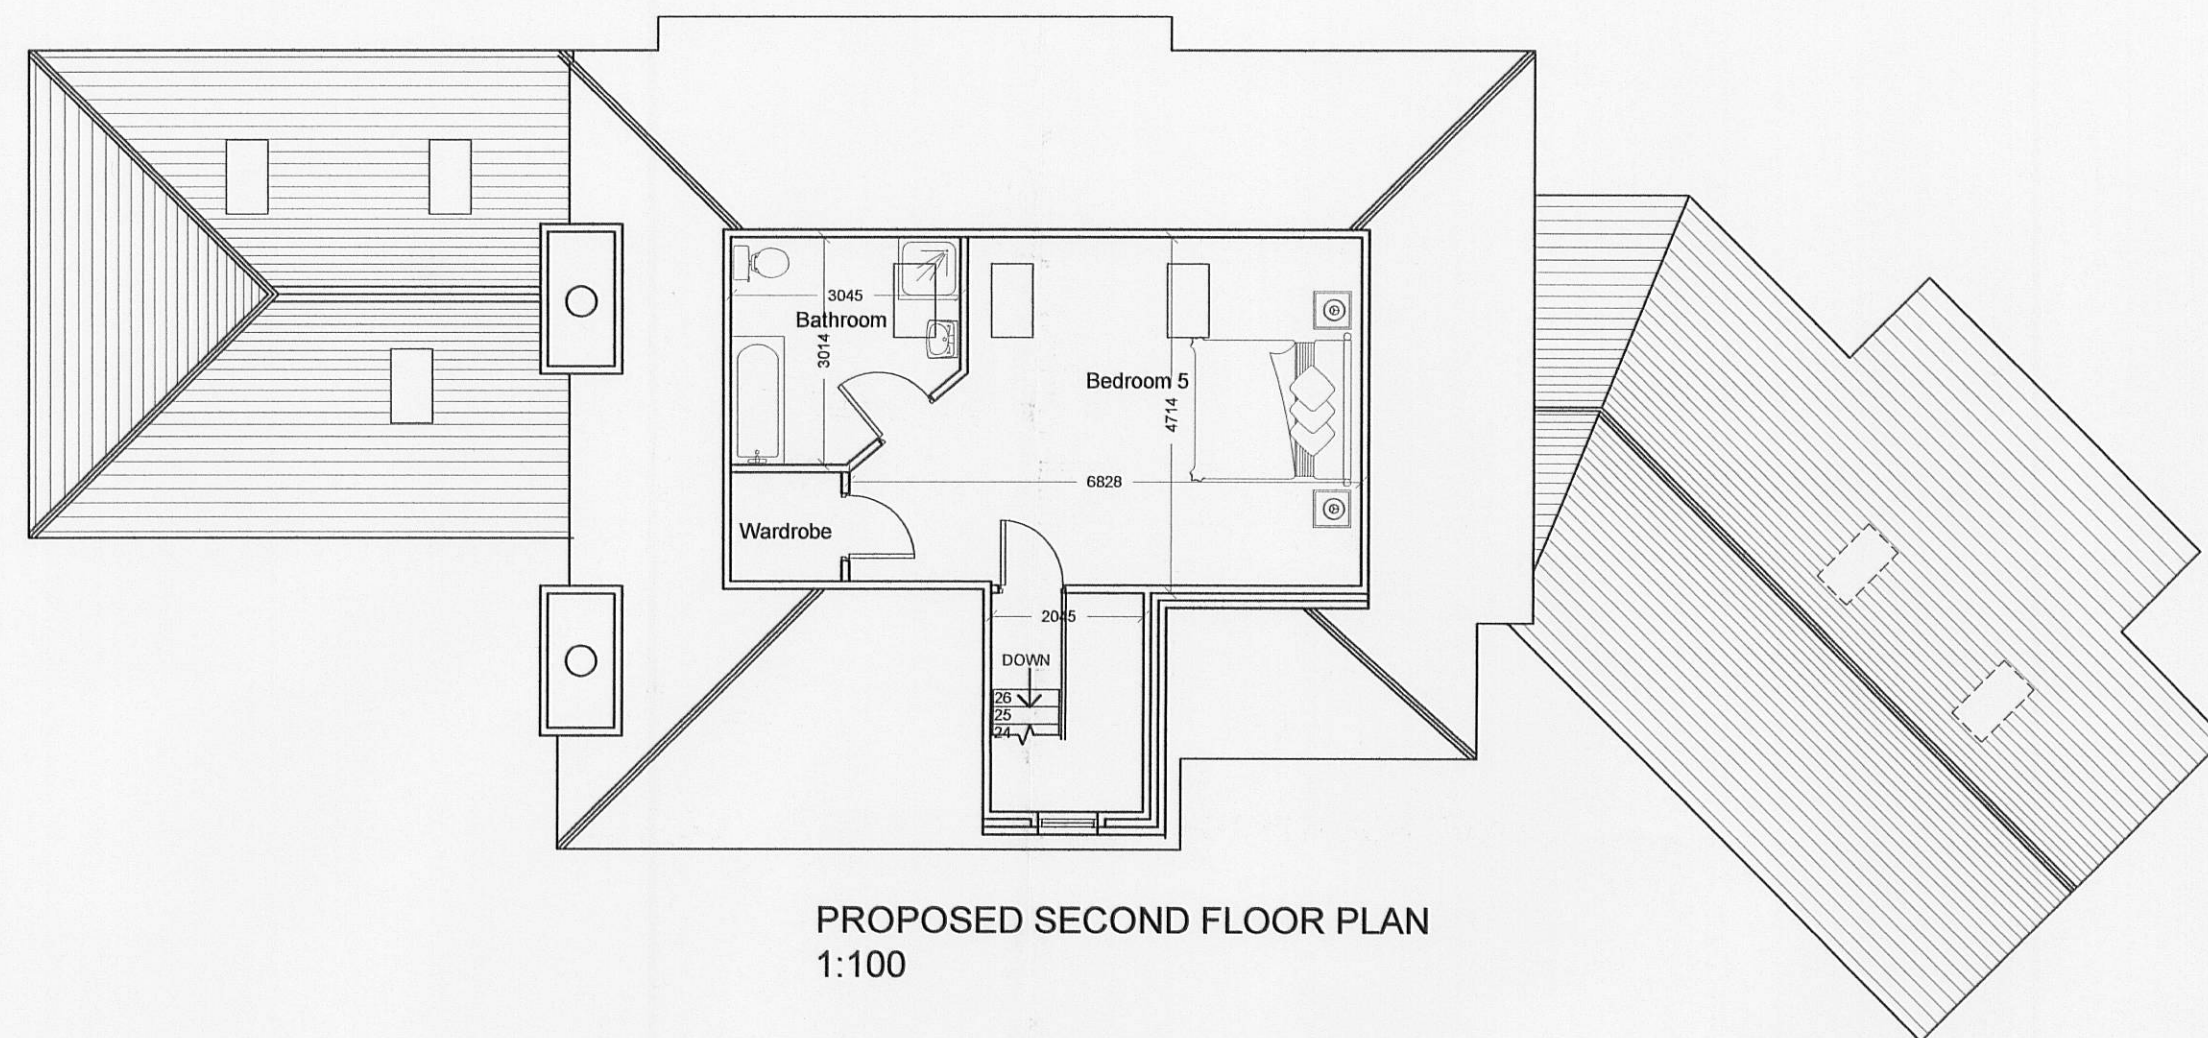

FINISHES

WALLS: Durham Dark Multi bricks to plinth detail. K
rend

limestone wet dash white to main body. Natural
Lancs stone heads and cills.

ROOF: Slate.

WINDOWS / DOORS: pvc U light oak or white

RWGS: brown or black pvc U.

320110749P

Project: Proposed New House

Plot No.: Cherry Drive
3 Brockhall Village
Billington
BB6 8HJ

Title: Proposed Floor Plans and Elevations

Drawing No: 01/01 Scale: 1:100 @ A1 Date: 08.09.11

GD Ltd

BROCKHALL

Gaffey Developments Ltd
Newton House,
Franklin Hill,
Brockhall Village,
BB6 8HY
Tel: 07734 887490