




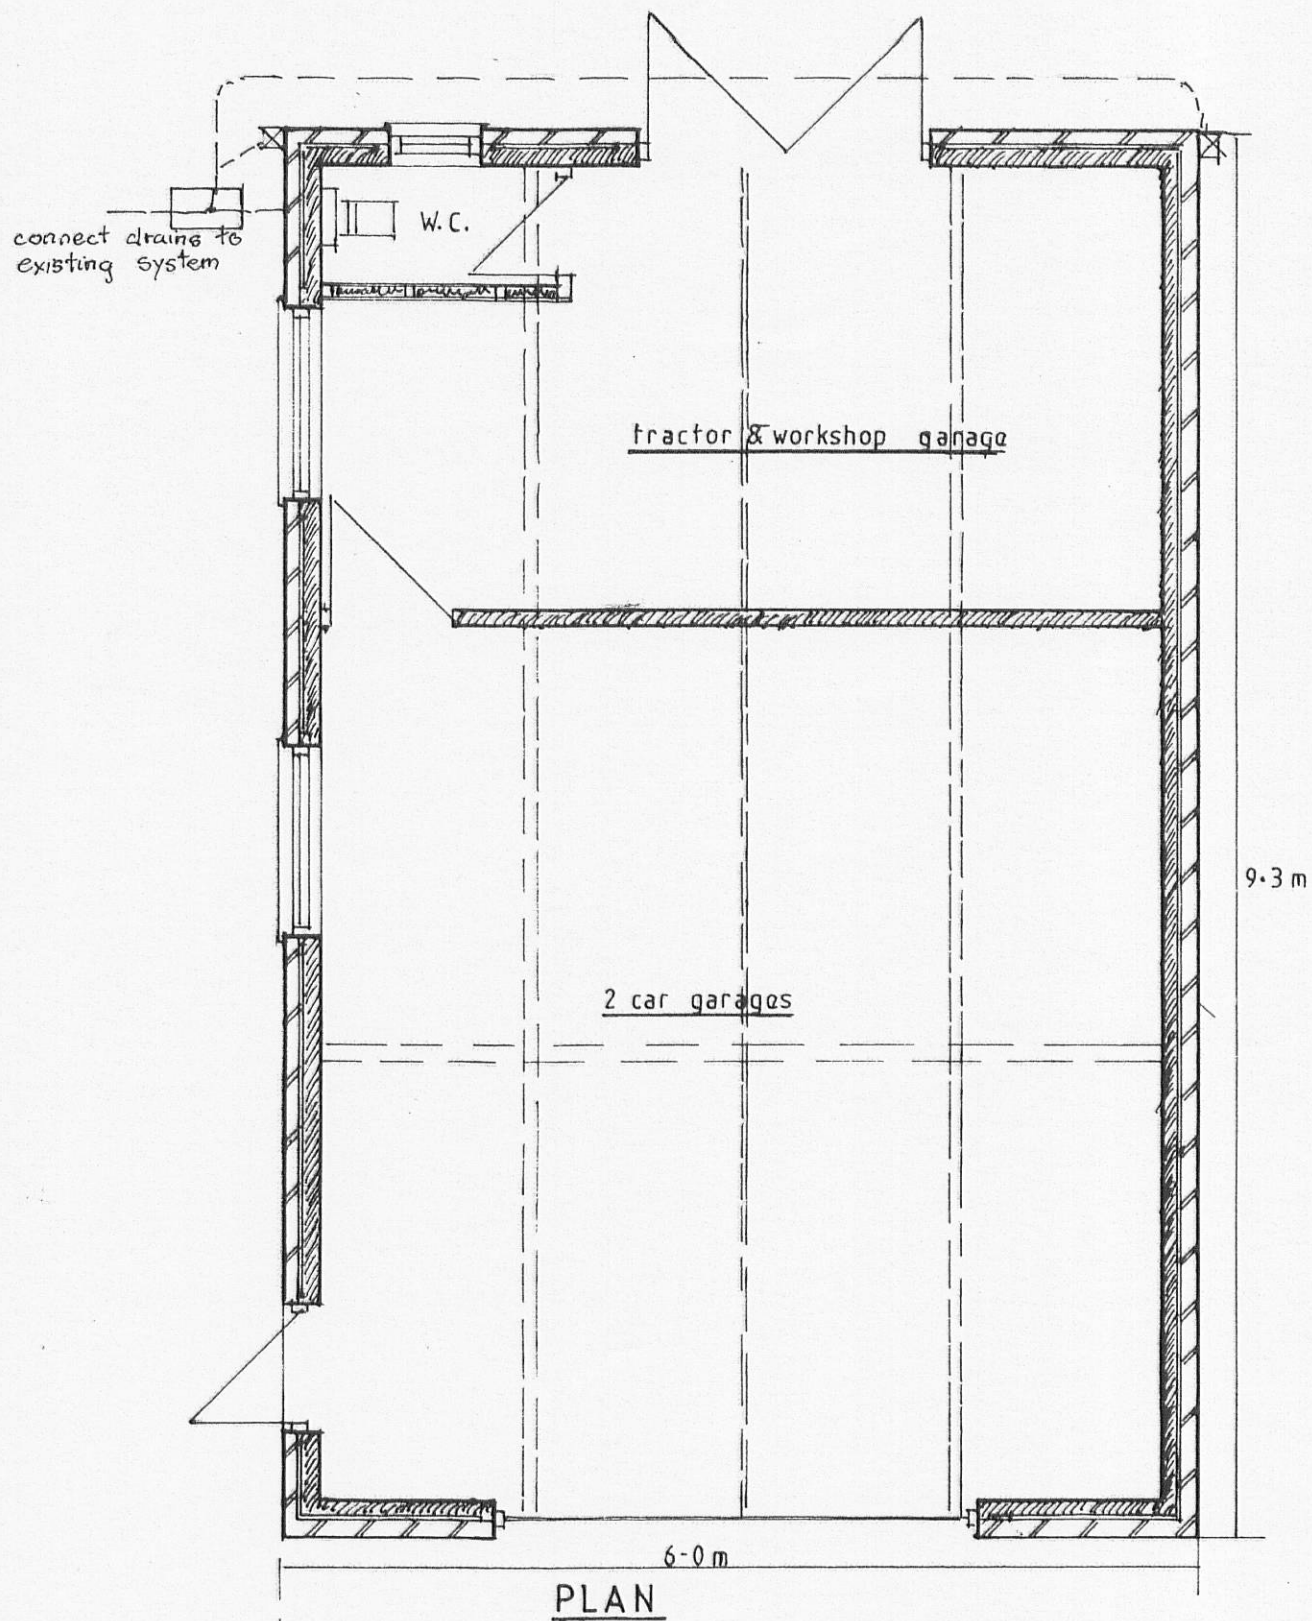


PLAN

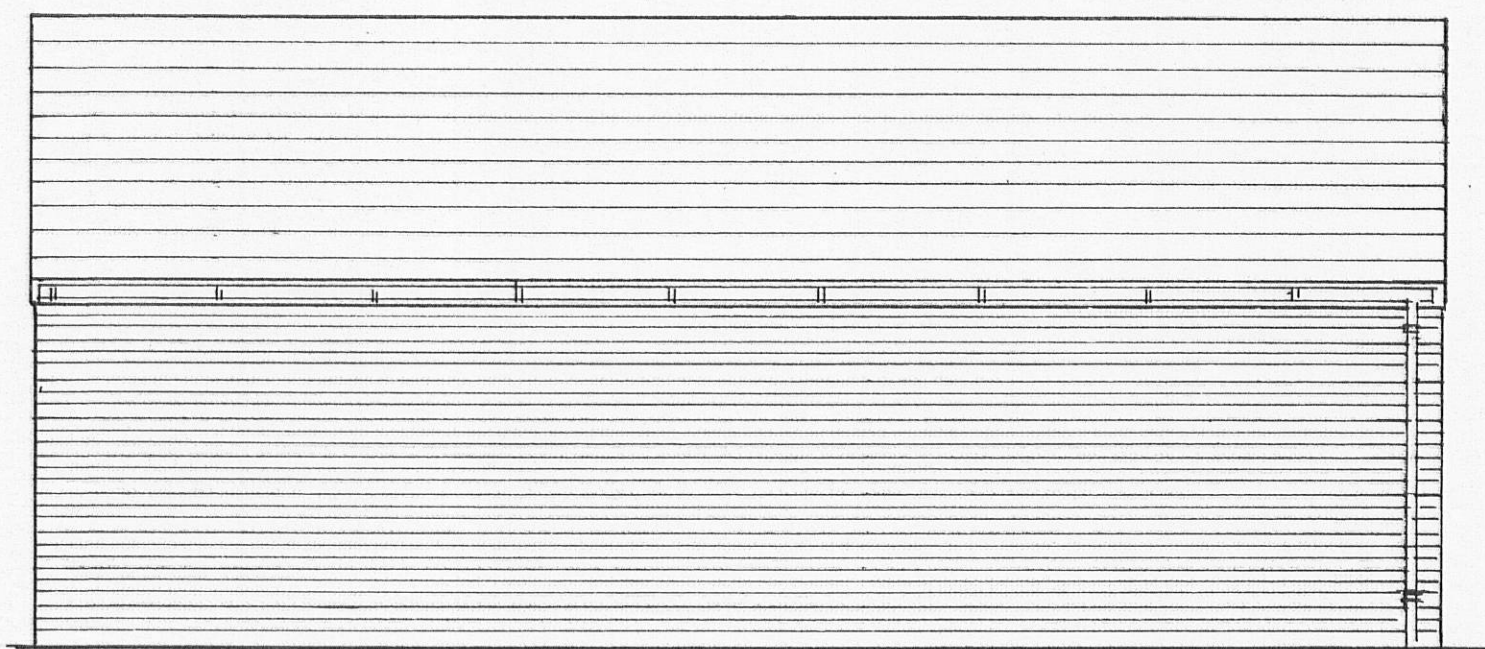


SIDE ELEVATION

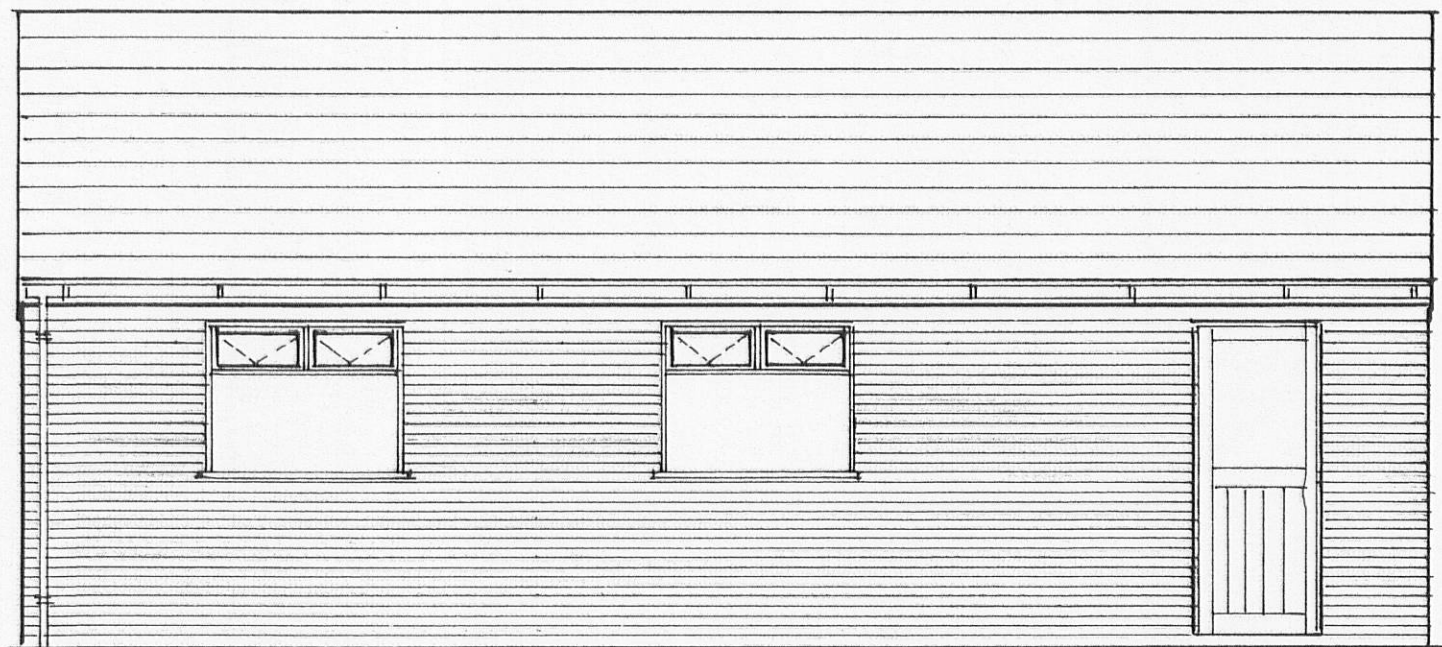

SIDE ELEVATION

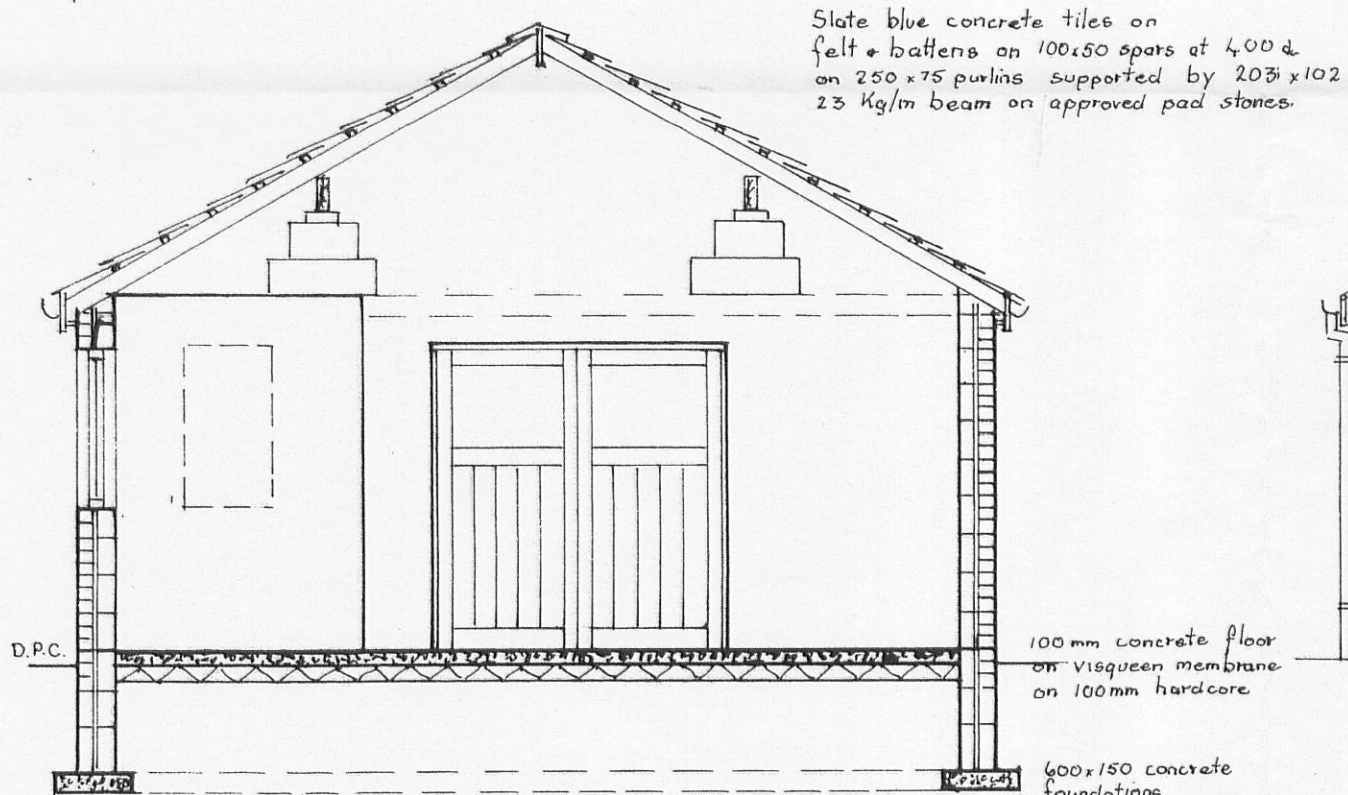


SECTION

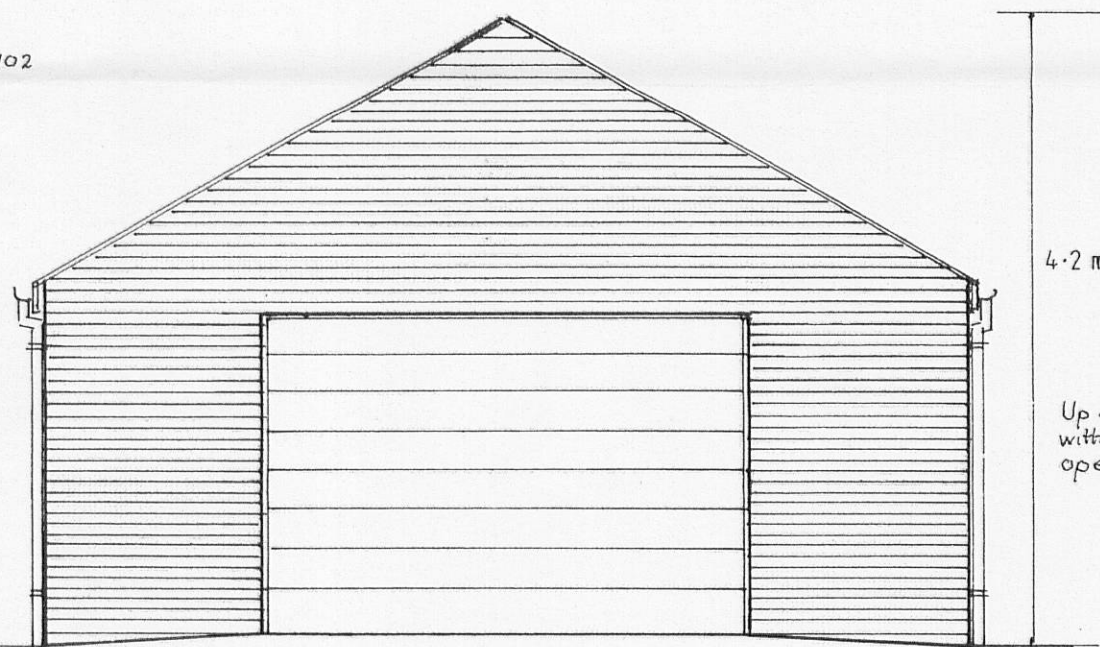

FRONT ELEVATION

Note.  
Approved facing bricks, 50mm cavity  
100 mm thermalite concrete block  
inner leaf.

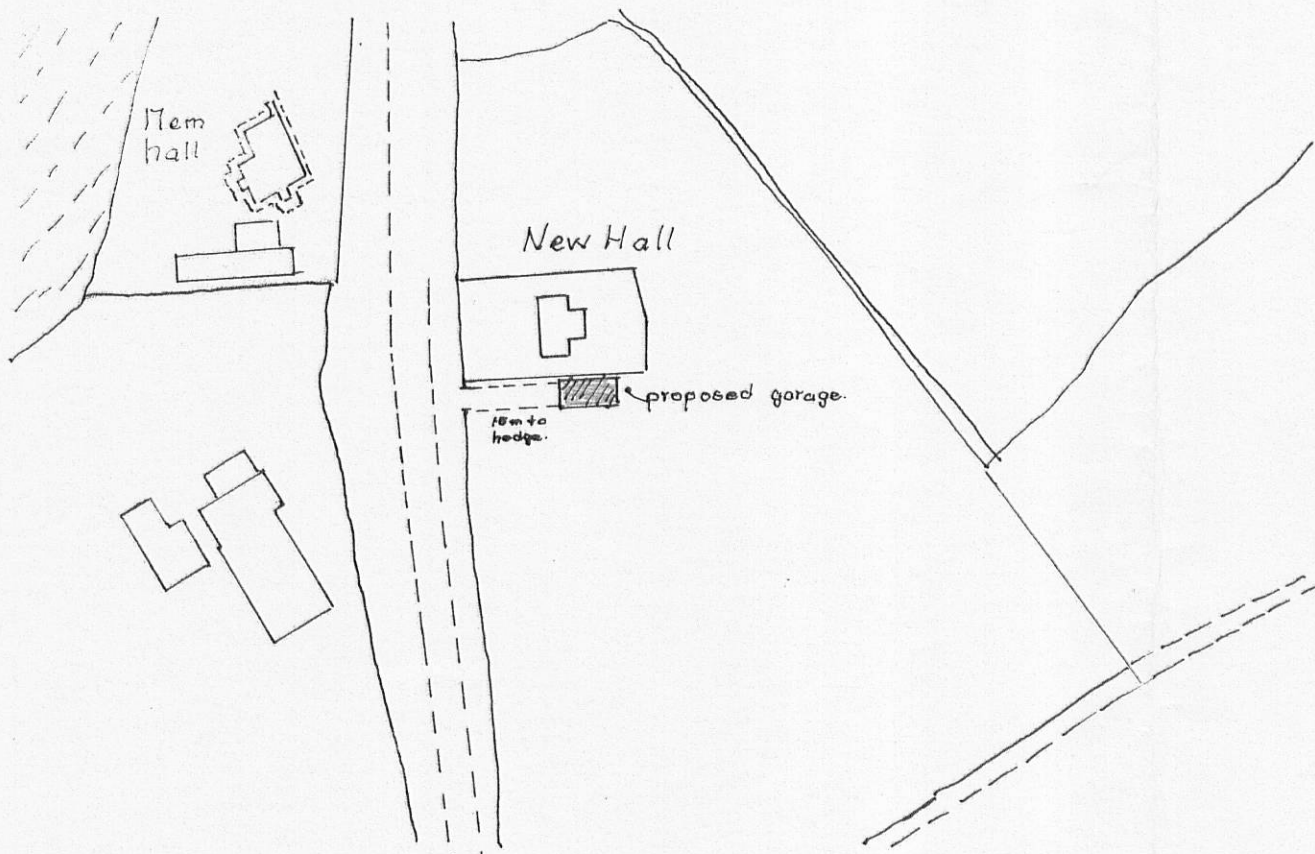

LOCATION PLAN SCALE 1:1250

320110774P

PROPOSED GARAGE FOR MARION WALMSLEY,  
NEW HALL FARM,  
BLACKBURN ROAD,  
RIBCHESTER PR 3.3ZQ.