



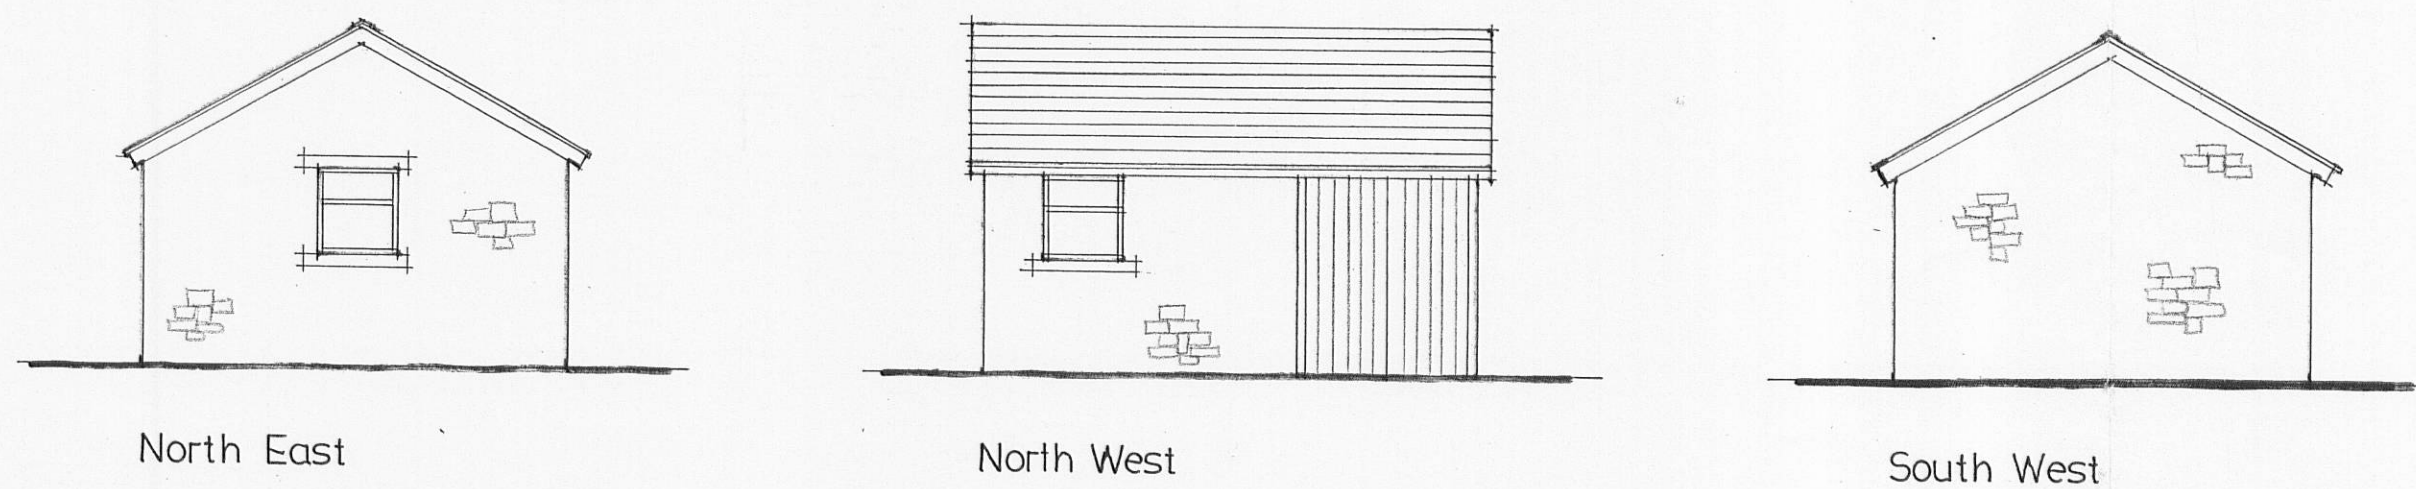

GARAGE ELEVATIONS

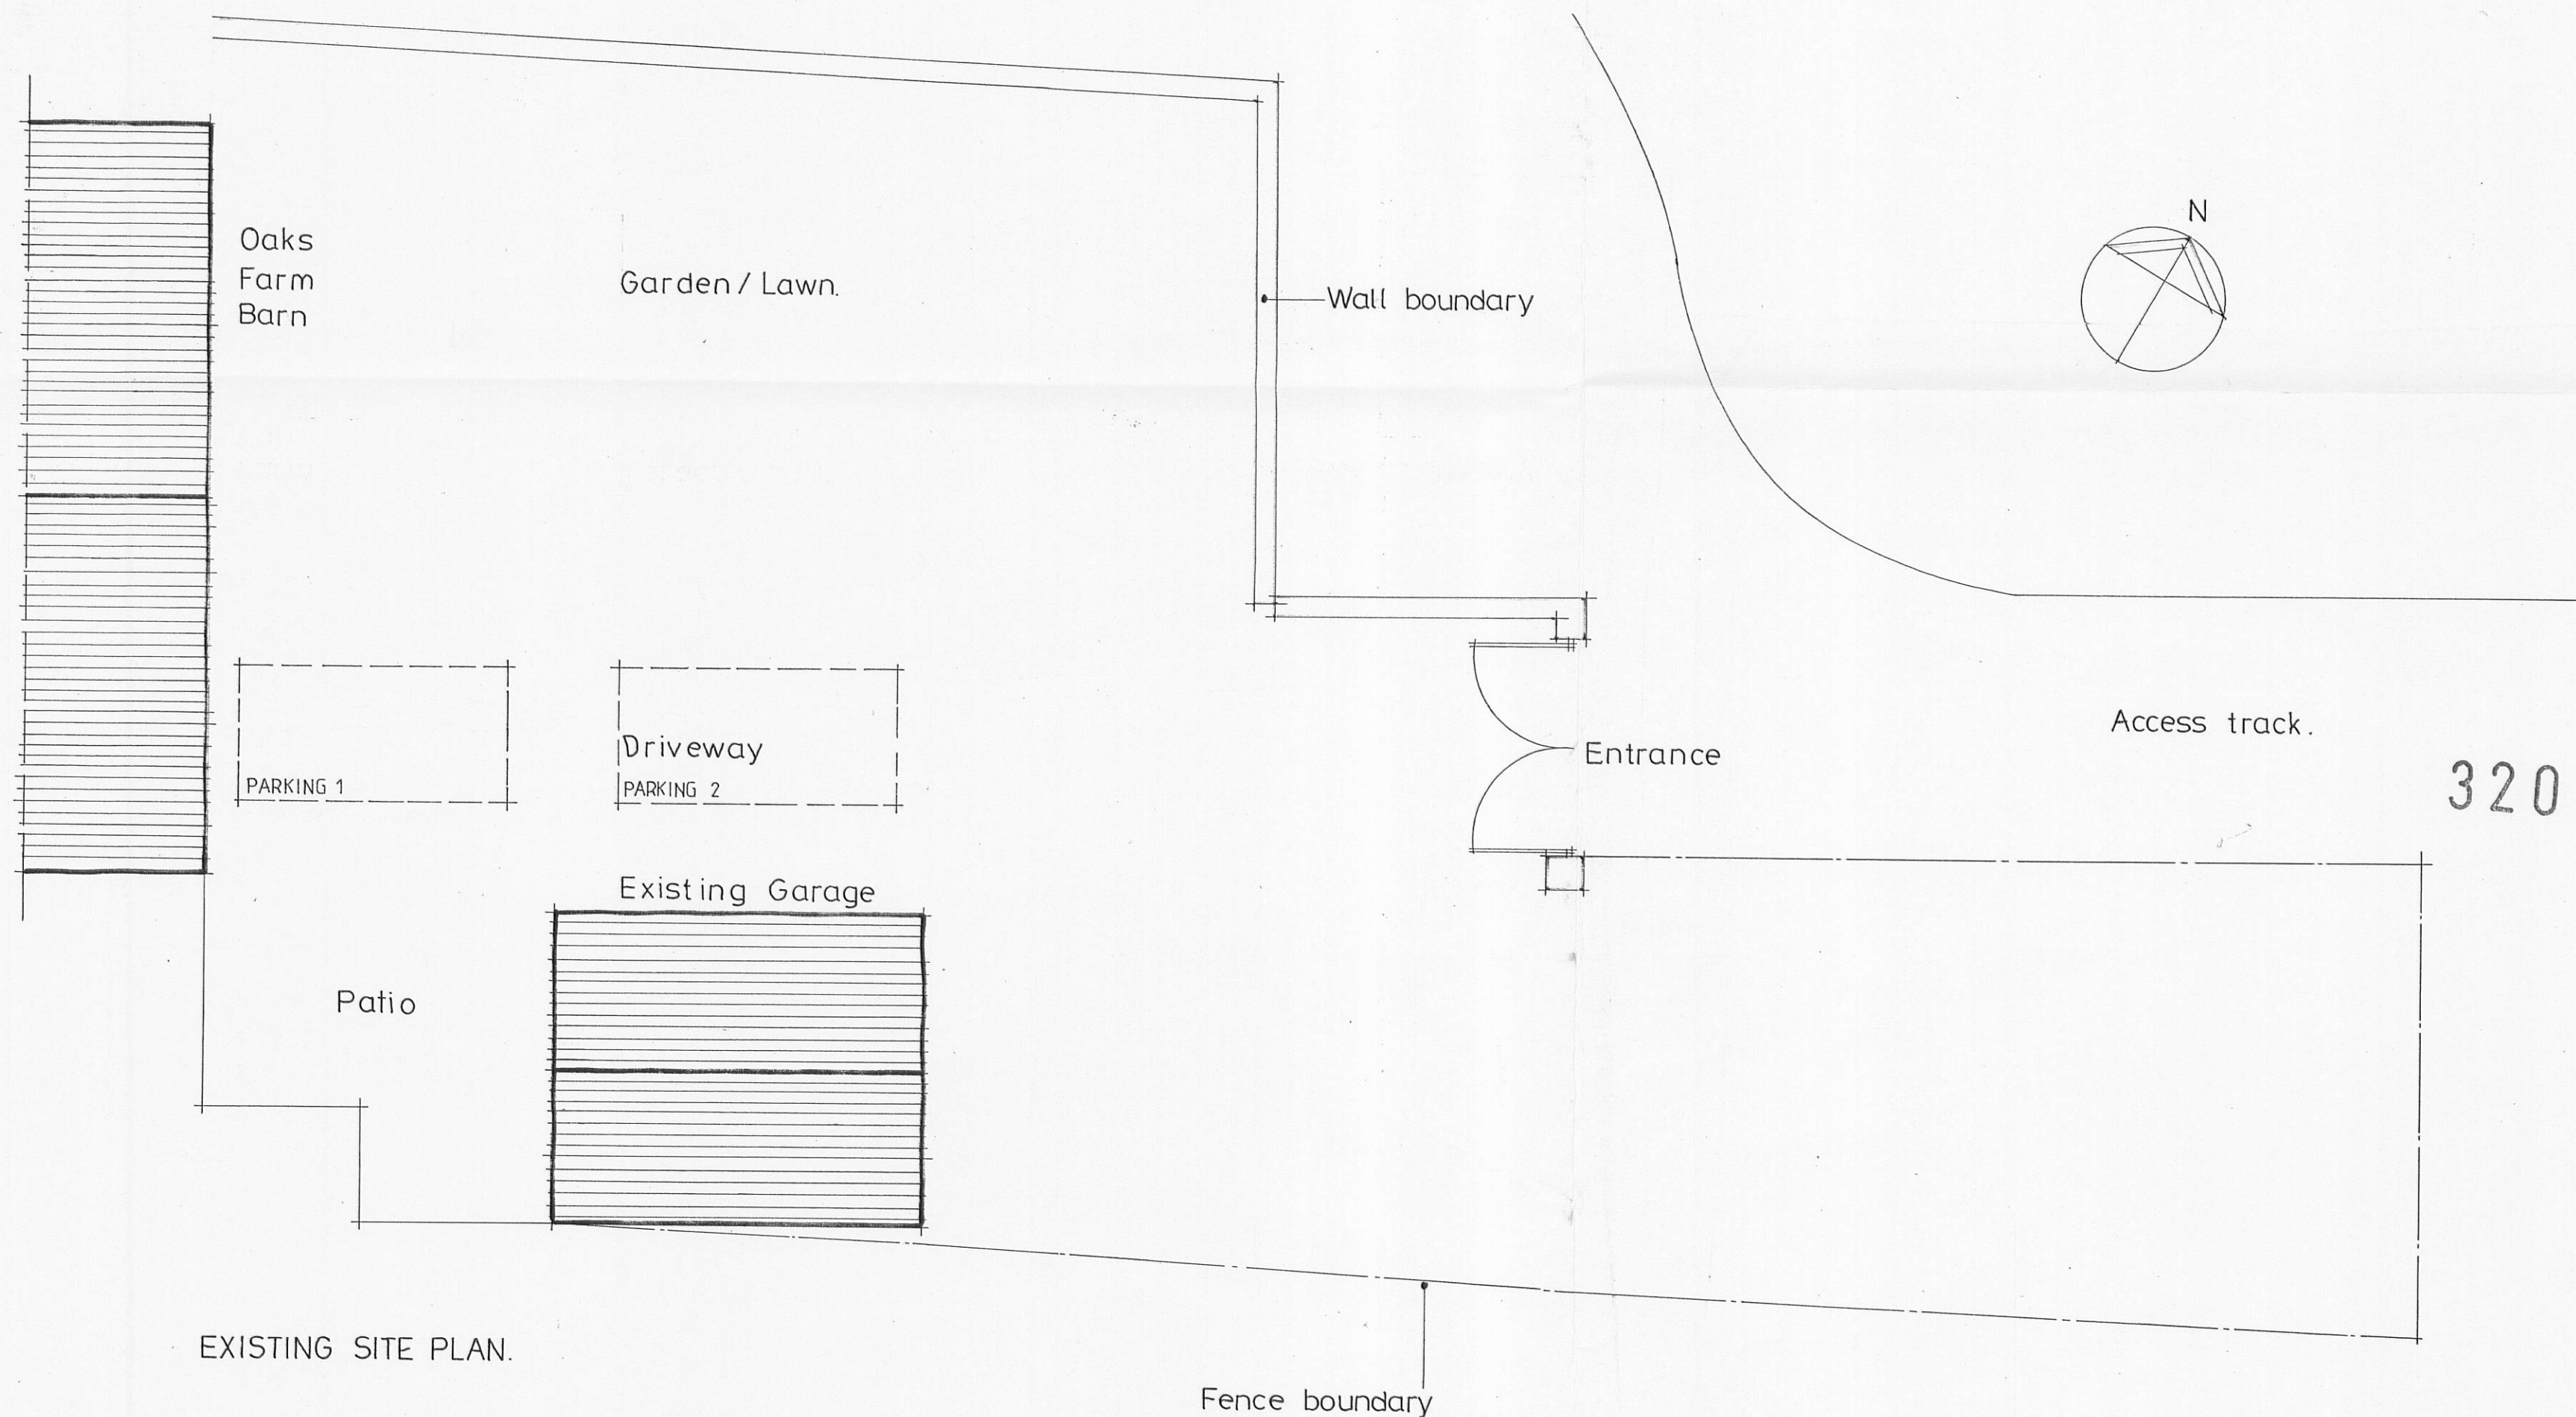

EXISTING SITE PLAN.

Client Mr T Lawson and Miss D Young		
Job Title Proposed replacement garage at Oaks Farm Barn Longsight Road Clayton Le Dale Blackburn BB1 9EX		
Drawing Title EXISTING SURVEY DRAWING Existing plans and elevations		
Scale 1:100	Date 23/06/11	Drawn PC

320110786P

spa
SUNDERLAND PEACOCK ARCHITECTS

SUNDERLAND PEACOCK & ASSOCIATES LTD.
HAZELMERE, PIMLICO ROAD, CLITHEROE
LANCASHIRE, BB7 2AG
T 01200 423178 F 01200 427328
E info@sunderlandpeacock.com
www.sunderlandpeacock.com



4155 -01