


# External Materials

For details of external materials:-

See Schedule of External Materials

Dated, 22/09/2011.

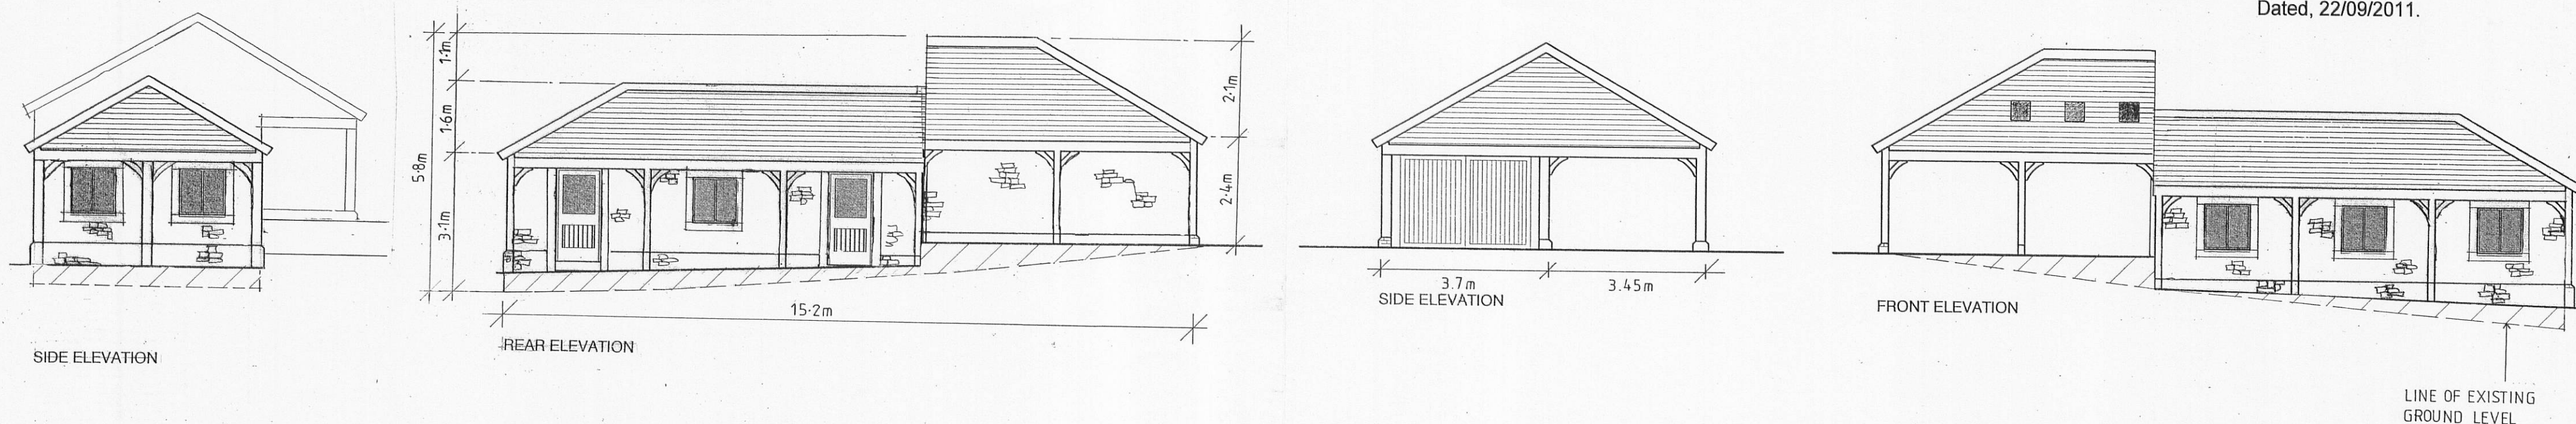


SIDE ELEVATION

REAR ELEVATION

SIDE ELEVATION

FRONT ELEVATION

LINE OF EXISTING  
GROUND LEVEL

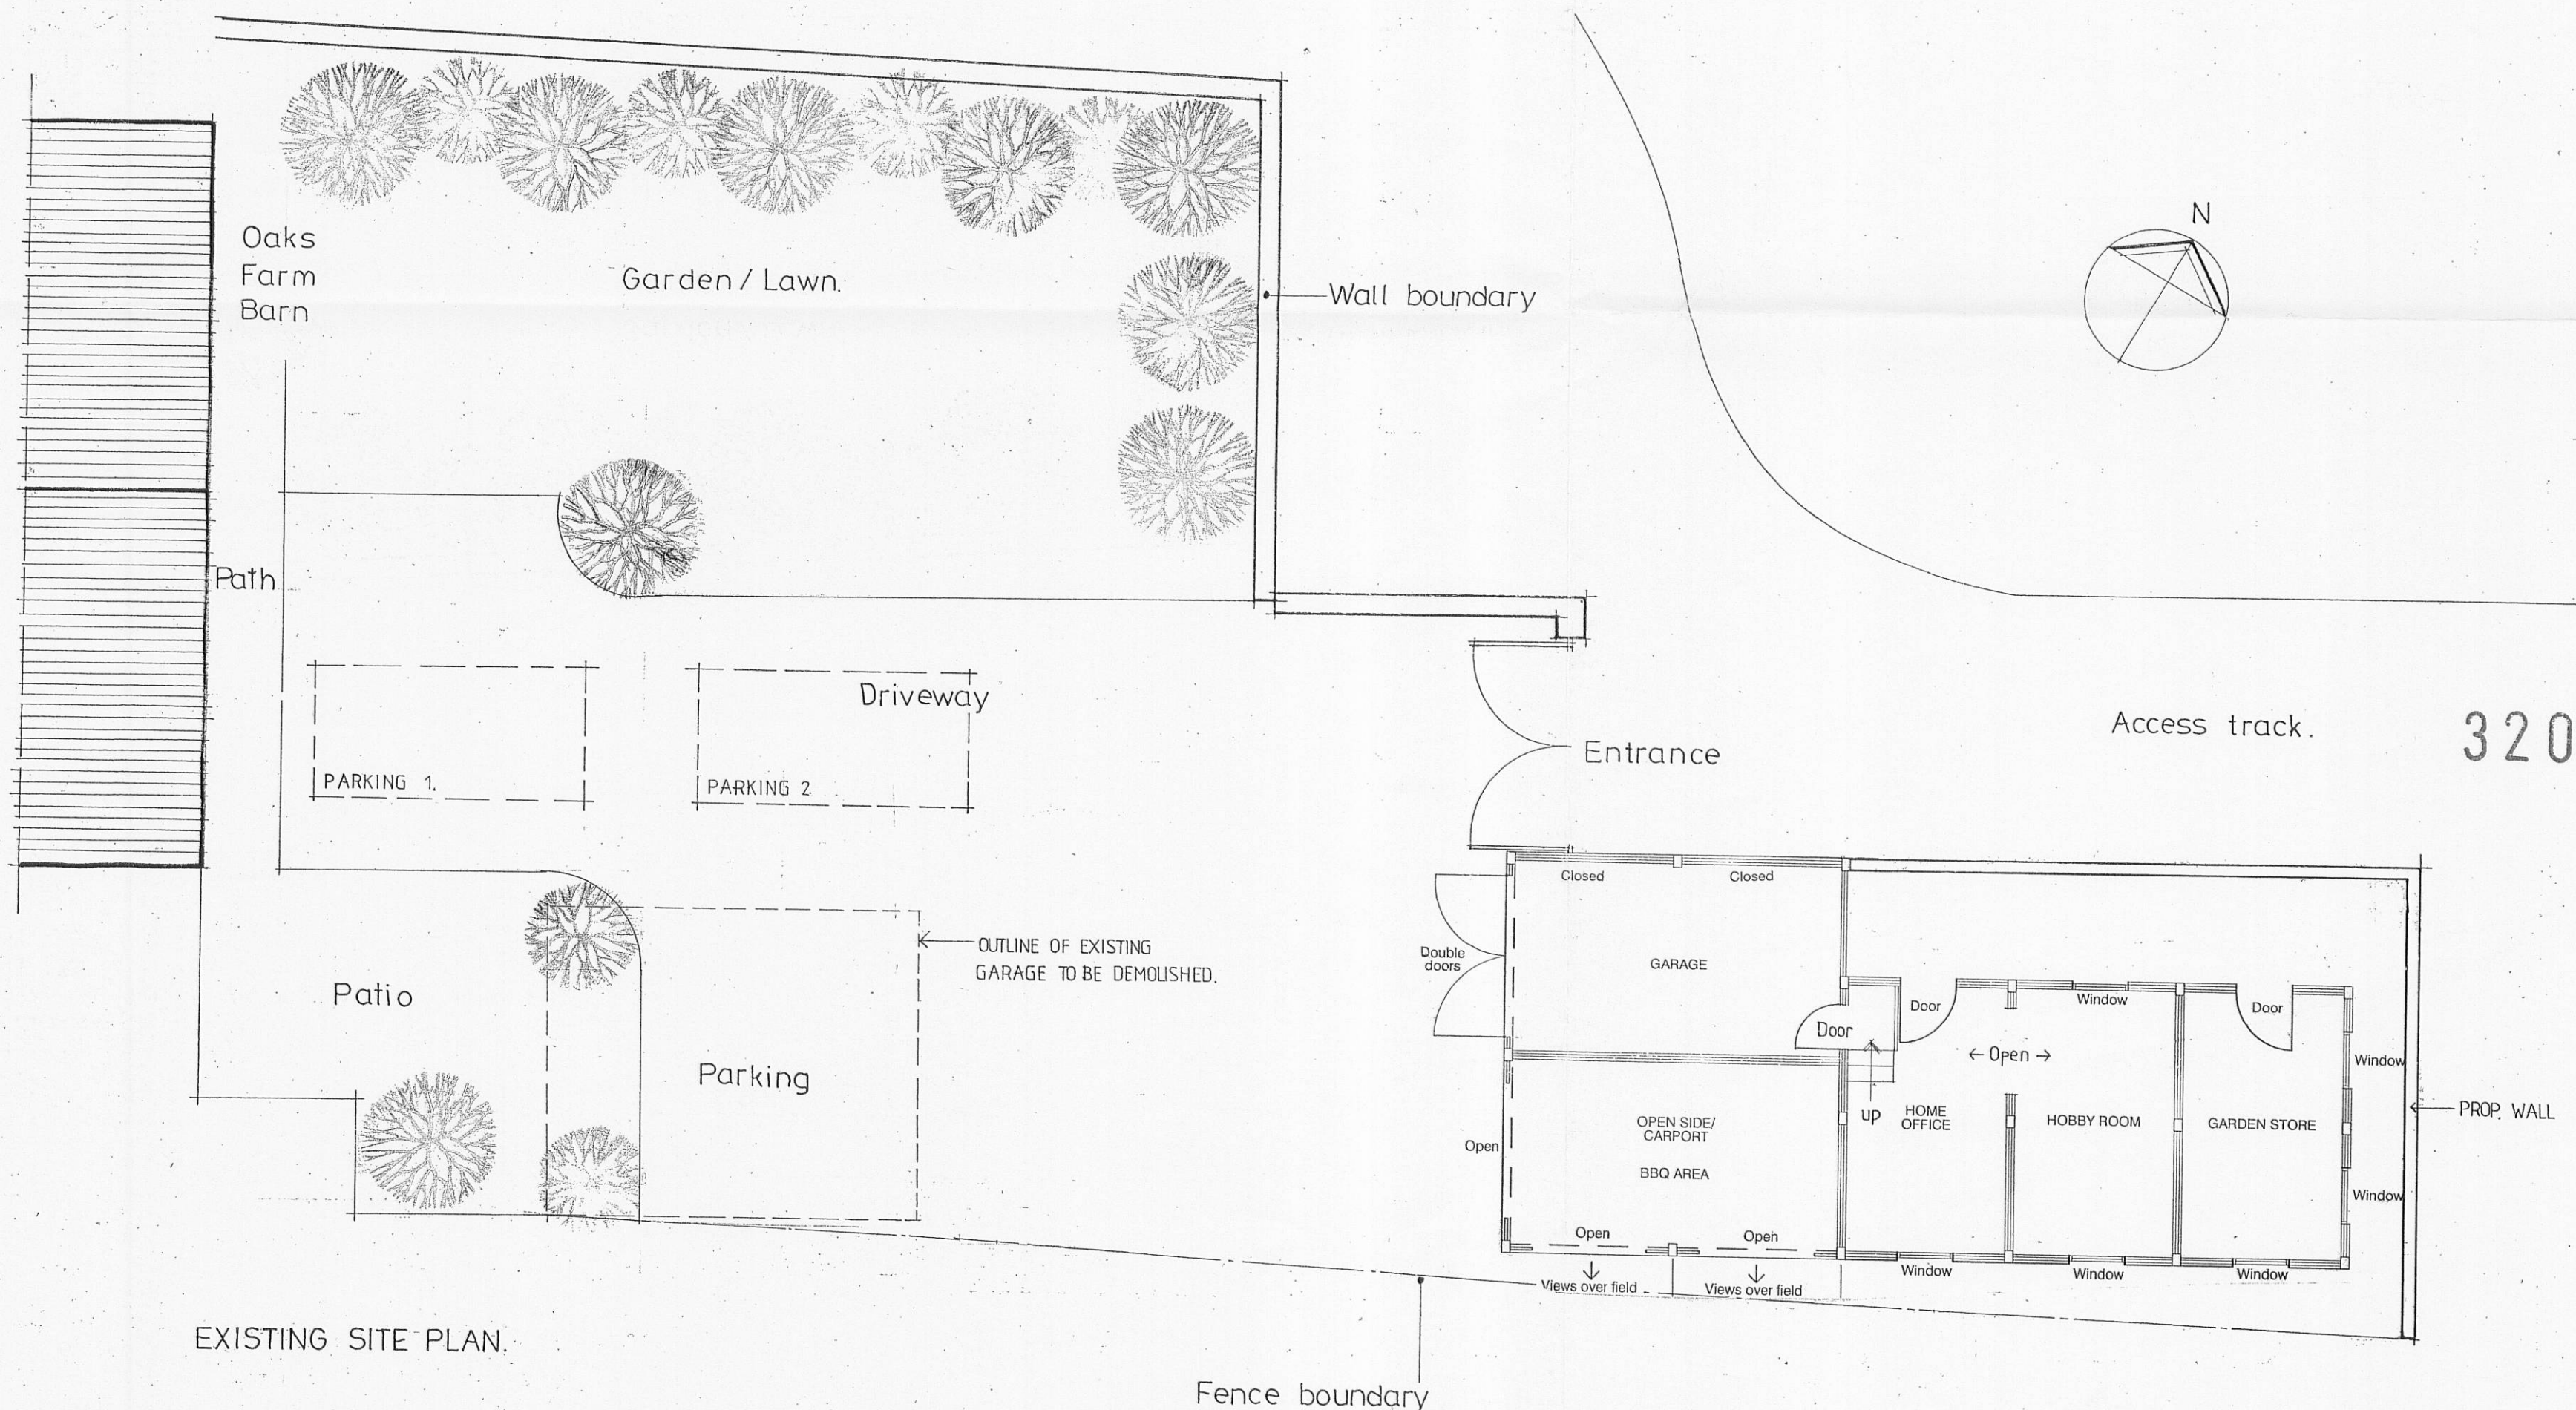

EXISTING SITE PLAN.

B - Amended - 26/9/11 - PC.

A - Amended - 6/7/11 - PC.

Client  
Mr T Lawson and Miss D Young

Job Title  
Proposed replacement garage at  
Oaks Farm Barn  
Longsight Road  
Clayton Le Dale  
Blackburn  
BB1 9EX

Drawing Title  
OPTION A  
Proposed plans and elevations

Scale  
1:100

Date  
23/06/11

Drawn  
PC

**spa**  
SUNDERLAND PEACOCK ARCHITECTS

SUNDERLAND PEACOCK & ASSOCIATES LTD.  
HAZELMERE, PIMLICO ROAD, CLITHEROE  
LANCASHIRE, BB7 2AG  
T 01200 423178 F 01200 427328  
E info@sunderlandpeacock.com  
www.sunderlandpeacock.com



4155 - 02<sub>B</sub>