




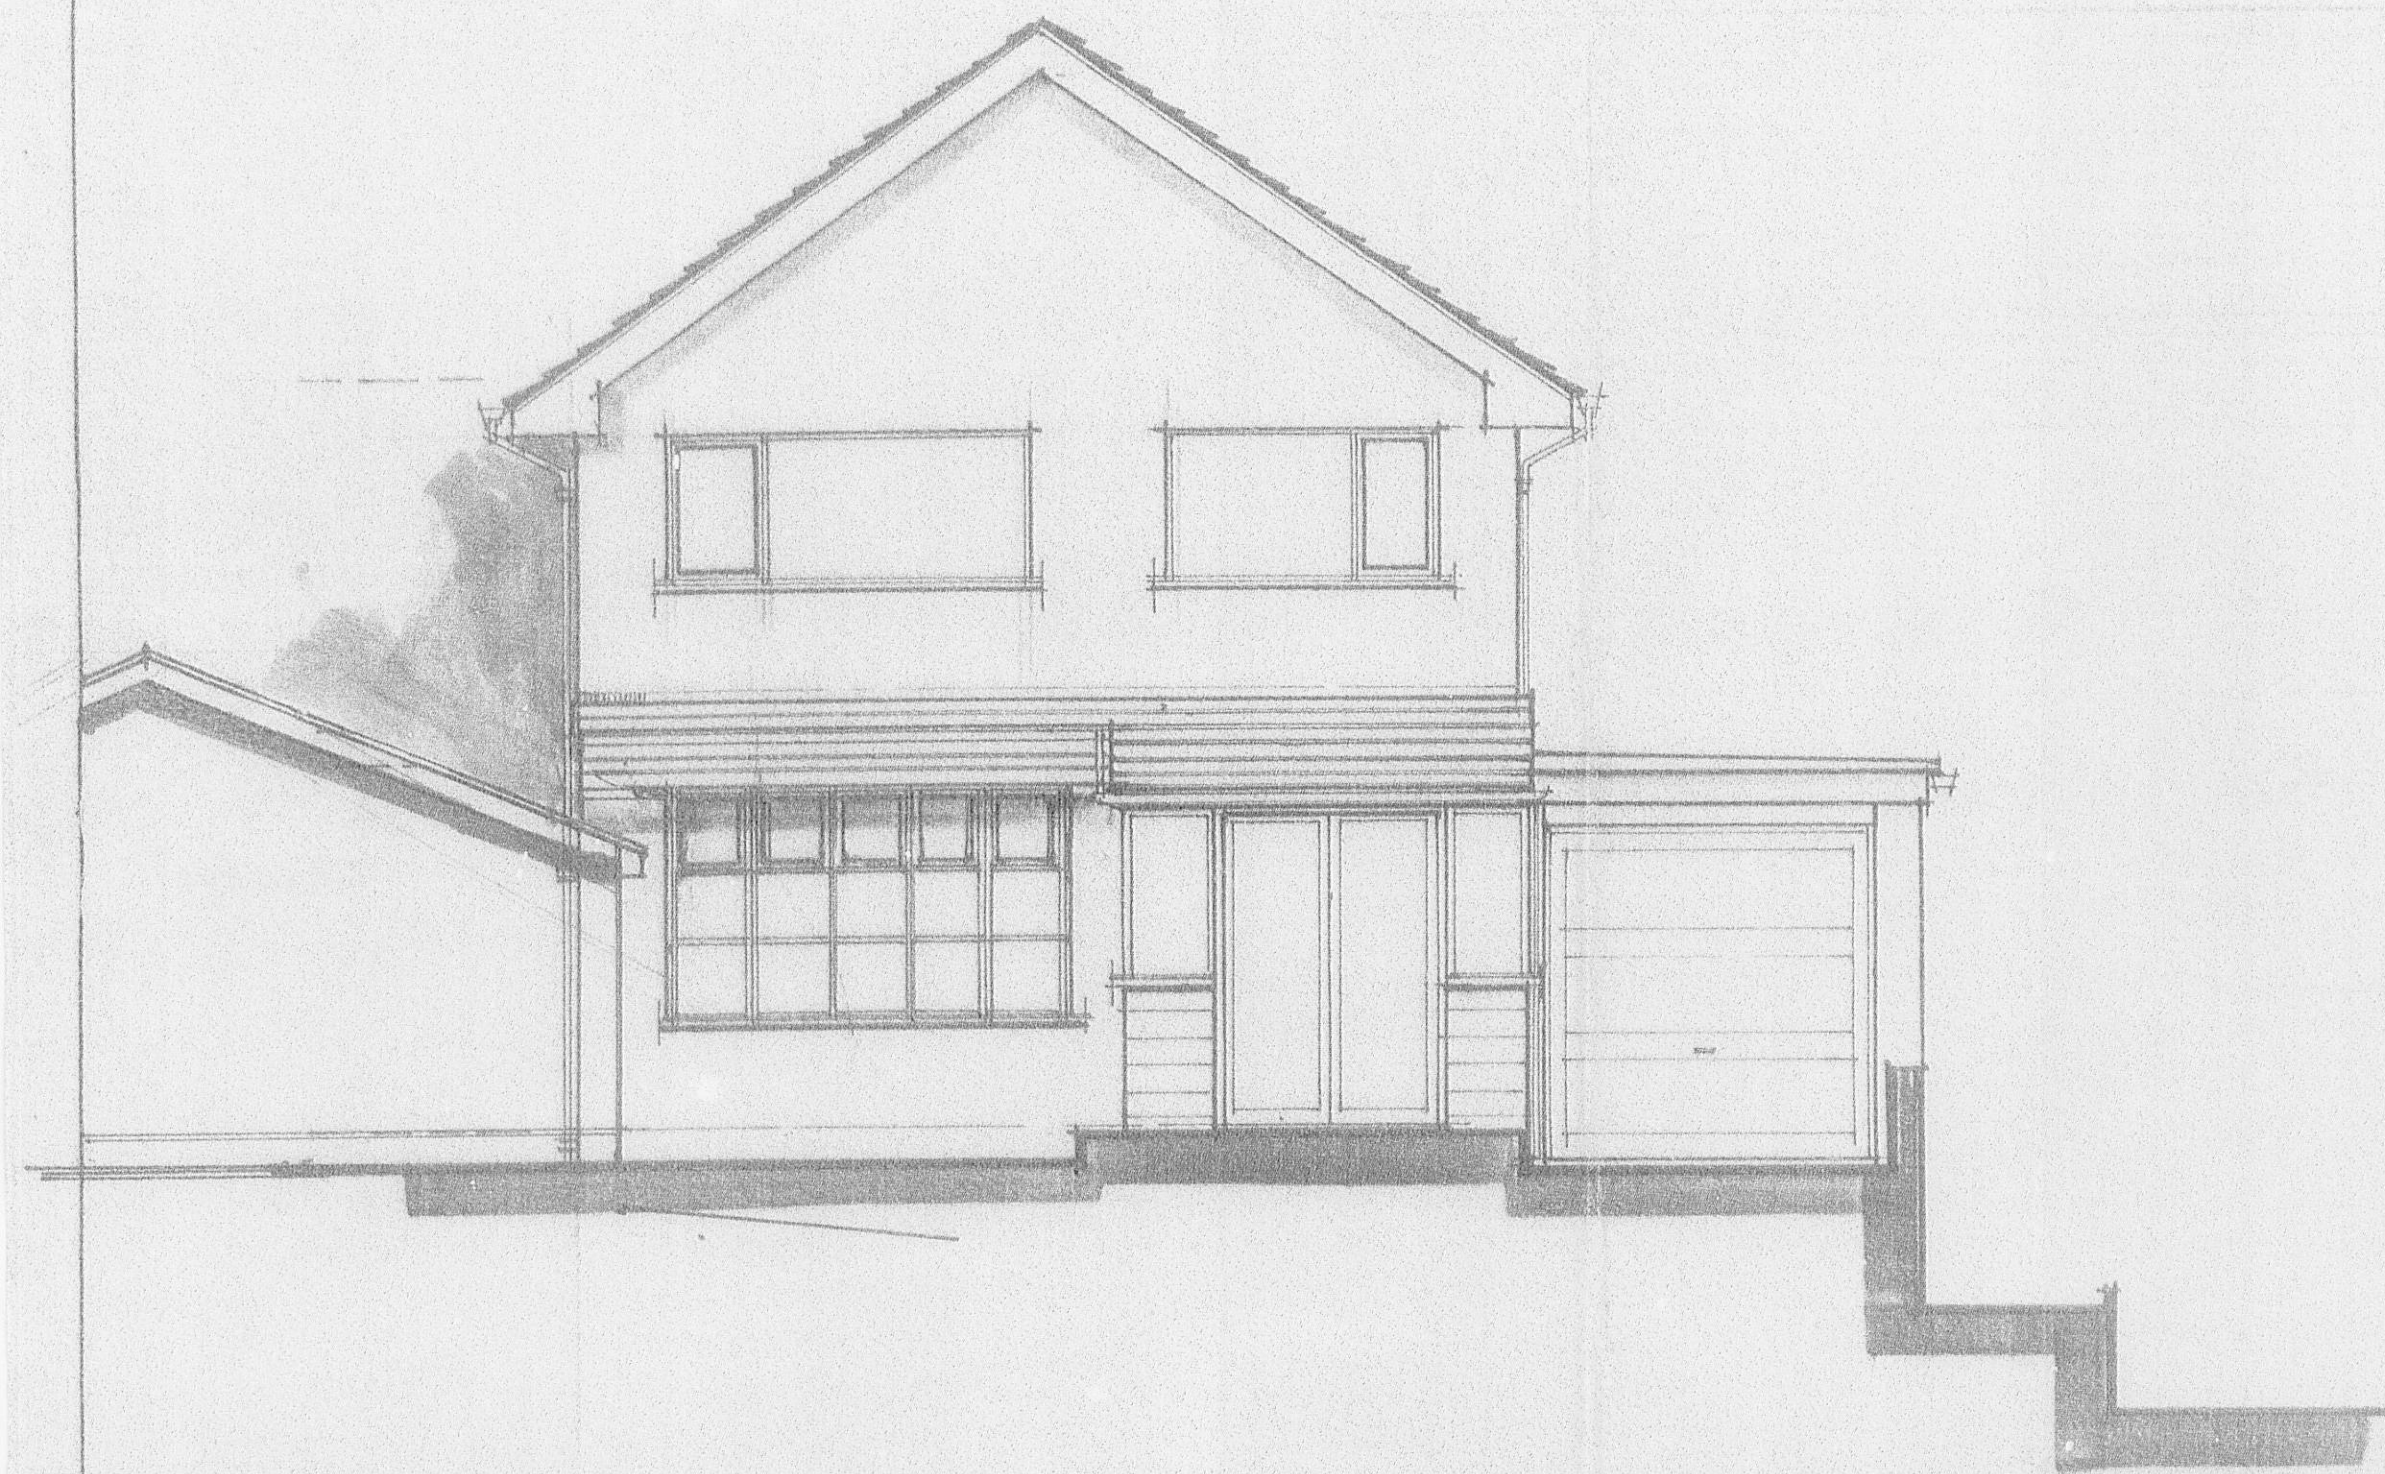


Front Elevation (West.) S.W.

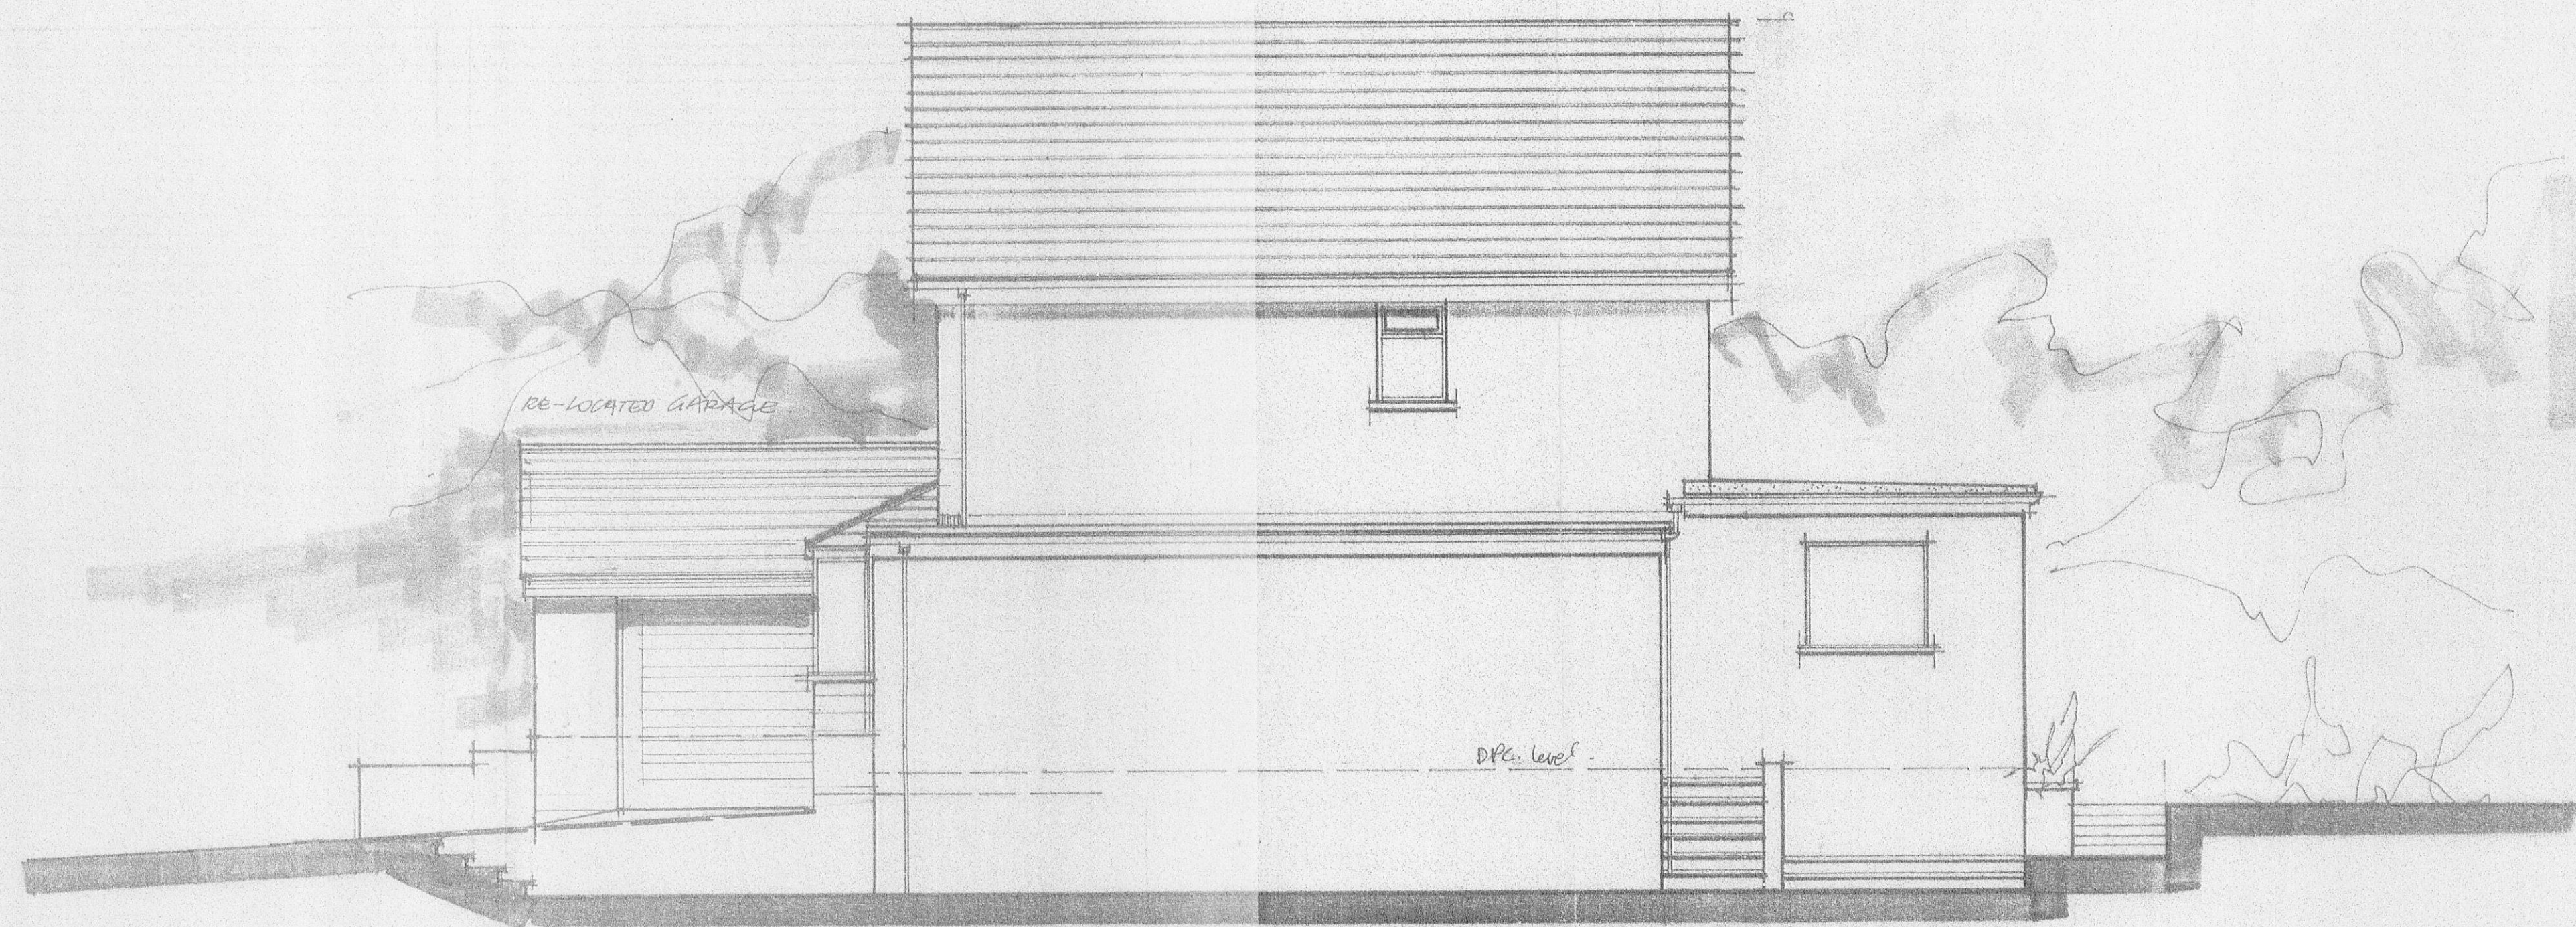

Side Elevation adjacent to No 29. (South.) S.E.

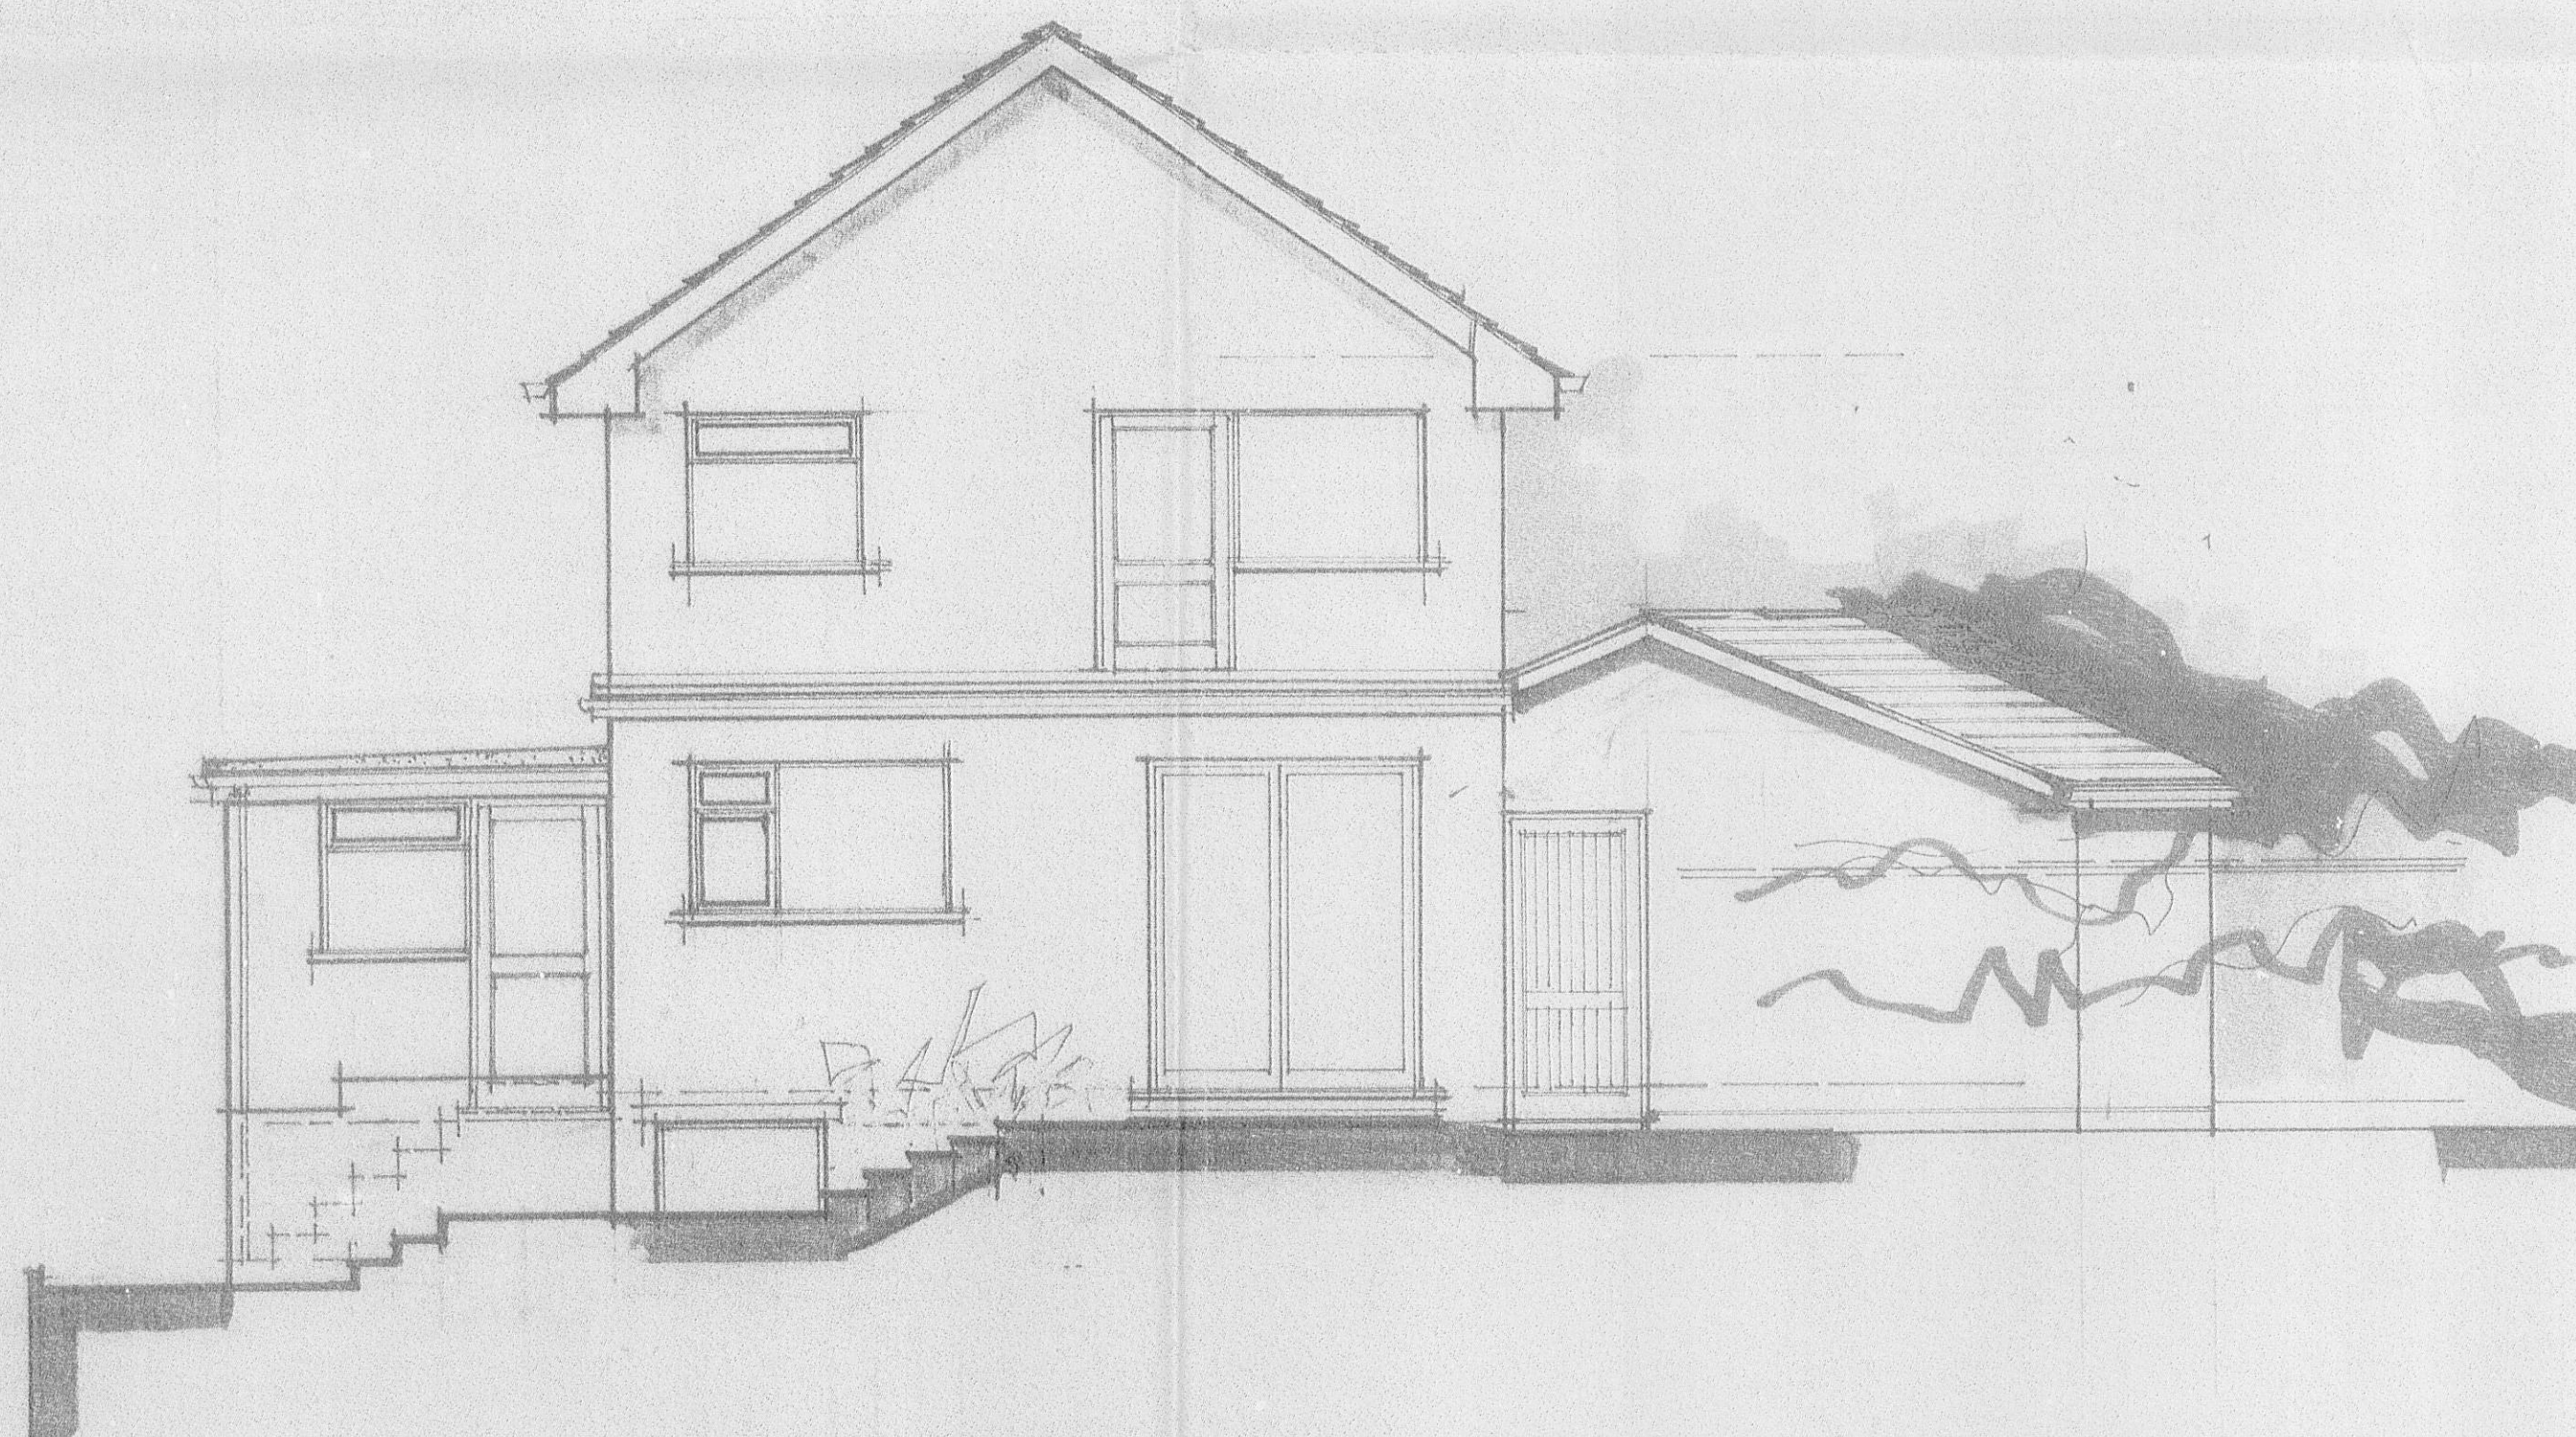


Rear Elevation (East.) N.E.

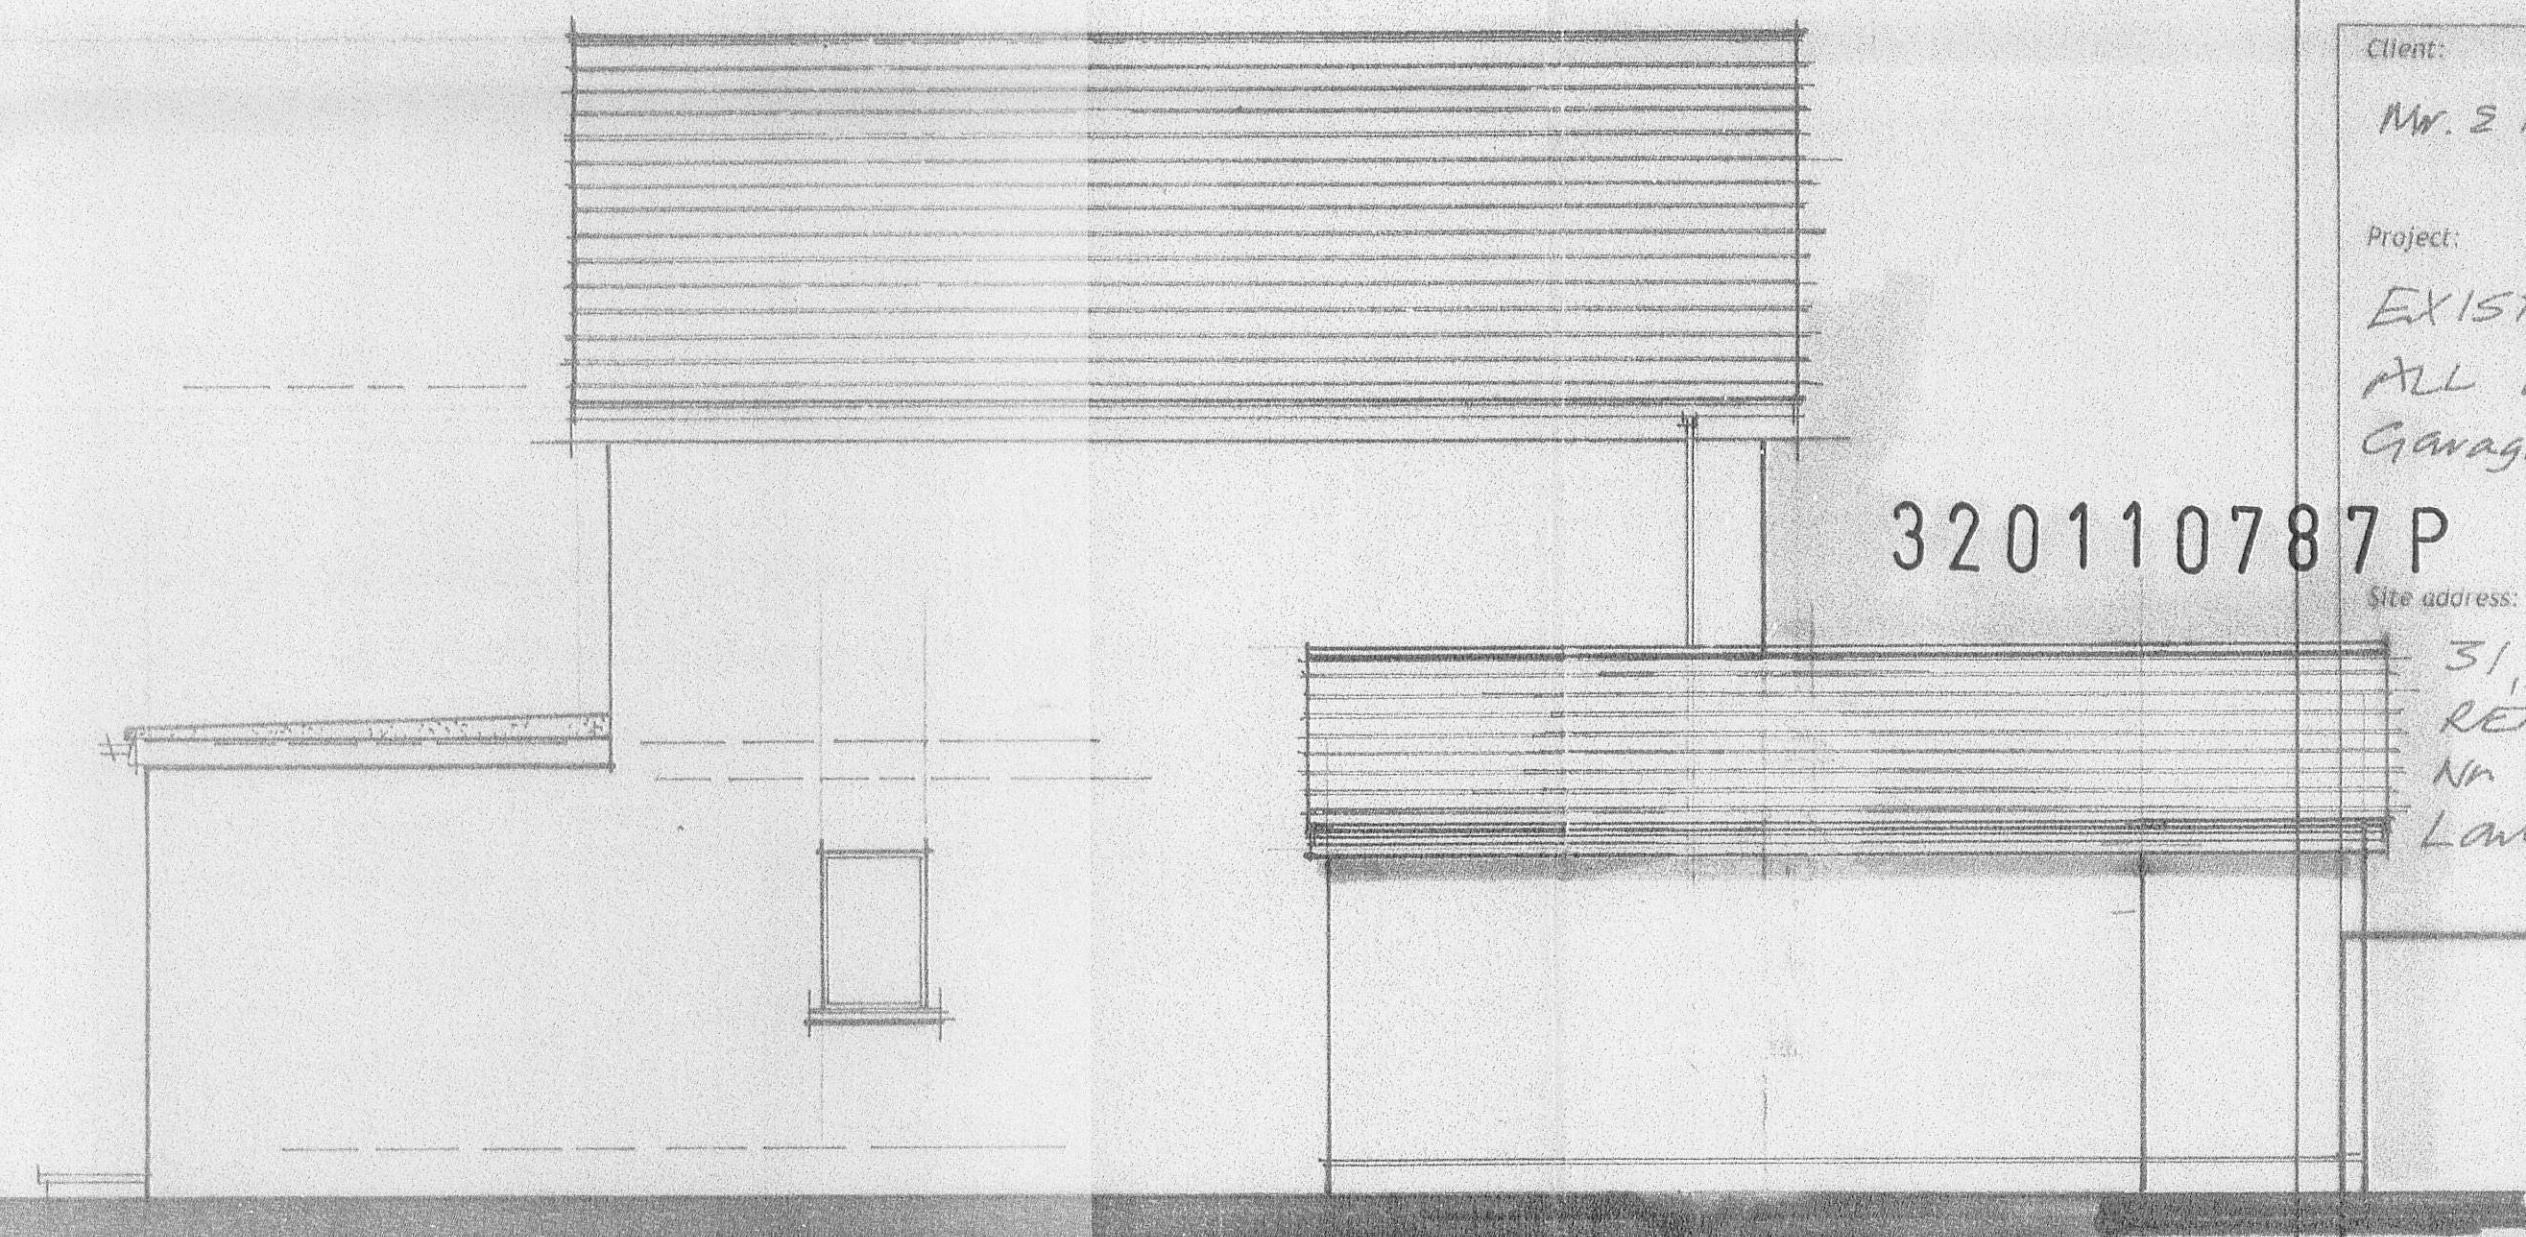

Side Elevation adjacent to No 33. and No 15 Woodside (North.) N.W

320110787P

Client:
Mr. & Mrs. C. Parnard.
Project:
EXISTING SURVEY
ALL ELEVATIONS.
Garage added, Oct 2011
Site address:
31 Beaufort Road
Near Burnley
Lancashire BB12 7DF.

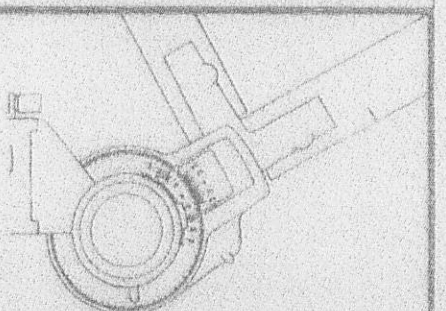

A L Tomlinson
Architectural Consultancy
Creative cost effective solutions to all
Architectural & Building Projects

Downstairs flat
26 Bank Street
Padiham
Burnley BB12 8HQ
Lancashire

Tel (01282) 777800

Scale:
1:50
Date:
Sept. 05
Rev. Sept. 11.

Drawing No.
P/402
Date:
Original
Oct. 2003.