


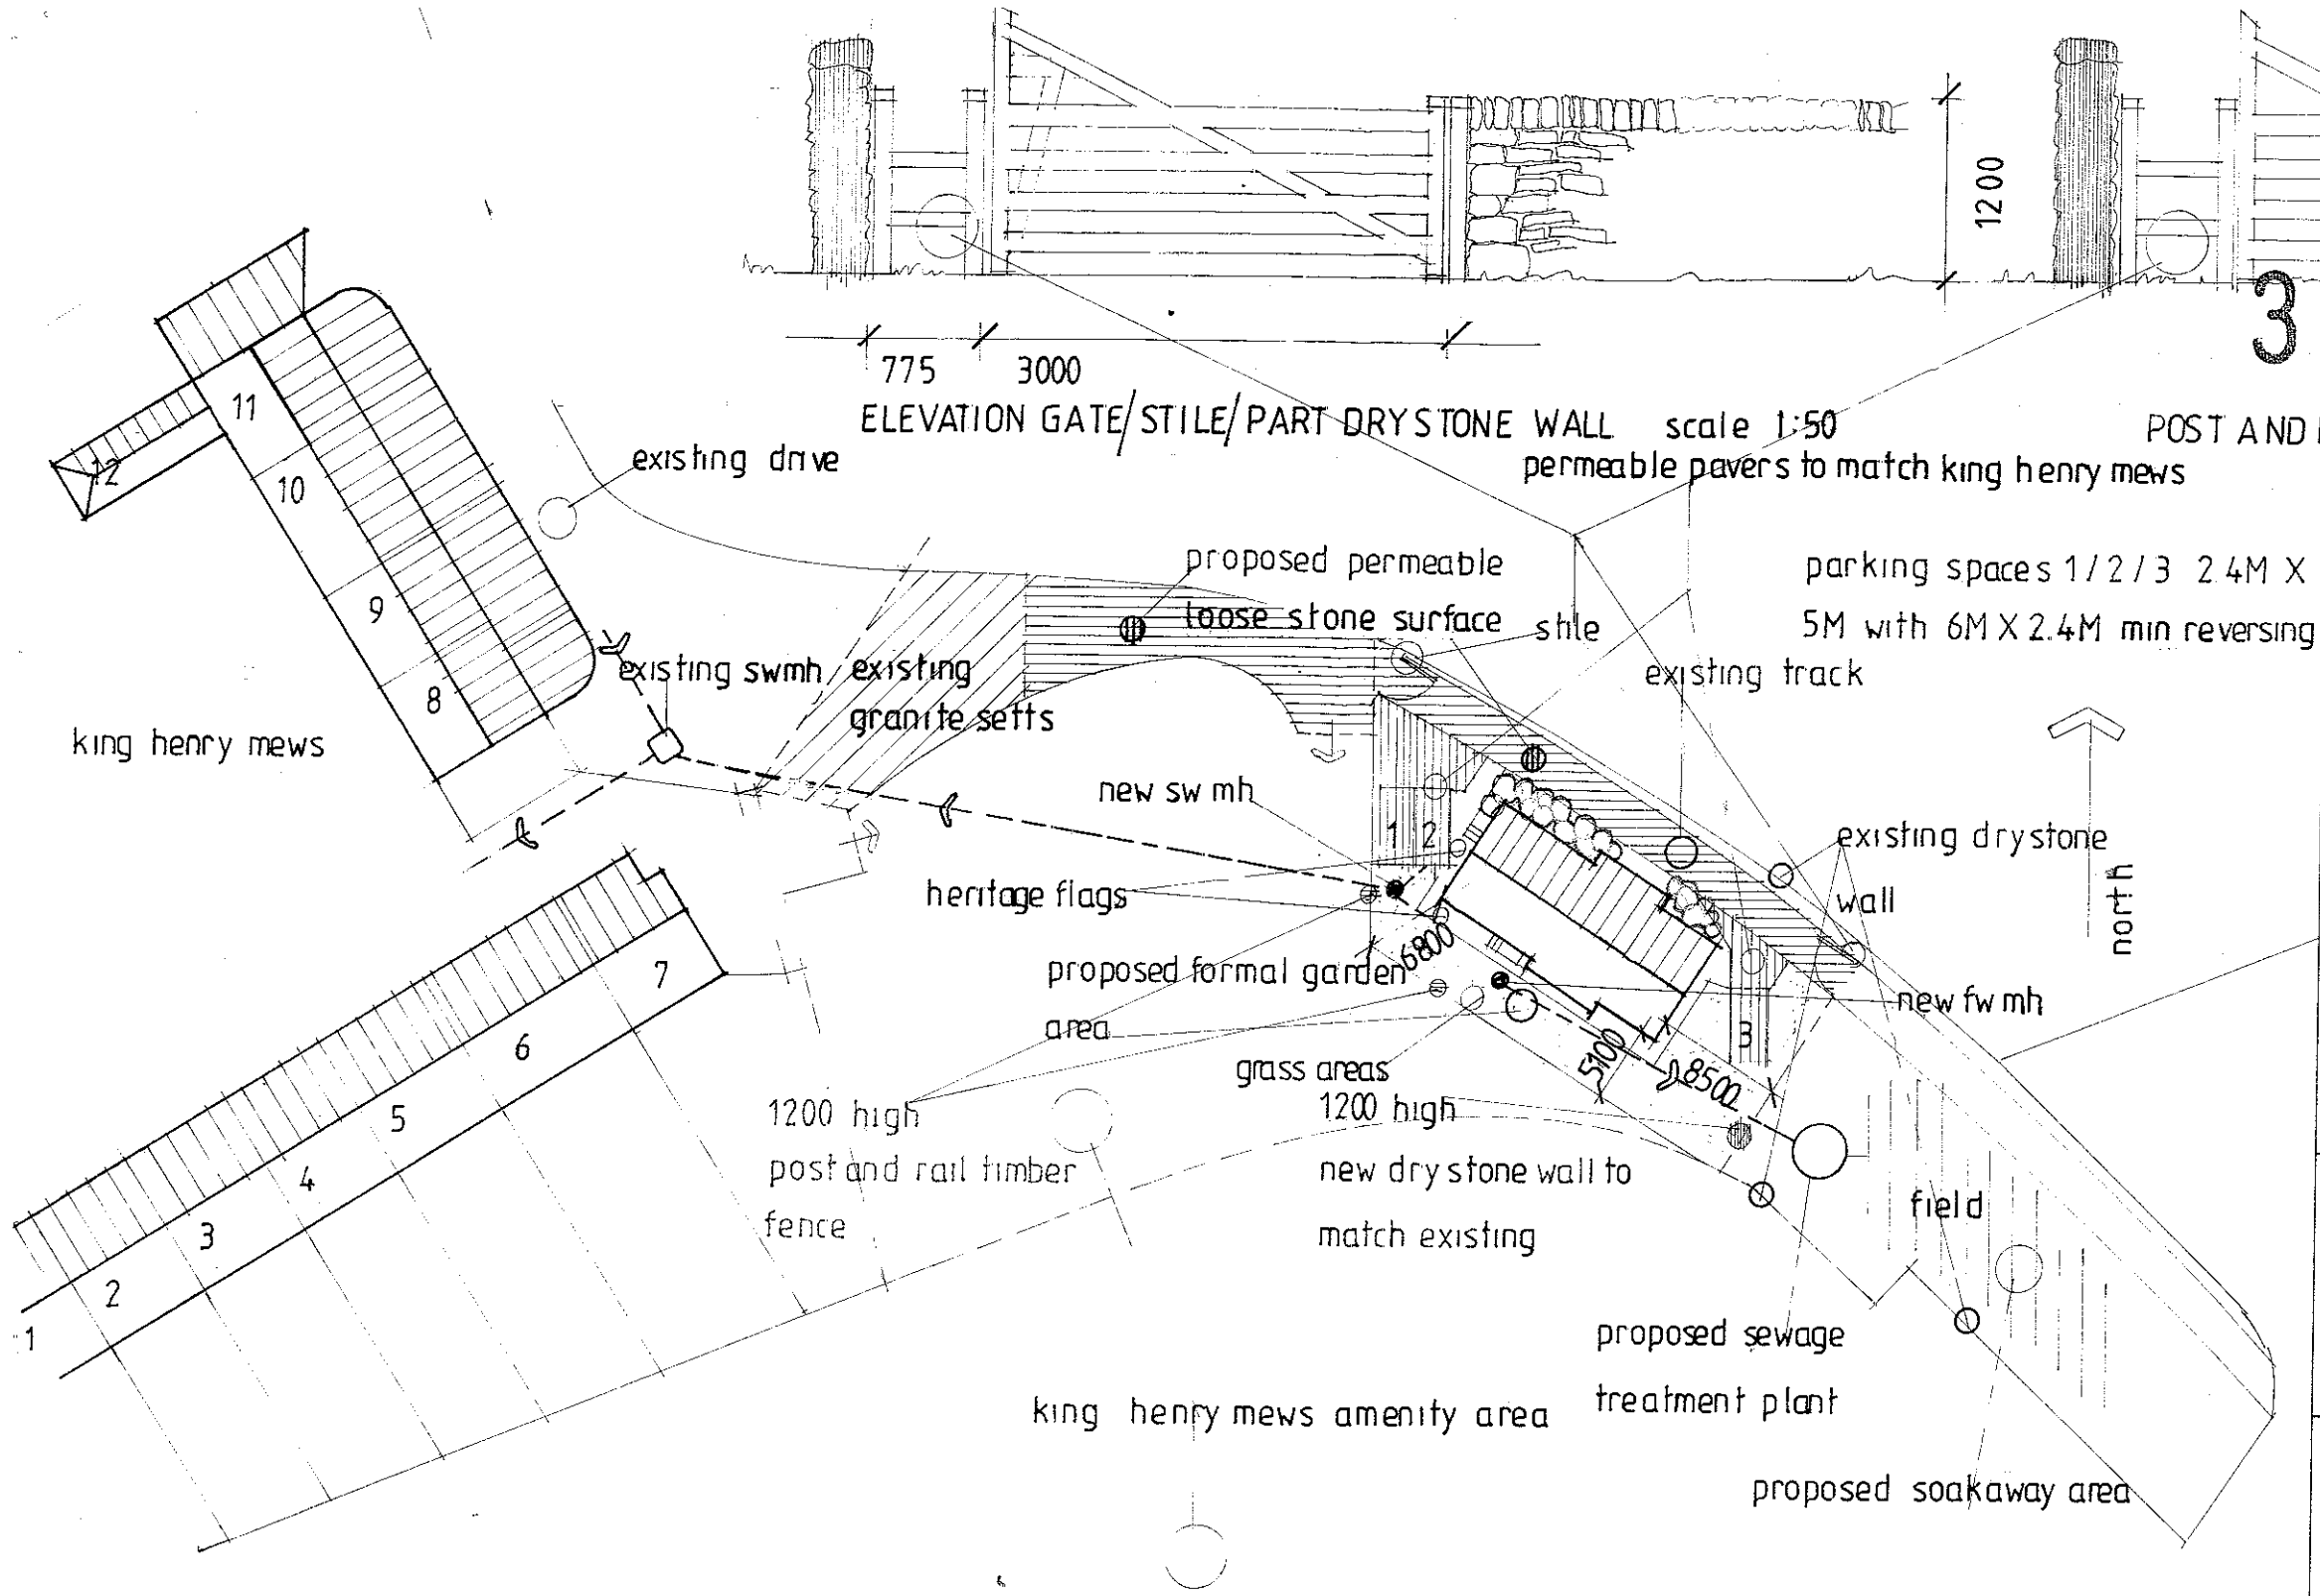

320110792P

ELEVATION GATE/STILE/PART DRYSTONE WALL scale 1:50  
POST AND RAIL FENCE/ GATE / STILE ELEVATION

Client  
bolton hall estate

AMENDED PLANS RECEIVED

DATE 14/11/11

Job Title  
proposed conversion of redundant barn to four bedroom dwelling formation of access drive and formal garden area at old joinery king henry mews bolton by bowland clitheroe

Drawing Title  
site plan

**as proposed**

**Michael Jackson** CHARTERED ARCHITECTS

Holly Cottage  
223 Preston Road  
Grimsargh  
Preston  
Lancs  
PR2 5JR

Tel: 01772 701777

|                     |                |              |
|---------------------|----------------|--------------|
| Scale<br>1 500 1:50 | Date<br>aug 11 | Drawn<br>mmj |
|---------------------|----------------|--------------|

|                         |           |
|-------------------------|-----------|
| Drg No<br><b>1779/2</b> | Rev.<br>A |
|-------------------------|-----------|

site plan scale 1:500