

NOTES


ALL DIMENSIONS AND LEVELS ARE TO BE CHECKED ON SITE

ANY DISCREPANCIES ARE TO BE REPORTED TO THE ARCHITECT BEFORE ANY WORK COMMENCES


THIS DRAWING SHALL NOT BE SCALED TO ASCERTAIN ANY DIMENSIONS WORK TO FIGURED DIMS ONLY




EXISTING GROUND FLOOR
1:50 SCALE

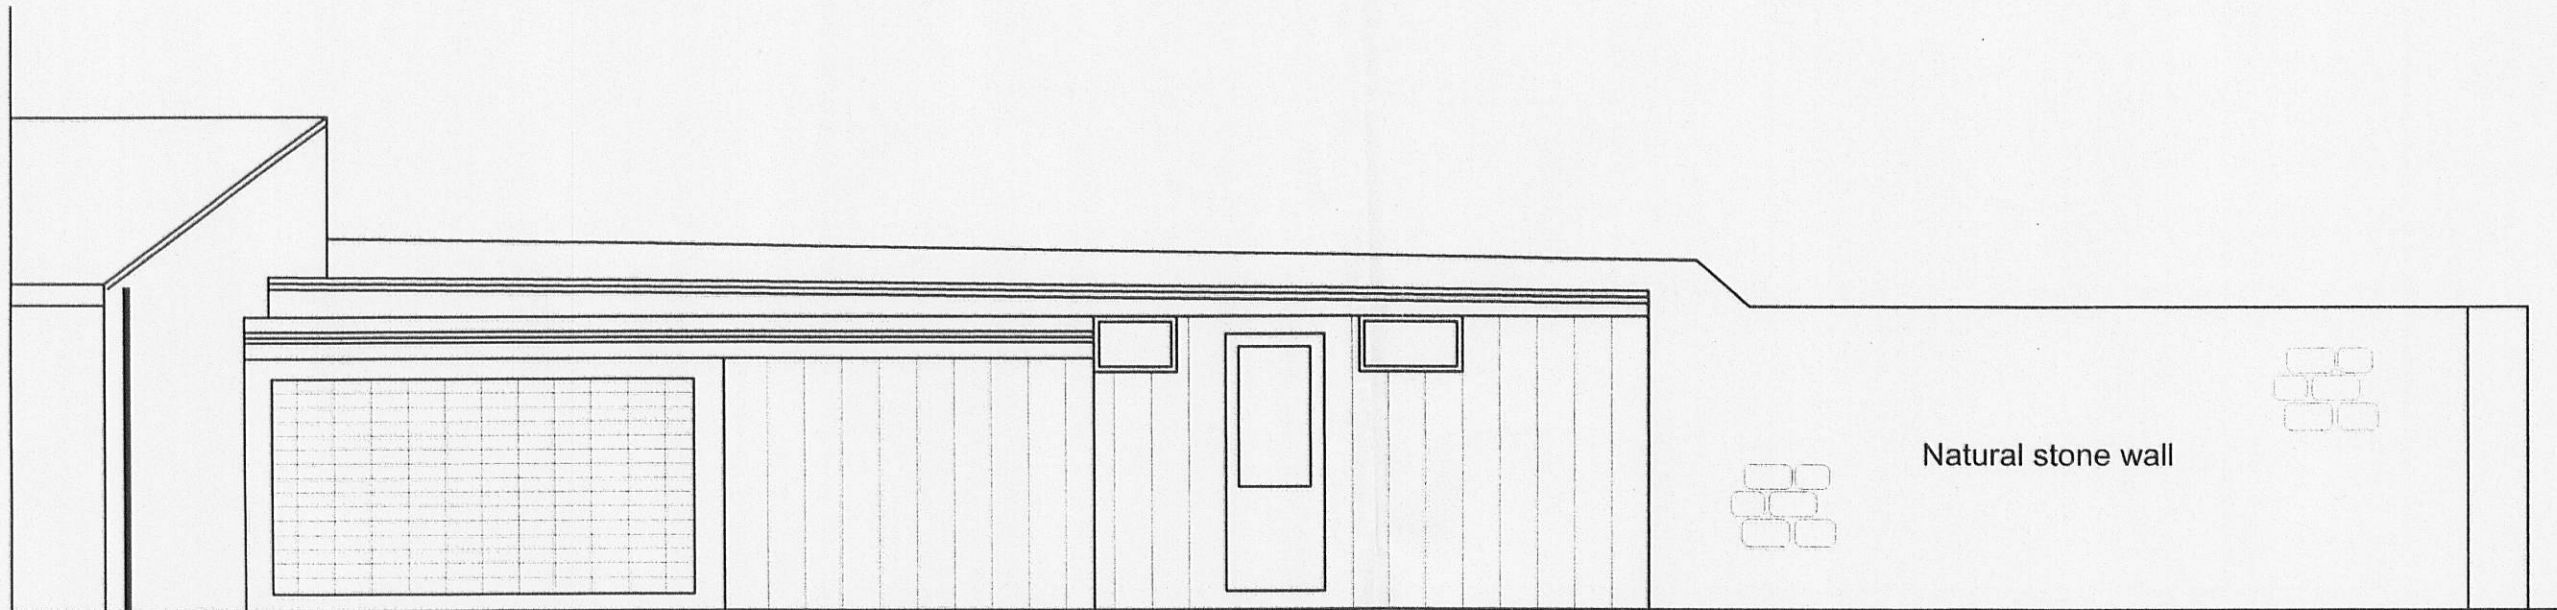

SIDE 1 ELEVATION
1:50 SCALE

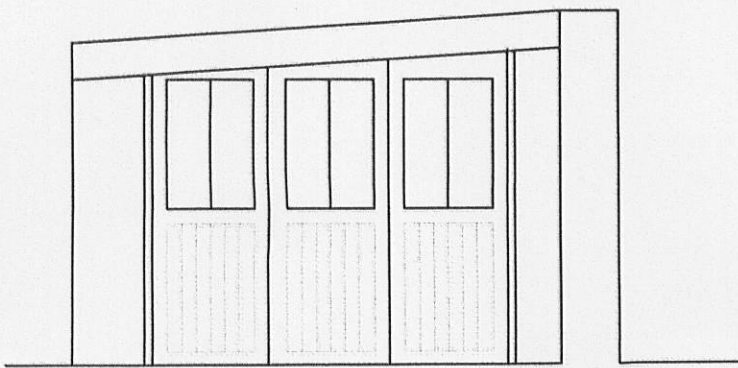

FRONT ELEVATION
1:50 SCALE

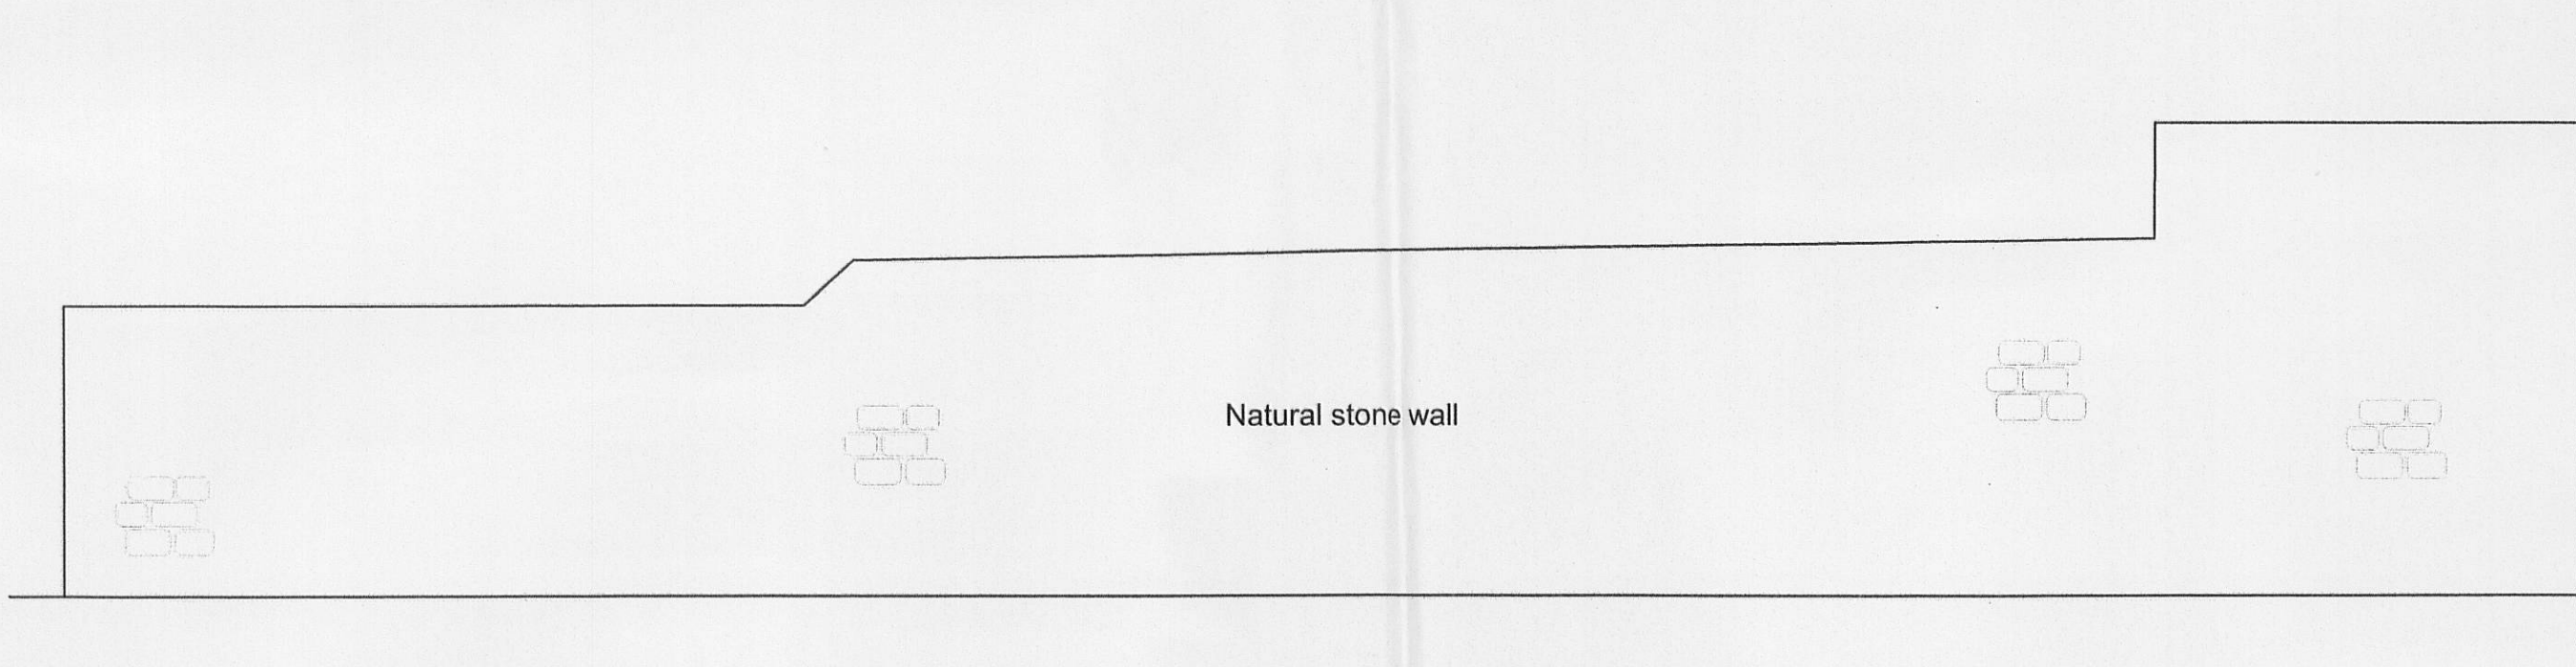

SIDE 2 ELEVATION
1:50 SCALE

320110795 P

rev	date/initials	description
001		001 drawing number
project		
Demolition of Existing Garage and Proposed New Garage with Pitched Roof and Cavity walls		
drawing title		
West Bradford Clitheroe Lancashire		
dwg purpose		
EXISTING PLANS AND ELEVATIONS		
scale		
1:50		
@ sheet size		
A1		
001	001	A
job number	drawing number	revision