


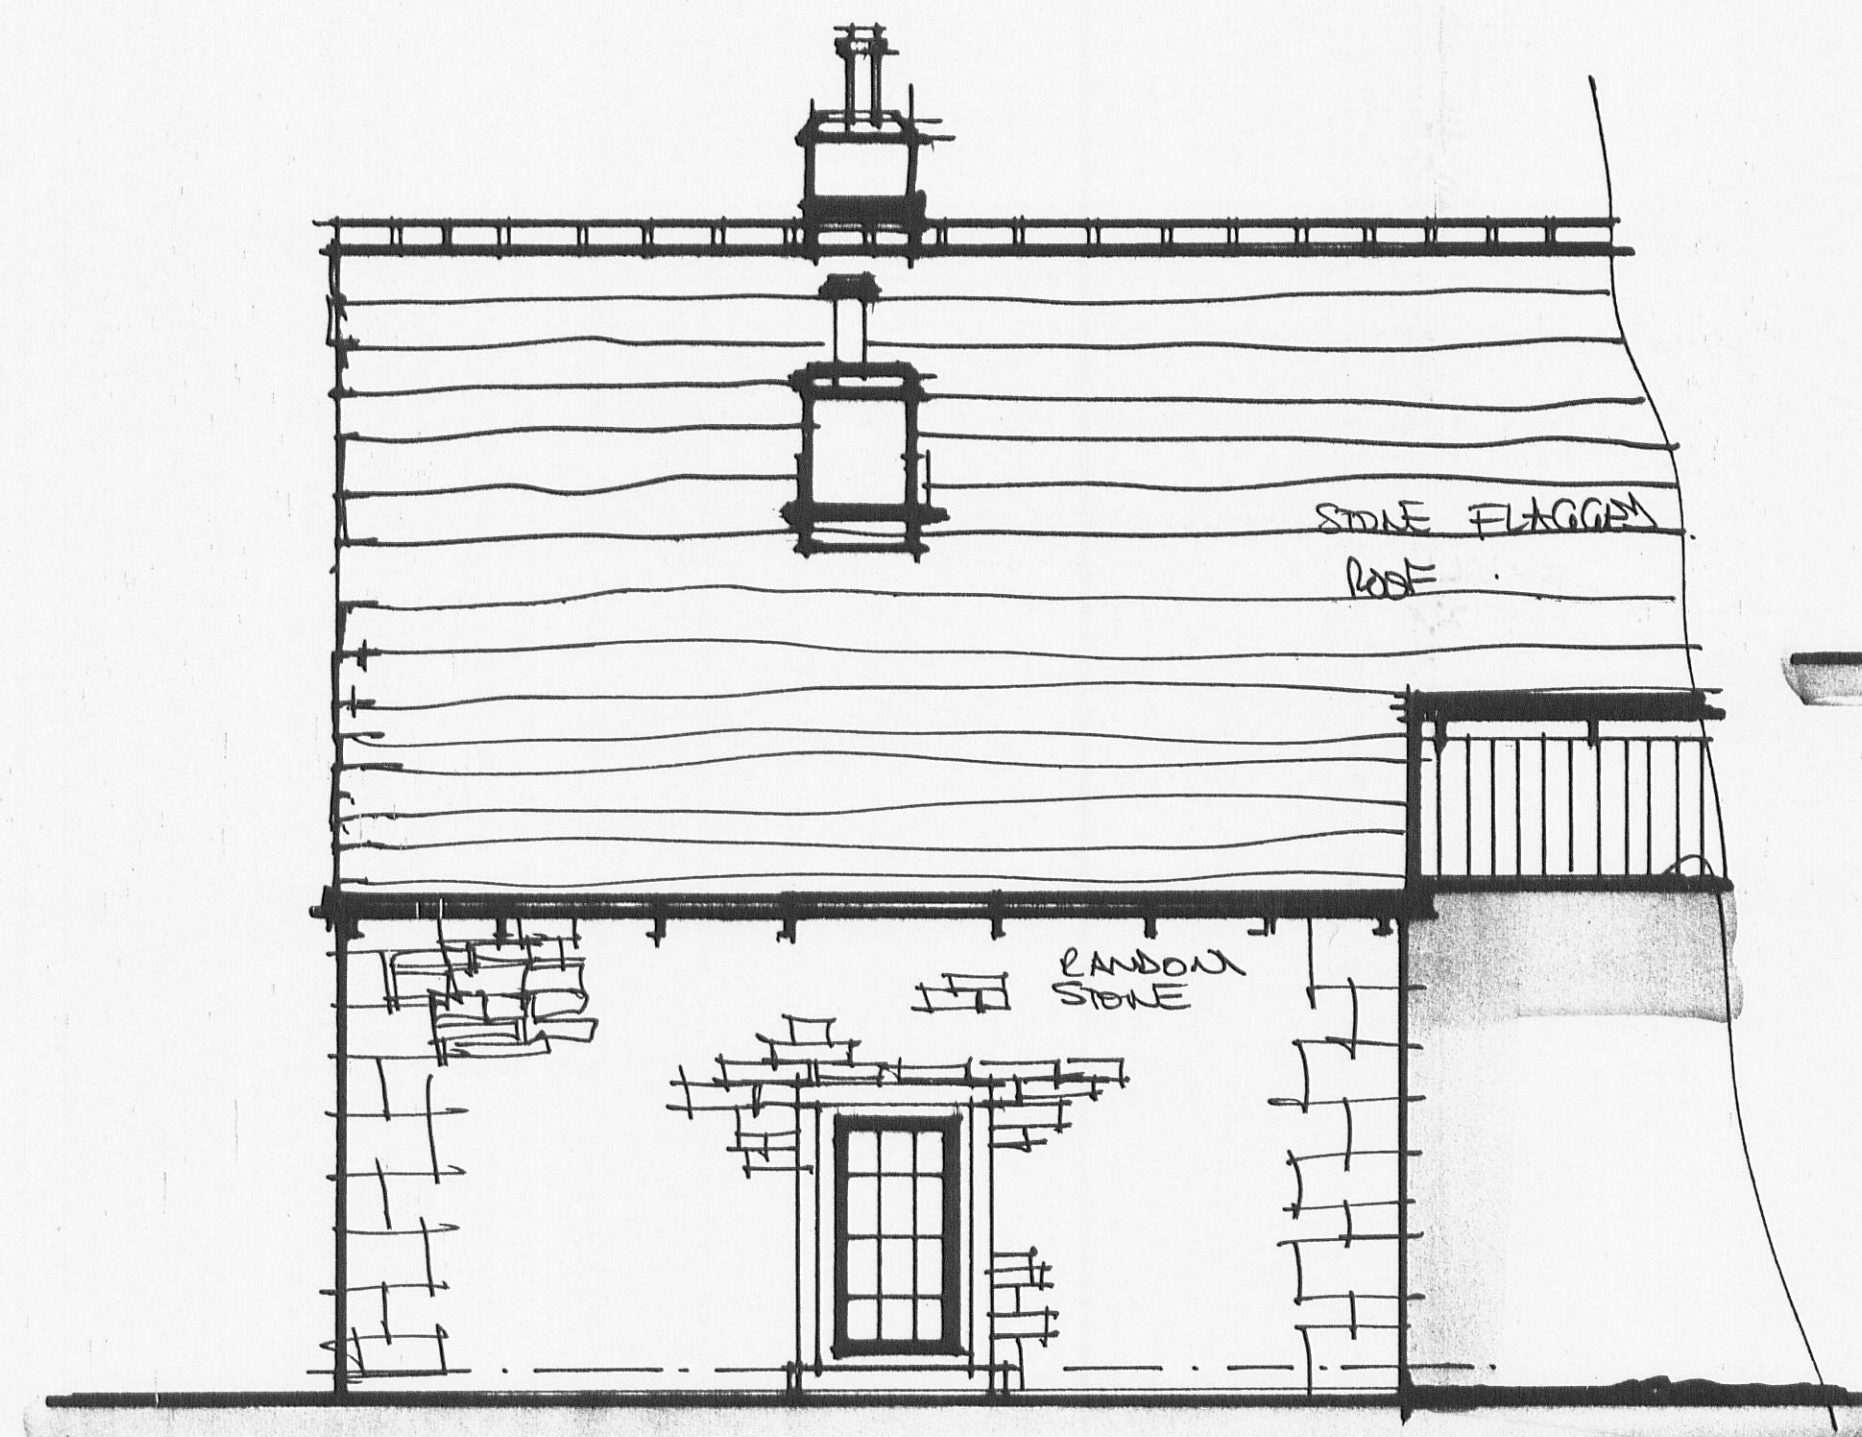


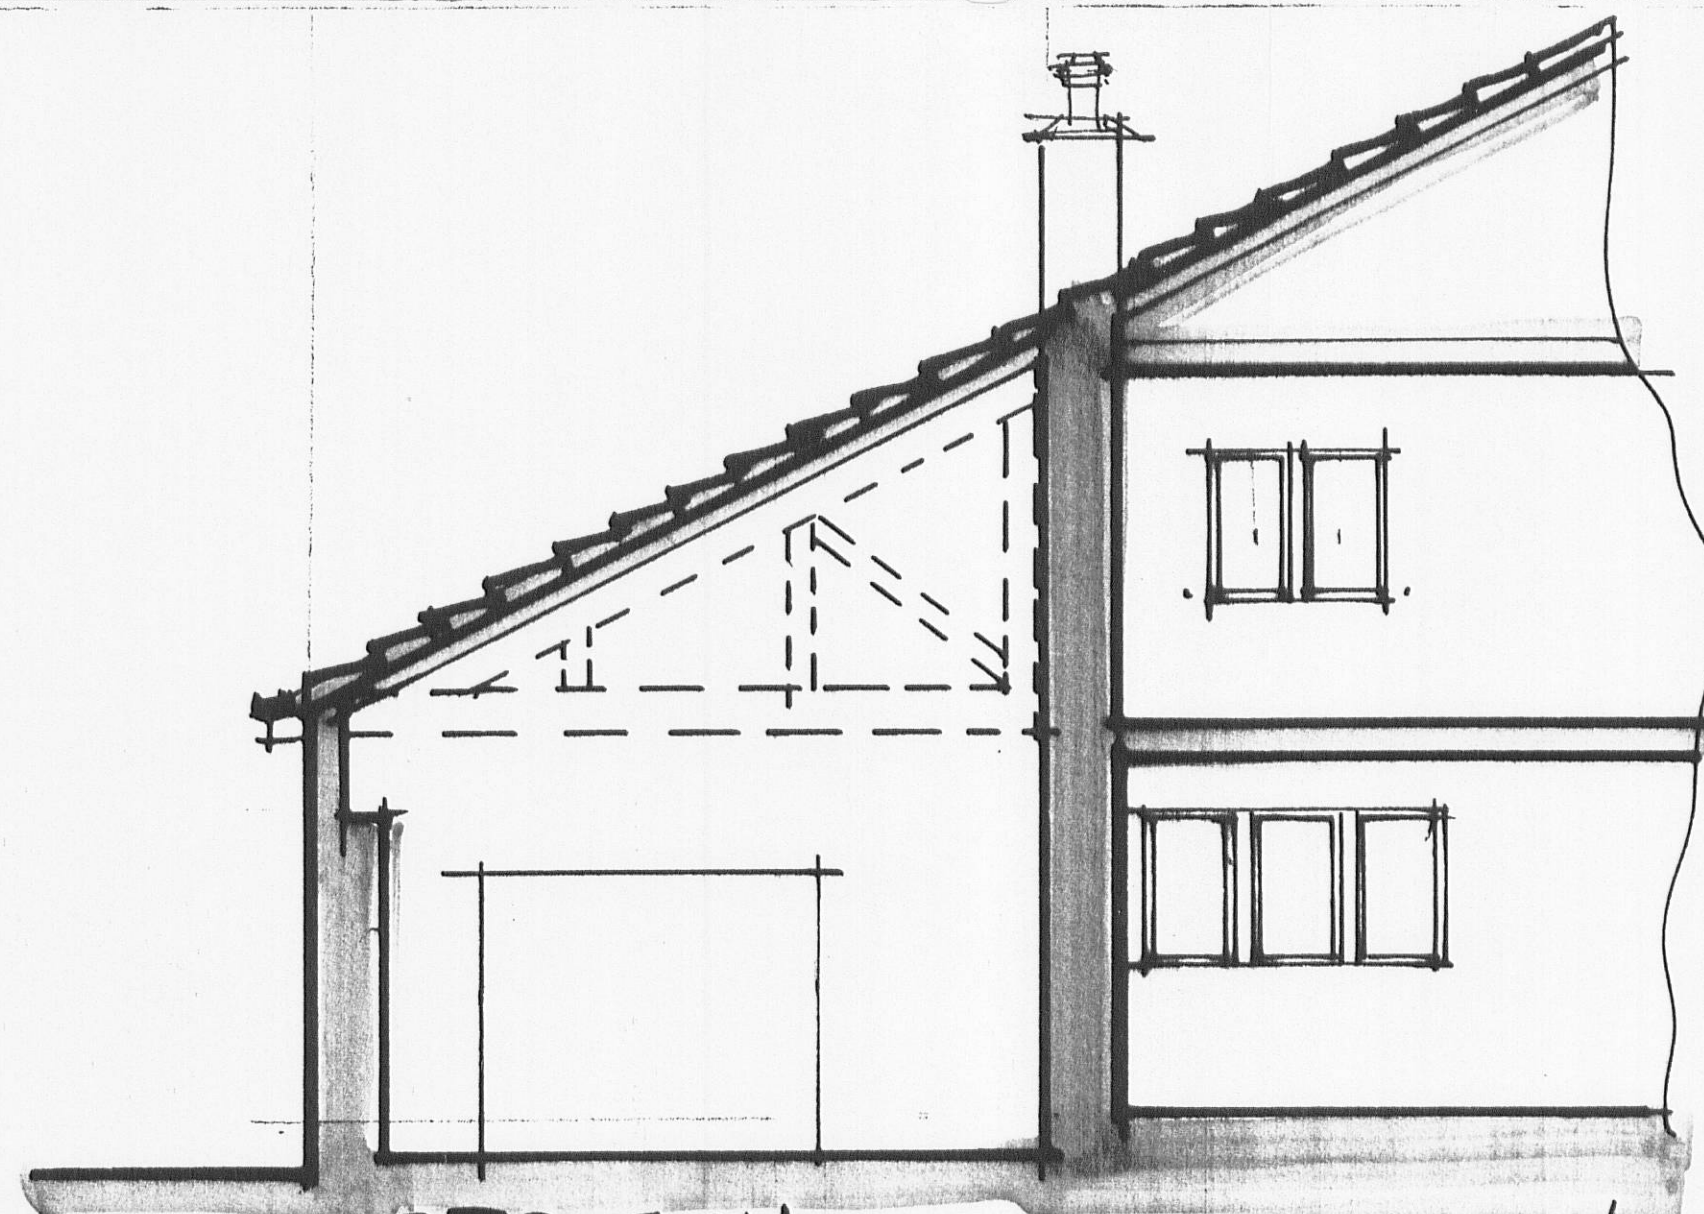


SIDE ELEVATION

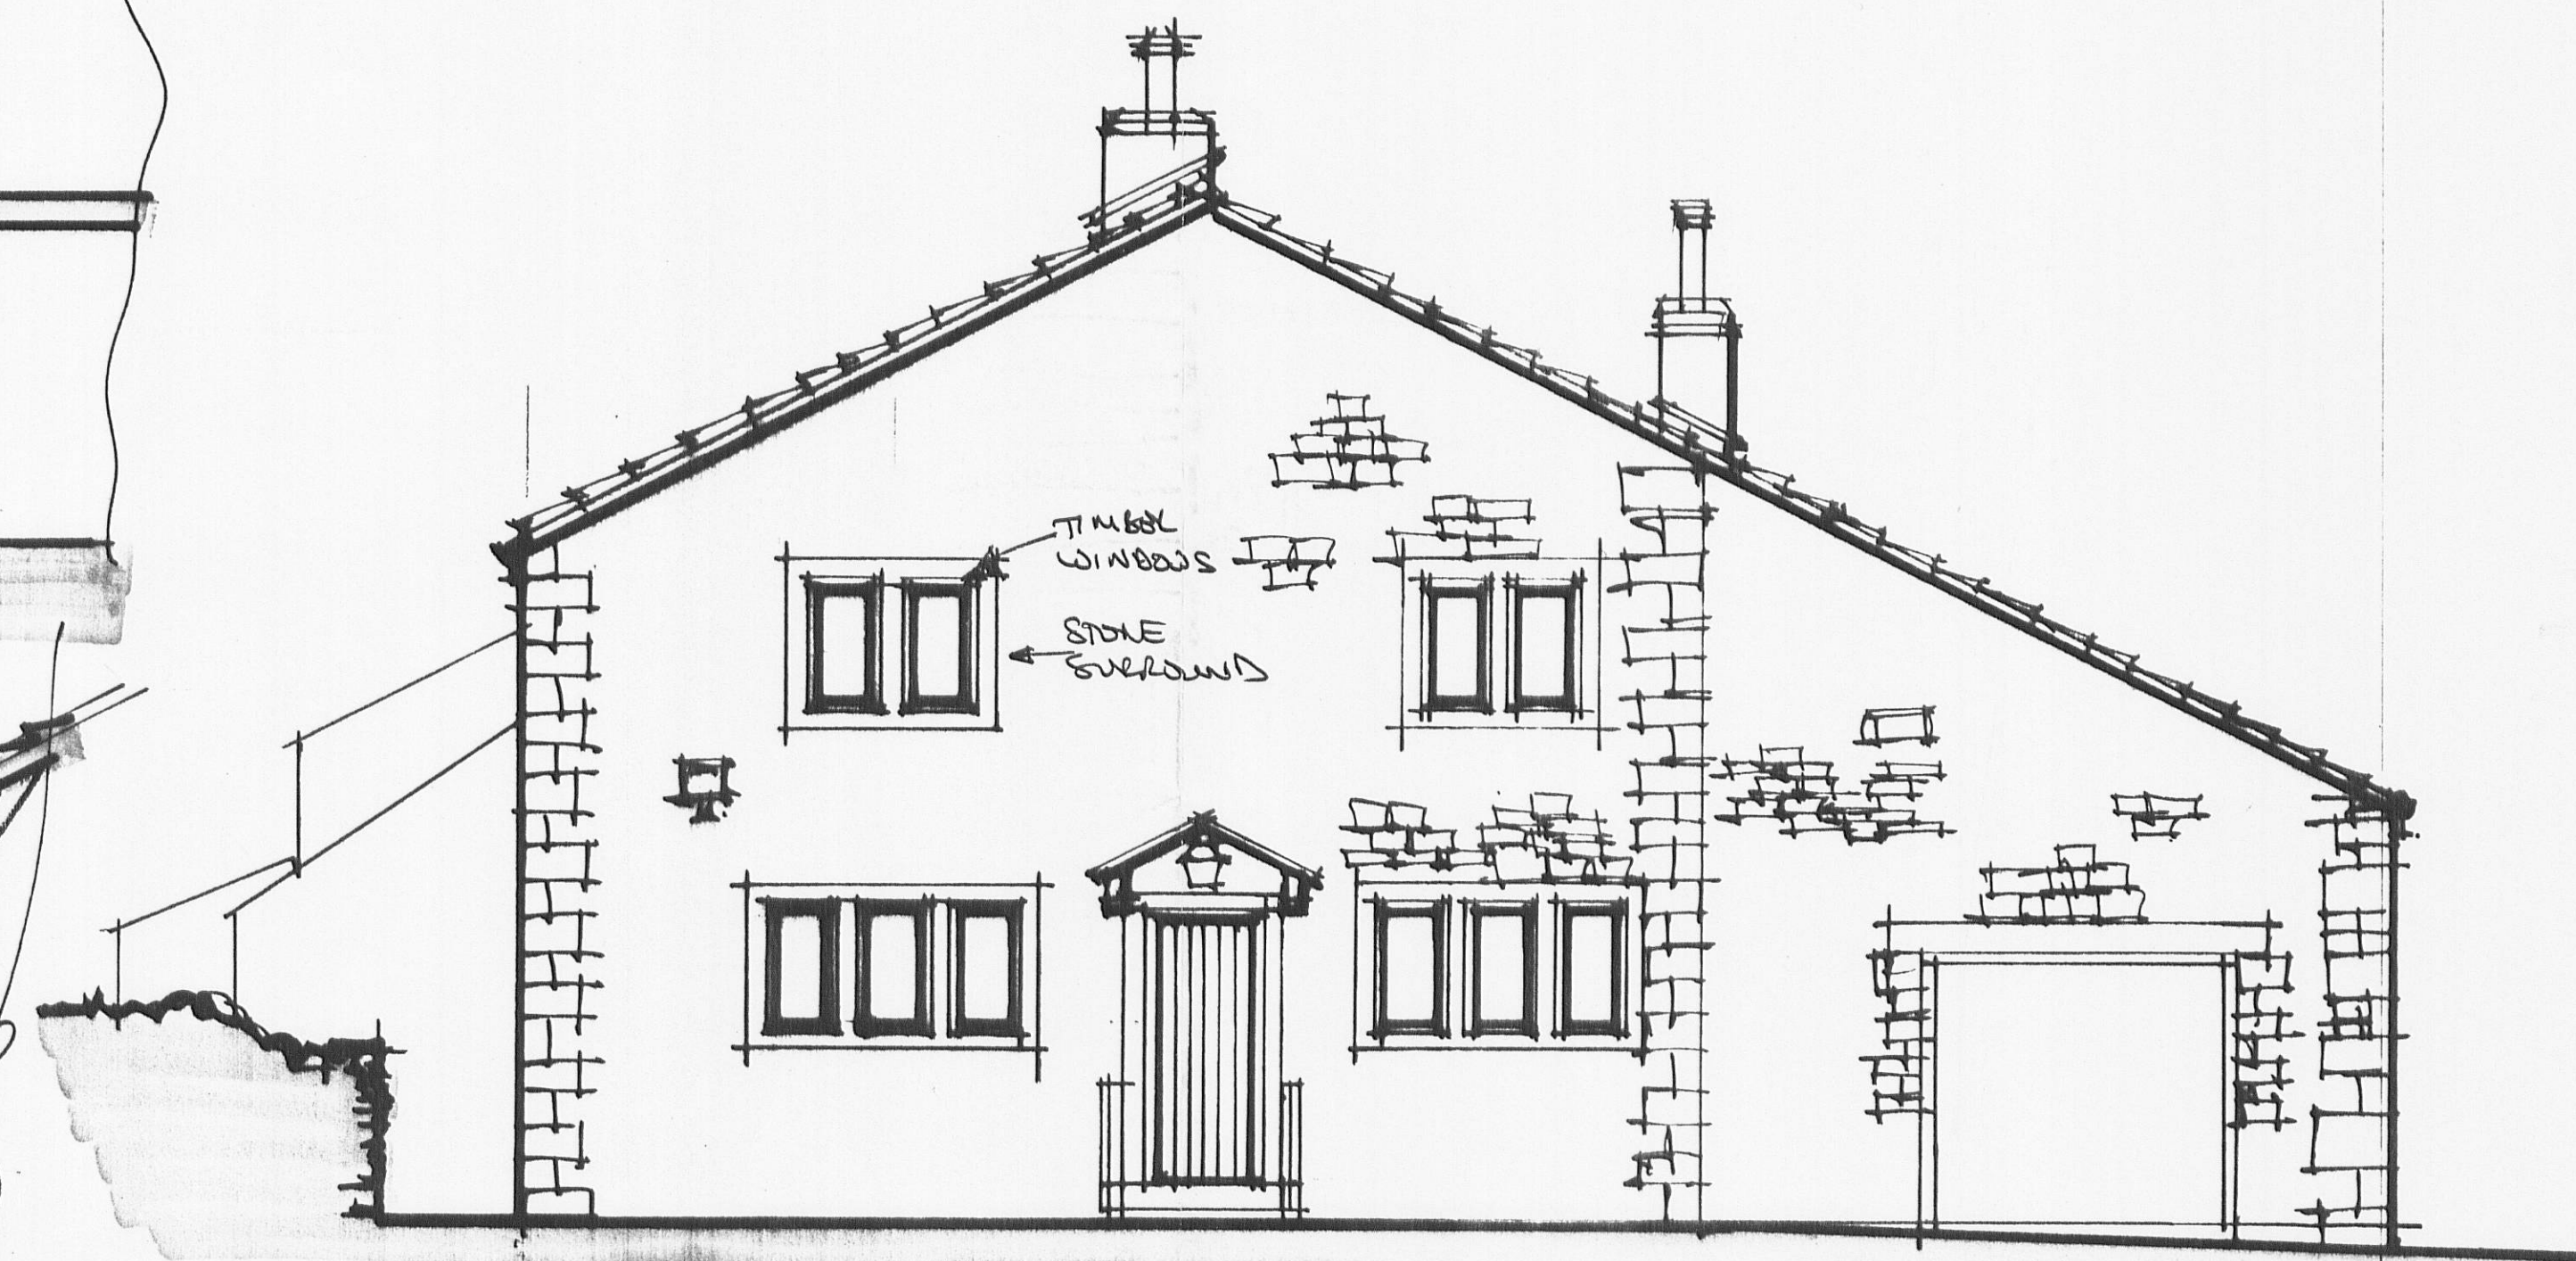


SECTION

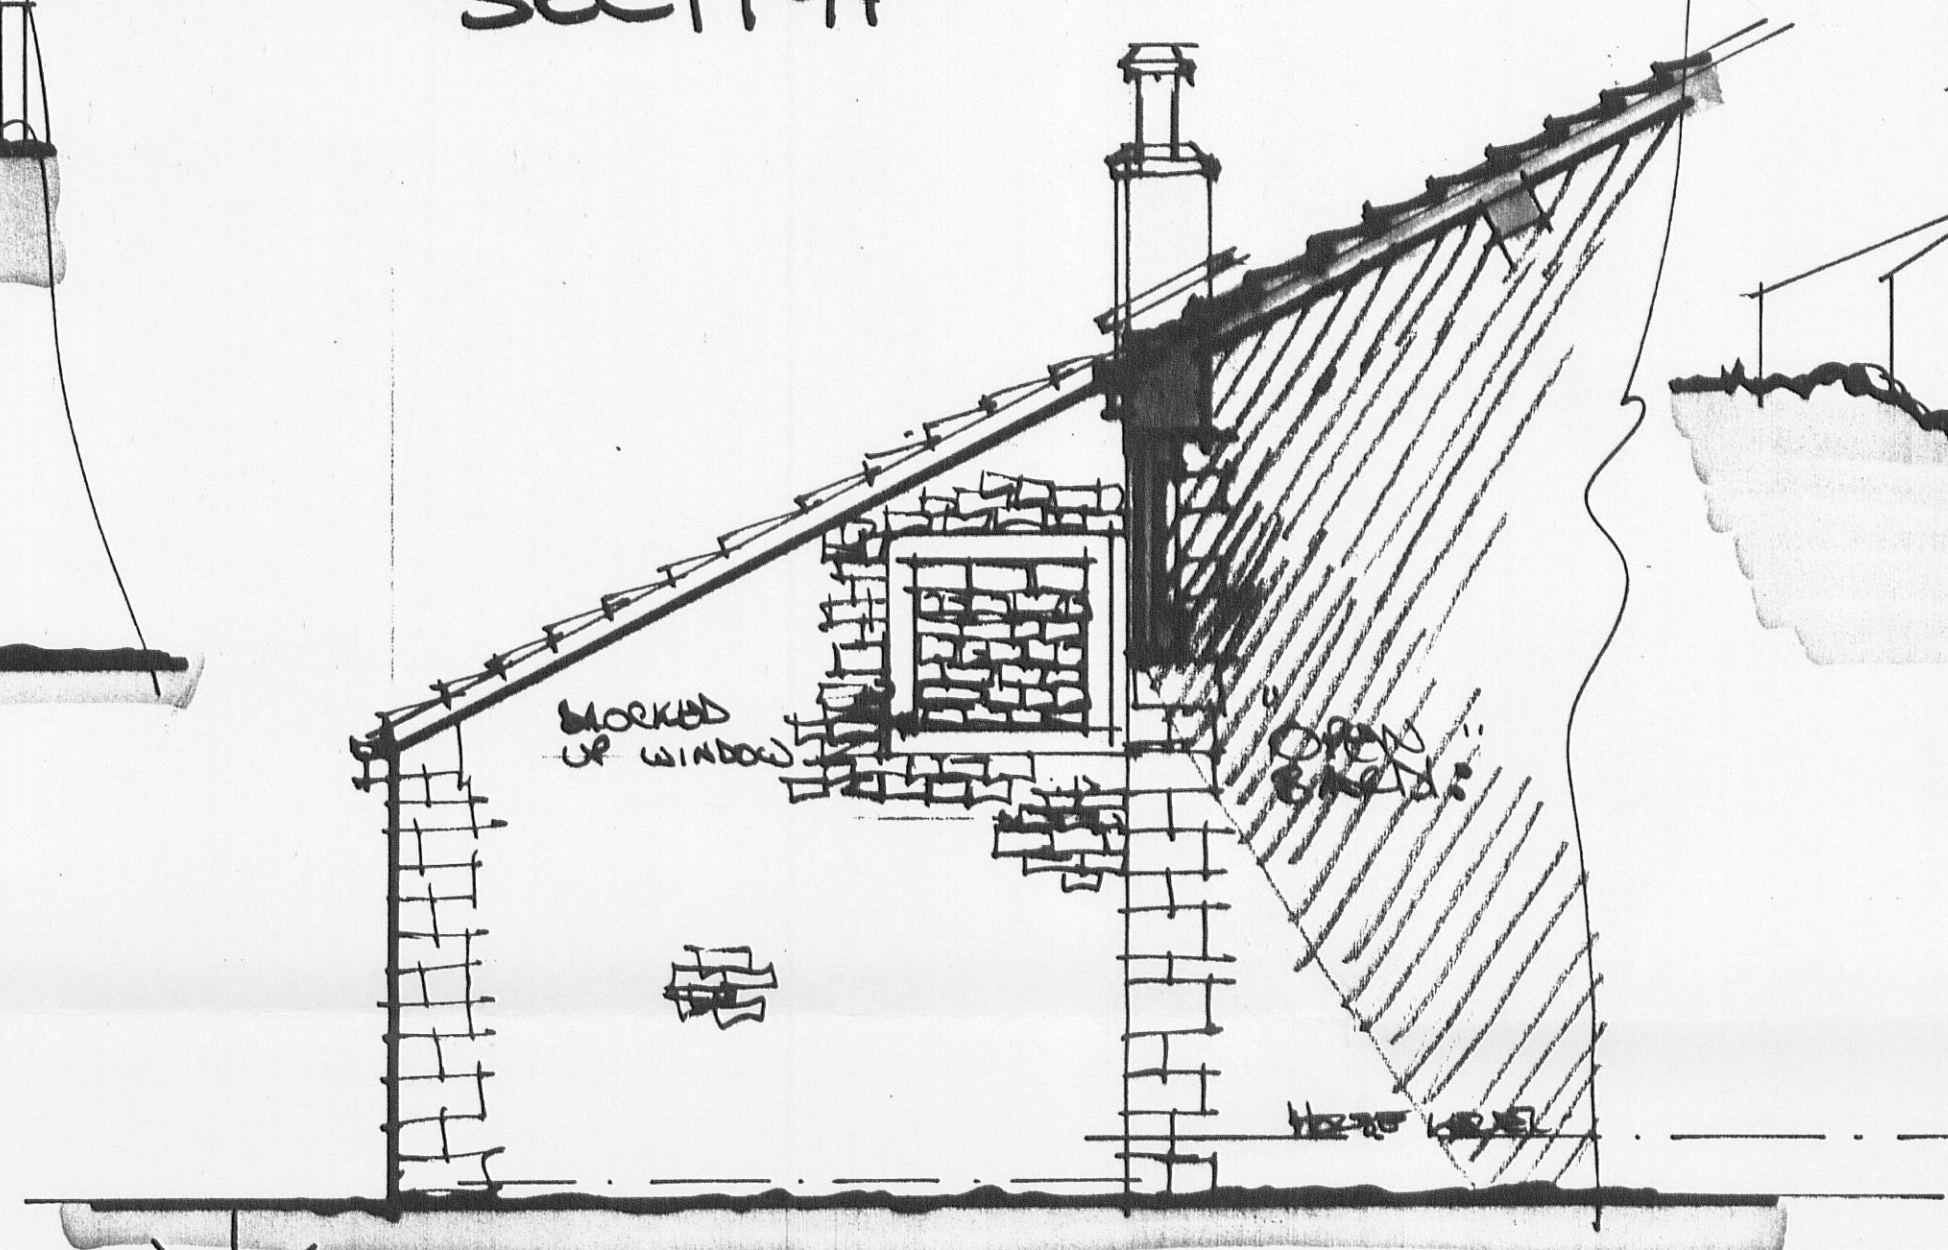

FRONT ELEVATION:

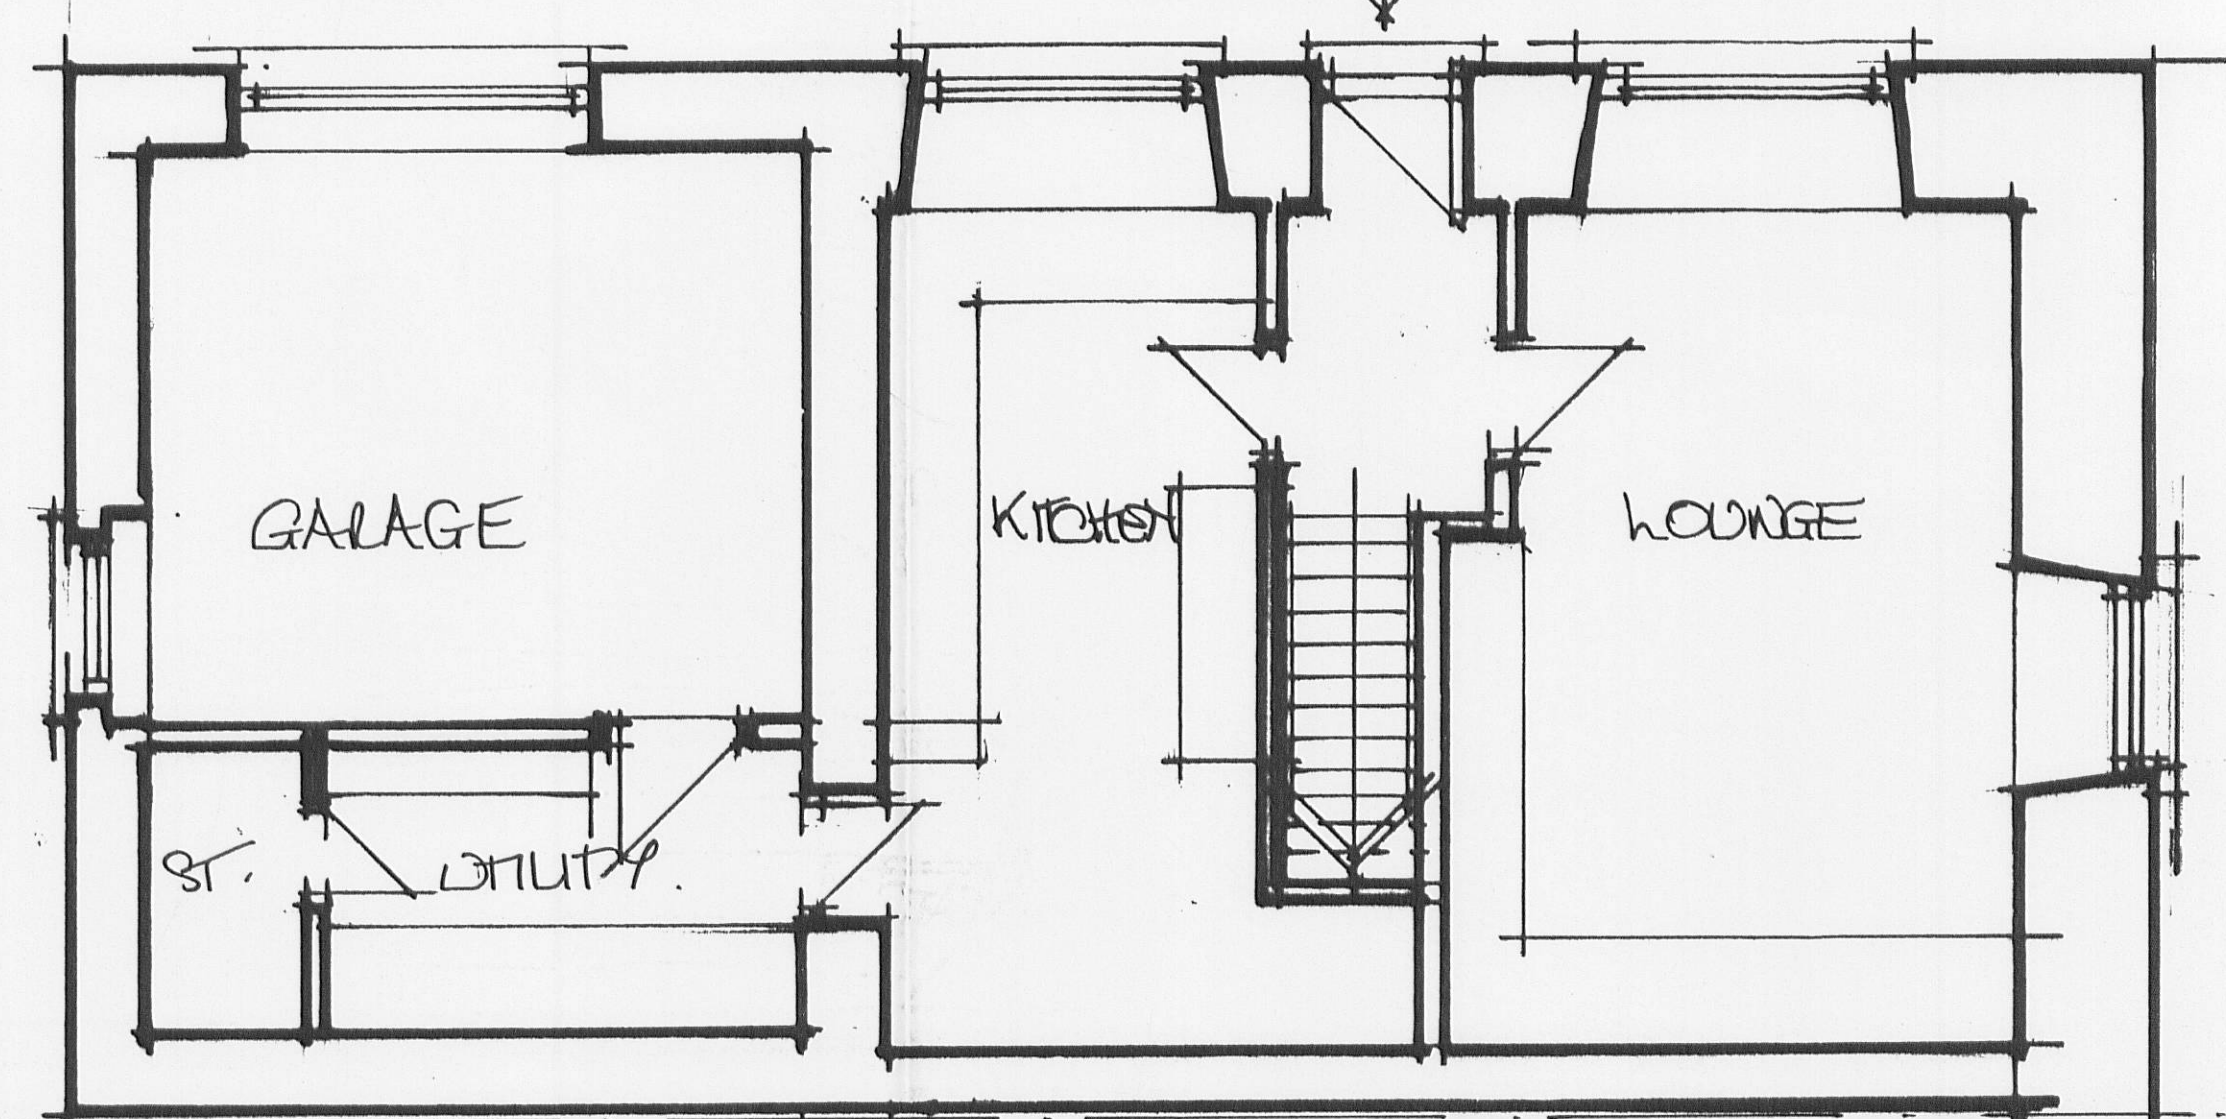

GROUND FLOOR PLAN:

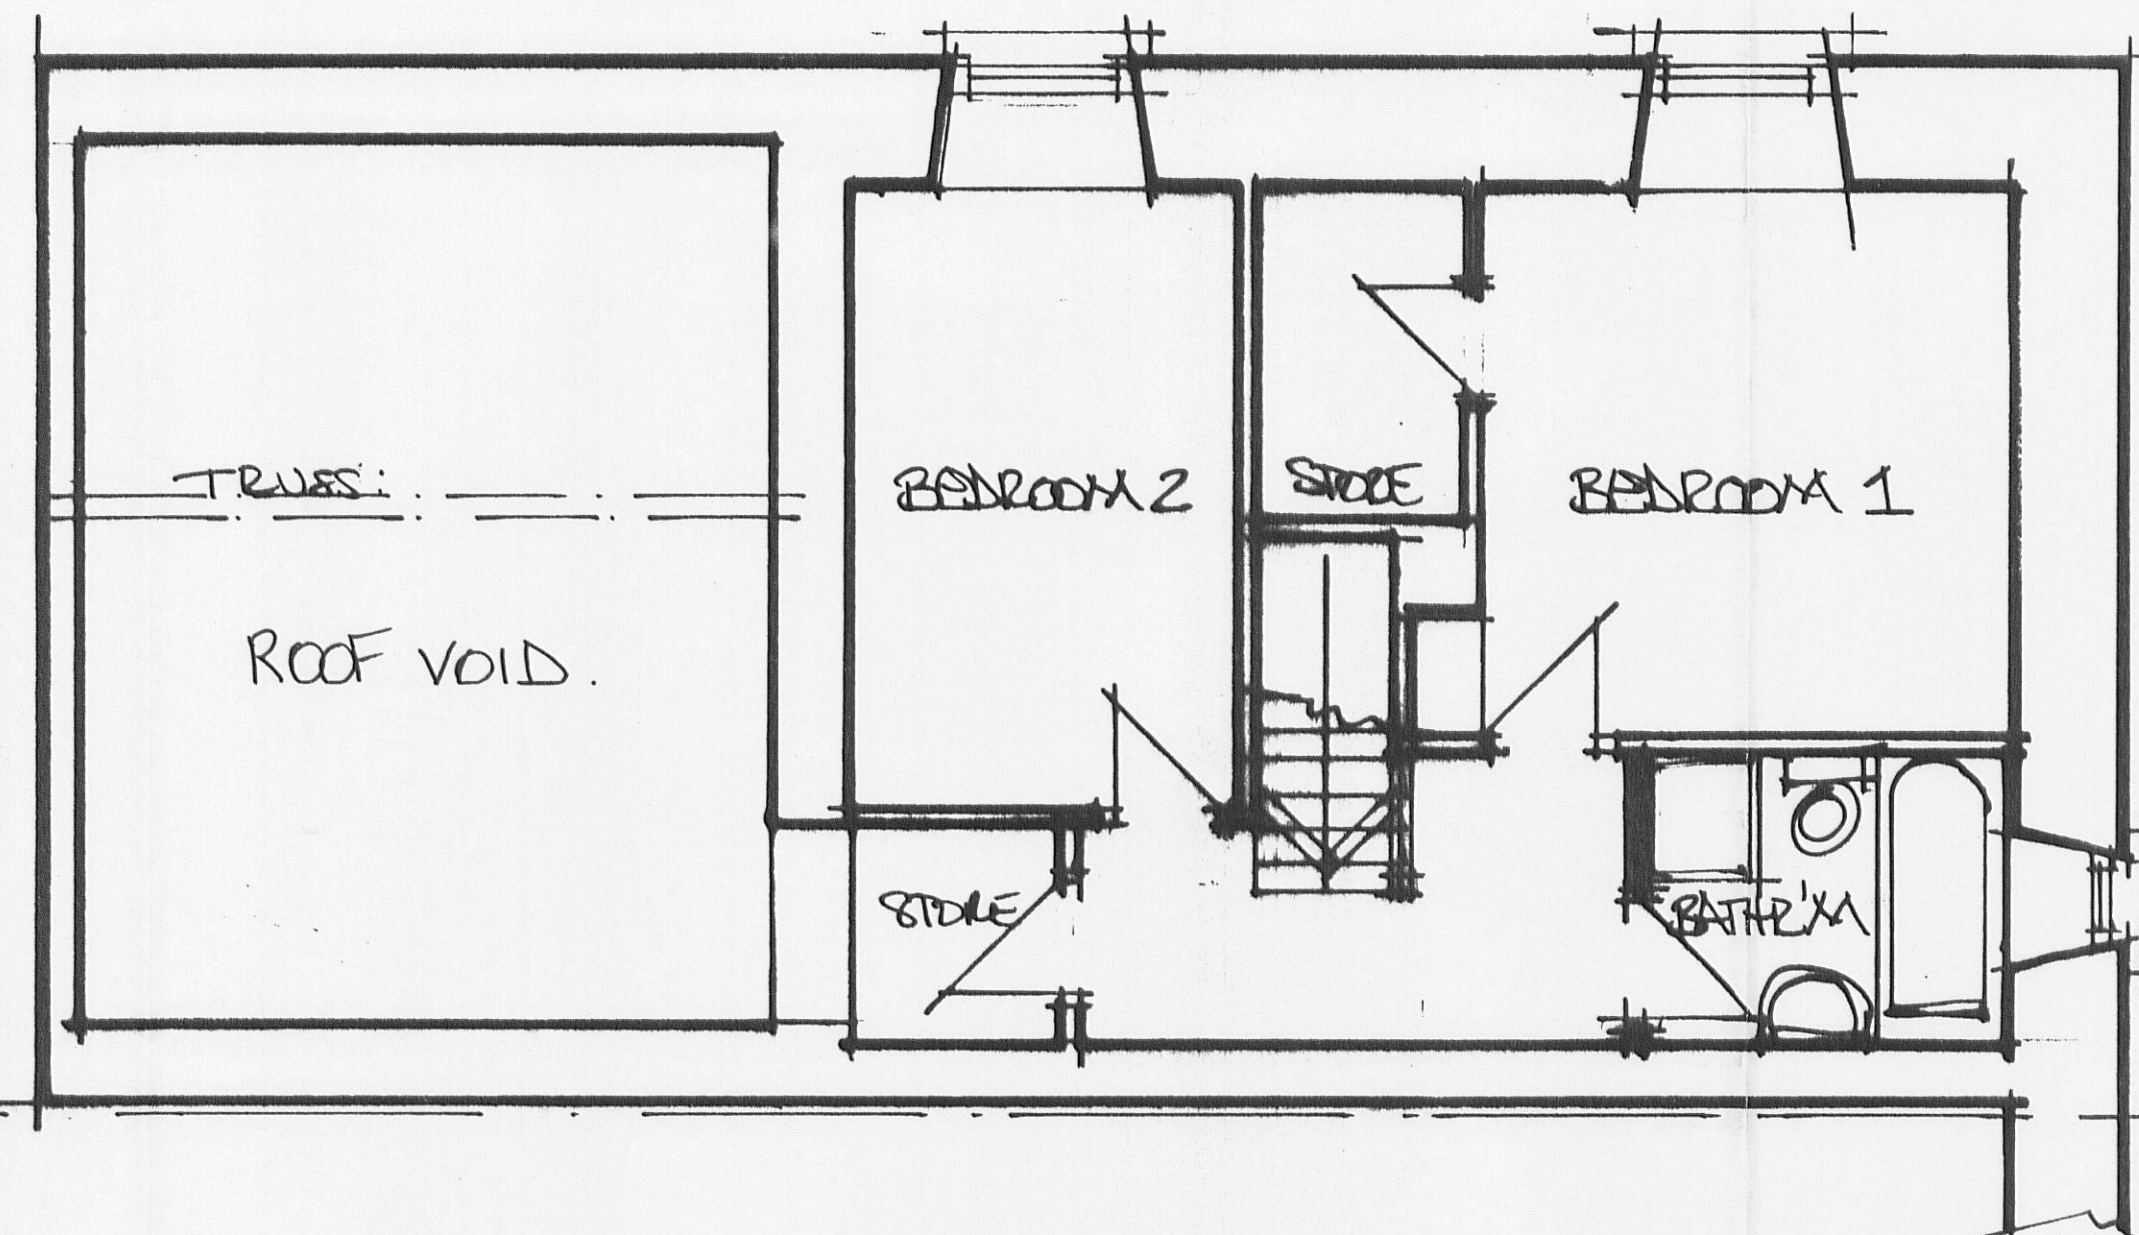

FIRST FLOOR PLAN:

320110804P

'EXISTING':

		PETER DARLINGTON ARCHITECTS INTERIOR DESIGNERS	
24 BRISTOL ROAD, BIRMINGHAM, B15 1JH Tel: 0121 777 7777 Fax: 0121 777 7777 e-mail: p.darlington@pda.co.uk		Day No: 3018/EX/1 Date: 30/11	
1. Project description to be followed by reference to each drawing. 2. All dimensions to be checked on site. 3. The drawing should be signed by the architect and kept as a permanent record.		Scale: 1:50 Drawn by: JAY	