




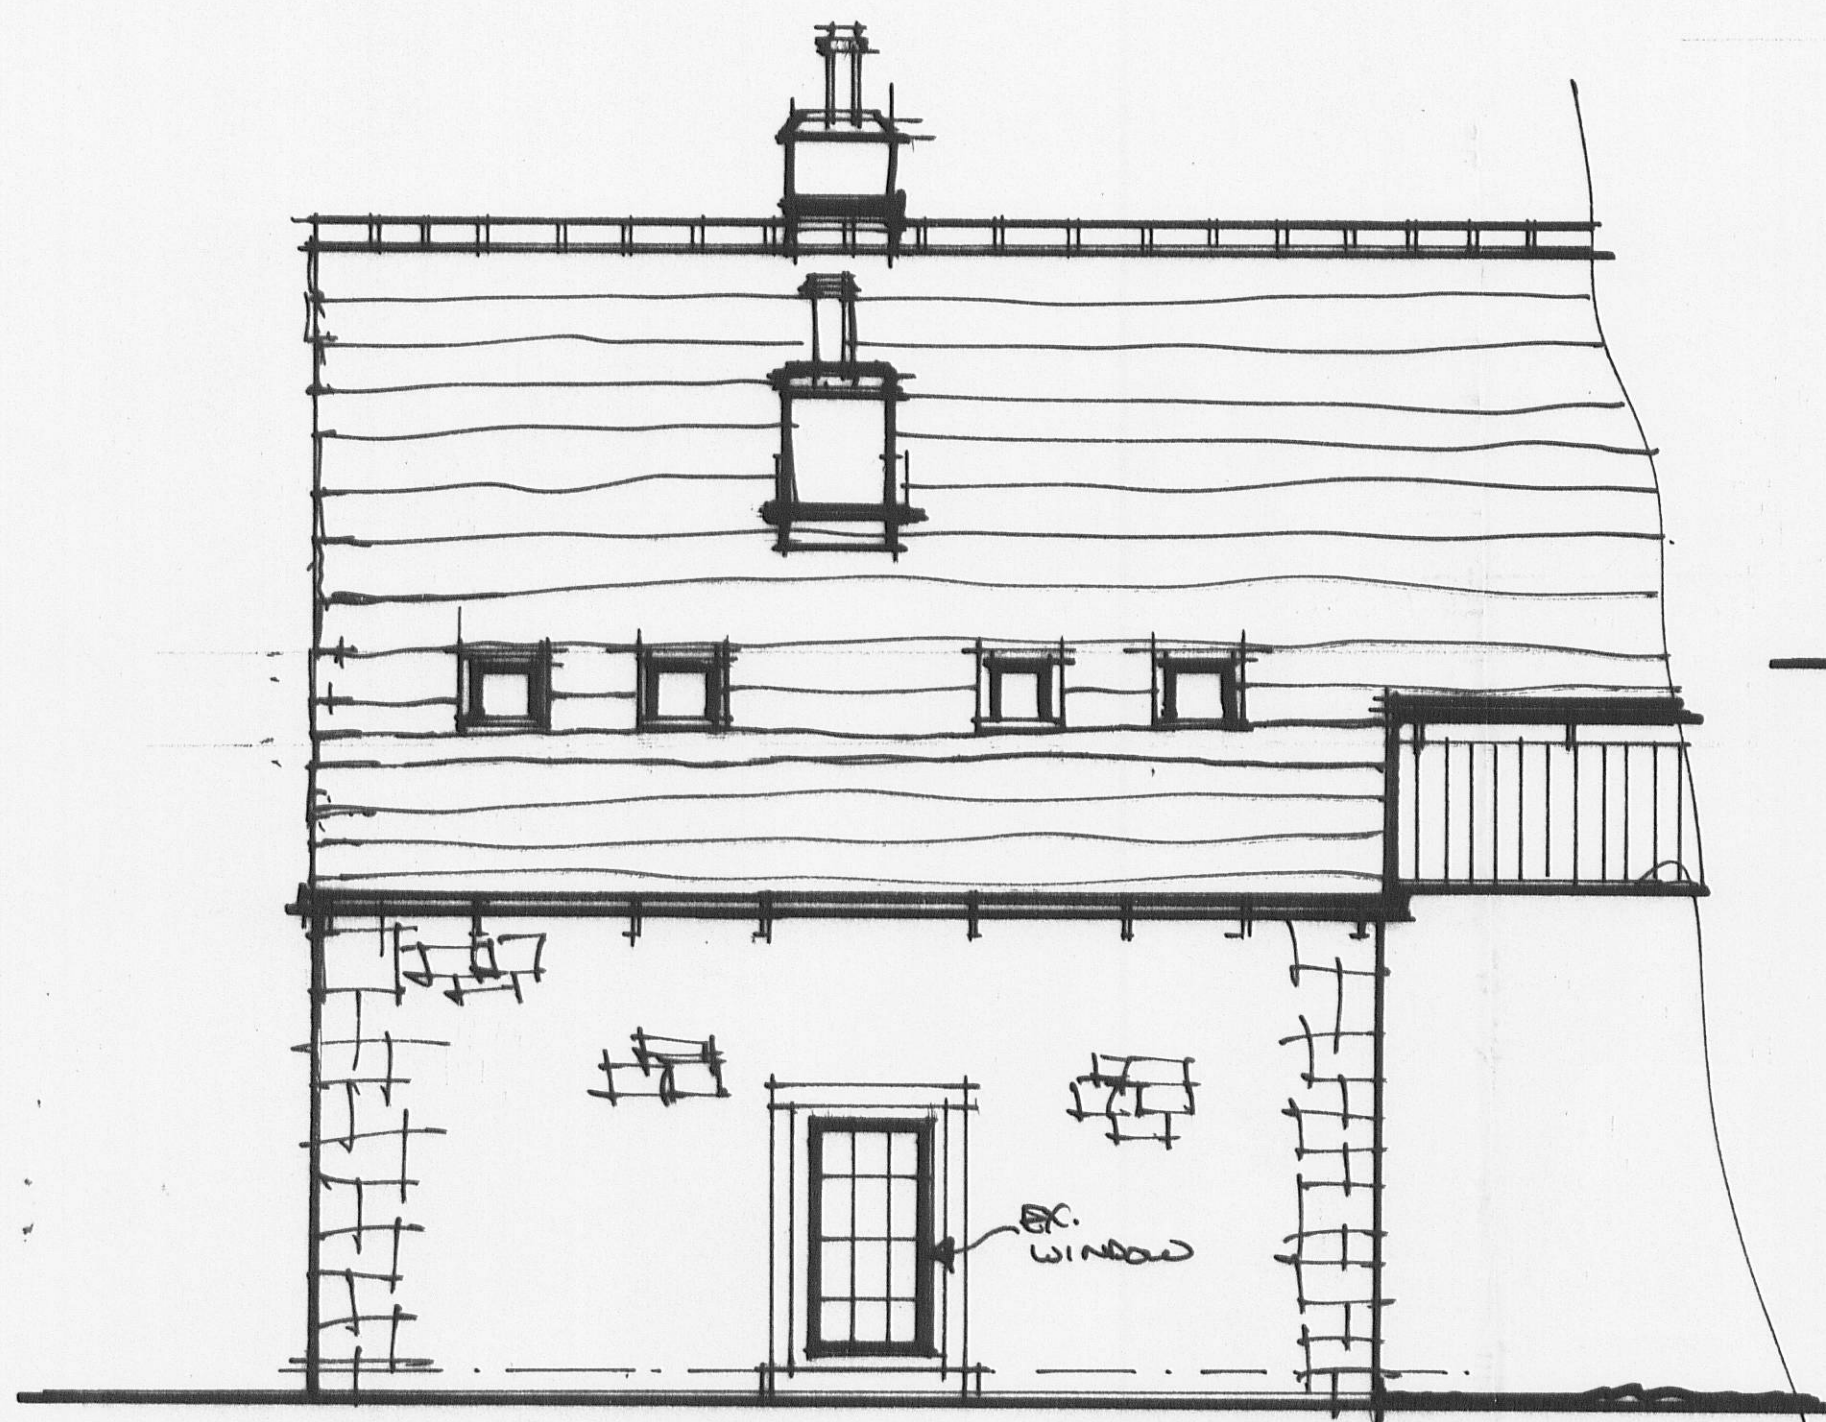

SIDE ELEVATION

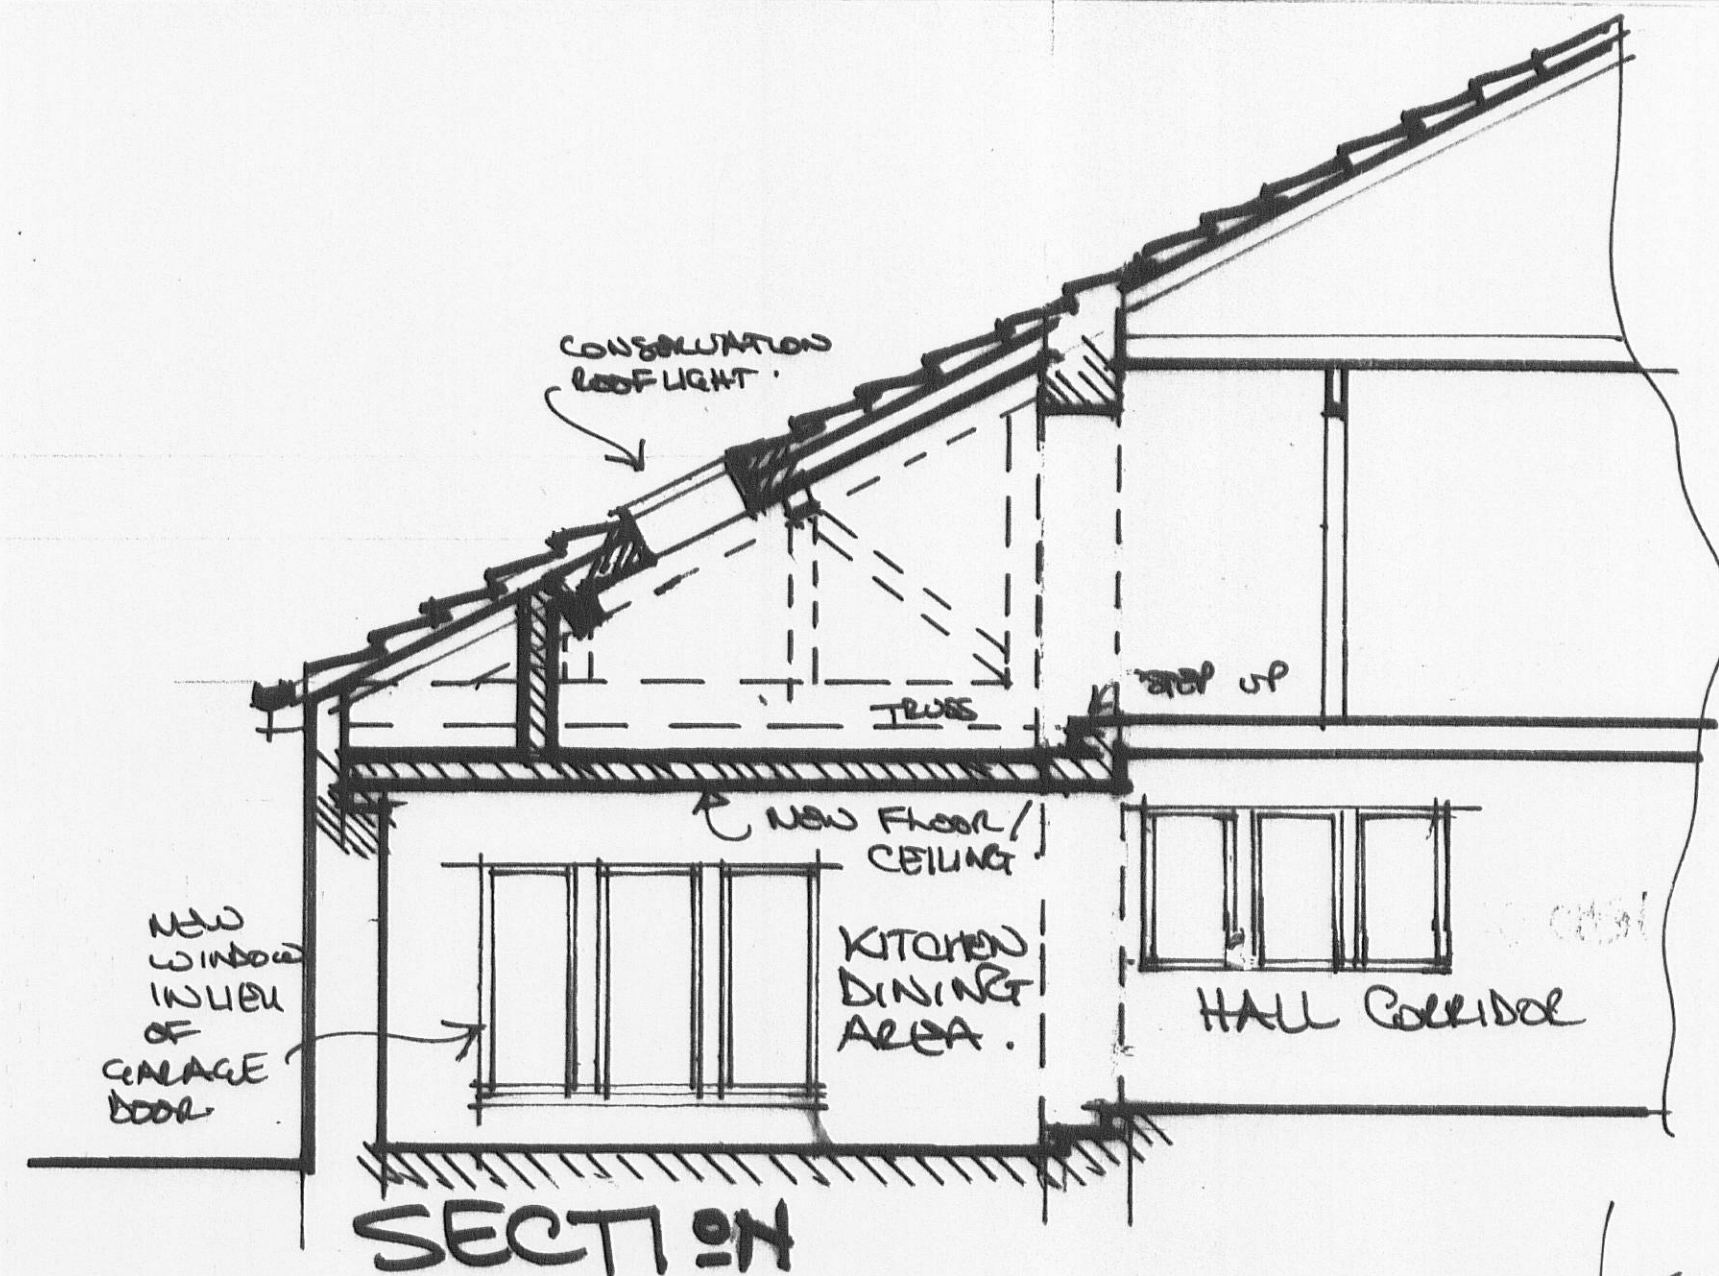


SECTION

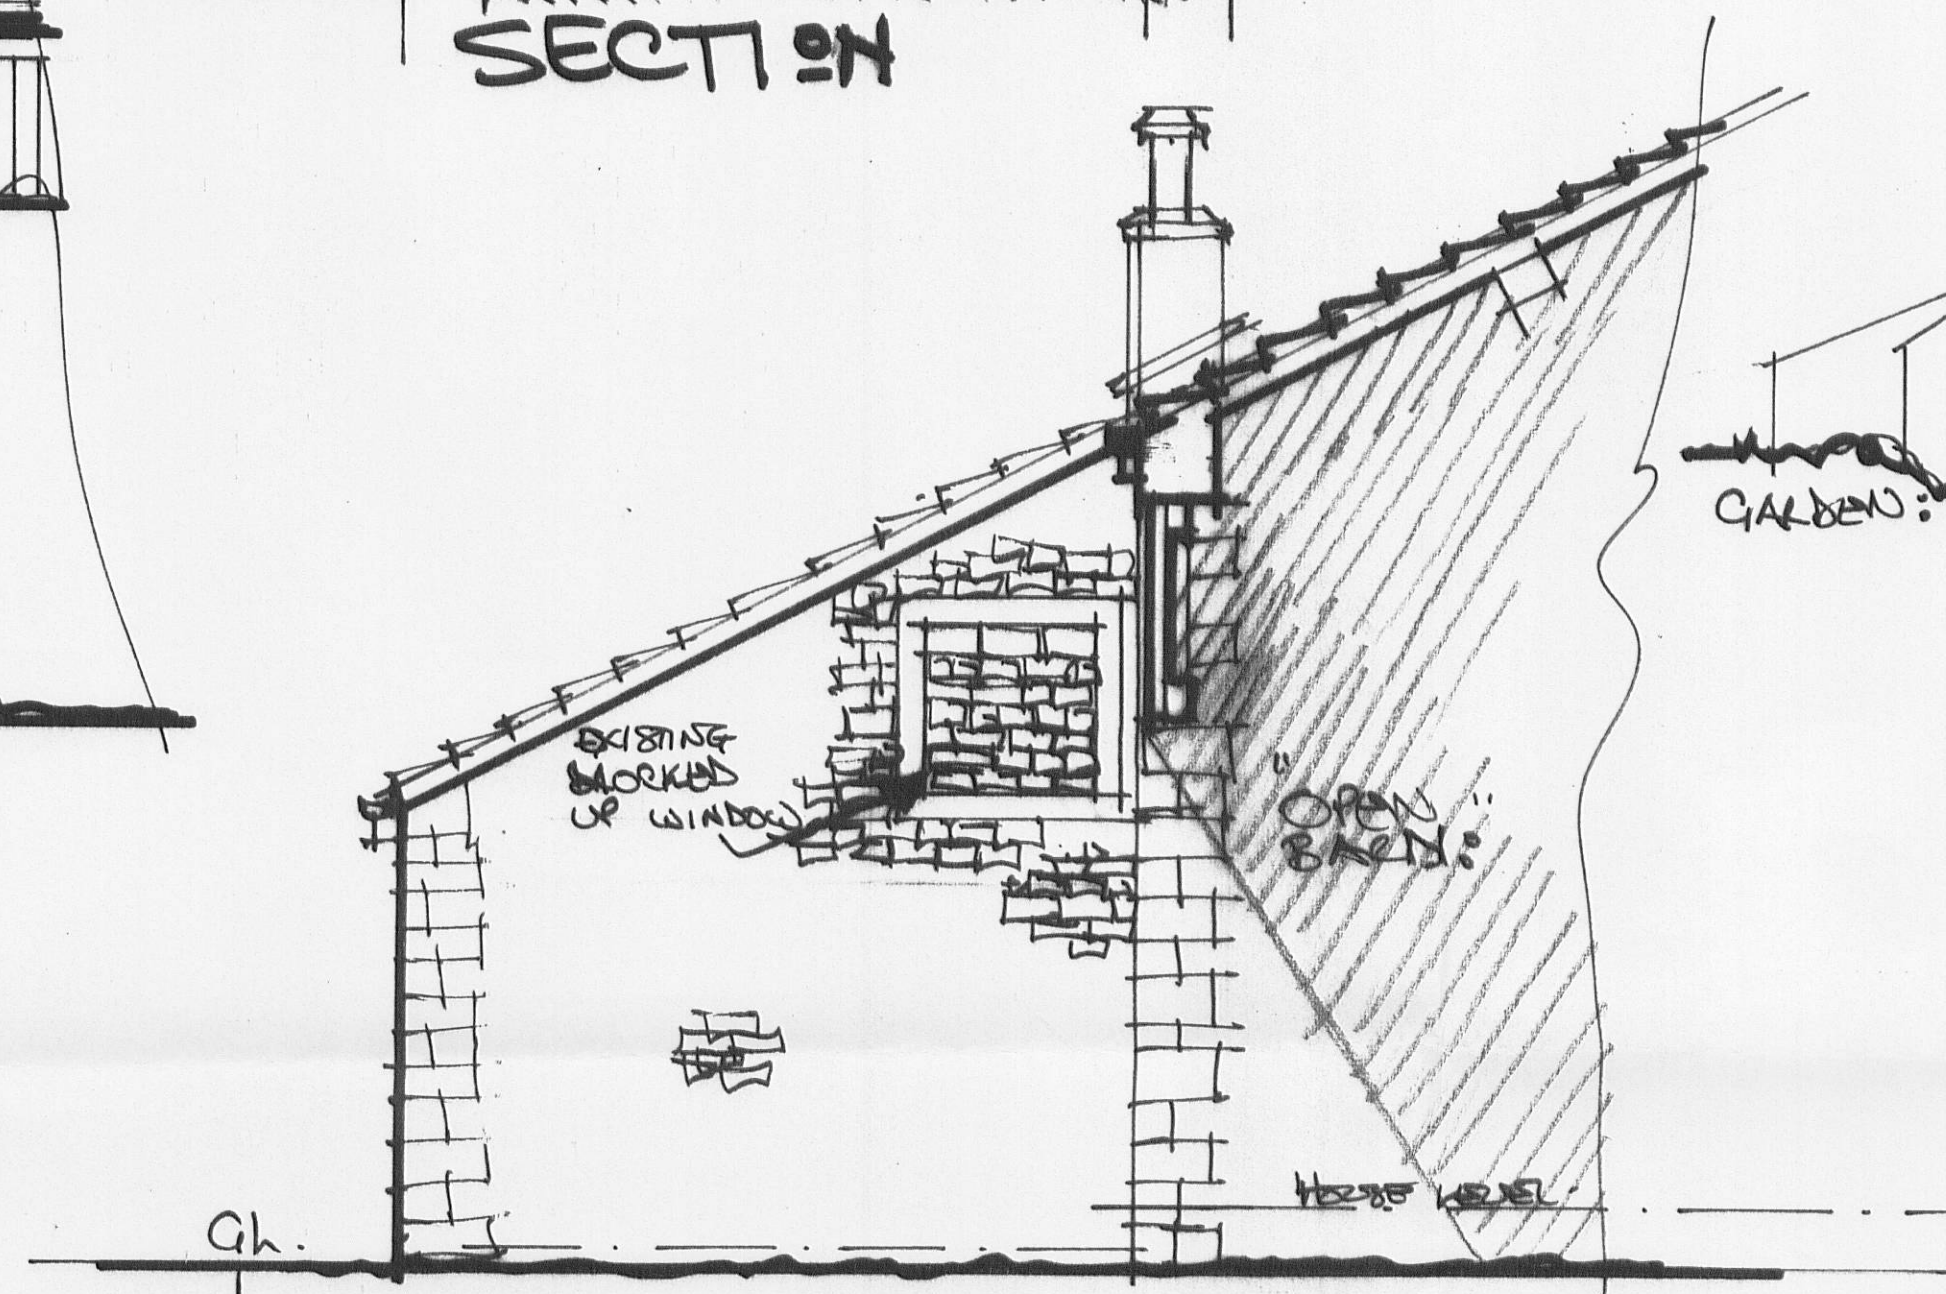


FRONT ELEVATION:

NEW WINDOW TO EXISTING GARAGE DOOR OPENING WITH STONE JAMB & MULLIONS/CILL TO MATCH.

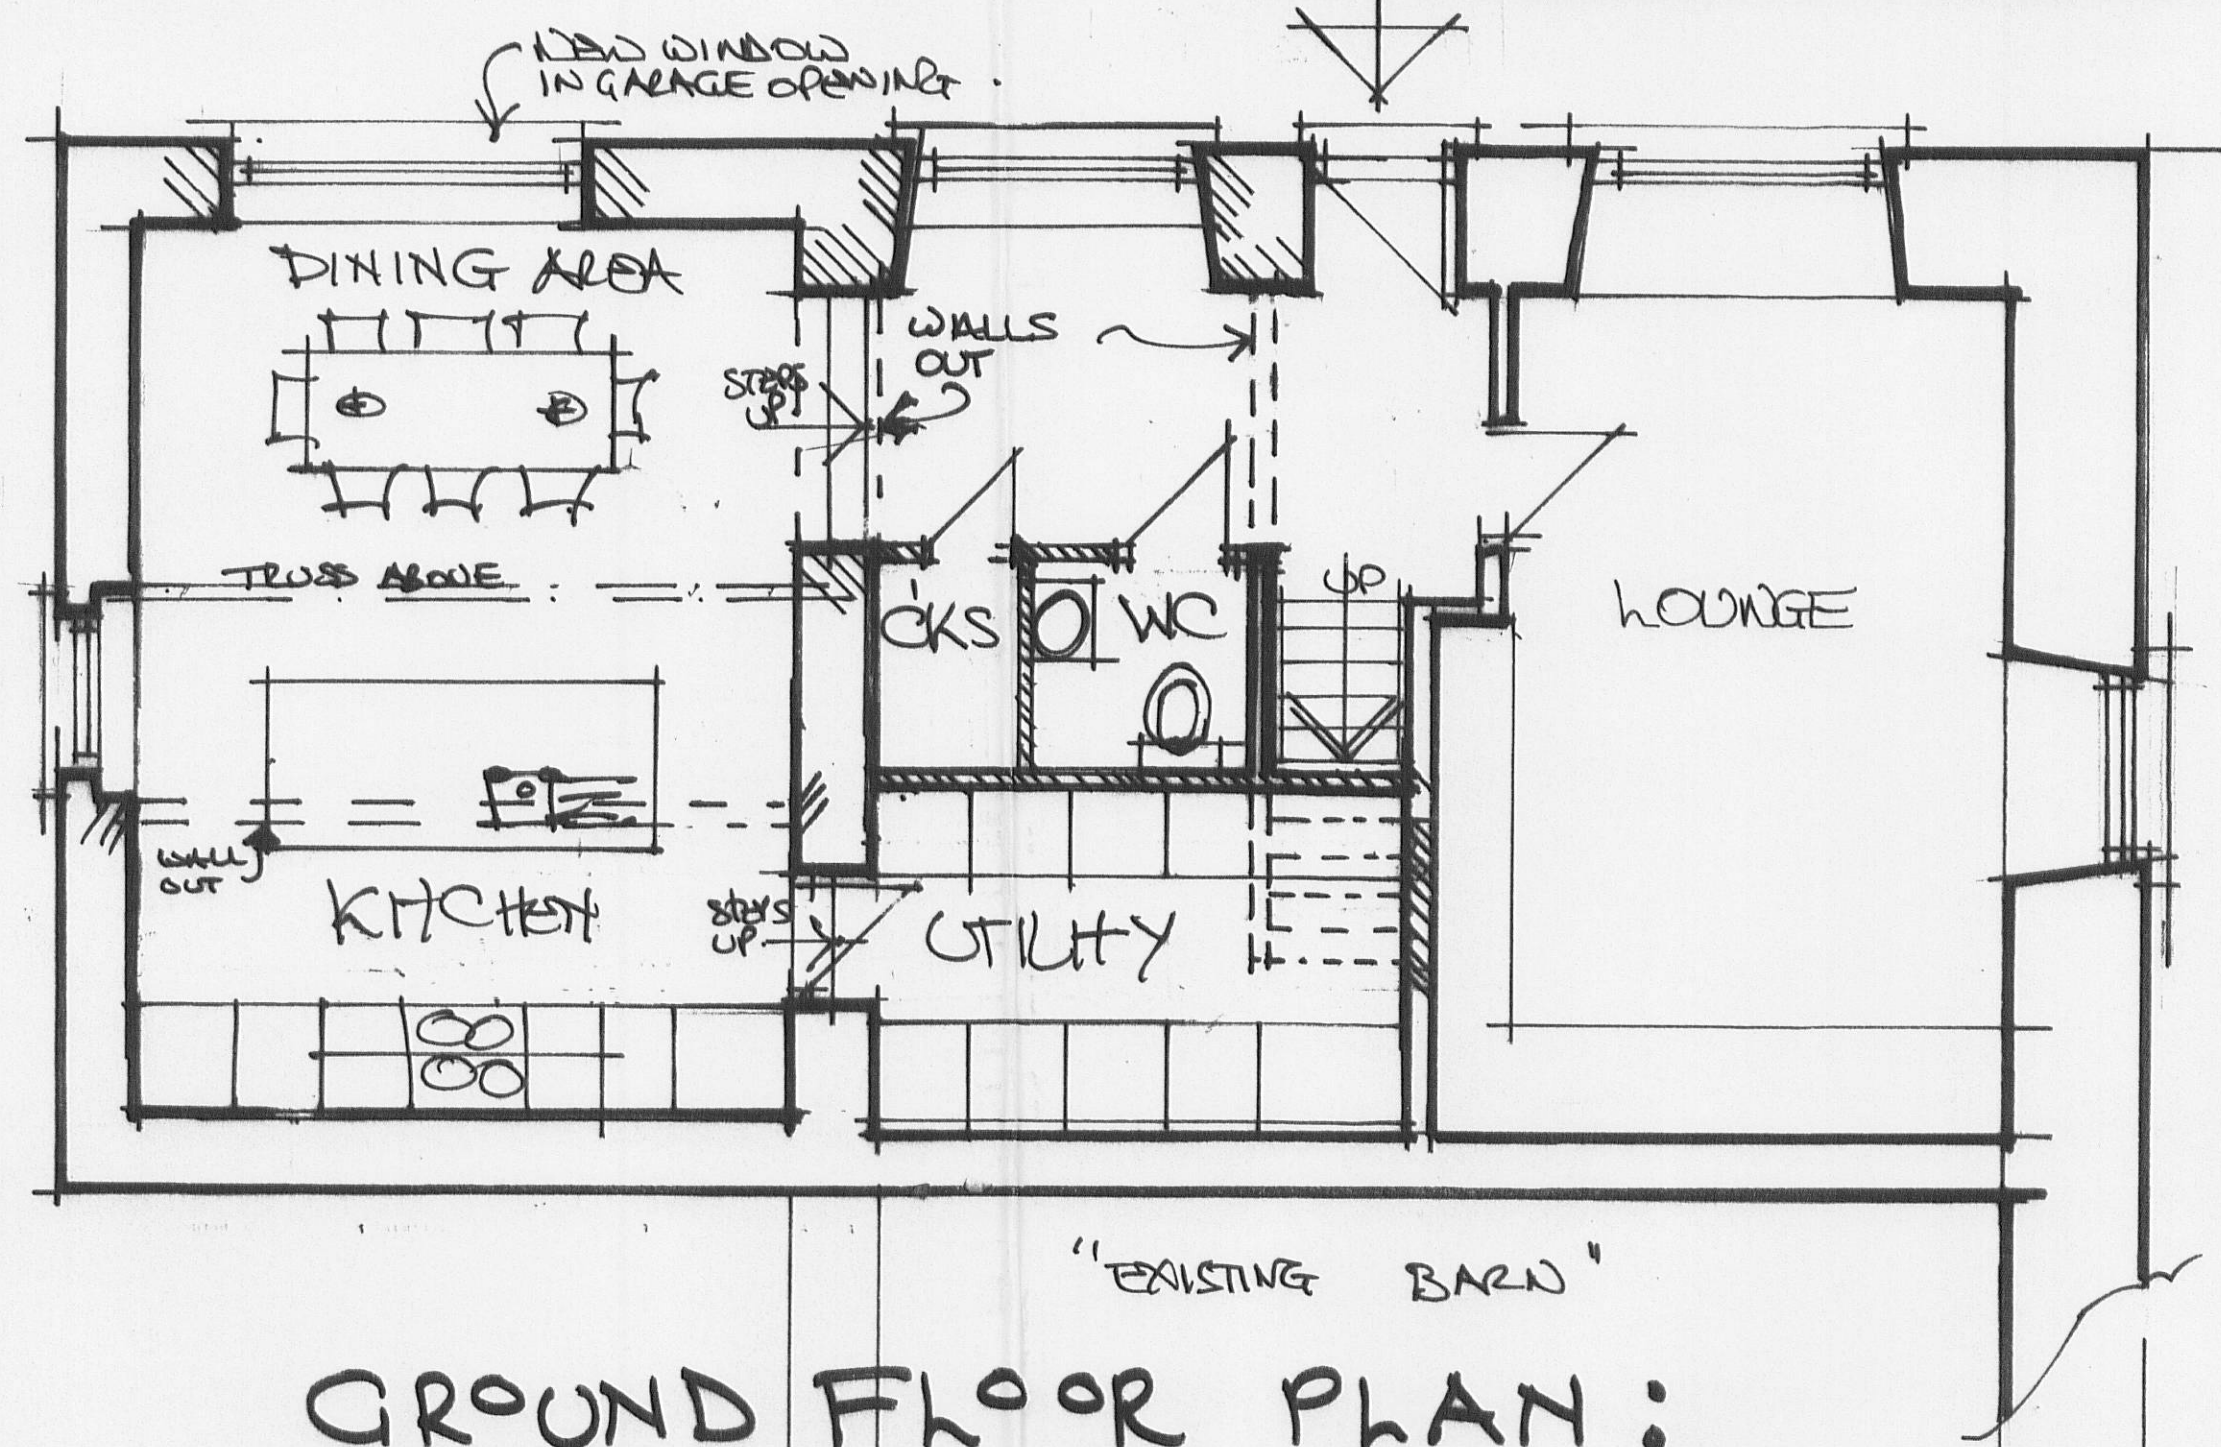

GROUND FLOOR PLAN:

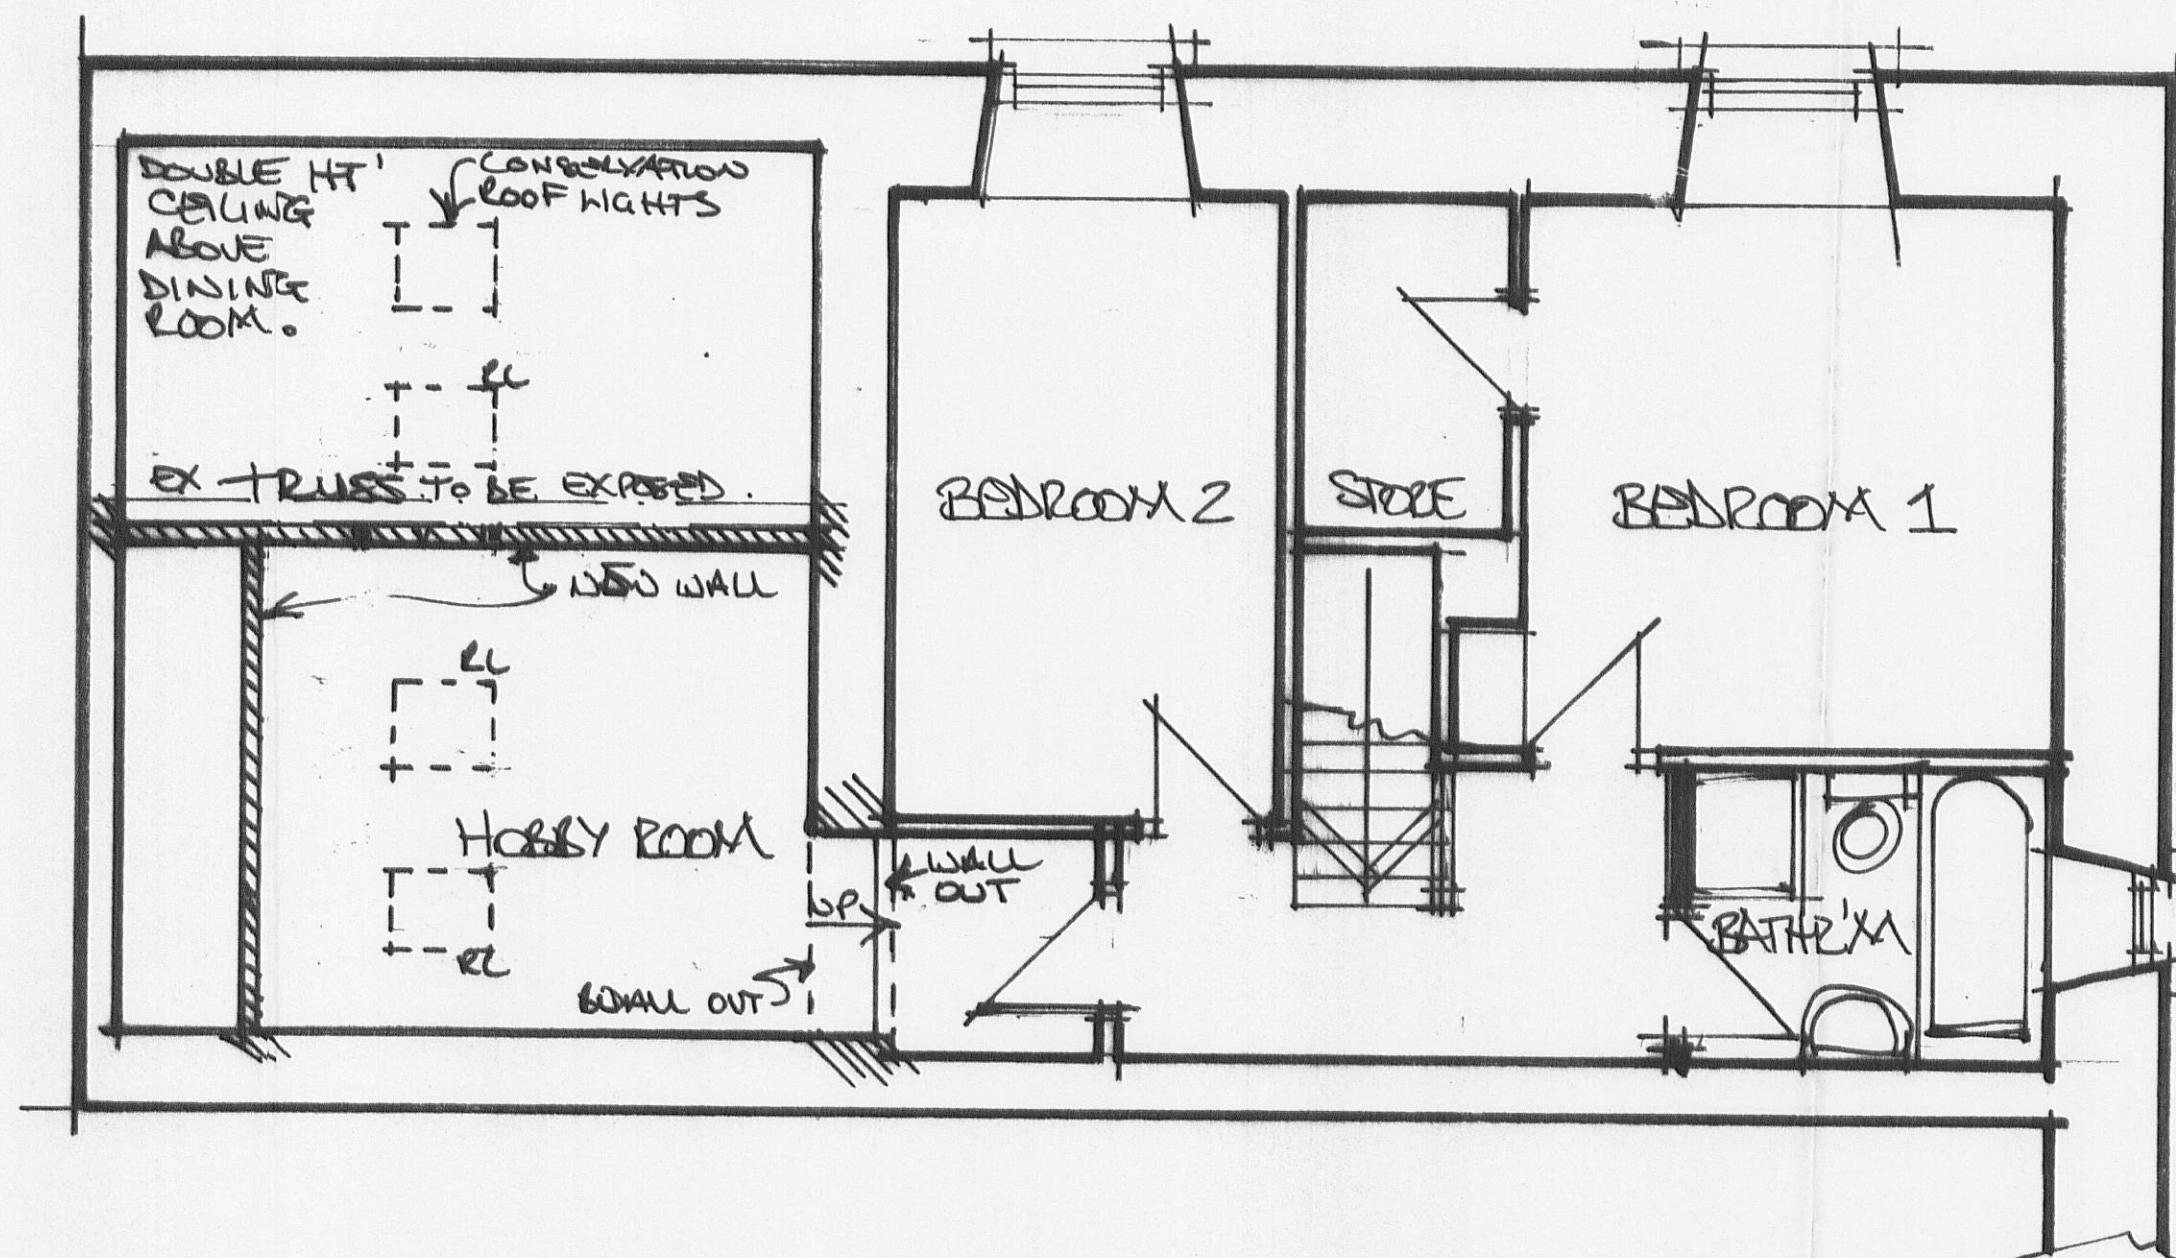

FIRST FLOOR PLAN:

320110804P

REV. A 27/6/2011 WC/CKS
Amended:

PDP		Project: ROD HILL LODGE BOLTON ST BOULDAIR	
PETER DARLINGTON ARCHITECTS INTERIOR DESIGNERS		Drawn: PROPOSED PLANS & ELEVATIONS	
24 WEST STREET, BOLTON ST-BOLTON, LANC, M60 9JL Tel: 0161 7777777 Fax: 0161 7777777 Email: peter.darlington@pdp.co.uk		Draw No: 3018/SK1	Rev: A'
1. Please refer to the following in preference to each other: 2. If necessary to be divided in two. 3. The drawing remains the copyright of the architect and may not be copied without prior consent.		Scale: 1:50	Date: 20/11