


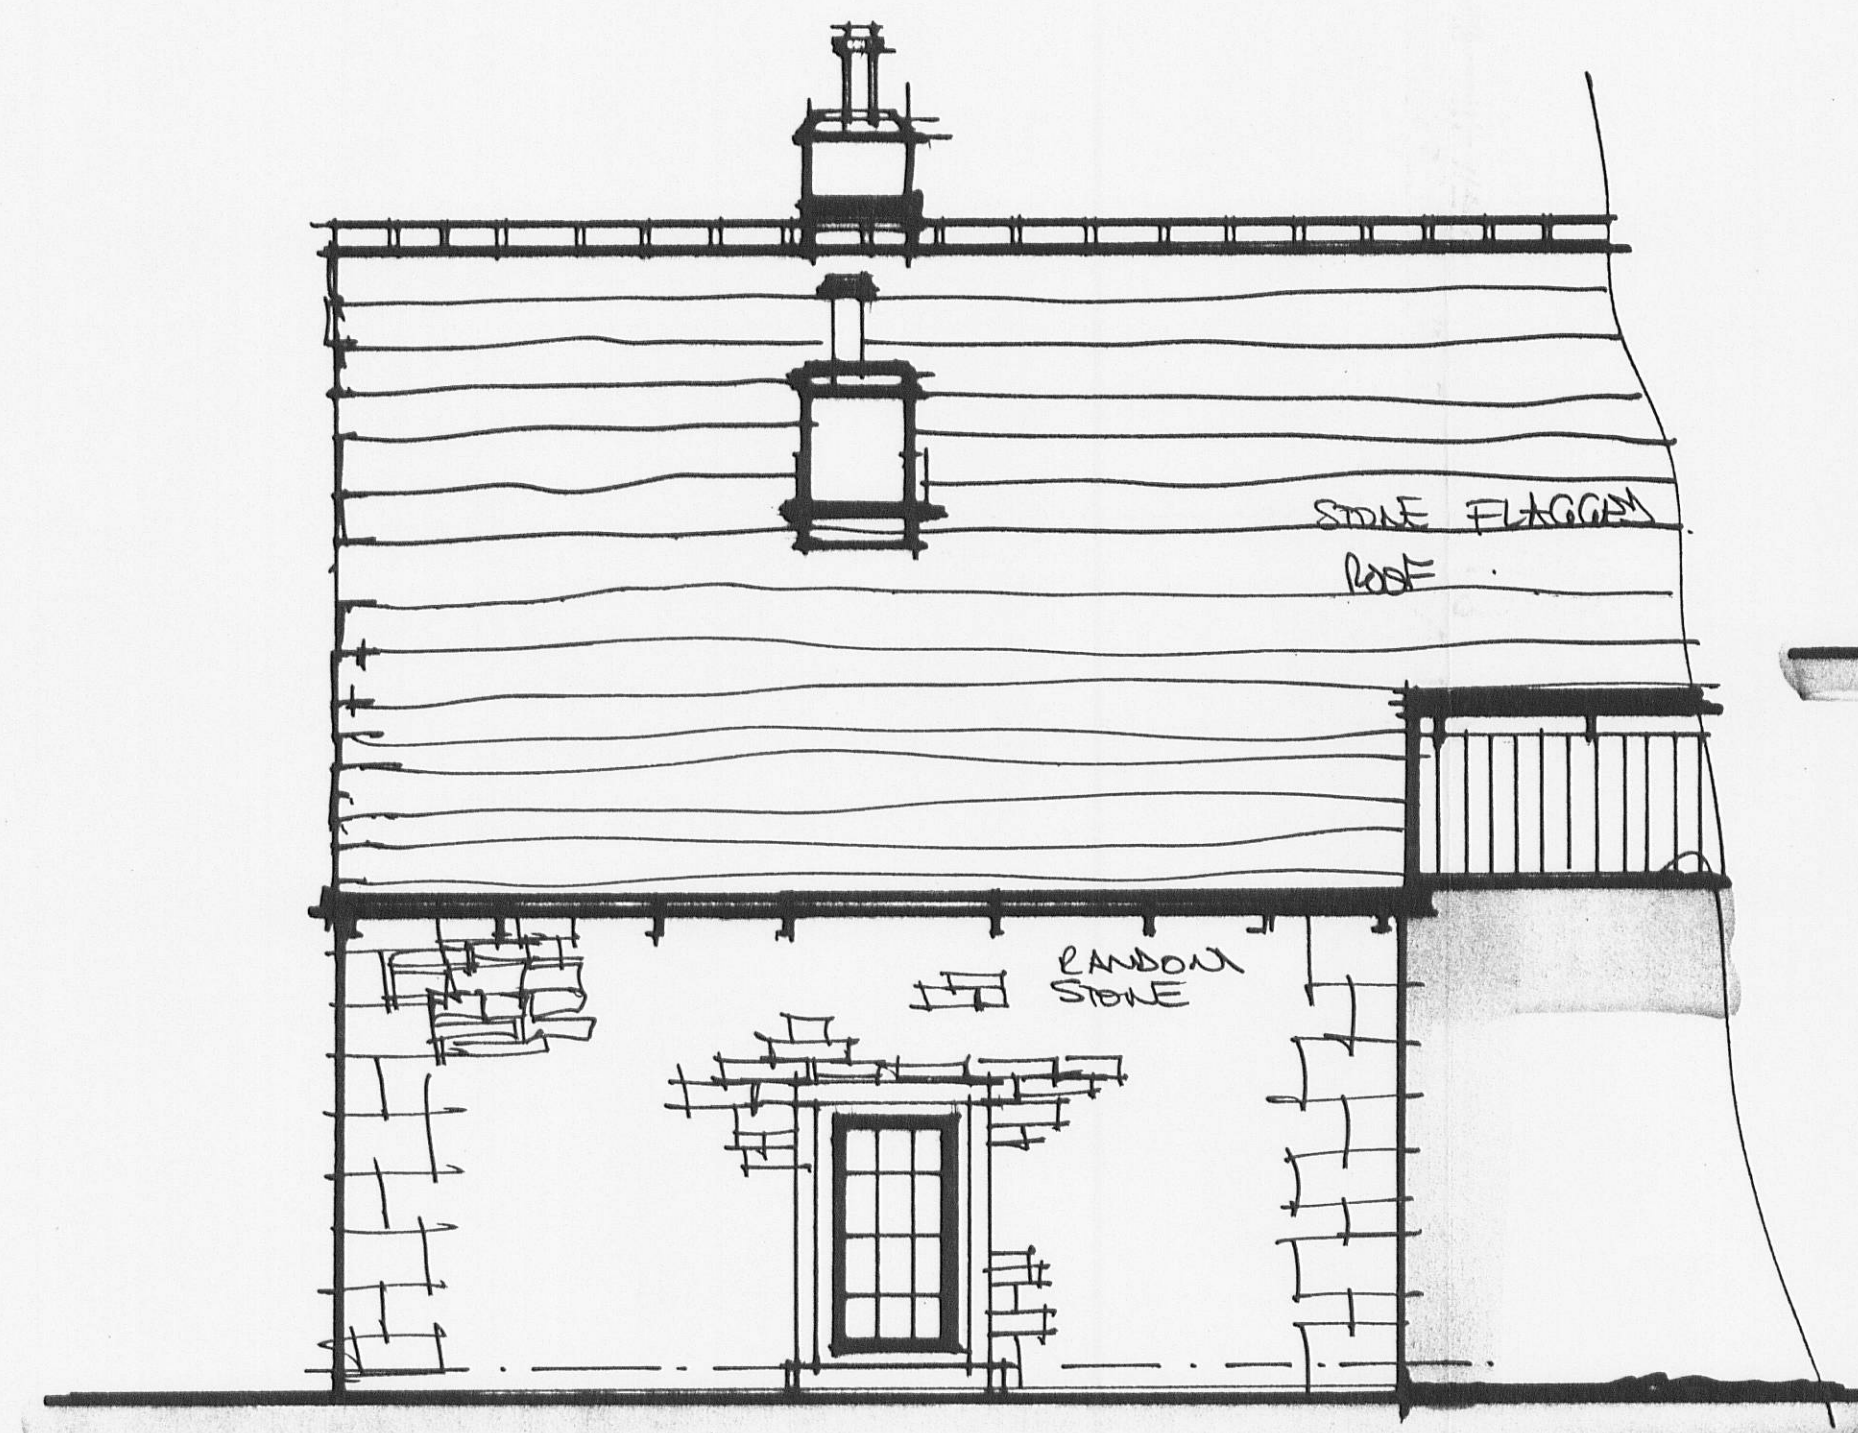


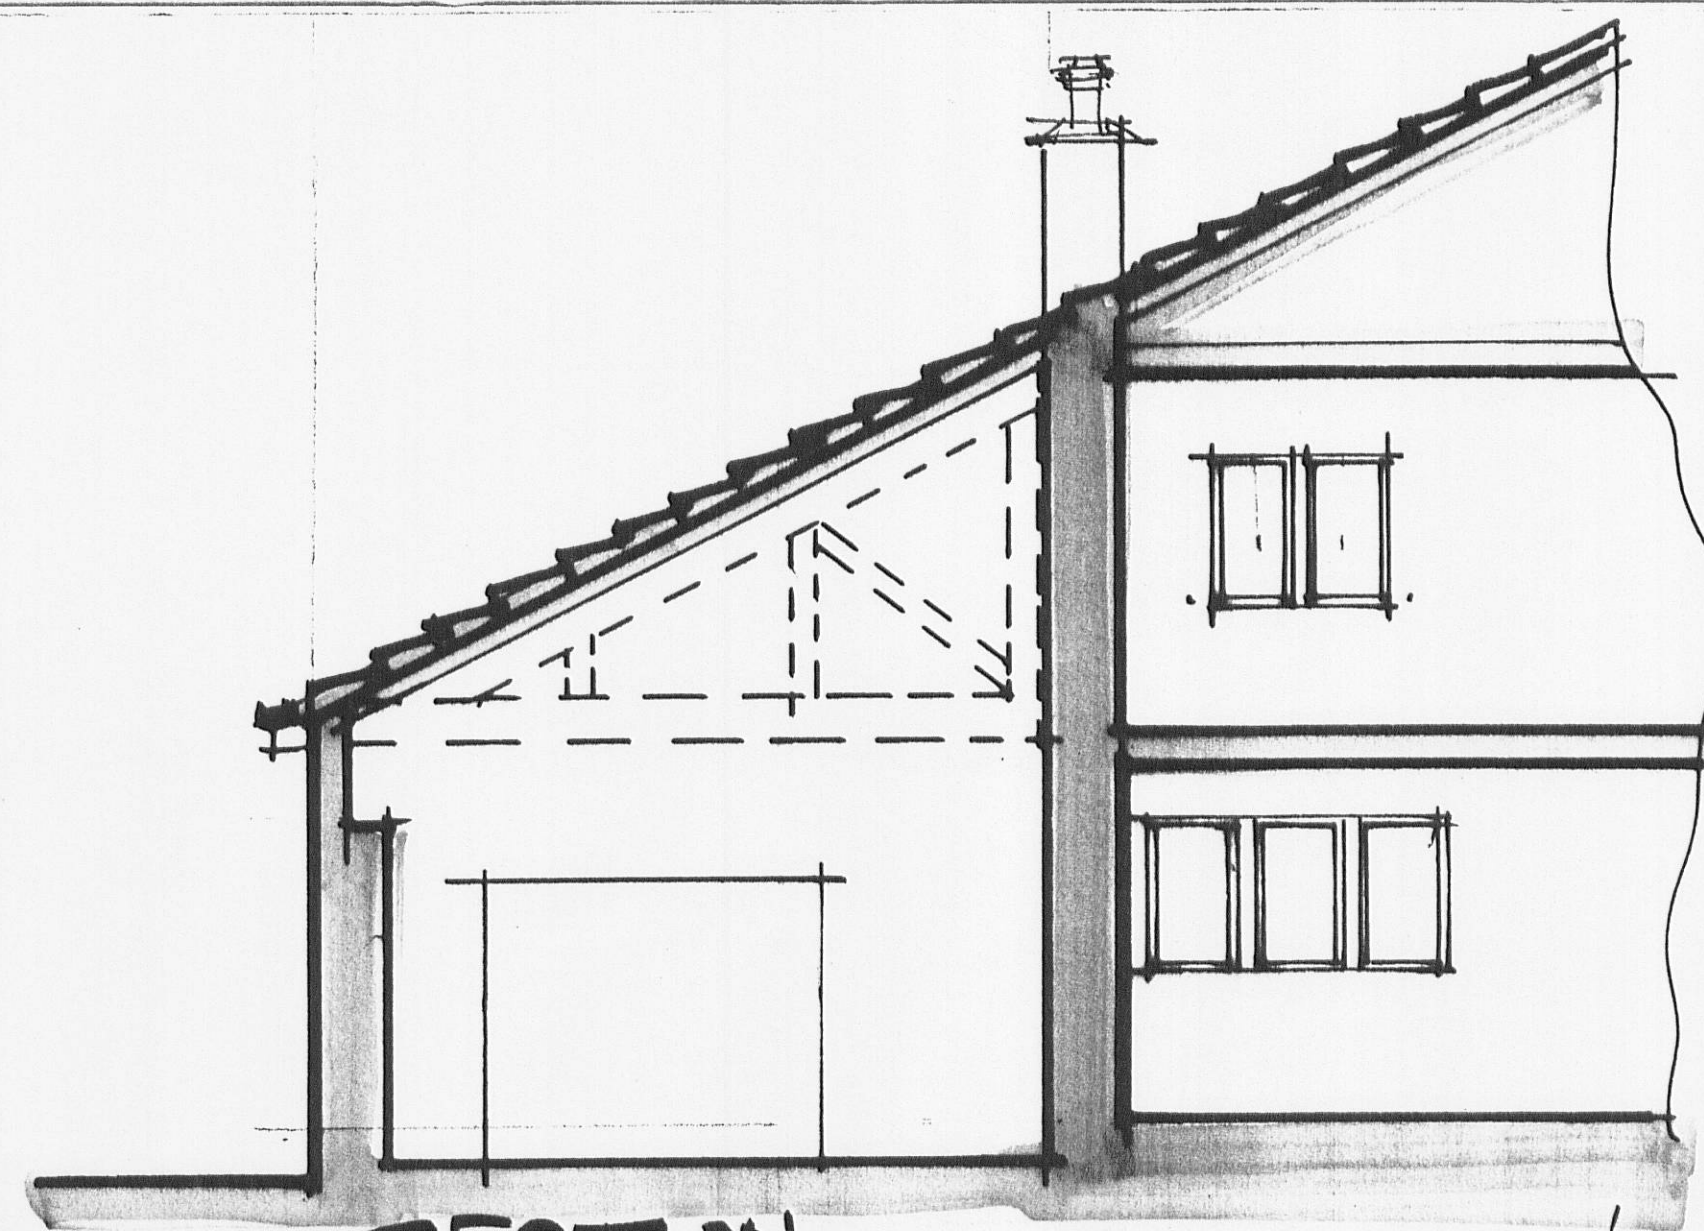


SIDE ELEVATION

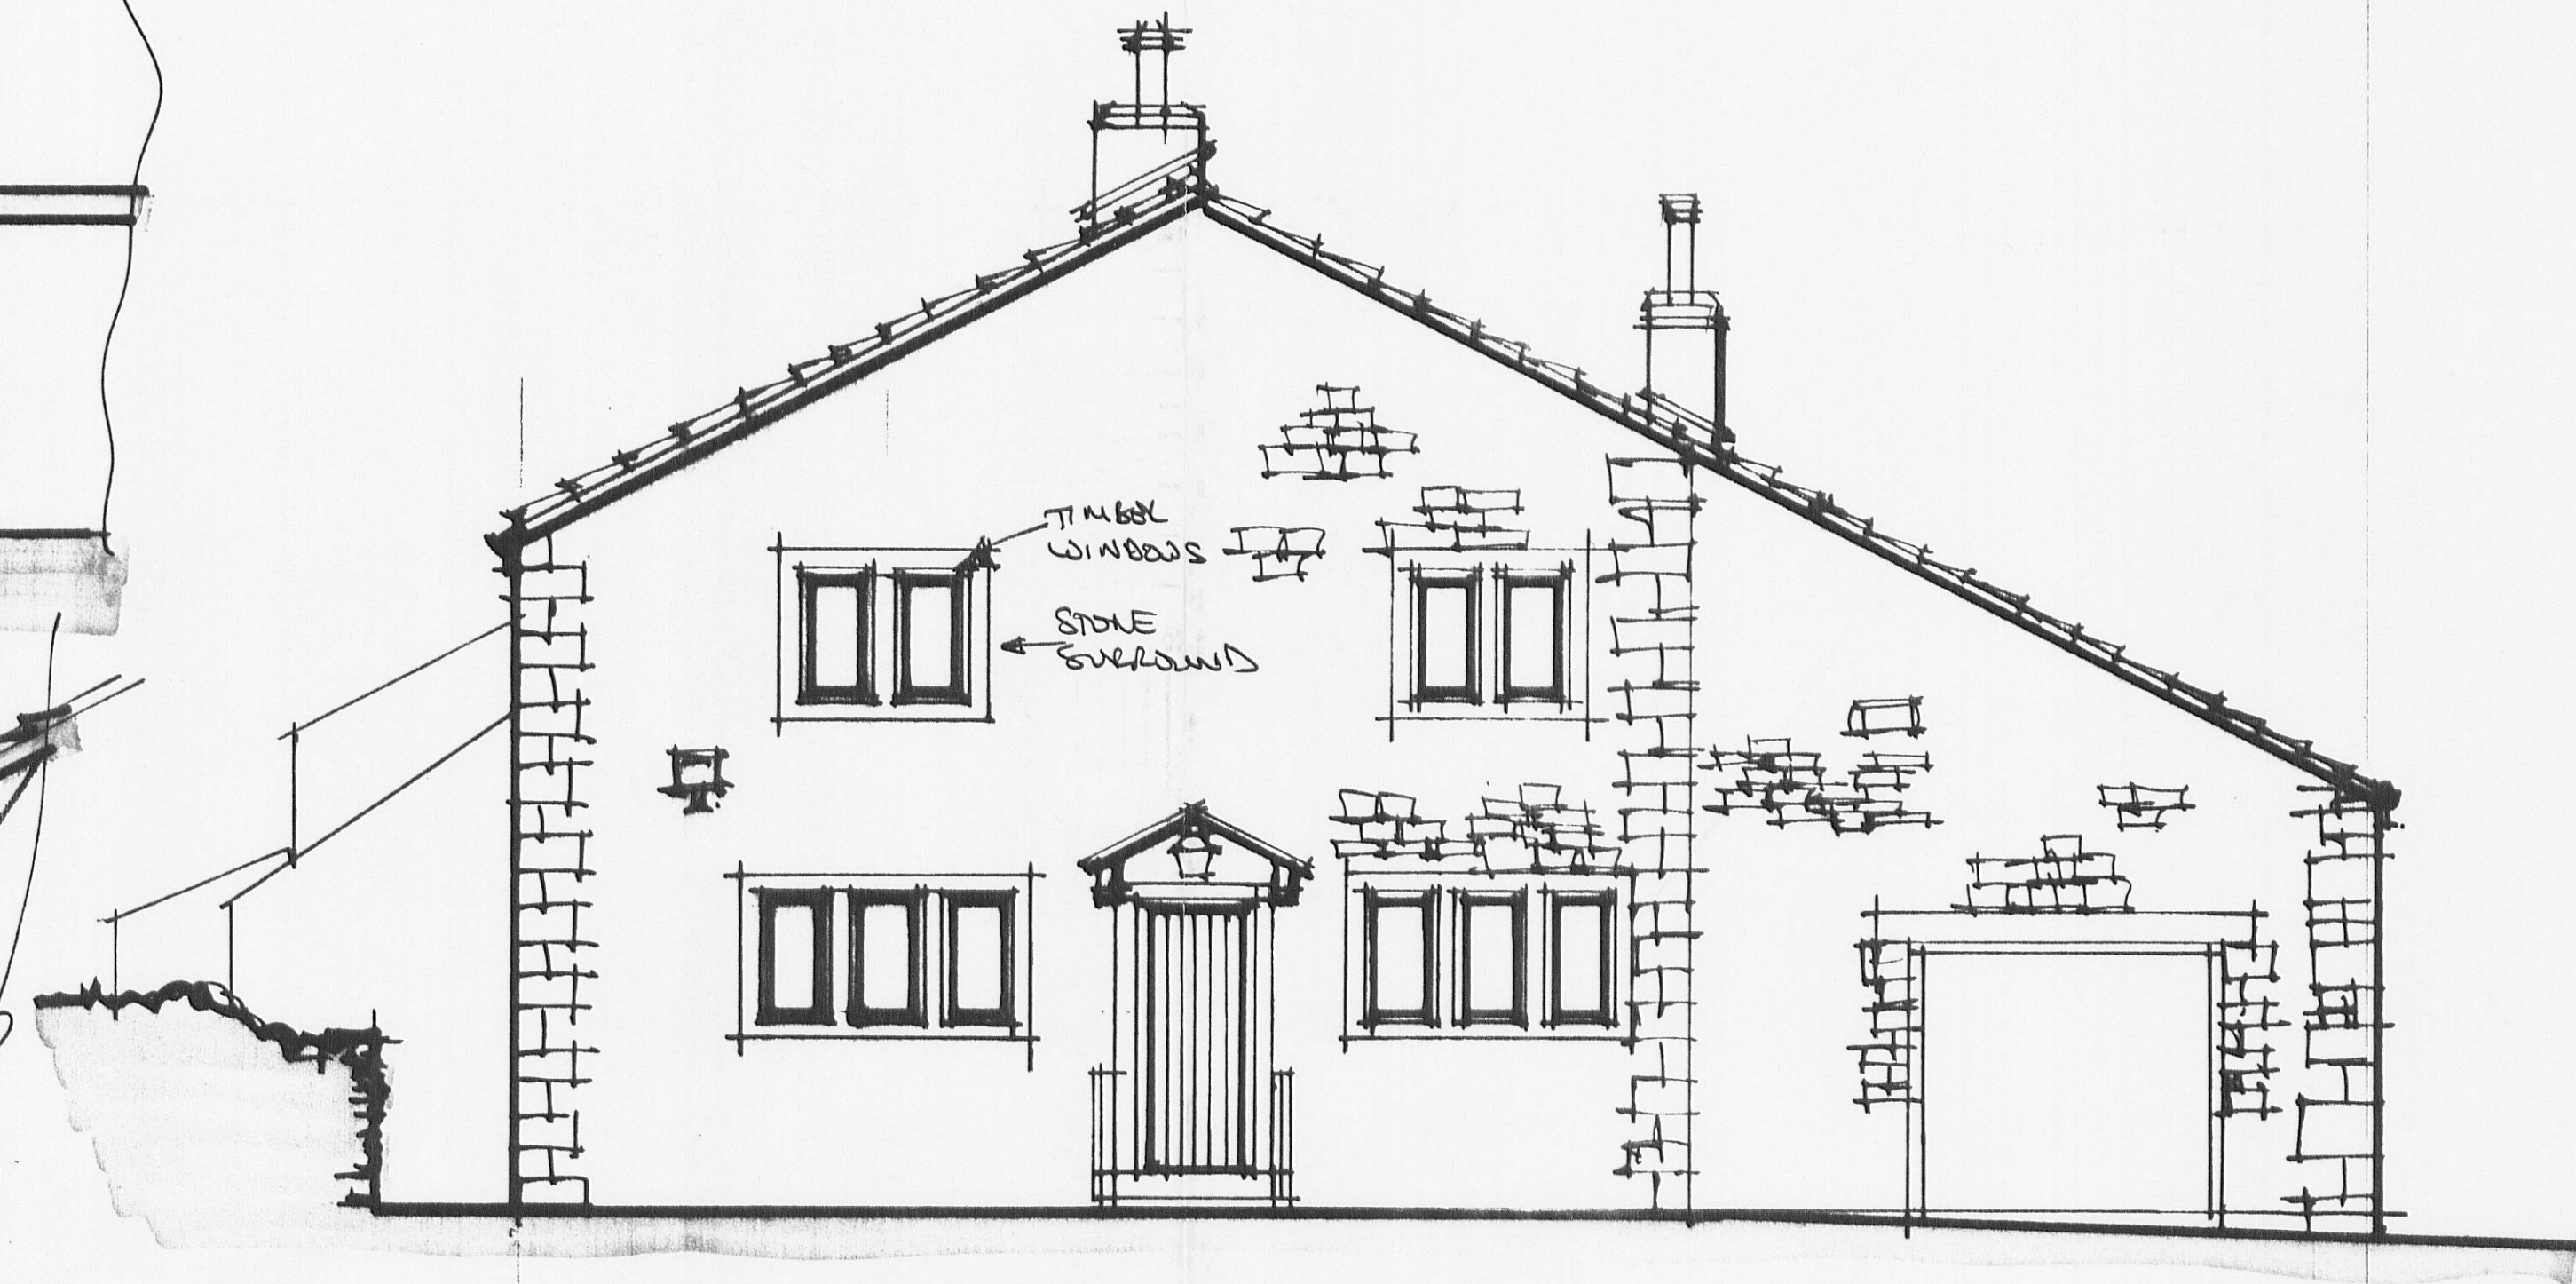


SECTION

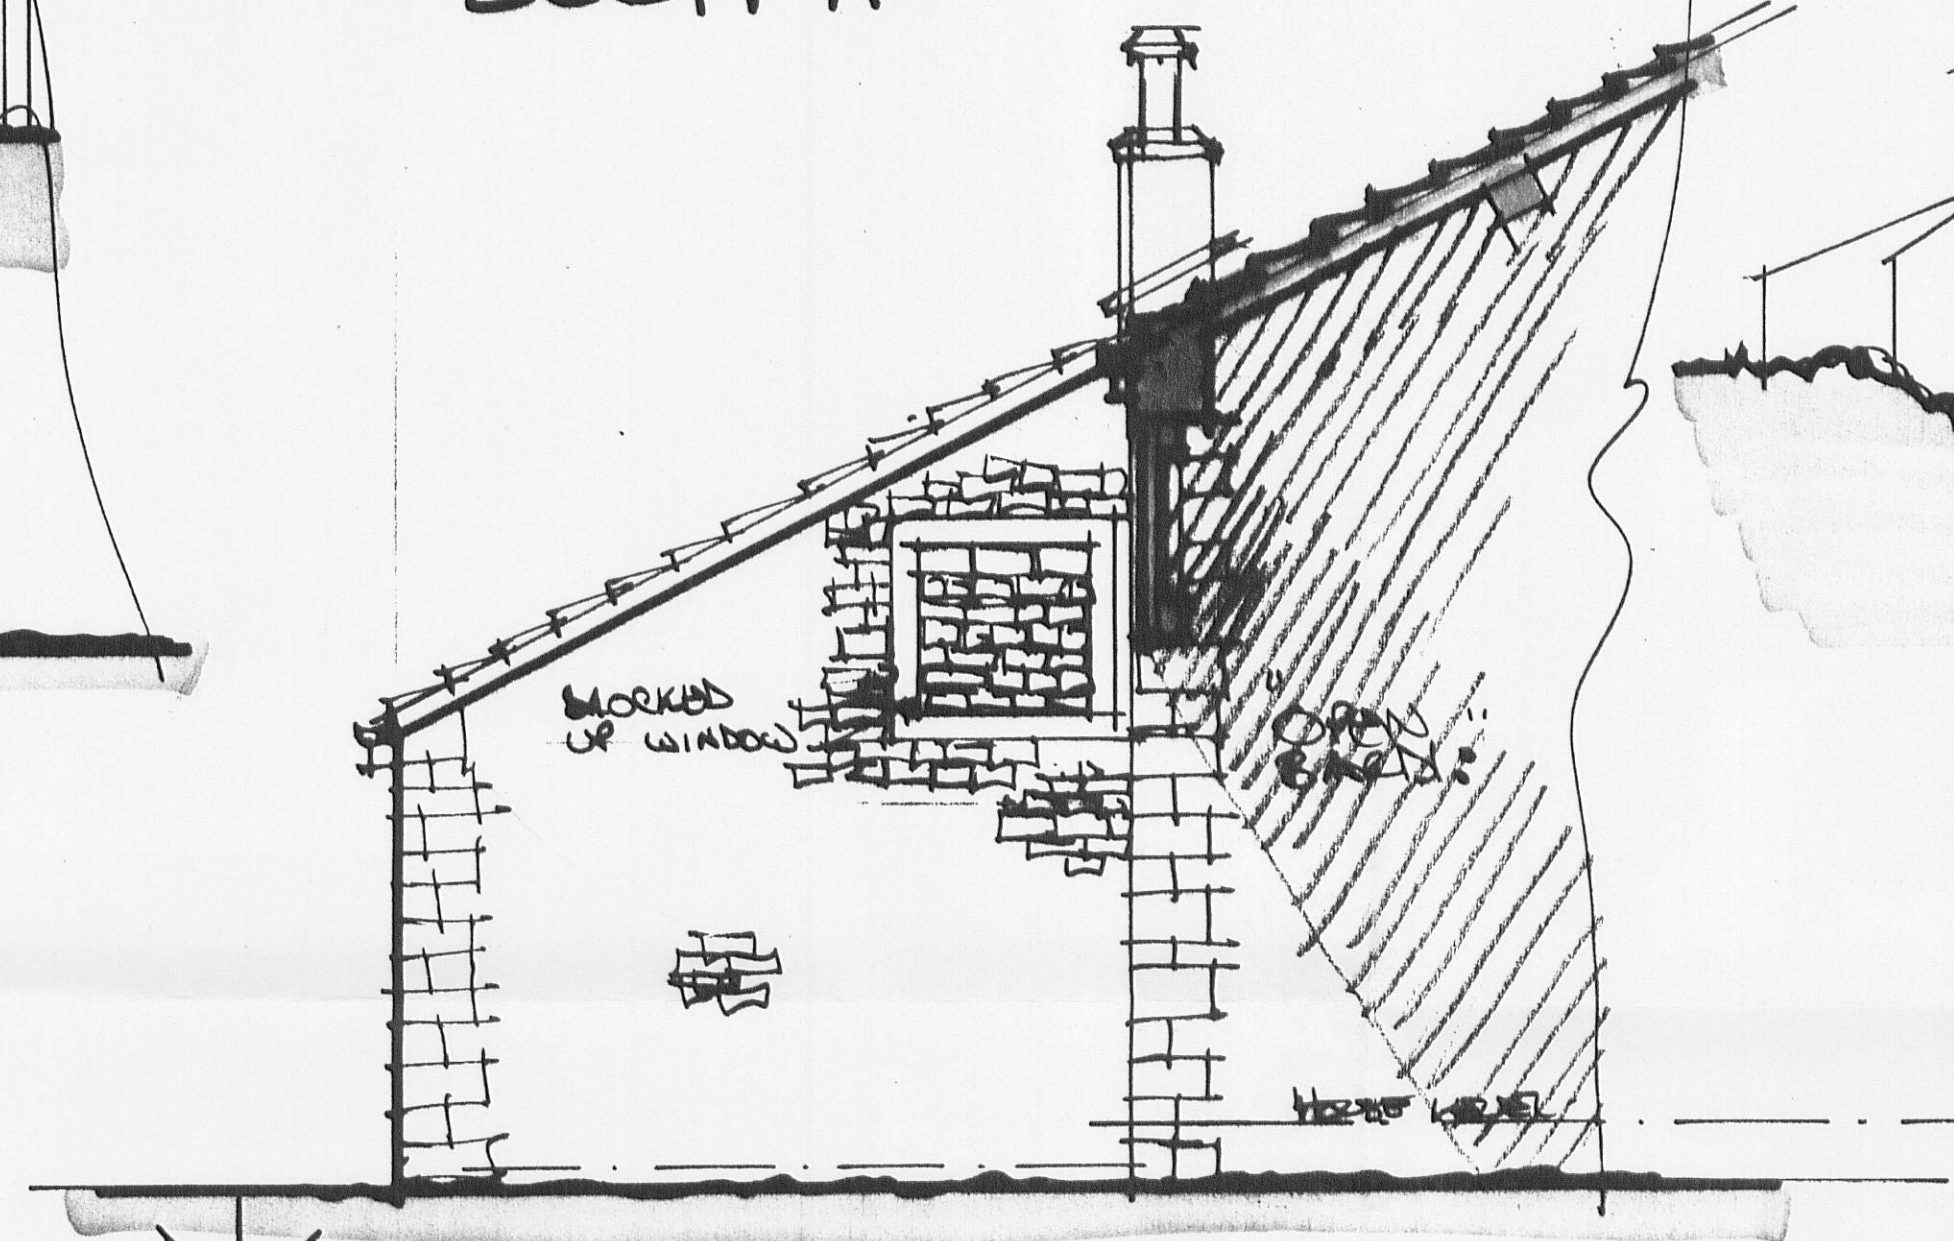

FRONT ELEVATION:

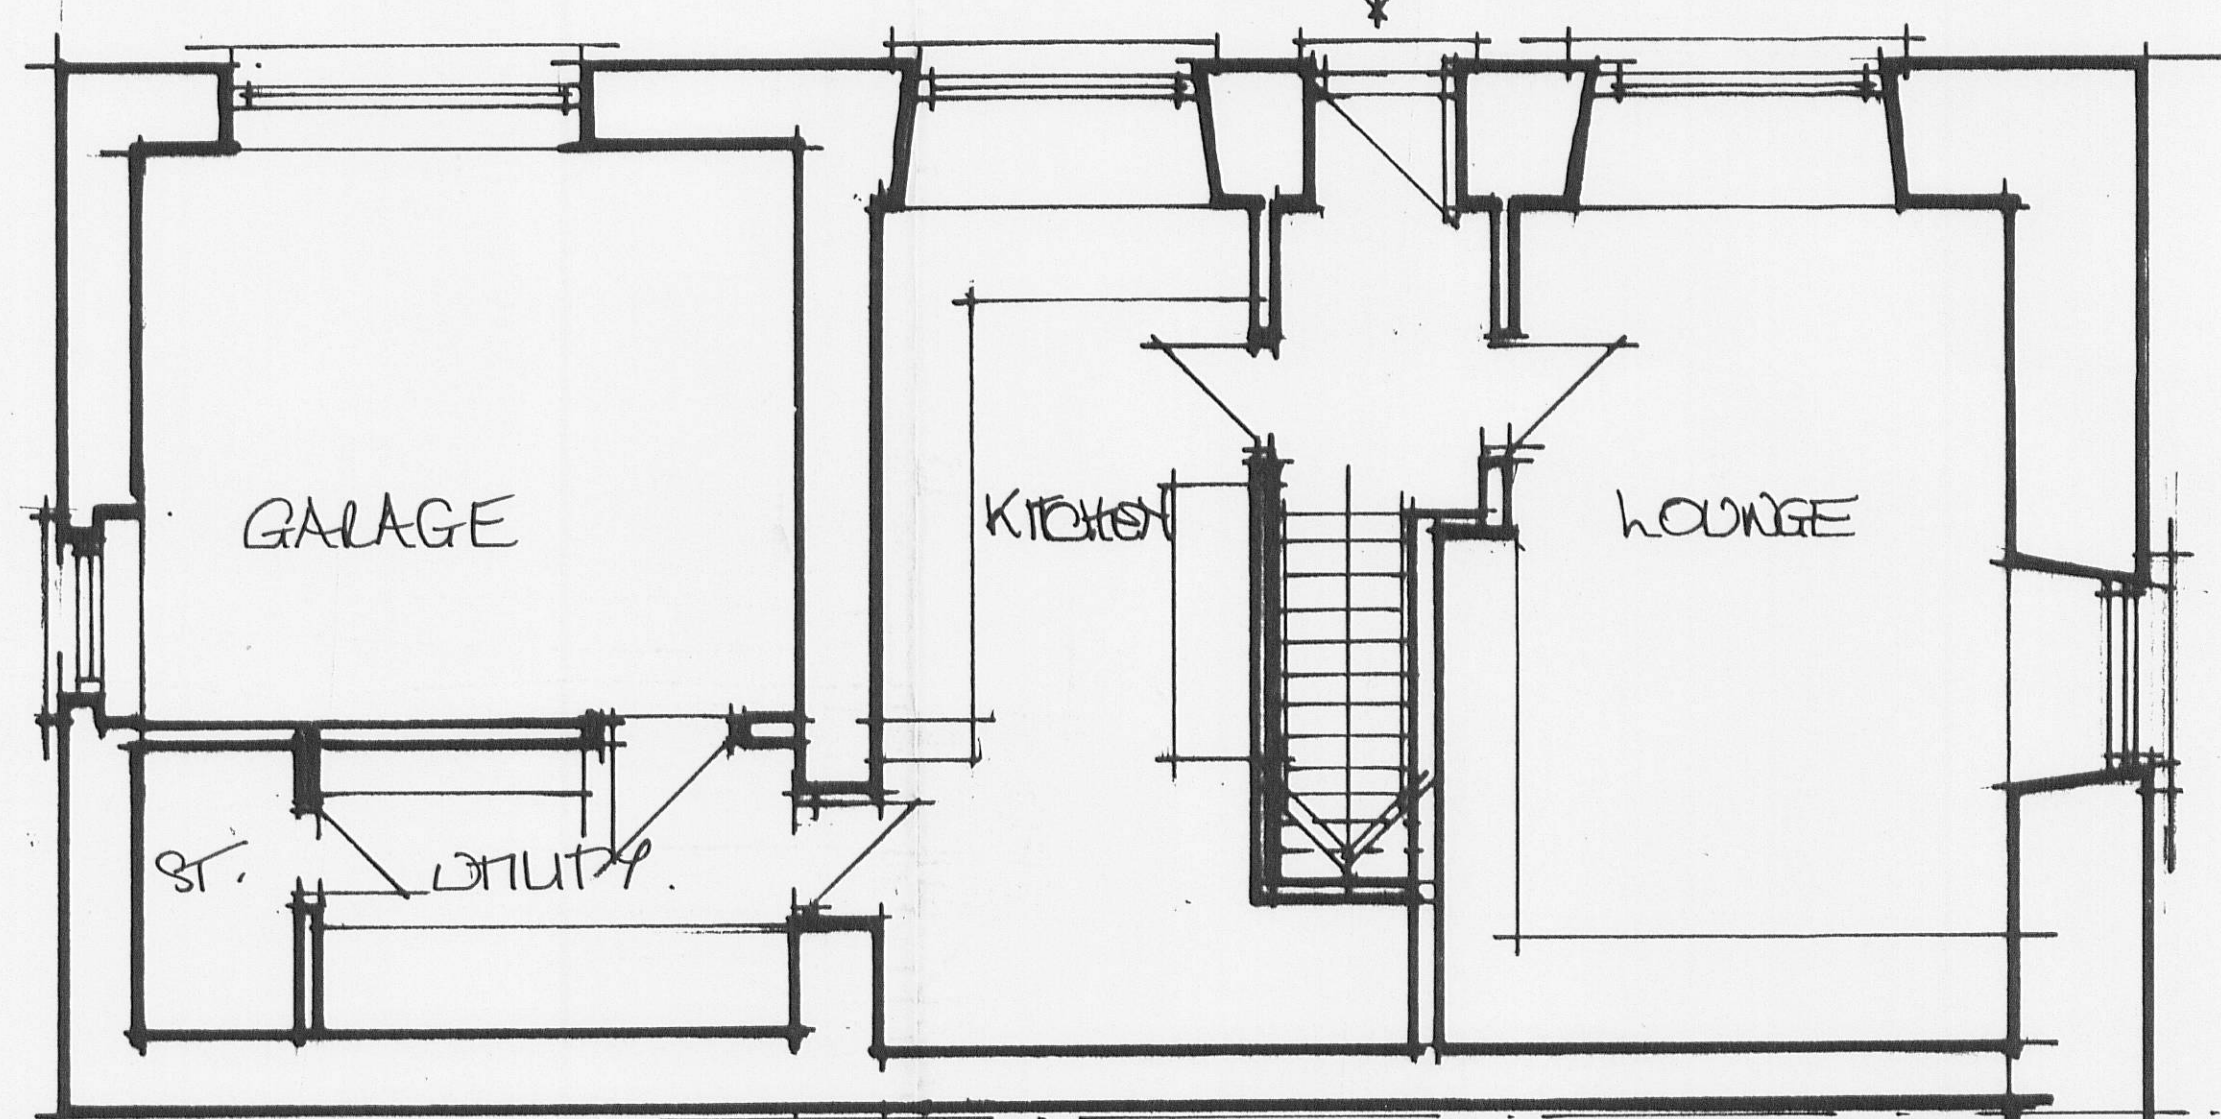

GROUND FLOOR PLAN:

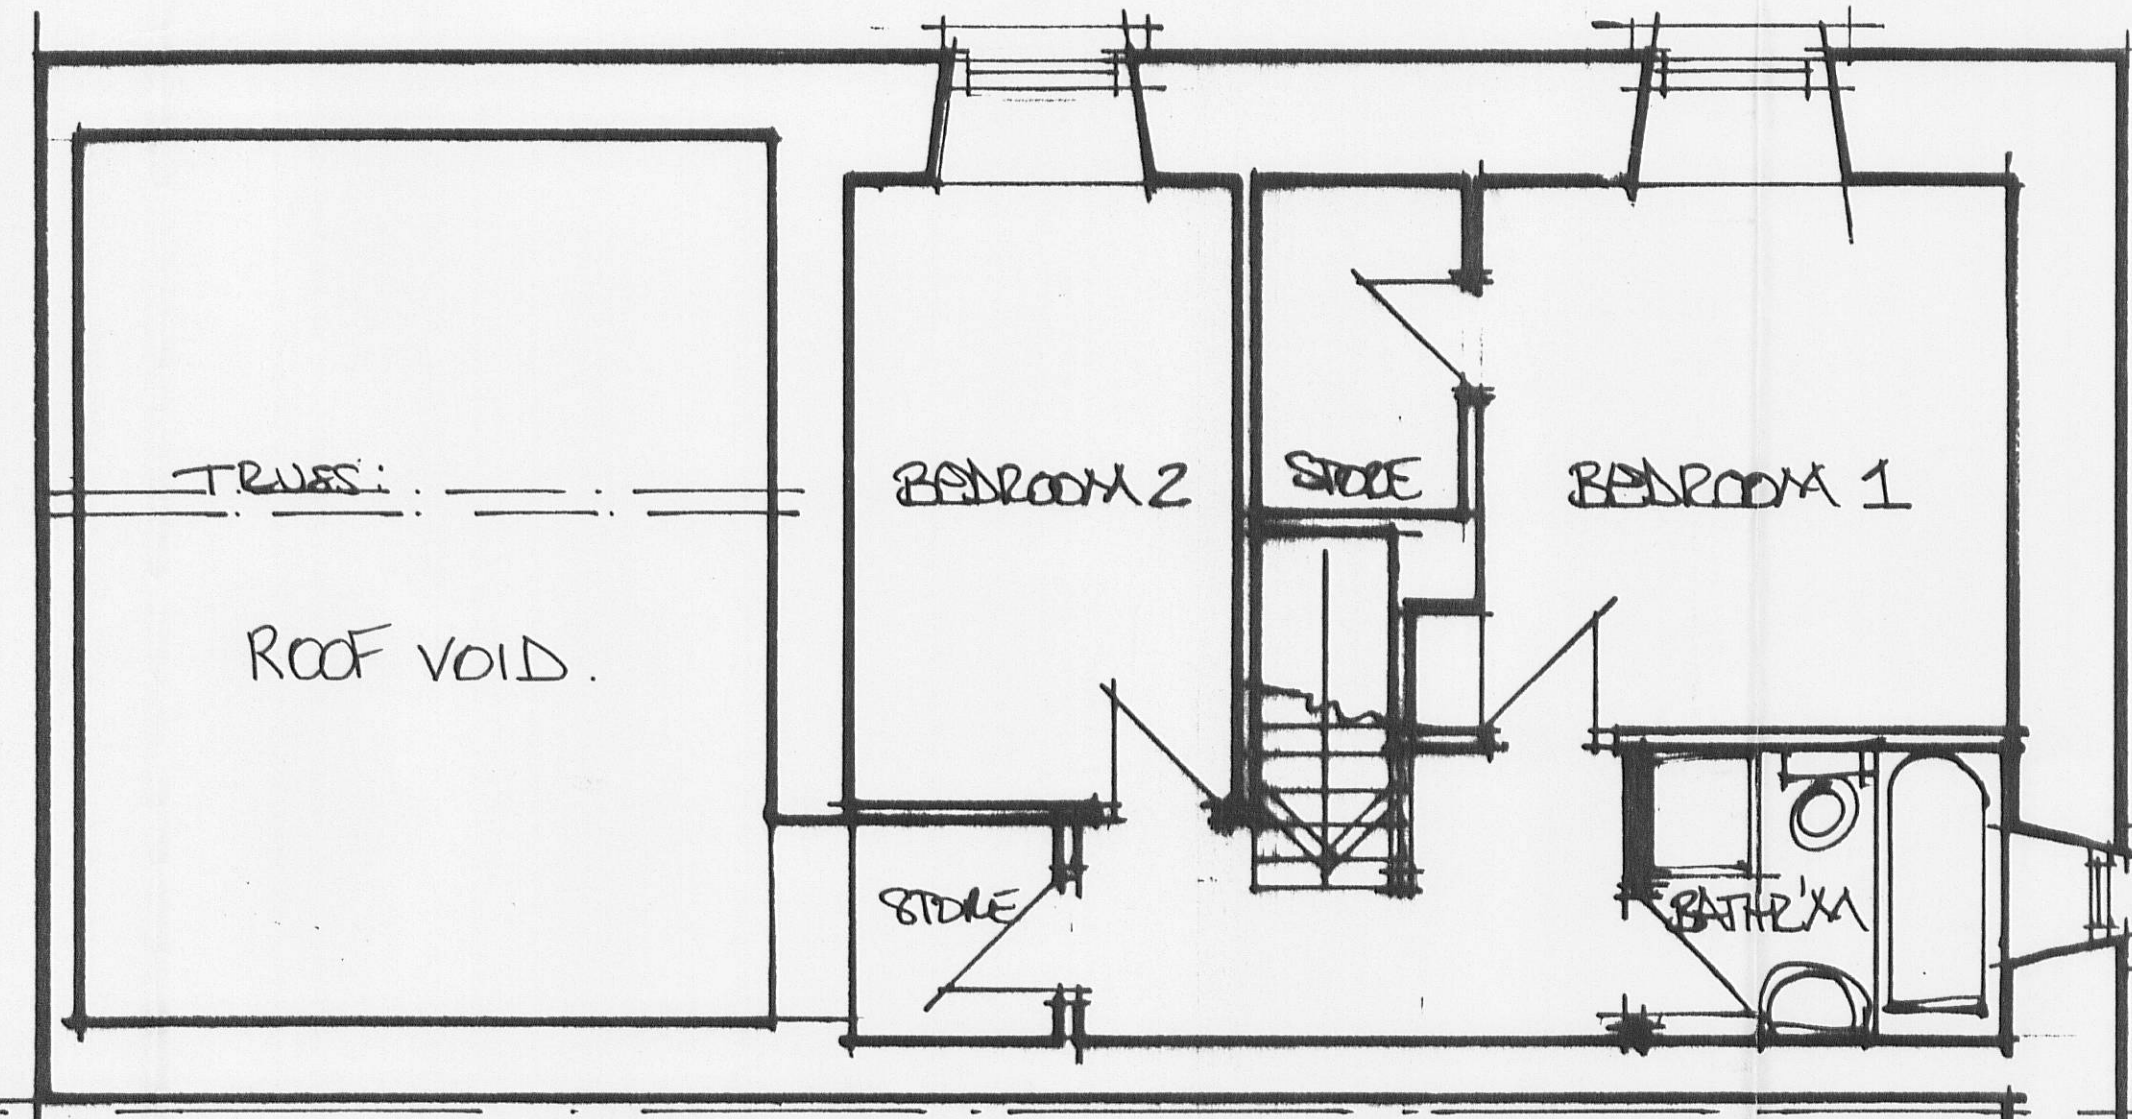

FIRST FLOOR PLAN:

320110805P

'EXISTING':

PDP		Project: RODMILL LODGE	
PETER DARLINGTON ARCHITECTS INTERIOR DESIGNERS		Location: BELTON & BODLAUGH	
Tel: 01508 777000 Fax: 01508 777001 Email: peter.darlington@pdp.co.uk		Drawing No: 3018/EX/1	
1. All drawings to be submitted in accordance with the conditions of the contract and may not be copied without prior consent.		Scale: 1:50 Date: JUN 11	