



THIS DRAWING TOGETHER WITH THE DESIGN IS
COPYRIGHT OF THE ARCHITECT.
FIGURED DIMENSIONS SHOULD BE FOLLOWED
AND SCALED DIMENSIONS SHOULD BE CHECKED
WITH THE ARCHITECT.
ANY DISCREPANCY MUST BE REPORTED TO THE
ARCHITECT IMMEDIATELY AND PRIOR TO
PROCEEDING.


REVISIONS

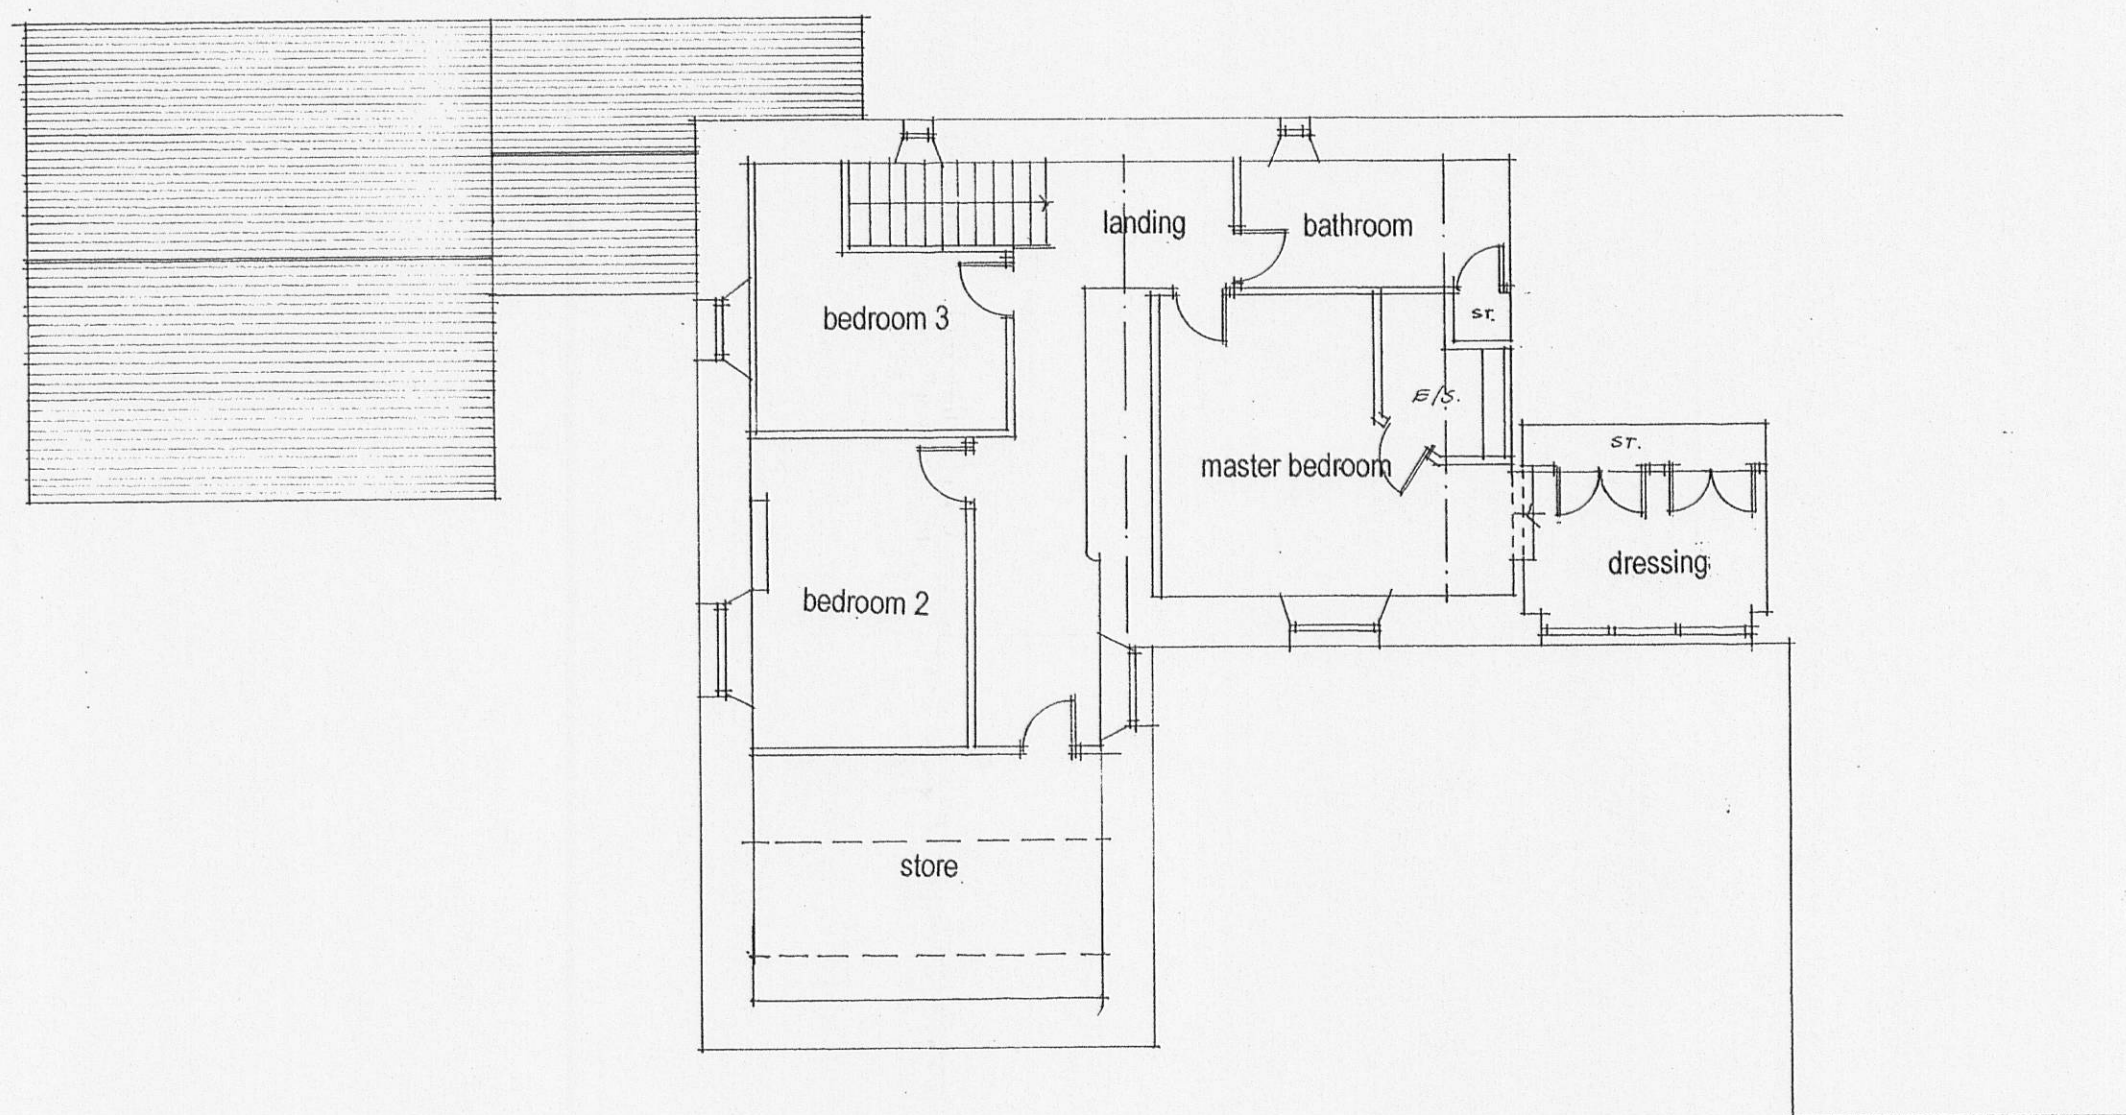


FIRST FLOOR PLAN

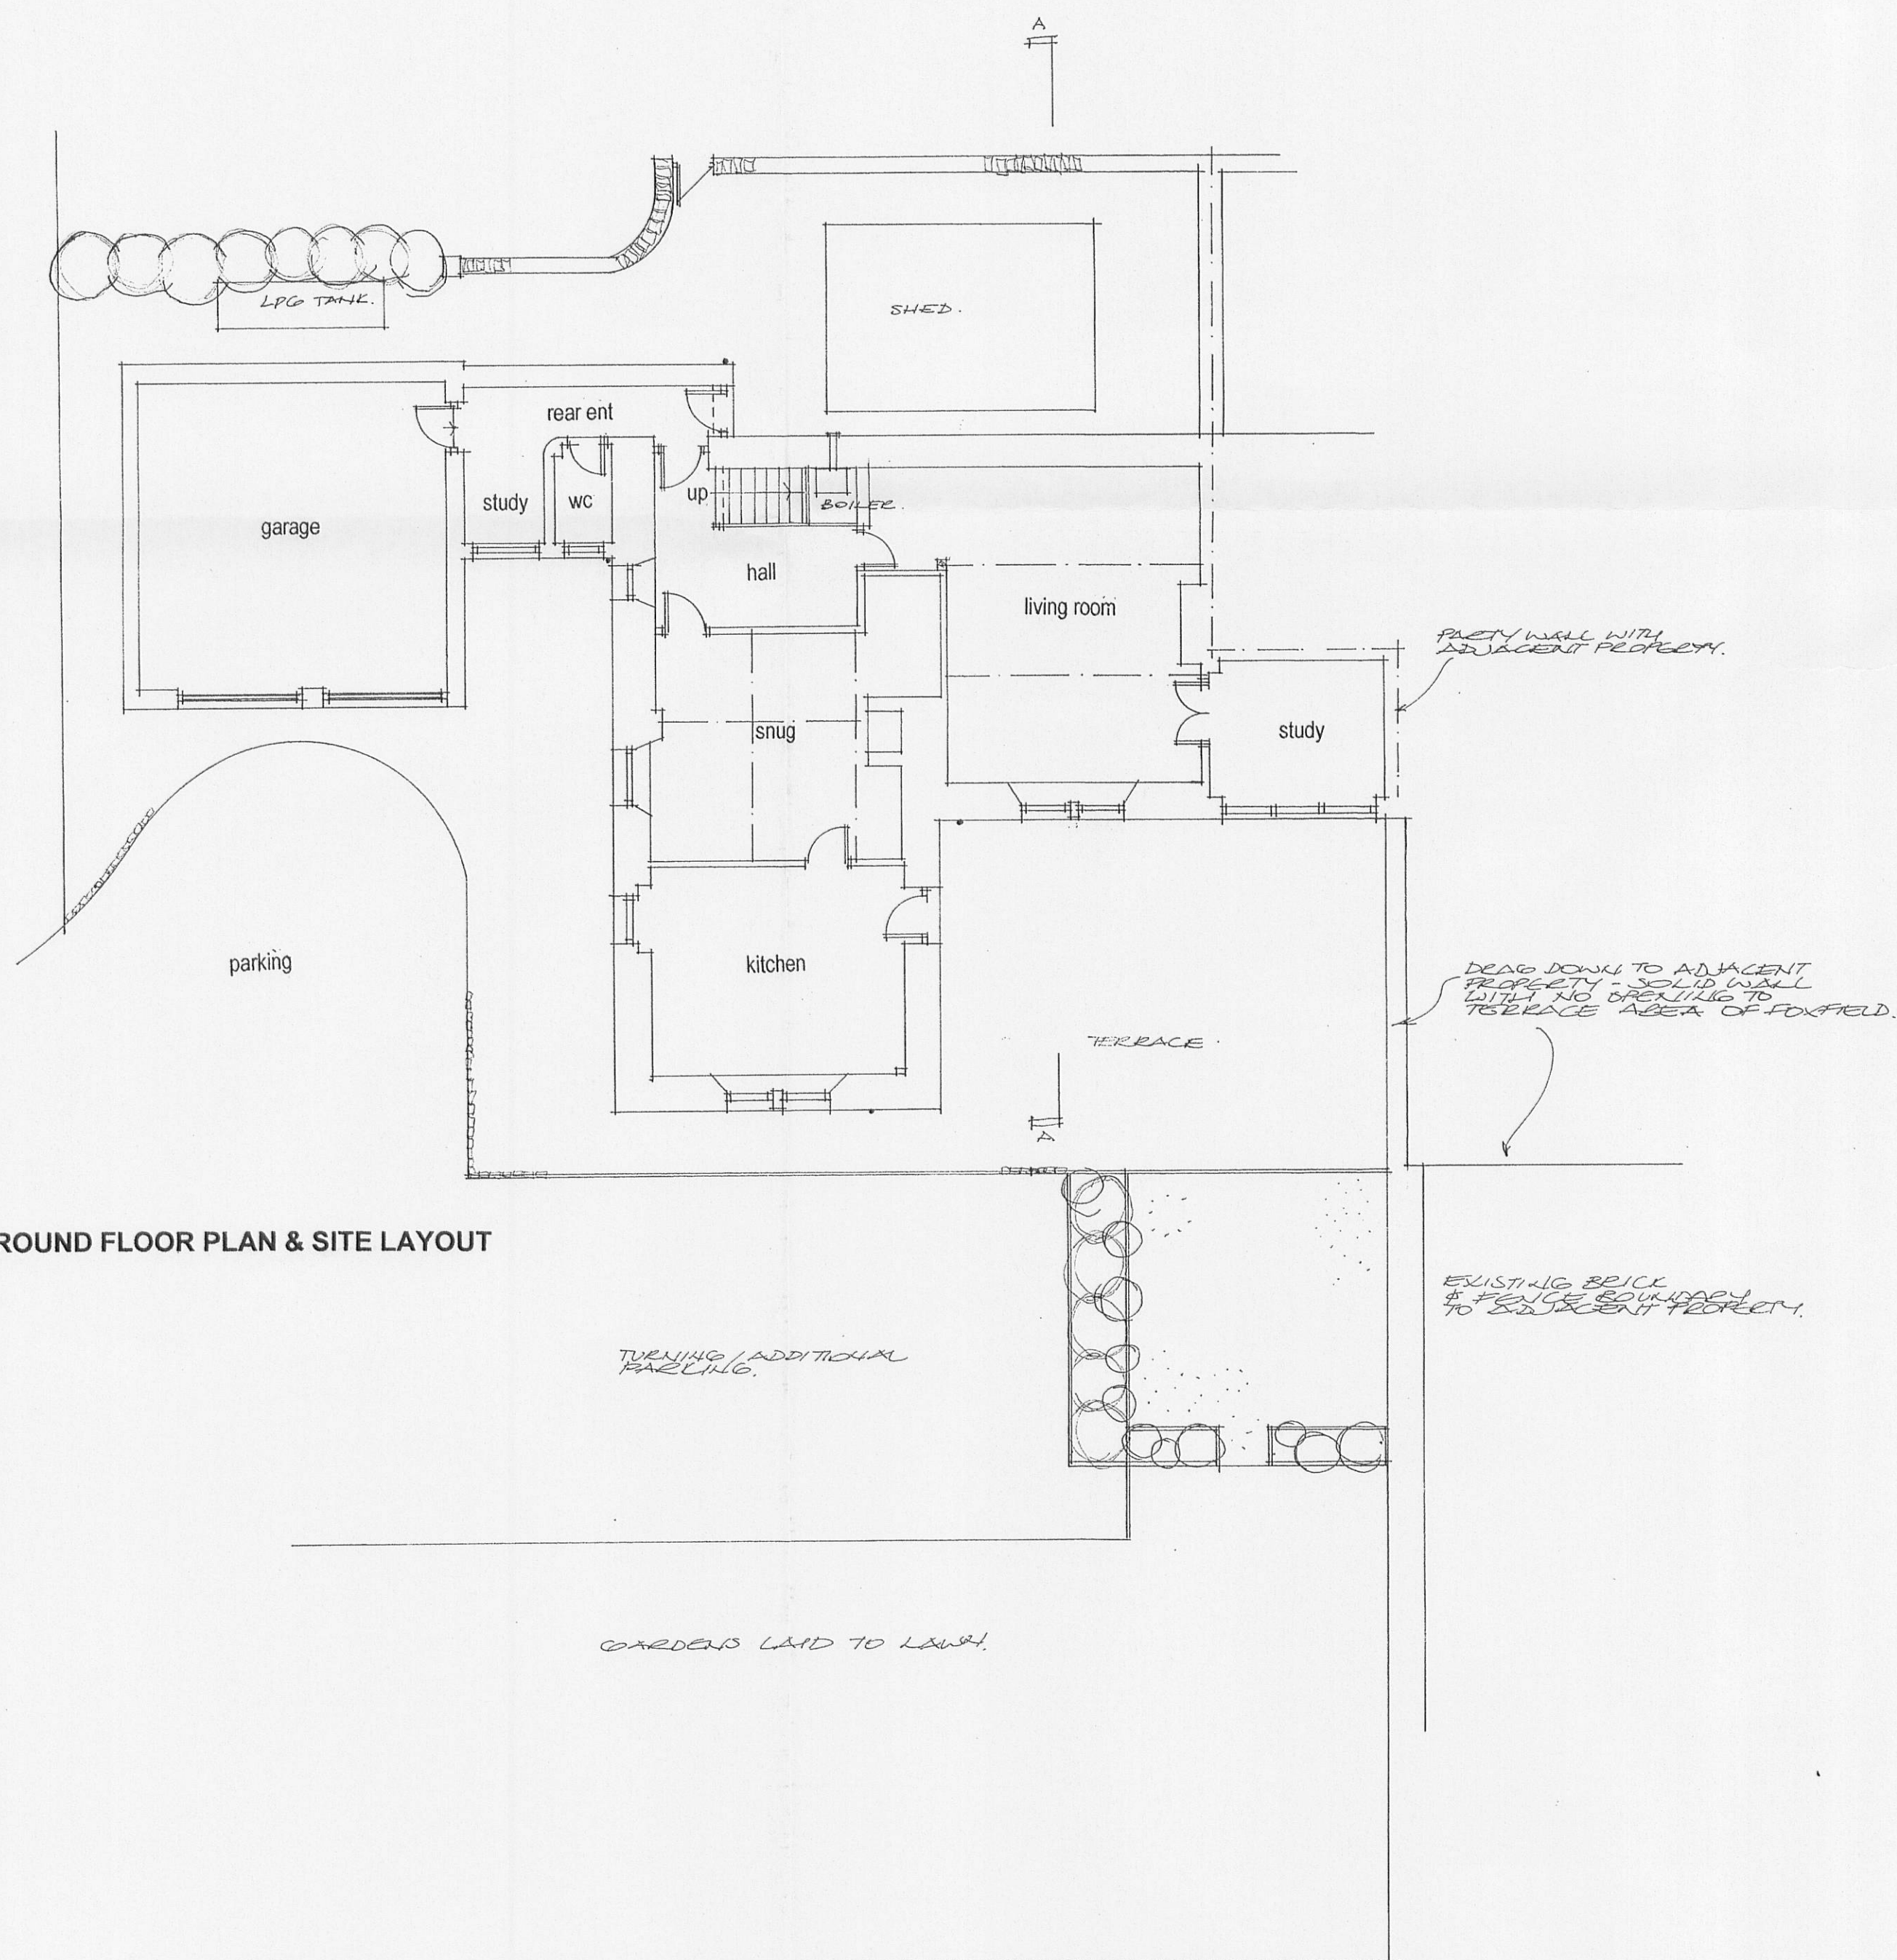


GROUND FLOOR PLAN & SITE LAYOUT

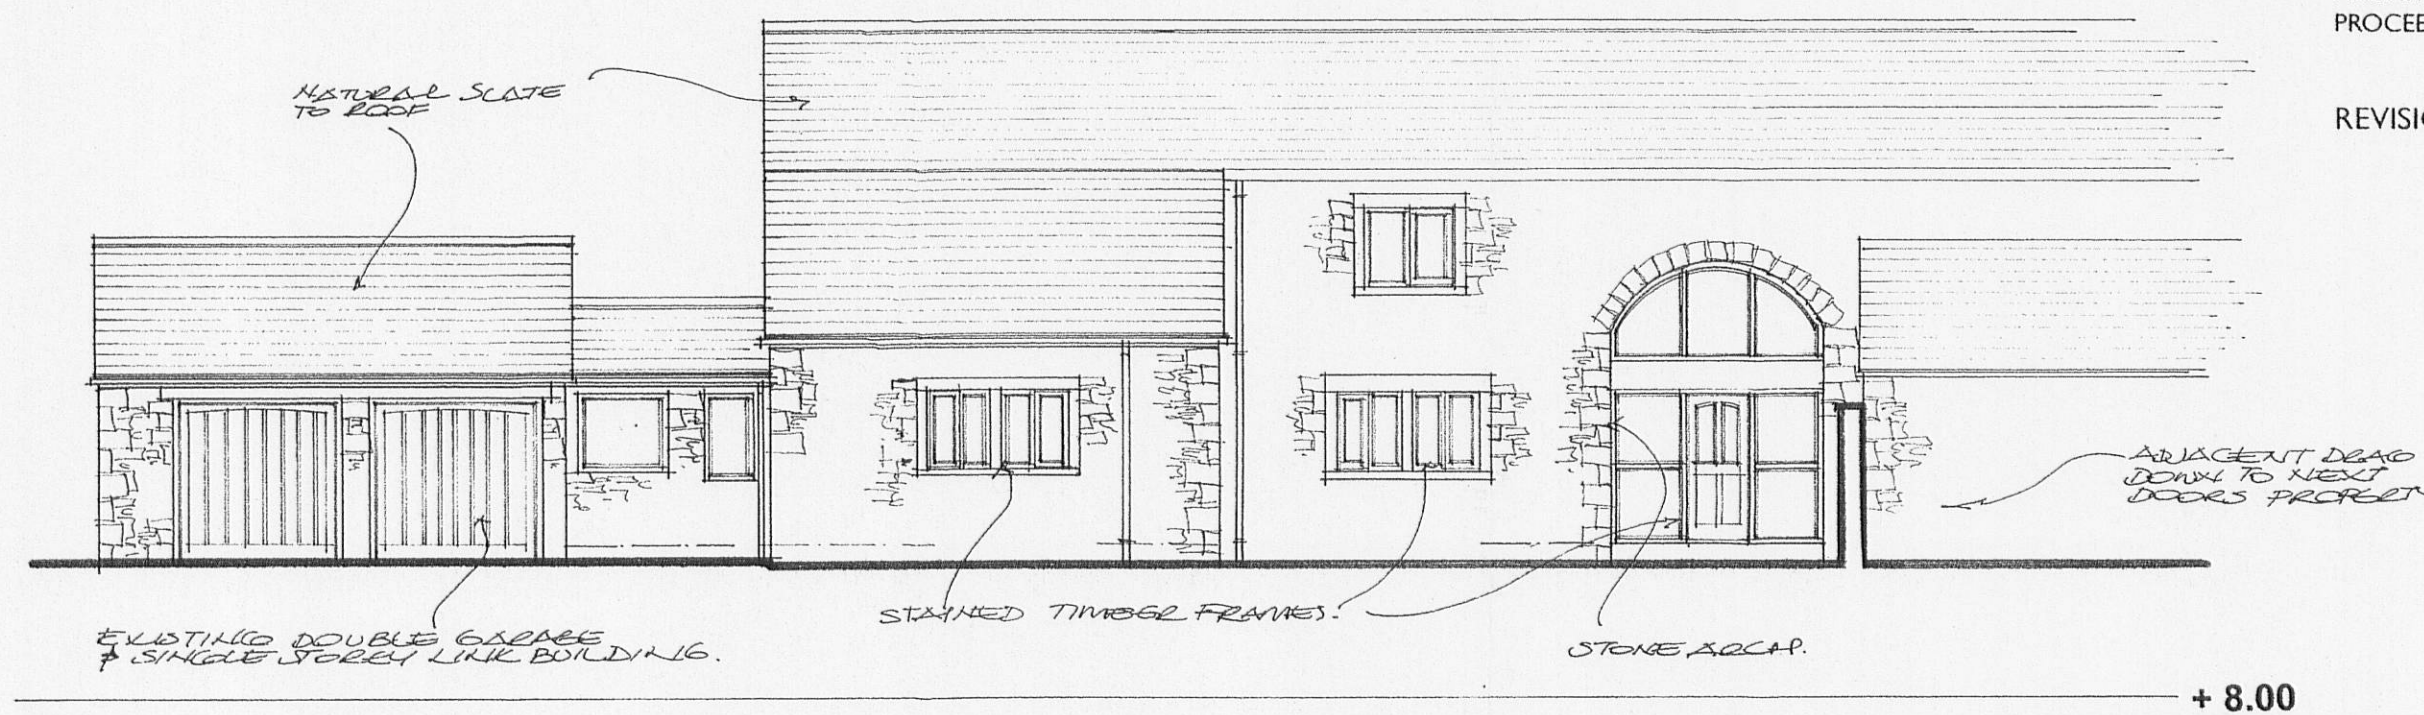


FRONT / SOUTH ELEVATION

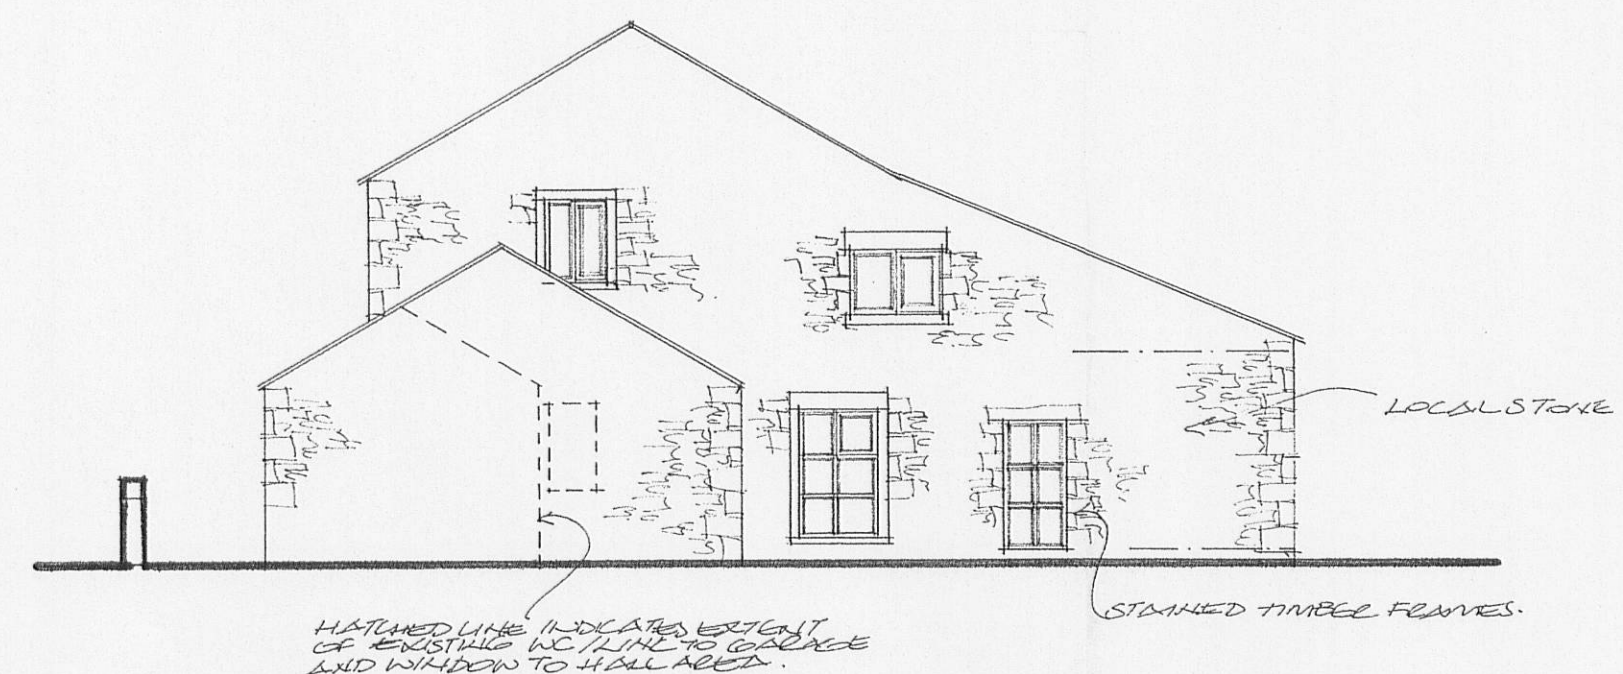

SIDE / WEST ELEVATION

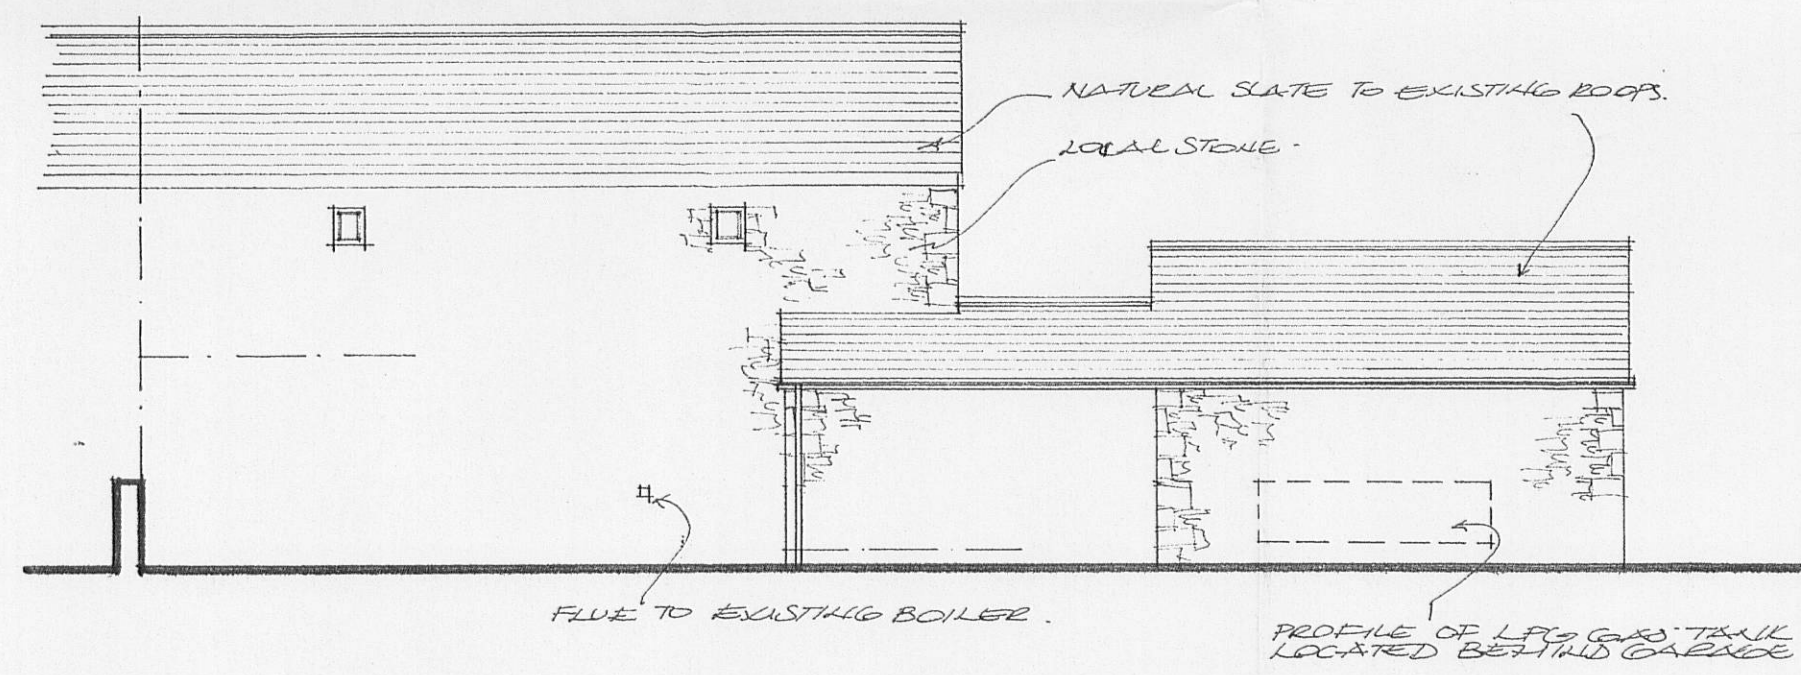

REAR / NORTH ELEVATION

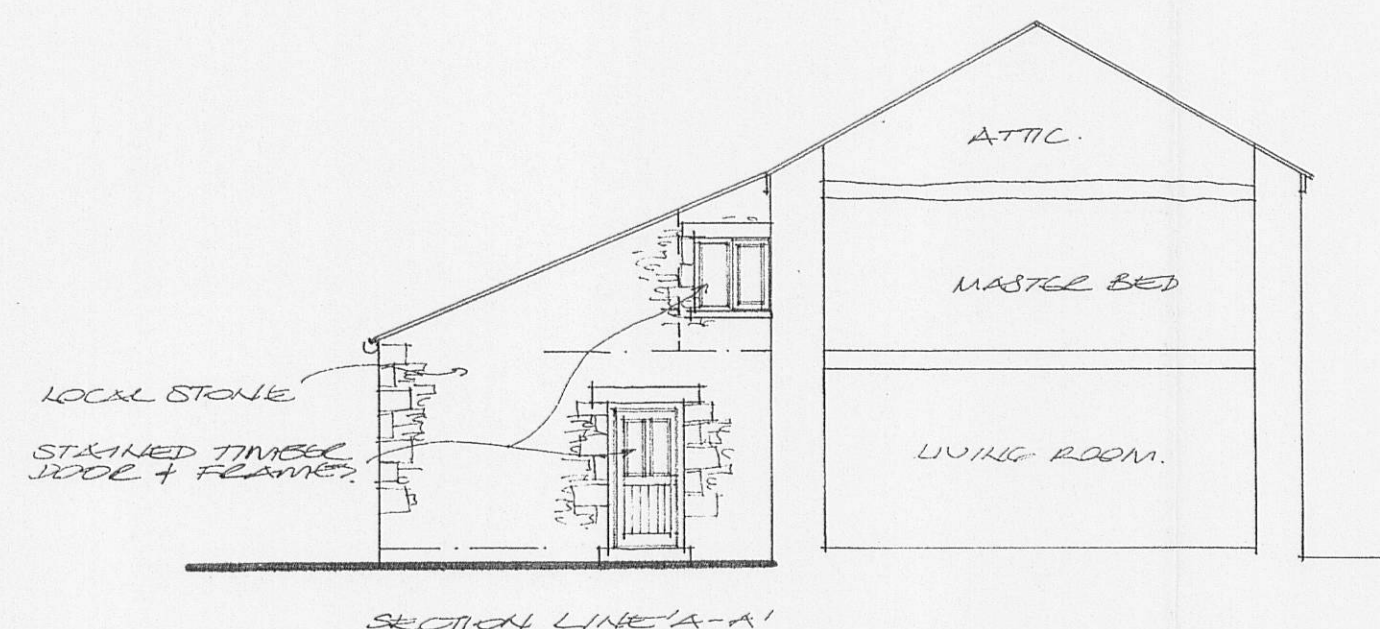

SIDE / EAST ELEVATION

+ 8.00

+ 8.00

+ 8.00

320110808P

Original Drawn By	FA	Date	September 2011
-------------------	----	------	----------------



wright design partnership
15 main street, kirkby iondale, cumbria LA6 2AQ
tel / 015242 71697 fax / 015242 73769
email / mail@wdparchitects.co.uk

Client	Mr. Mrs. Faux
Contract	Alterations & Extensions to Foxfield Alston
Drawing Title	EXISTING DETAILS
Scale	1:100
Job No.	KL2470
Dwg. No.	01