




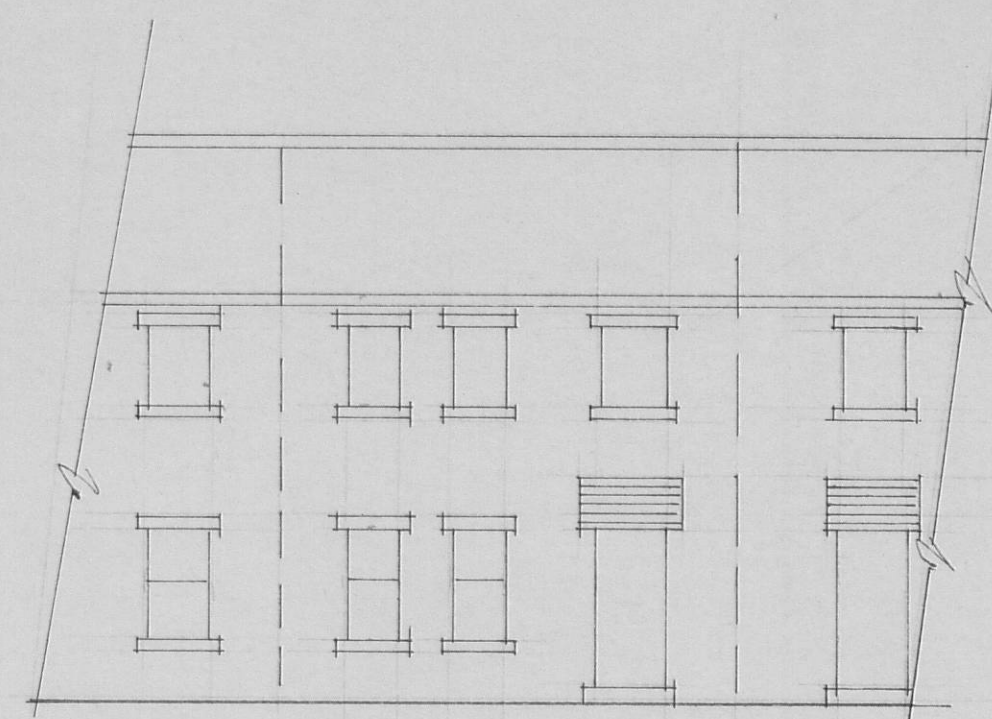


existing south elevation

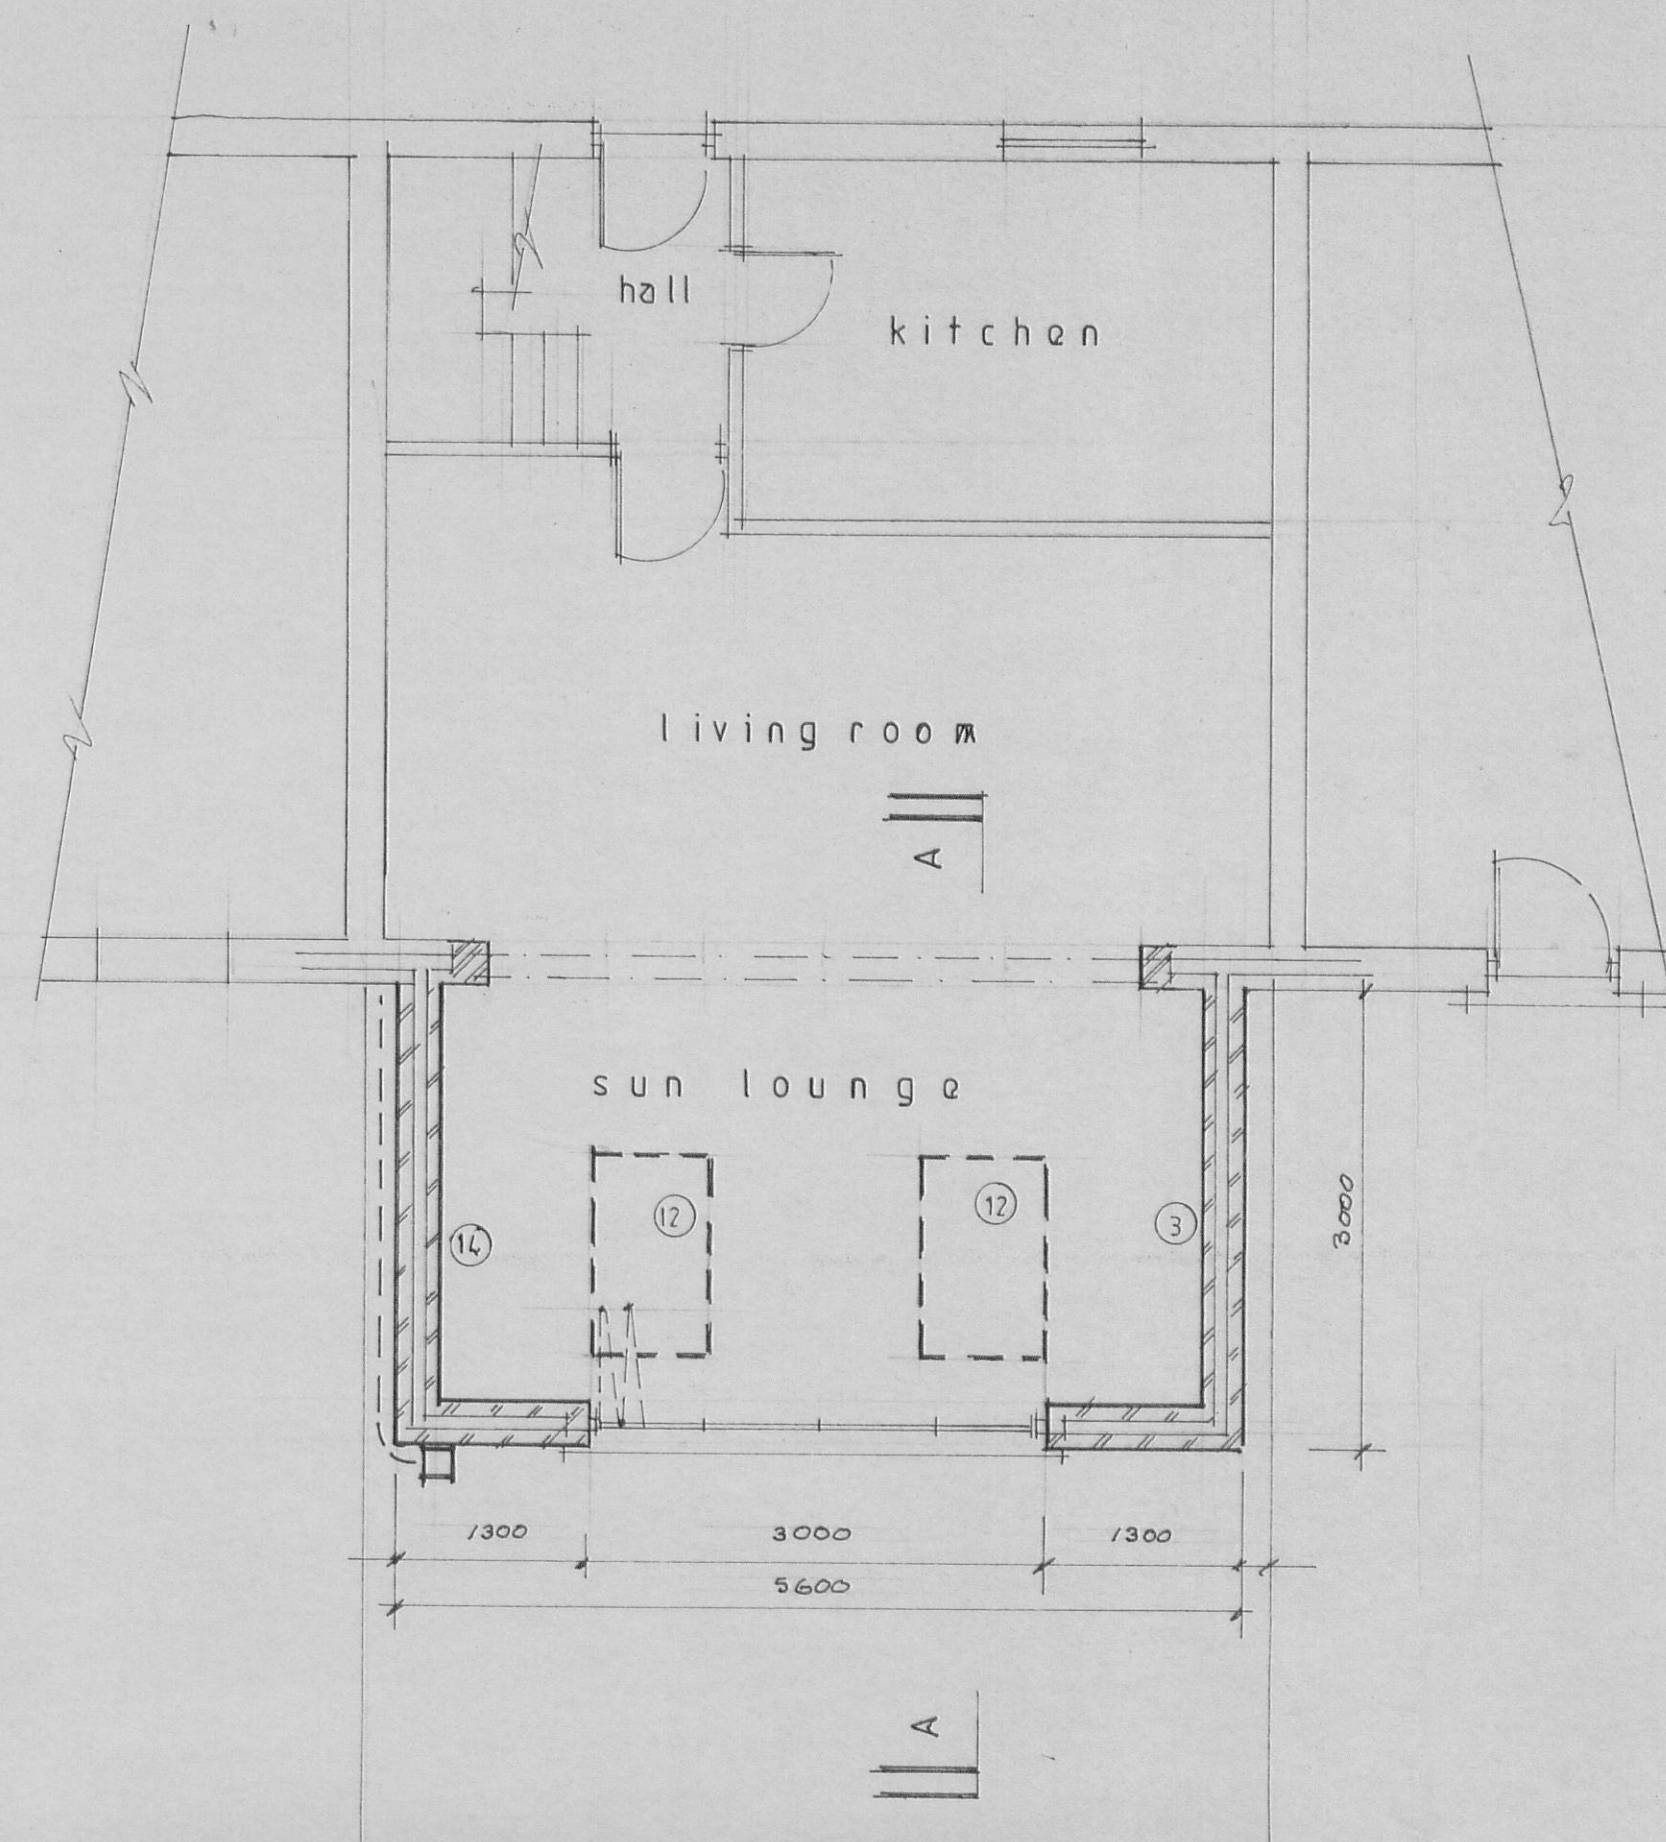

Proposed Plan

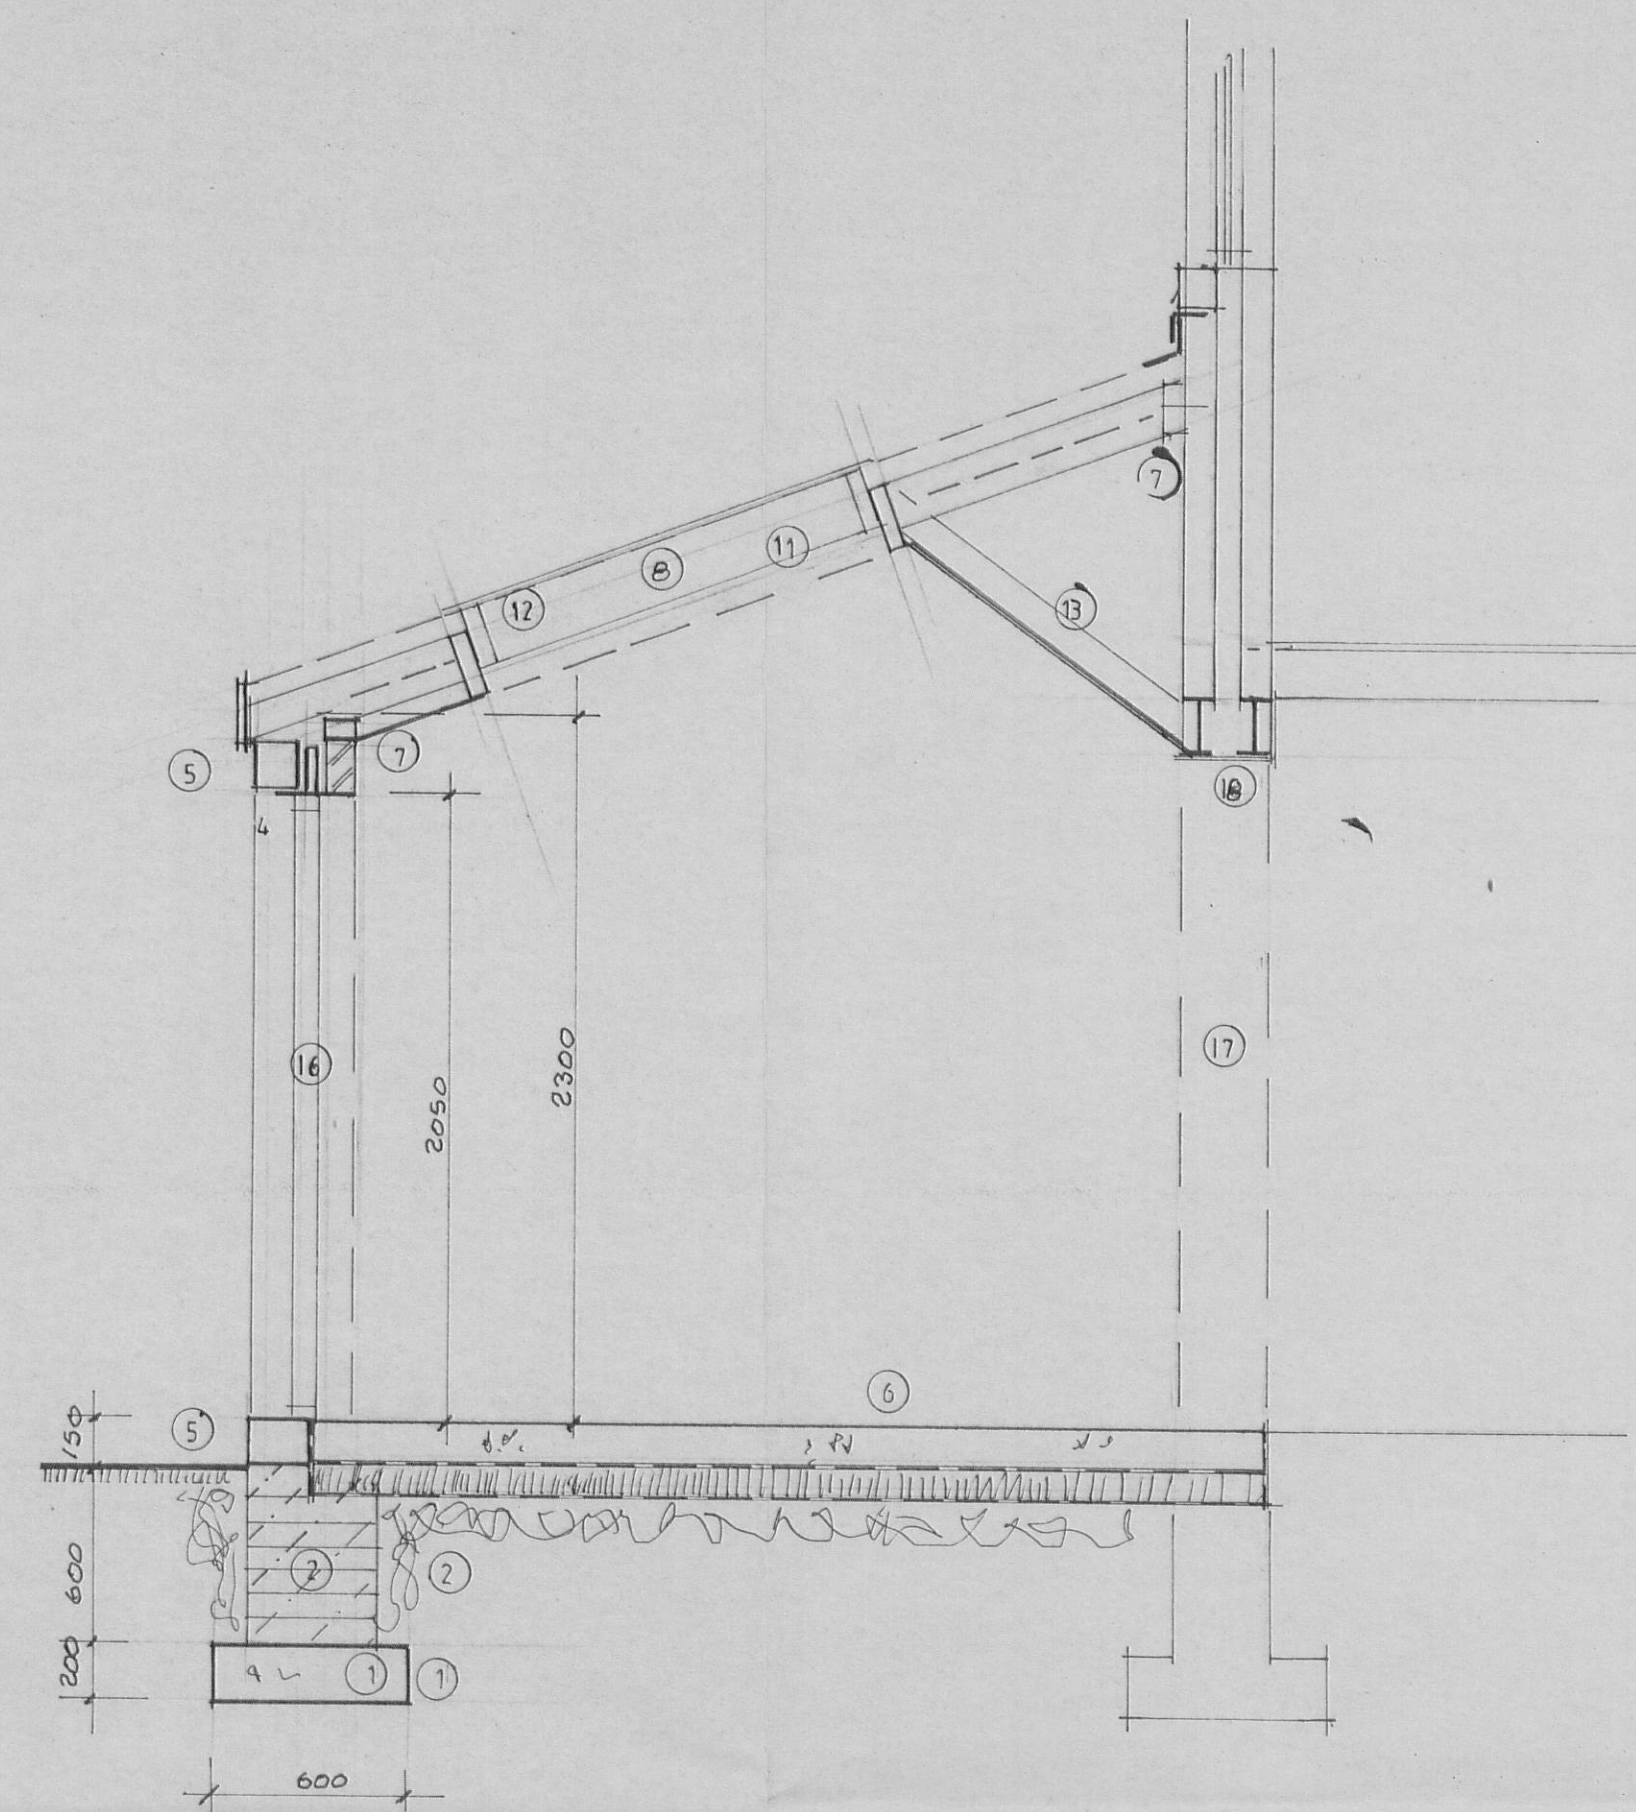


Section A—A  
1:25

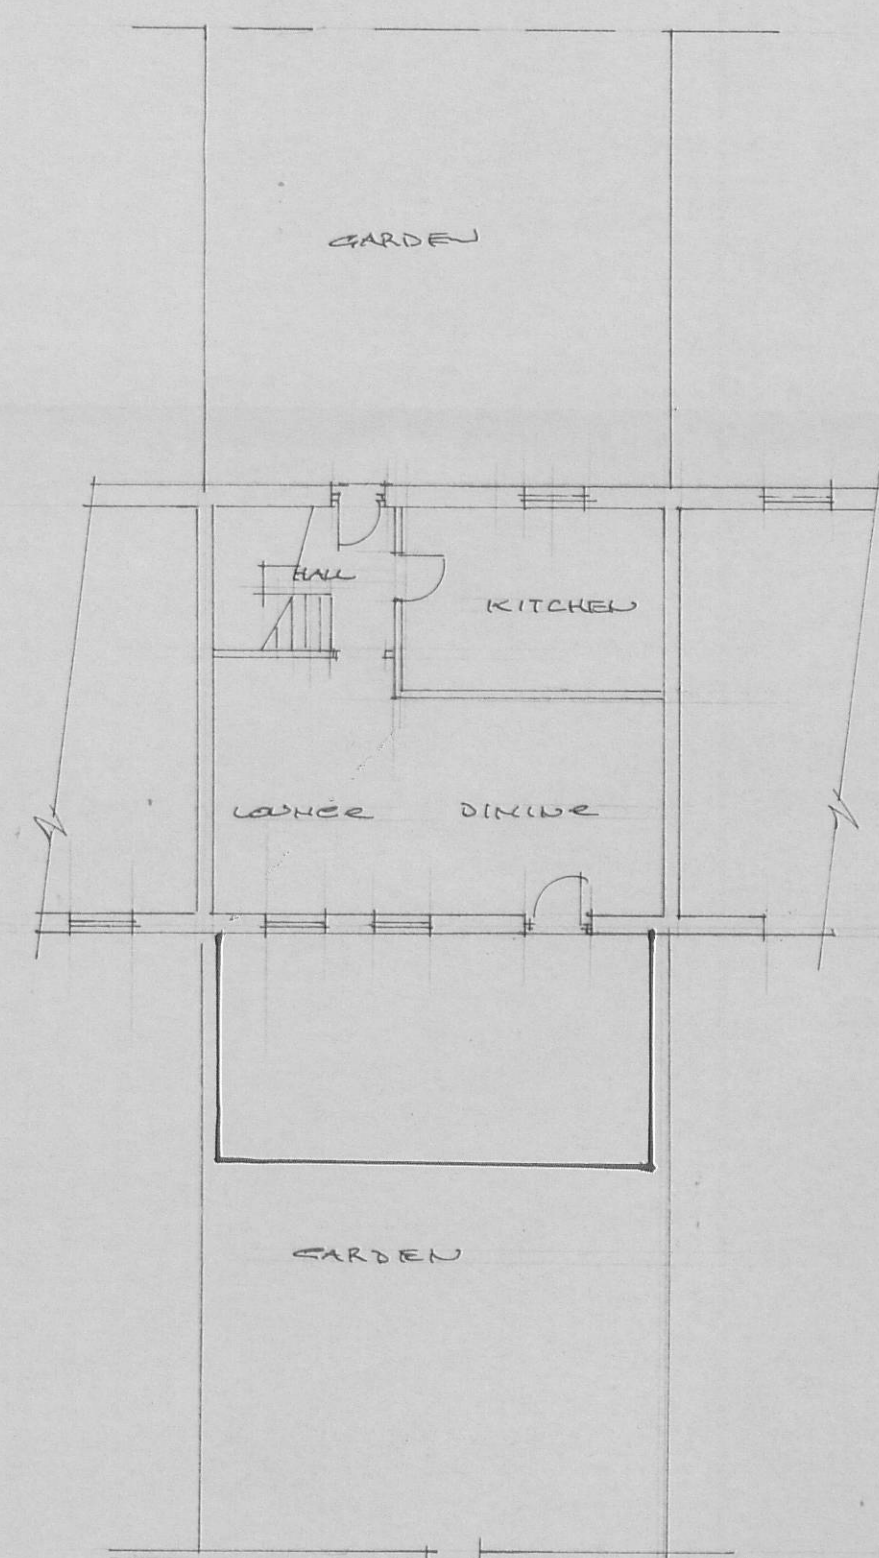

existing plan



Proposed South Elevation

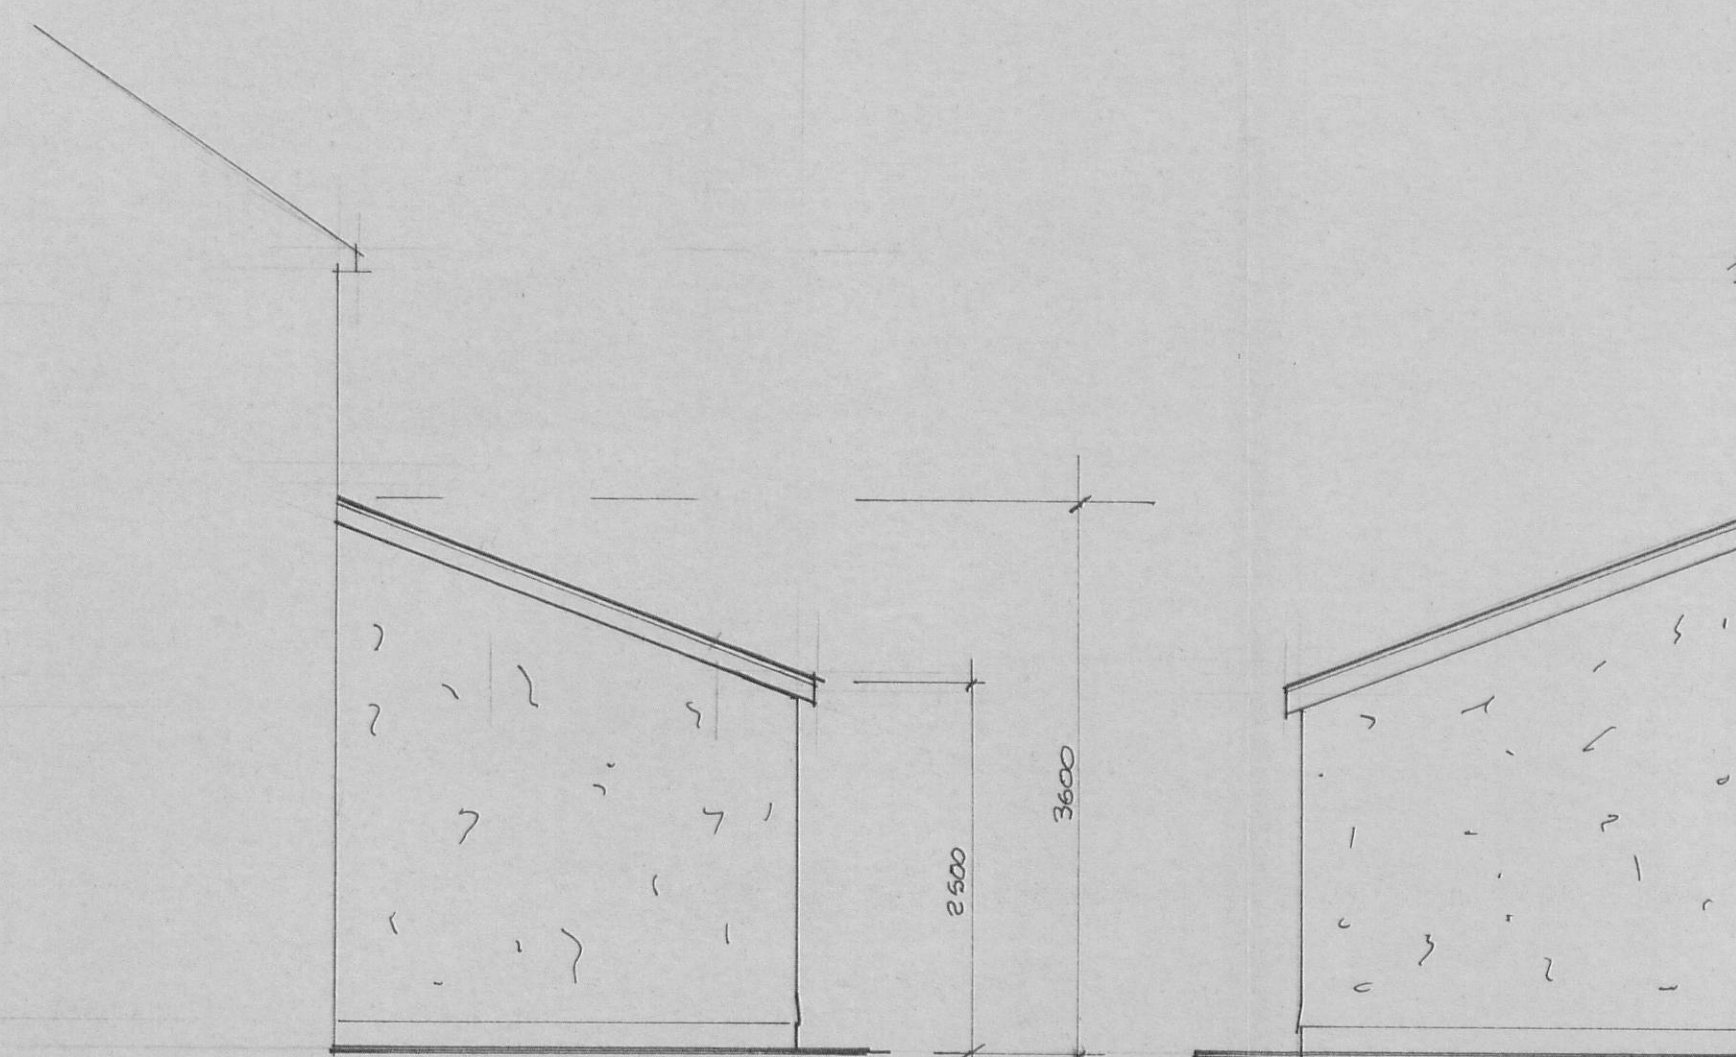

Proposed West Elevation

Proposed East Elevation

320110811P

S.J. Bialecki Limited  
Building Surveyors

Drawing no 6005

Scale 1:100 & 1:50

Proposed  
Single Storey Extension  
At  
80 Riverside  
Low Moor  
Clitheroe