




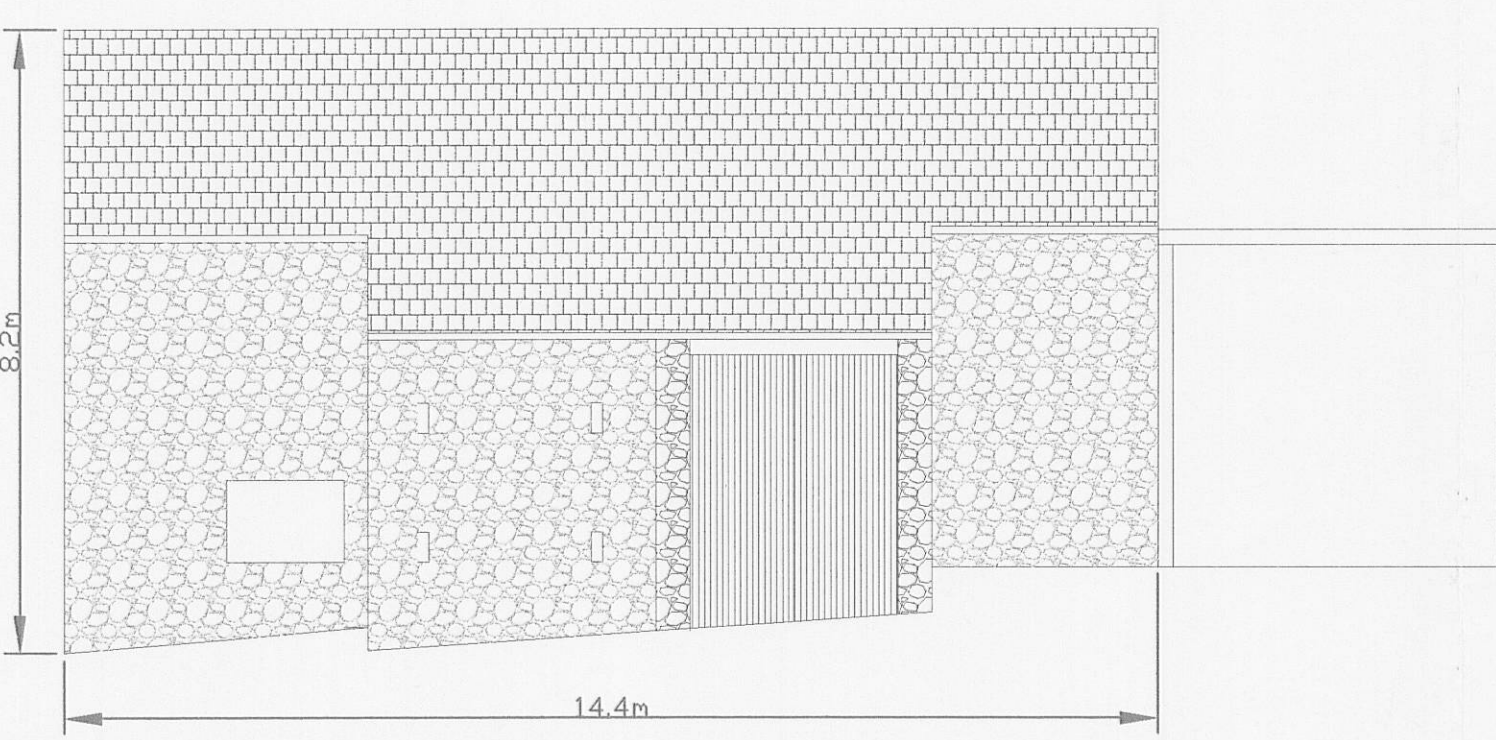

Existing South Elevation

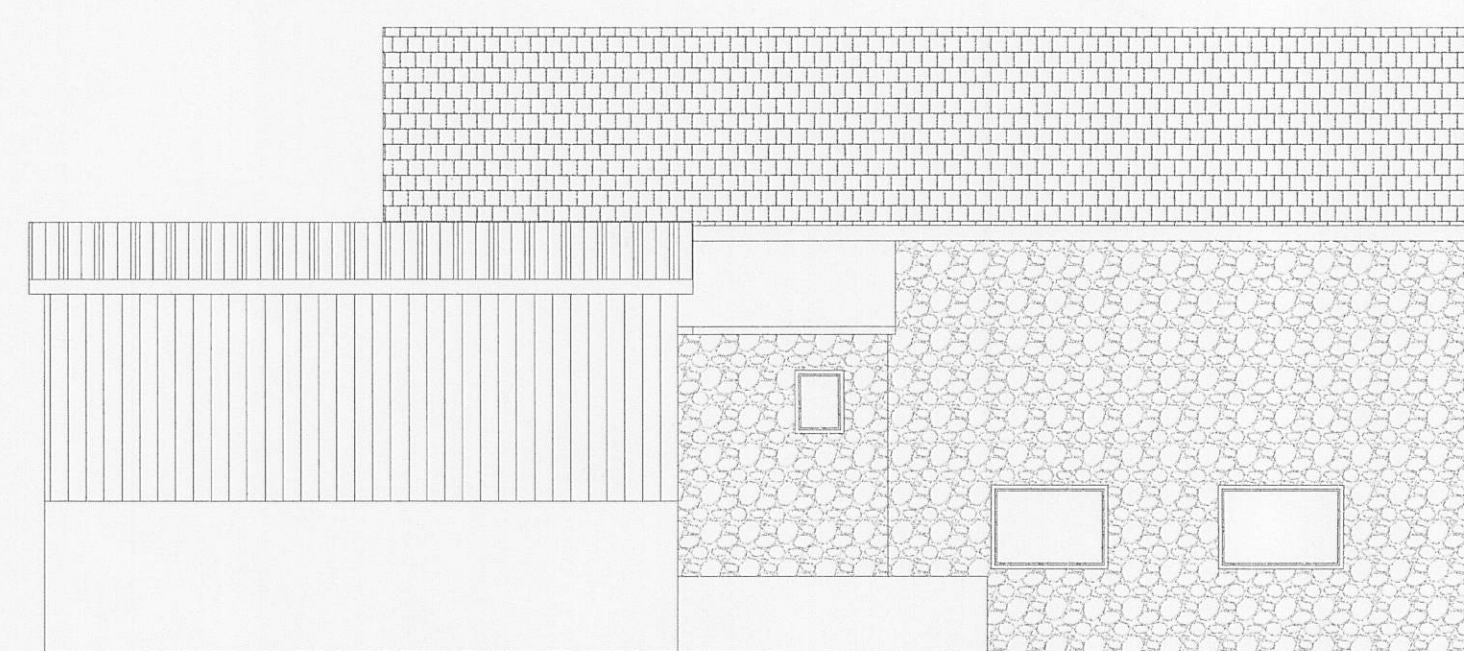


Existing North Elevation

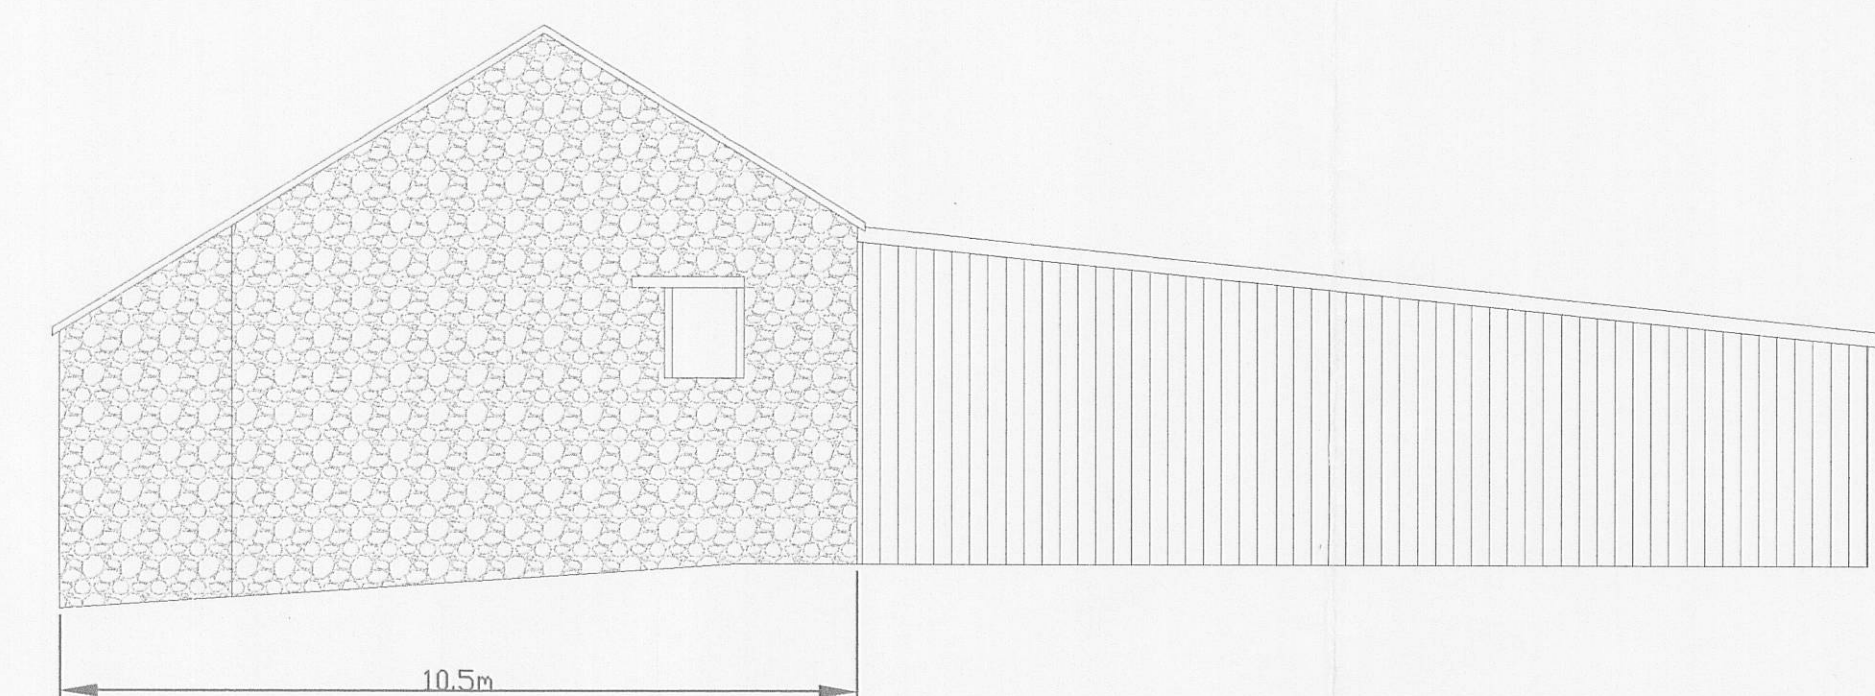


Existing East Elevation




Existing West Elevation

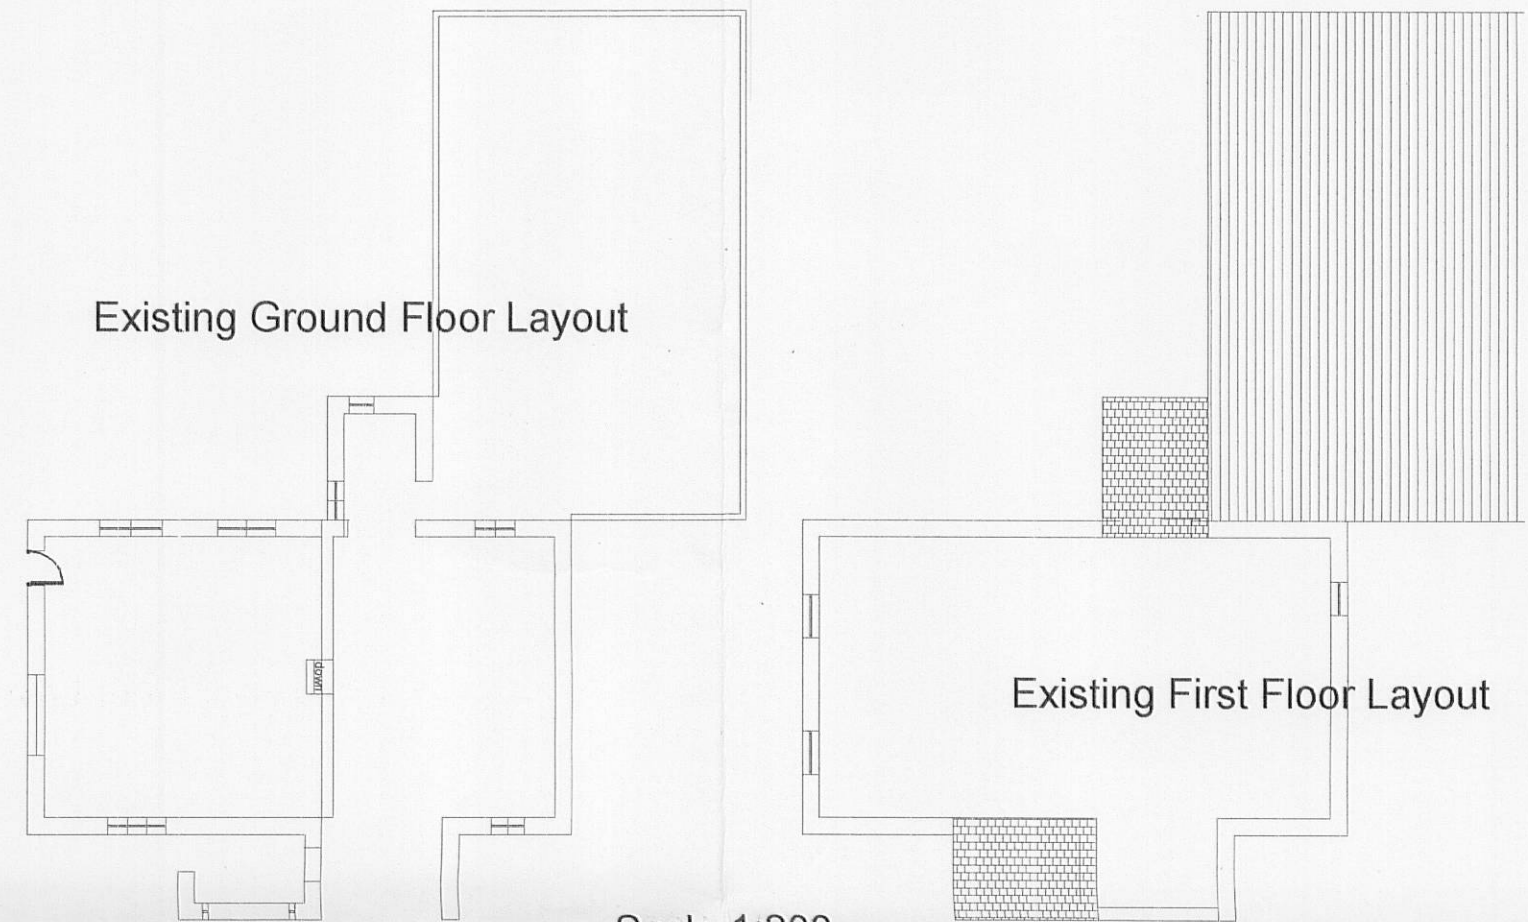

Scale 1:200

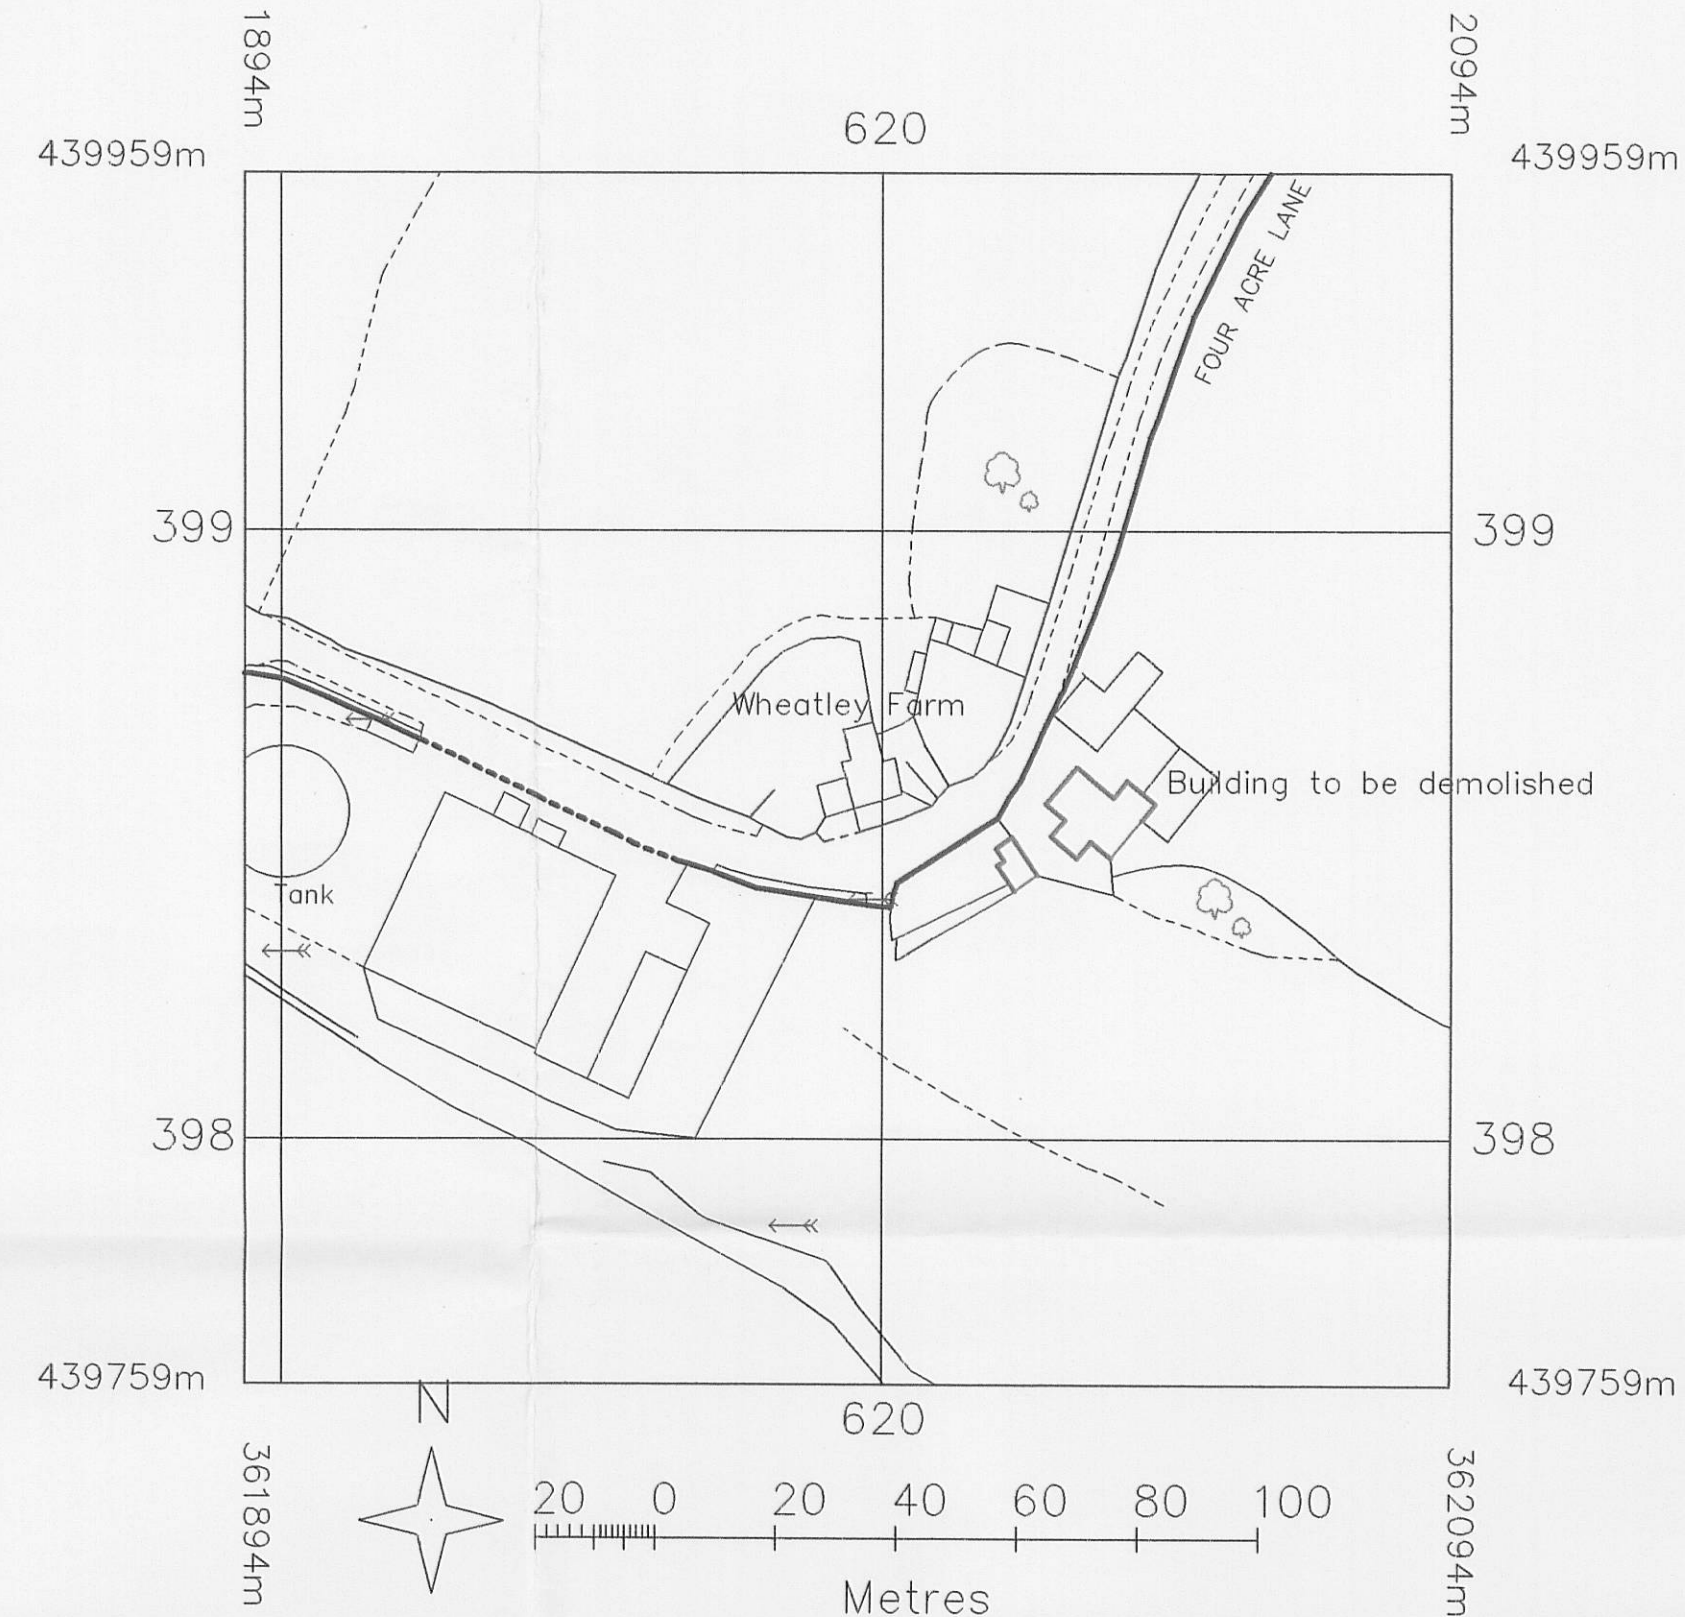

Scale 1:1250

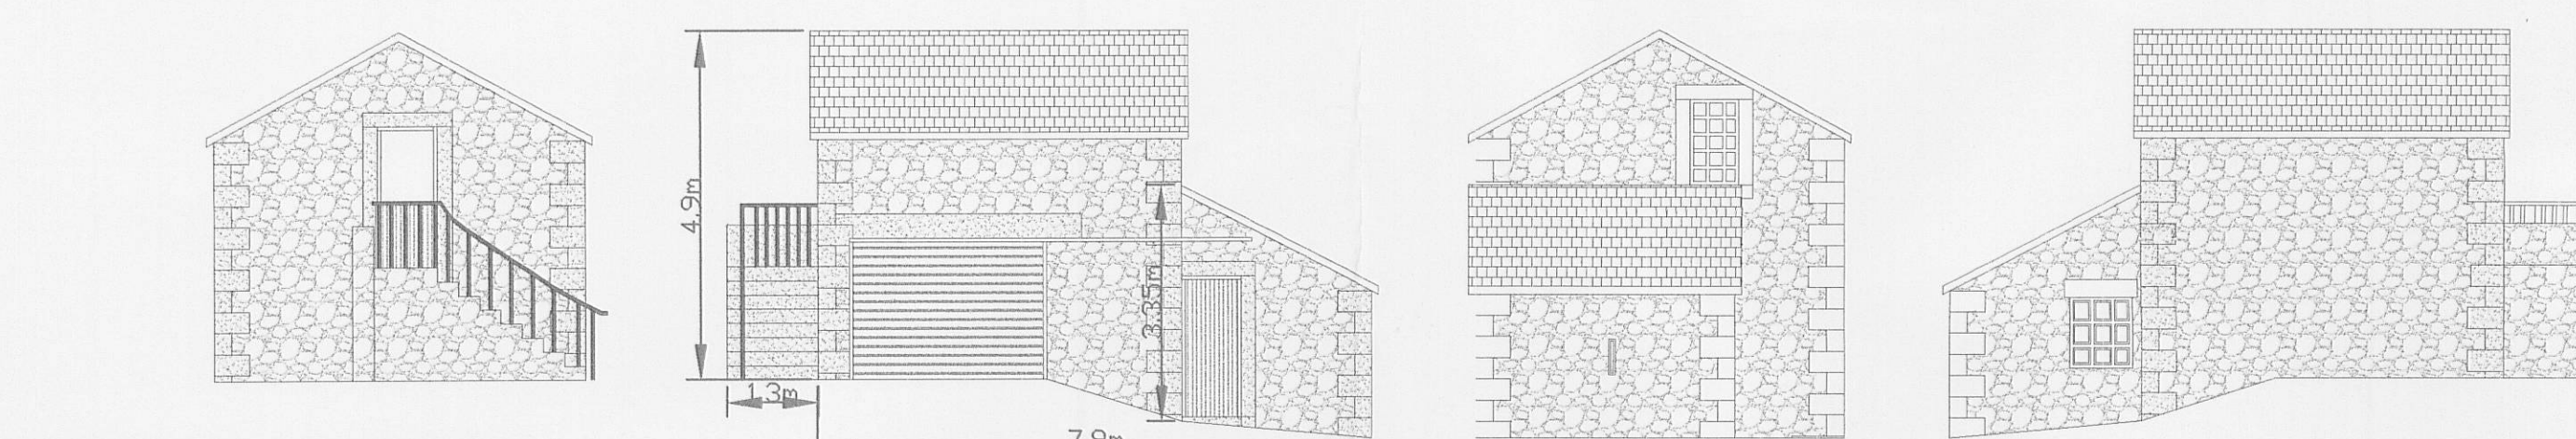

Existing East Elevation


Existing North Elevation

Existing West Elevation

Existing South Elevation



Existing Floor Plans

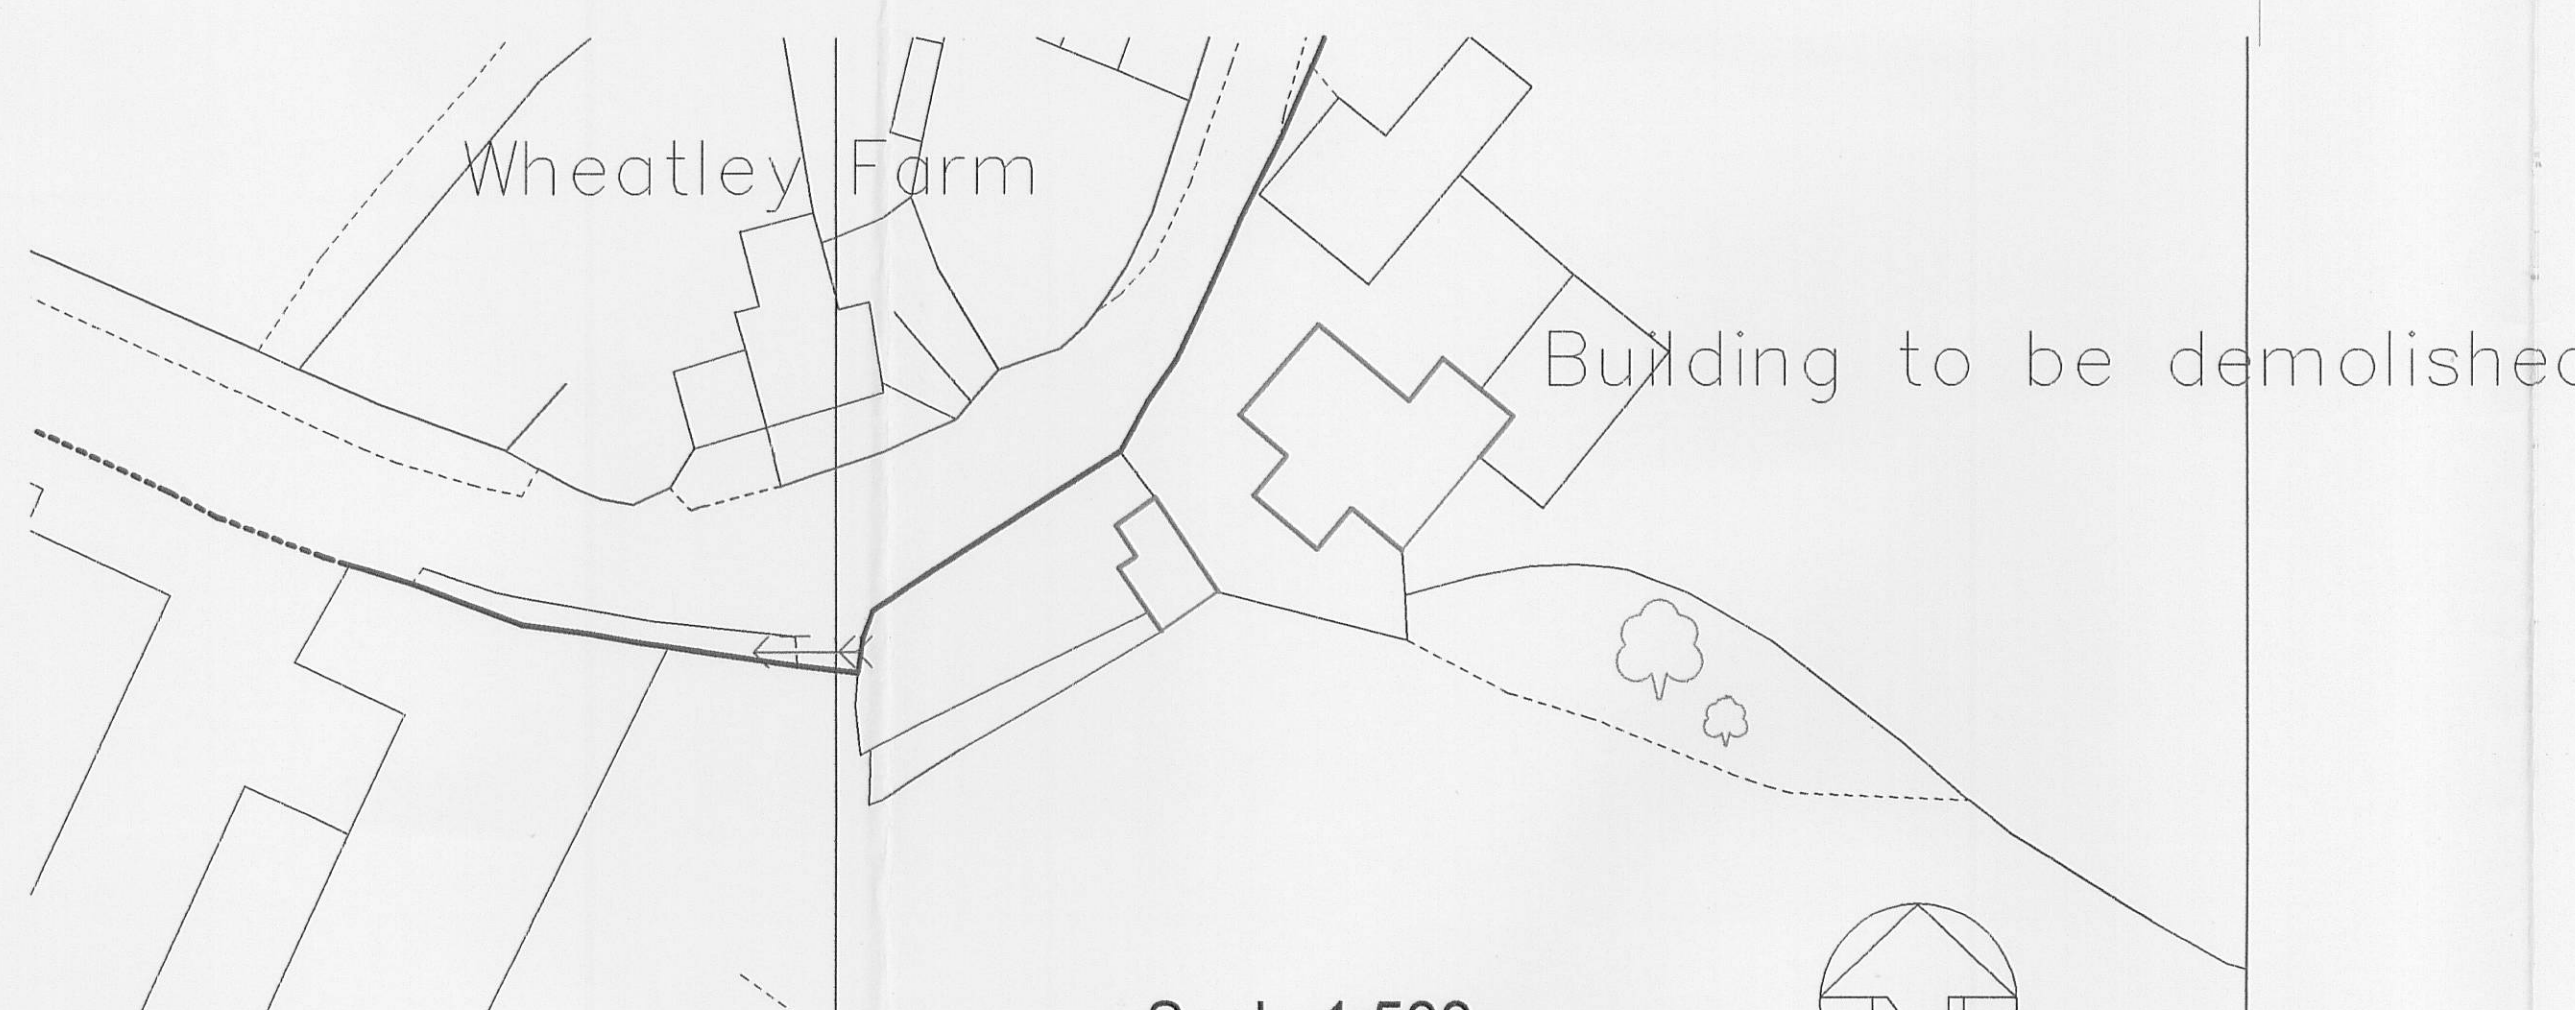

Scale 1:500

320110813

Julia Pye

Hill Crest Farm, Startifants Lane, Chipping PR3 2NP
Tel 01995 61878 / 0771 265 8436
email: juliapye1@hotmail.com

Clients Details,

Mr M Hayhurst,

Project Details,

Existing Ground Plans and elevations for proposed barn conversion

Project Address,

Wheatley Farm, Four Acre Lane, Thornley With Wheatley, PR3 2TD

Drawing No	Date	Scale	Drawn By
	Sept 2011	1:100	Julia Pye