
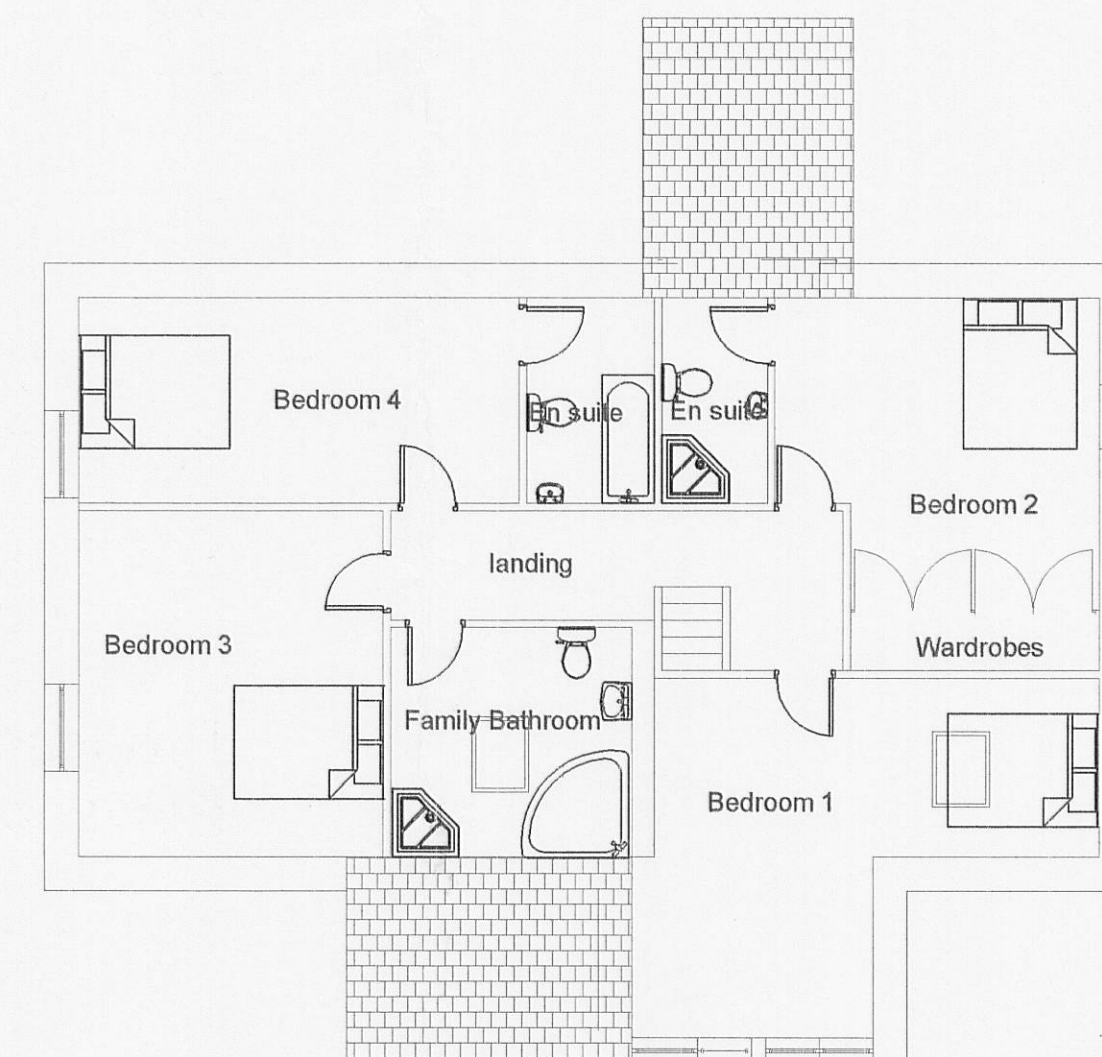
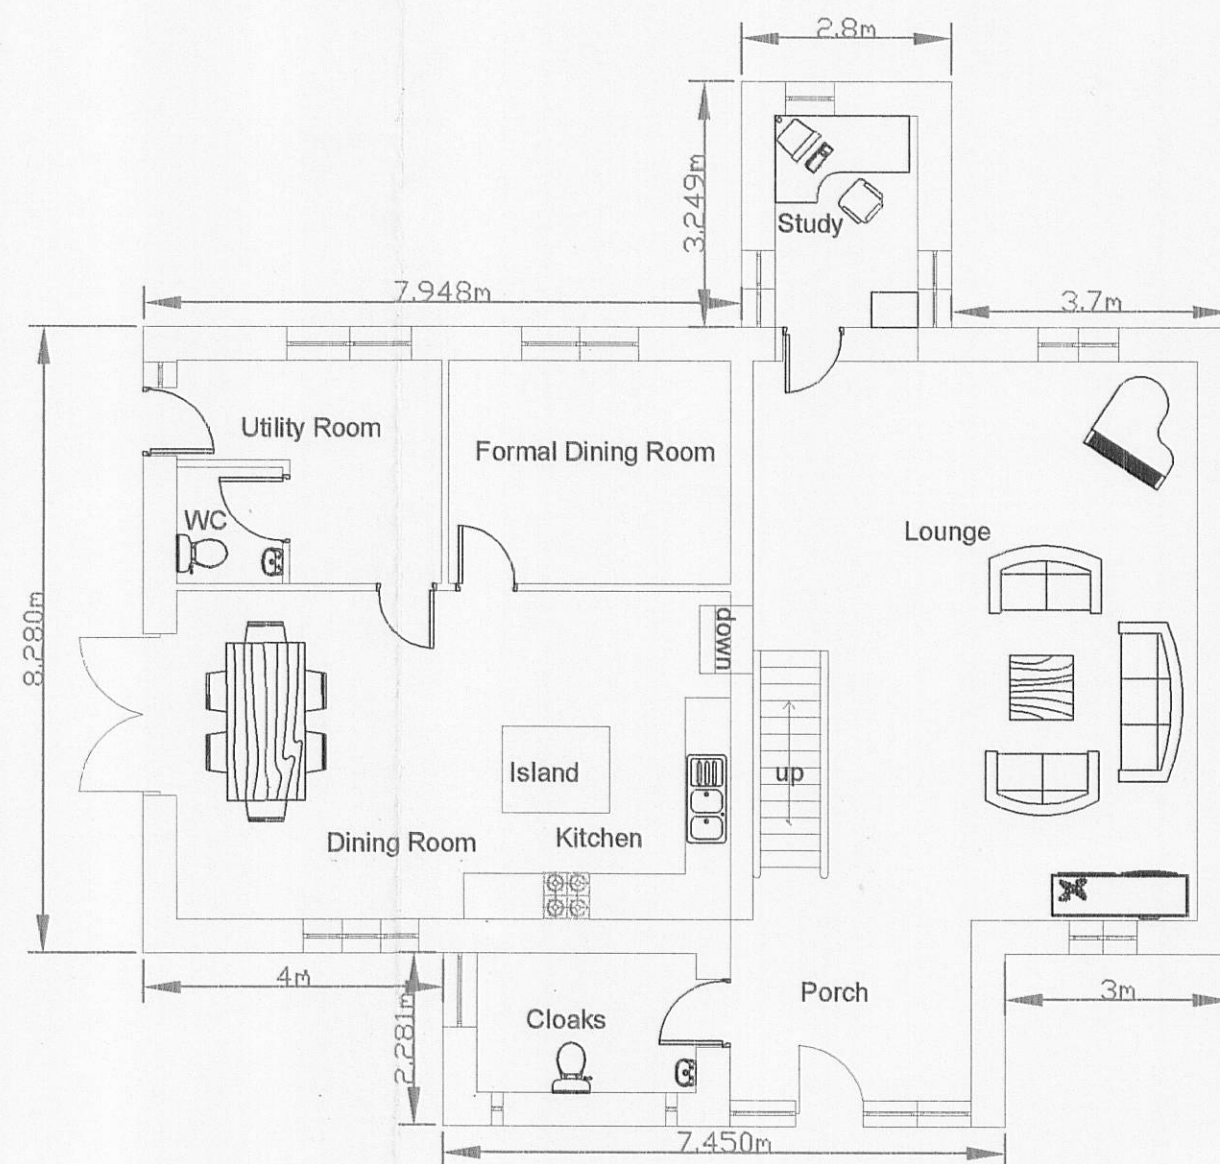
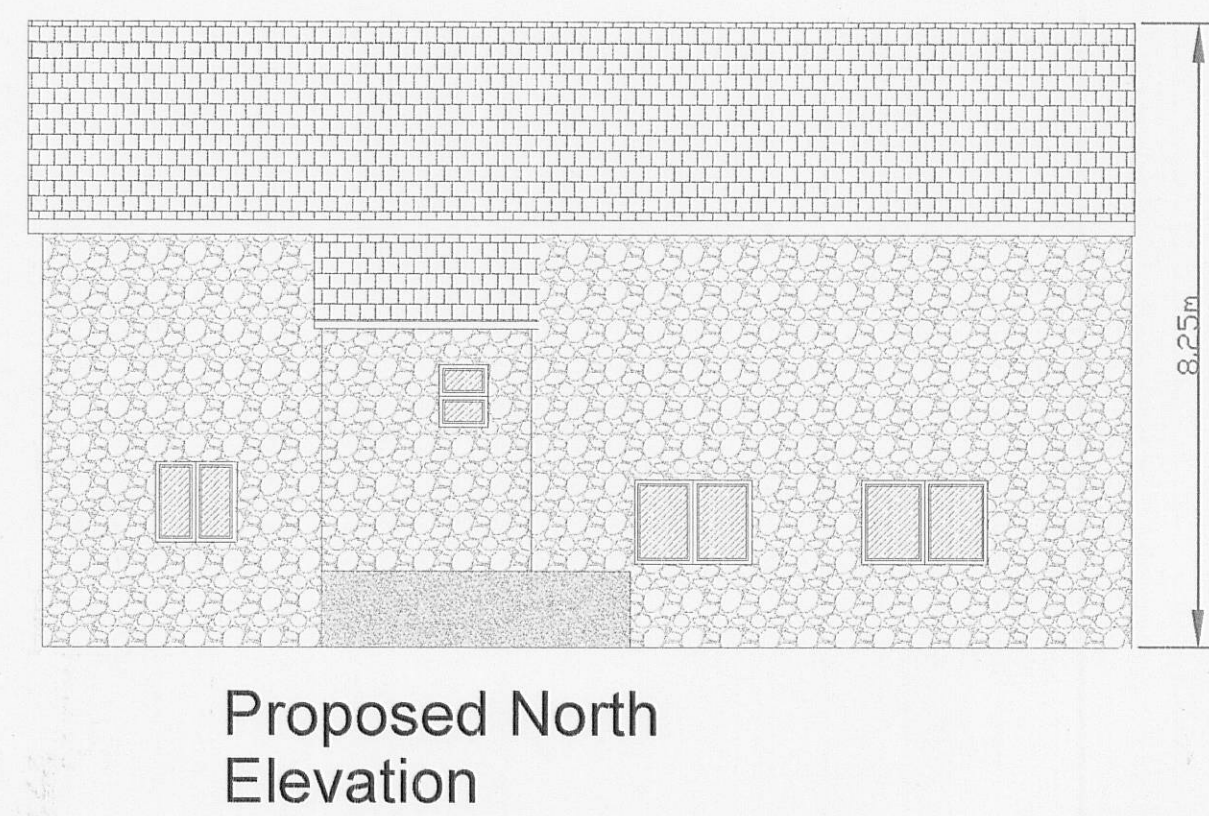


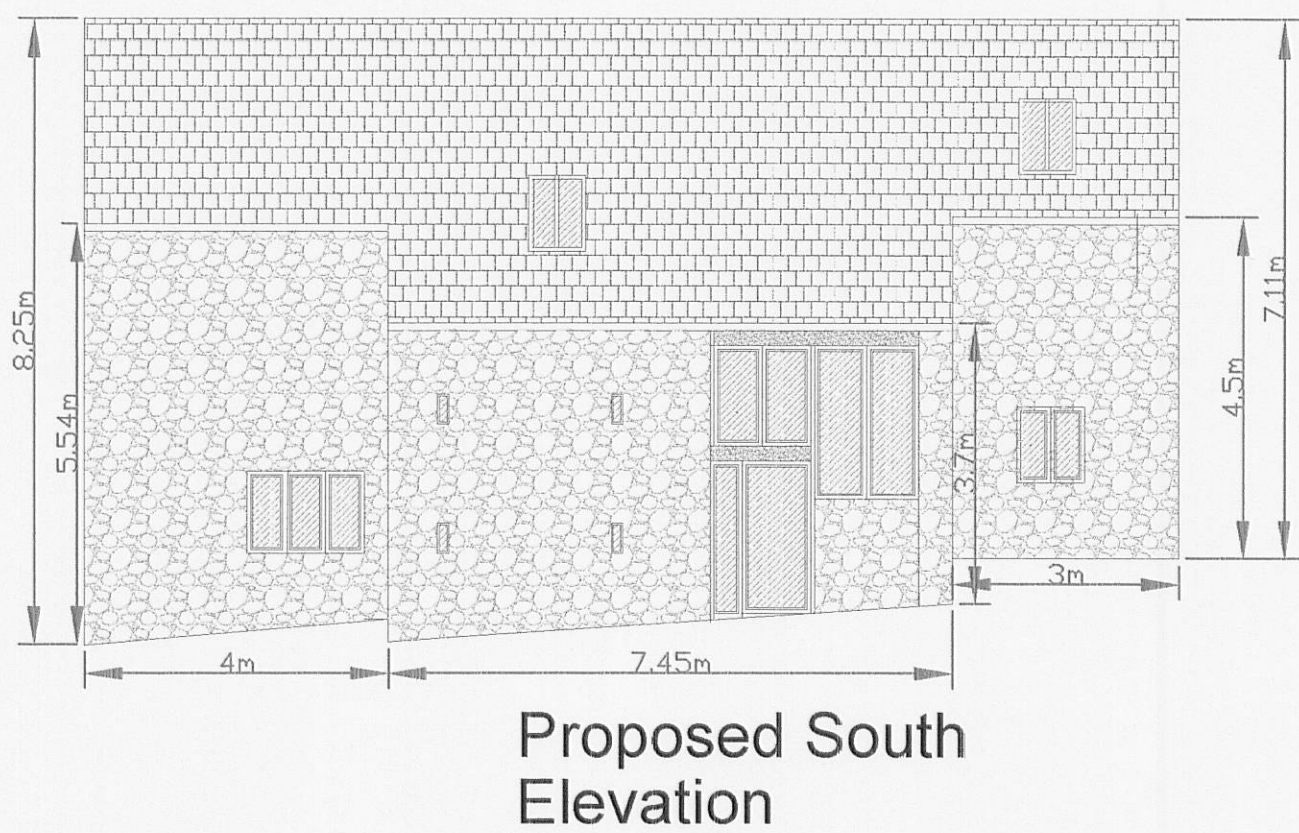

Materials :- Walls to remain natural random stone, roof, slates to be reclaimed, windows and doors to be hardwood double glazed units





Proposed West Elevation

Proposed East Elevation


Proposed Garage

Proposed Ground Floor

Proposed First Floor

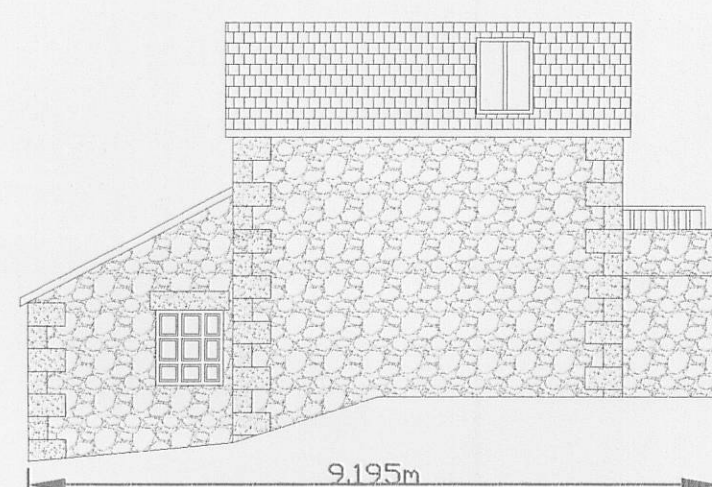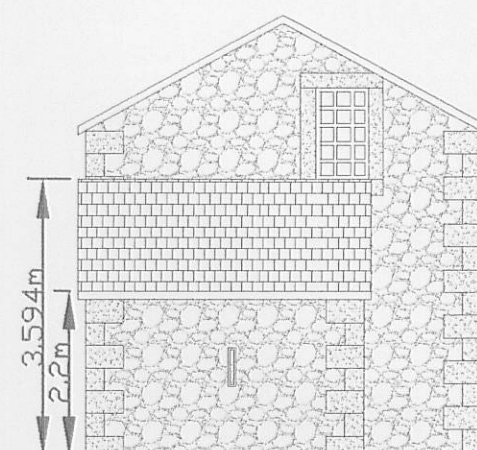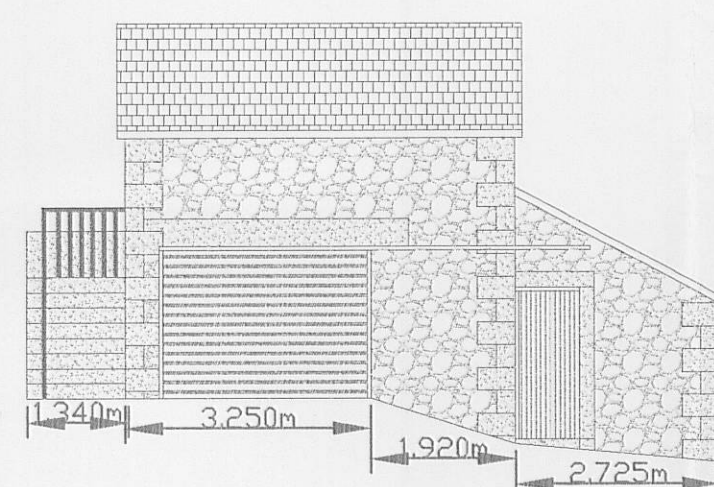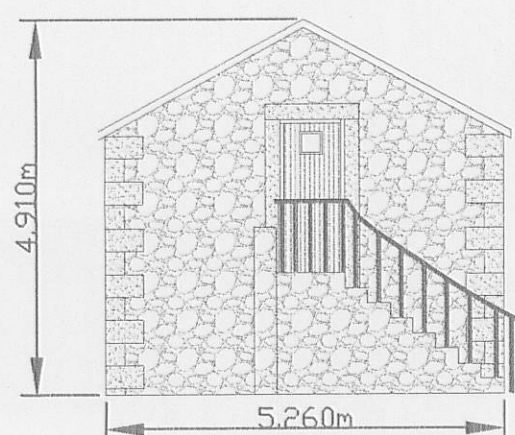

Proposed Ground Floor

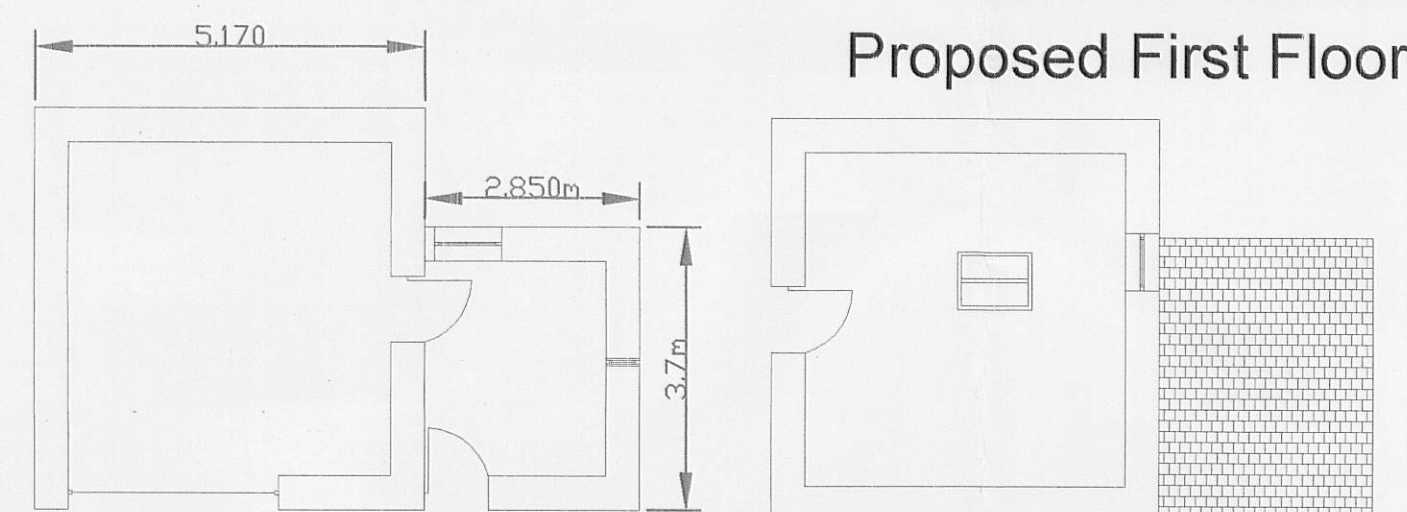

Proposed First Floor

Proposed East Elevation


Proposed North Elevation

Proposed West Elevation


Proposed South Elevation

320110813P

Julia Pye			
Hill Crest Farm, Startifants Lane, Chipping PR3 2NP Tel 01995 61878 / 0771 265 8436 email: julia.pye1@hotmail.com			
Clients Details,		- 2 NOV 2011	
Mr Malcolm Hayhurst,		FAO	
Project Details, Proposed Ground Plans and elevations for change of use of agricultural barn to residential dwelling to include retention of detached garage to provide domestic garaging and storage area			
Project Address, Wheatley Farm, Four Acre Lane, Thornley With Wheatley, PR3 2TD			
Project No.	Date	Scale	Drawn By
	Sept 2011	1:100	Julia Pye
DO NOT SCALE THIS DRAWING. CHECK ALL DIMENSIONS ON SITE			
THIS DRAWING IS PROTECTED BY COPYRIGHT. IT MAY NOT BE REPRODUCED IN ANY FORM OR BY ANY MEANS FOR ANY PURPOSE, WITHOUT GAINING PRIOR WRITTEN PERMISSION FROM JULIA PYE			

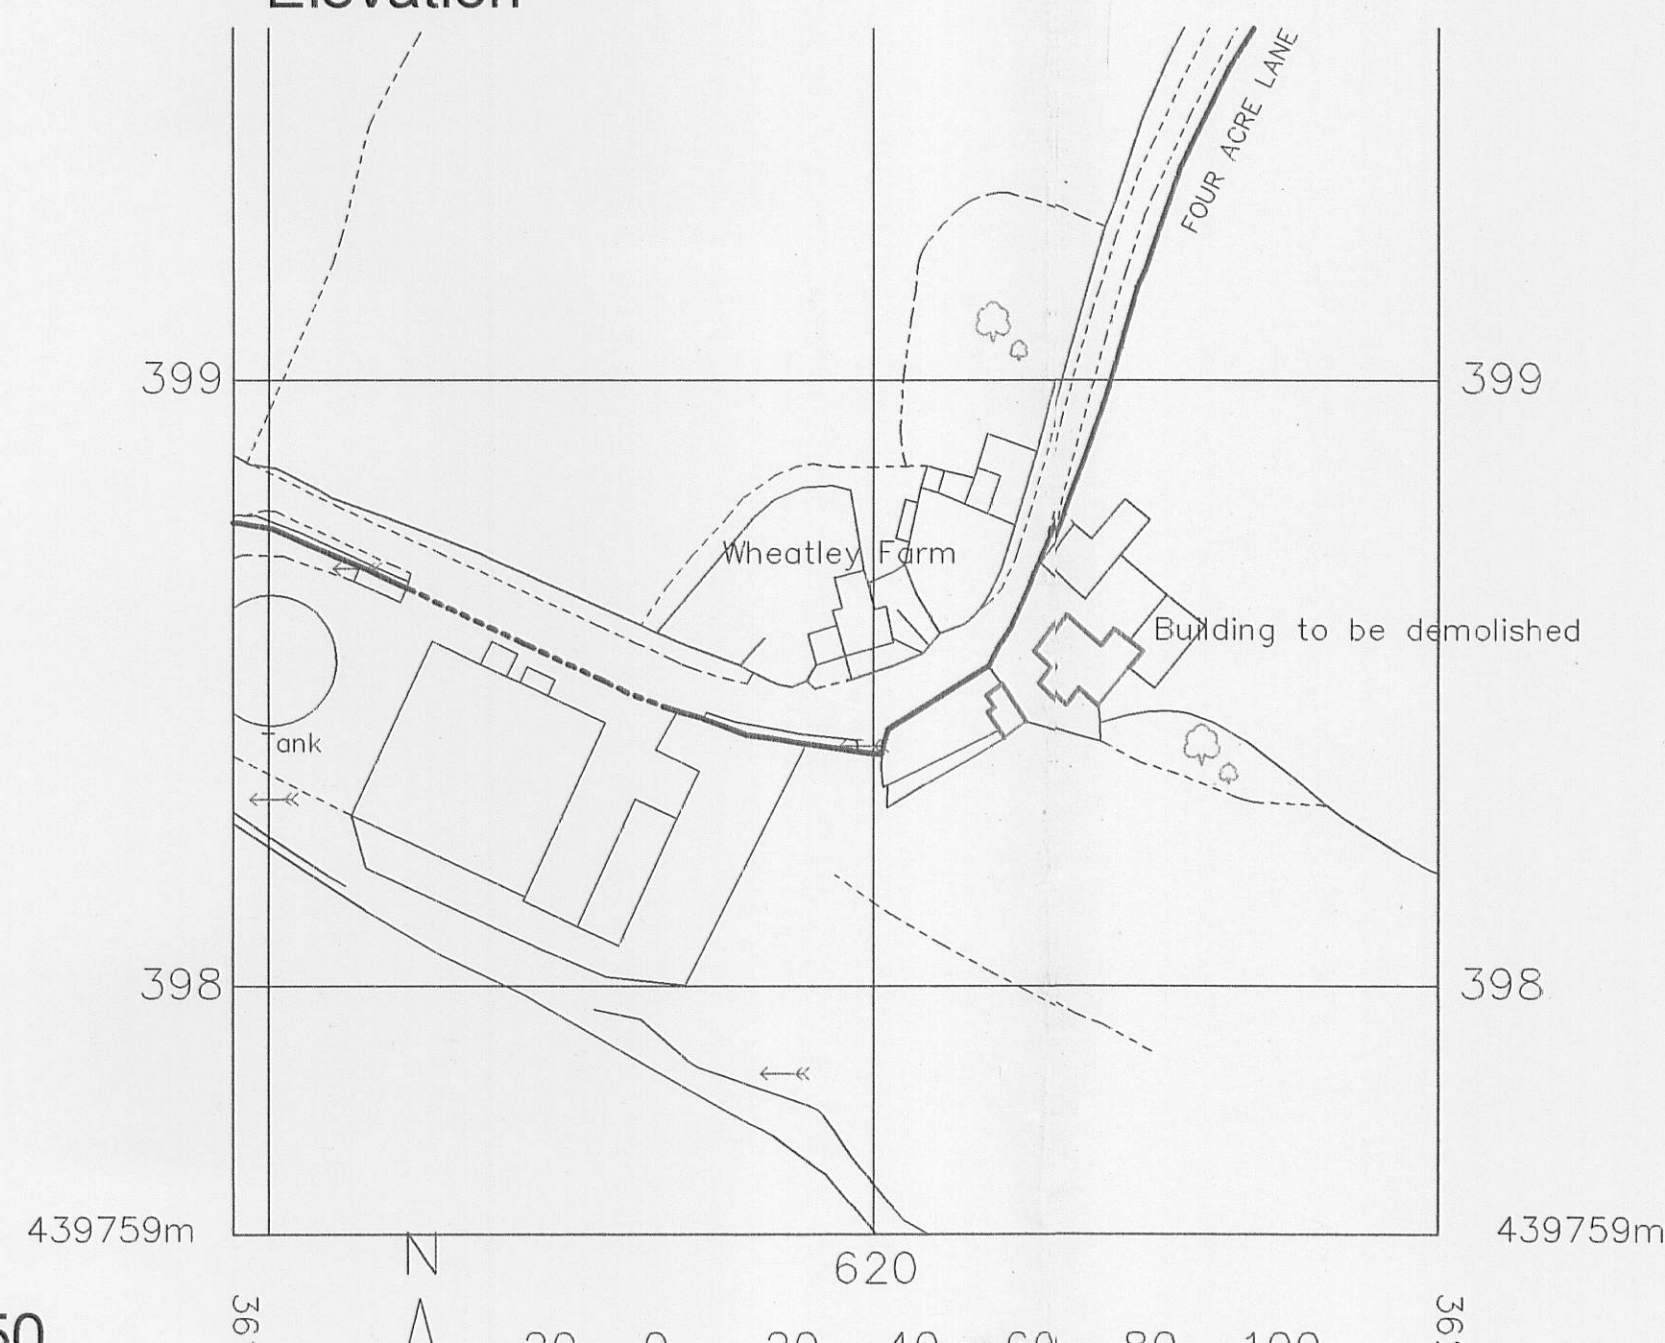

Scale 1:1250

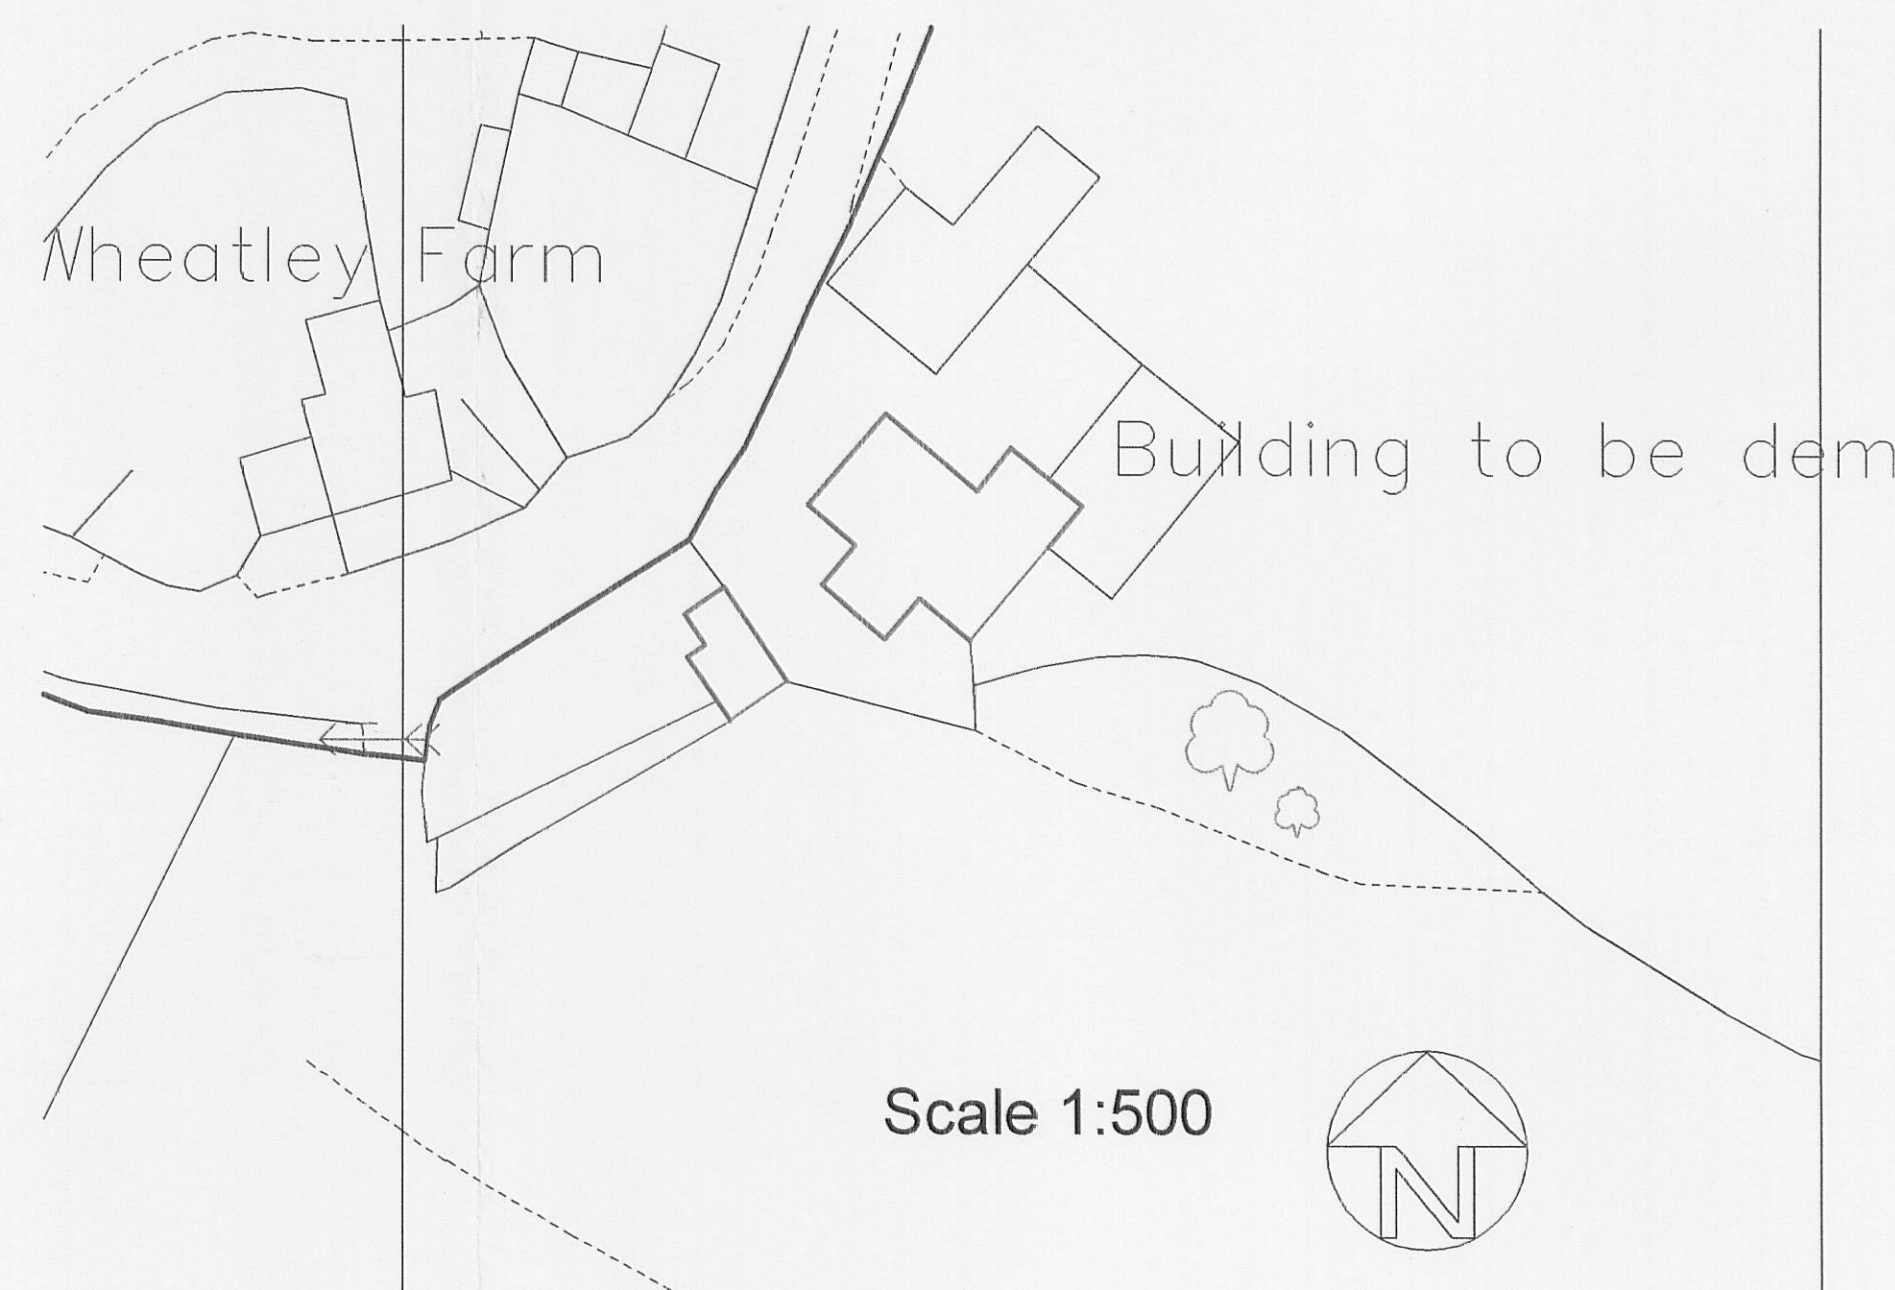

Scale 1:500