




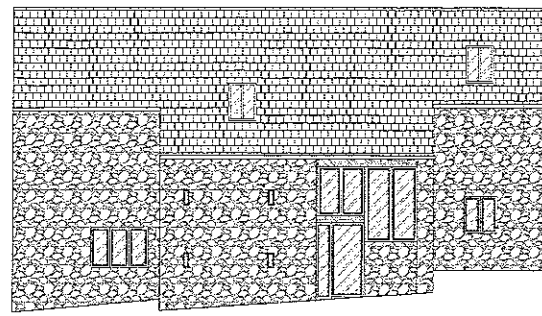


Proposed South Elevation

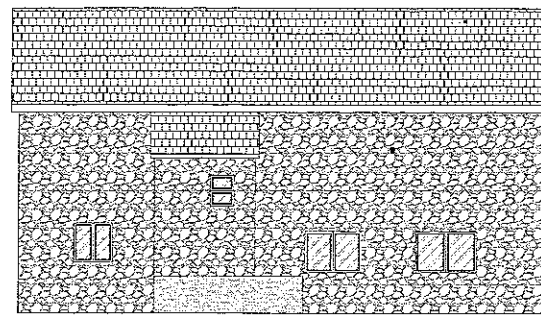


Proposed North Elevation

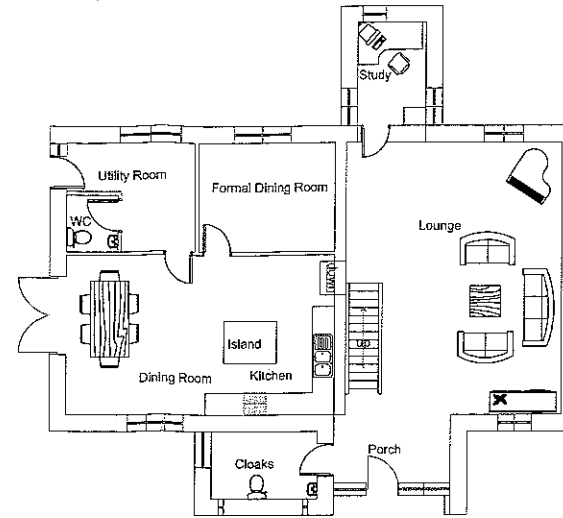


Proposed Ground Floor

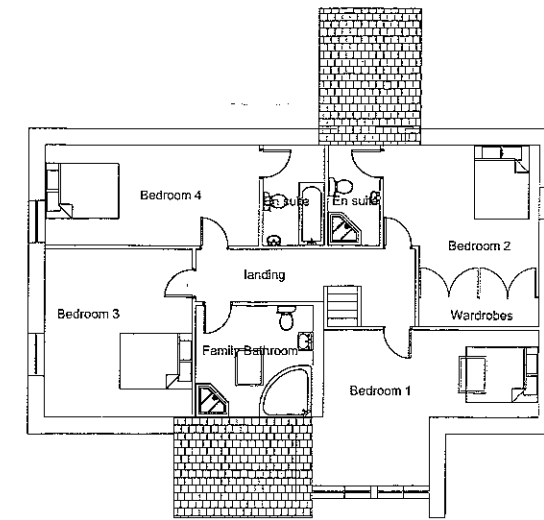

Proposed First Floor

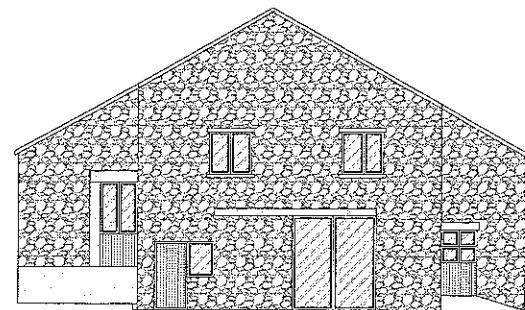

Proposed West Elevation

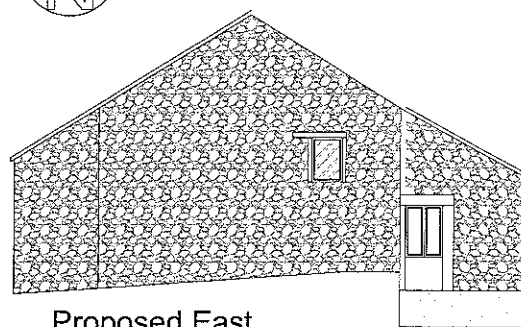


Proposed East Elevation


Proposed Garage

Materials :- Walls to remain natural random stone, roof, slates to be reclaimed, windows and doors to be hardwood double glazed units


320110813?

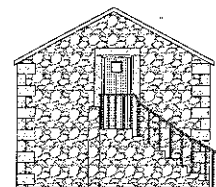


Proposed East Elevation

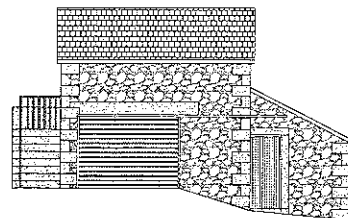

Proposed North Elevation

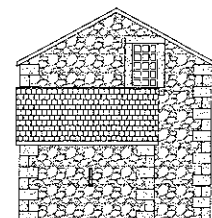


Proposed West Elevation

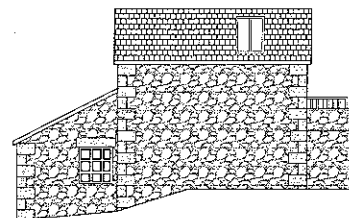


Proposed South Elevation

Proposed Ground Floor

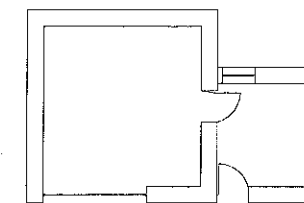



Proposed First Floor

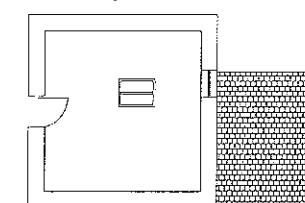

AMENDED PLANS RECEIVED
DATE 08/12/11

Julia Pye			
Hill Crest Farm, Stertlands Lane, Chipping PR3 2NP Tel 01995 61878 / 0771 285 8436 email: julia.pye@hotmail.com			
Clients Details Mr Malcolm Hayhurst Project Details Proposed Ground Plans and elevations for change of use of agricultural barn to residential dwelling to include retention of detached garage to provide domestic garaging and storage area			
Project Address Wheatley Farm Four Acre Lane Thornley With Wheatley PR3 2TD			
Project No	Date	Scale	Drawn By
	Sept 2011	1:100	Julia Pye
DO NOT SCALE THIS DRAWING. CHECK ALL DIMENSIONS ON SITE			
THIS DRAWING IS PROVIDED BY COPYRIGHT. IT MAY NOT BE REPRODUCED IN ANY FORM OR BY ANY MEANS FOR ANY PURPOSE, WITHOUT OBTAINING PRIOR WRITTEN PERMISSION FROM JULIA PYE			

Scale 1:1250

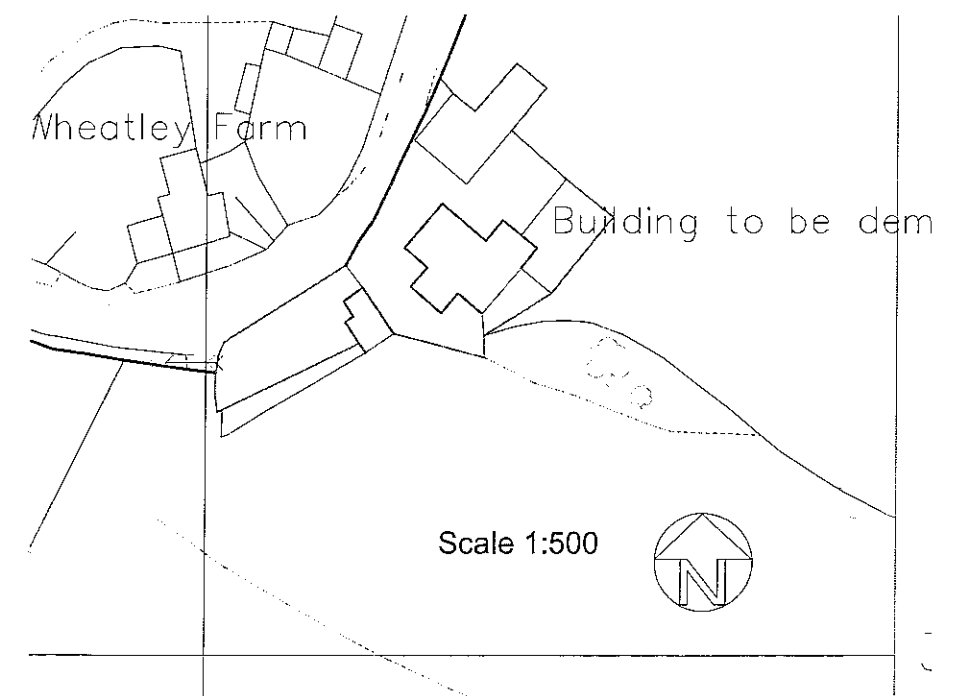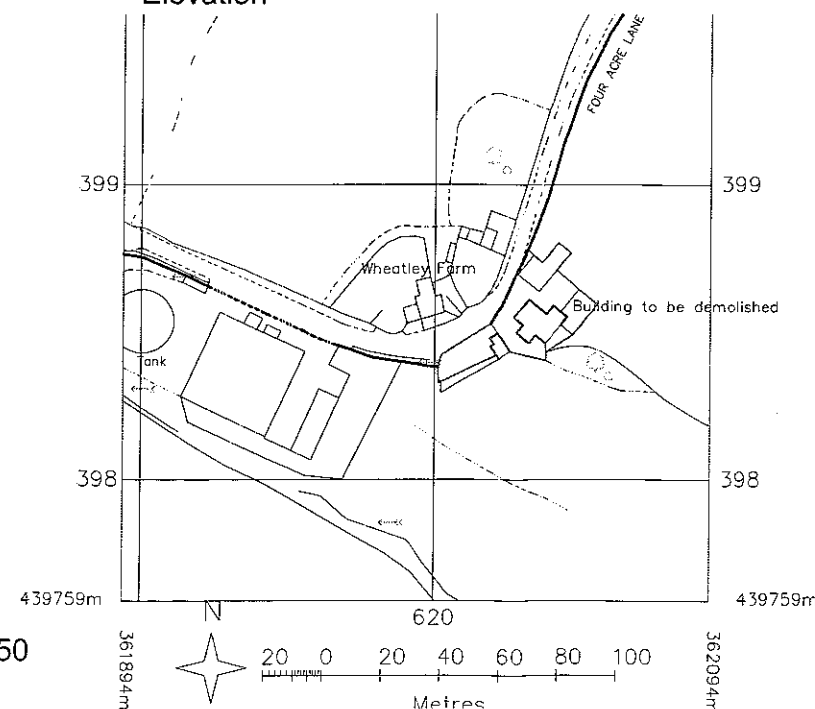

Scale 1:500