




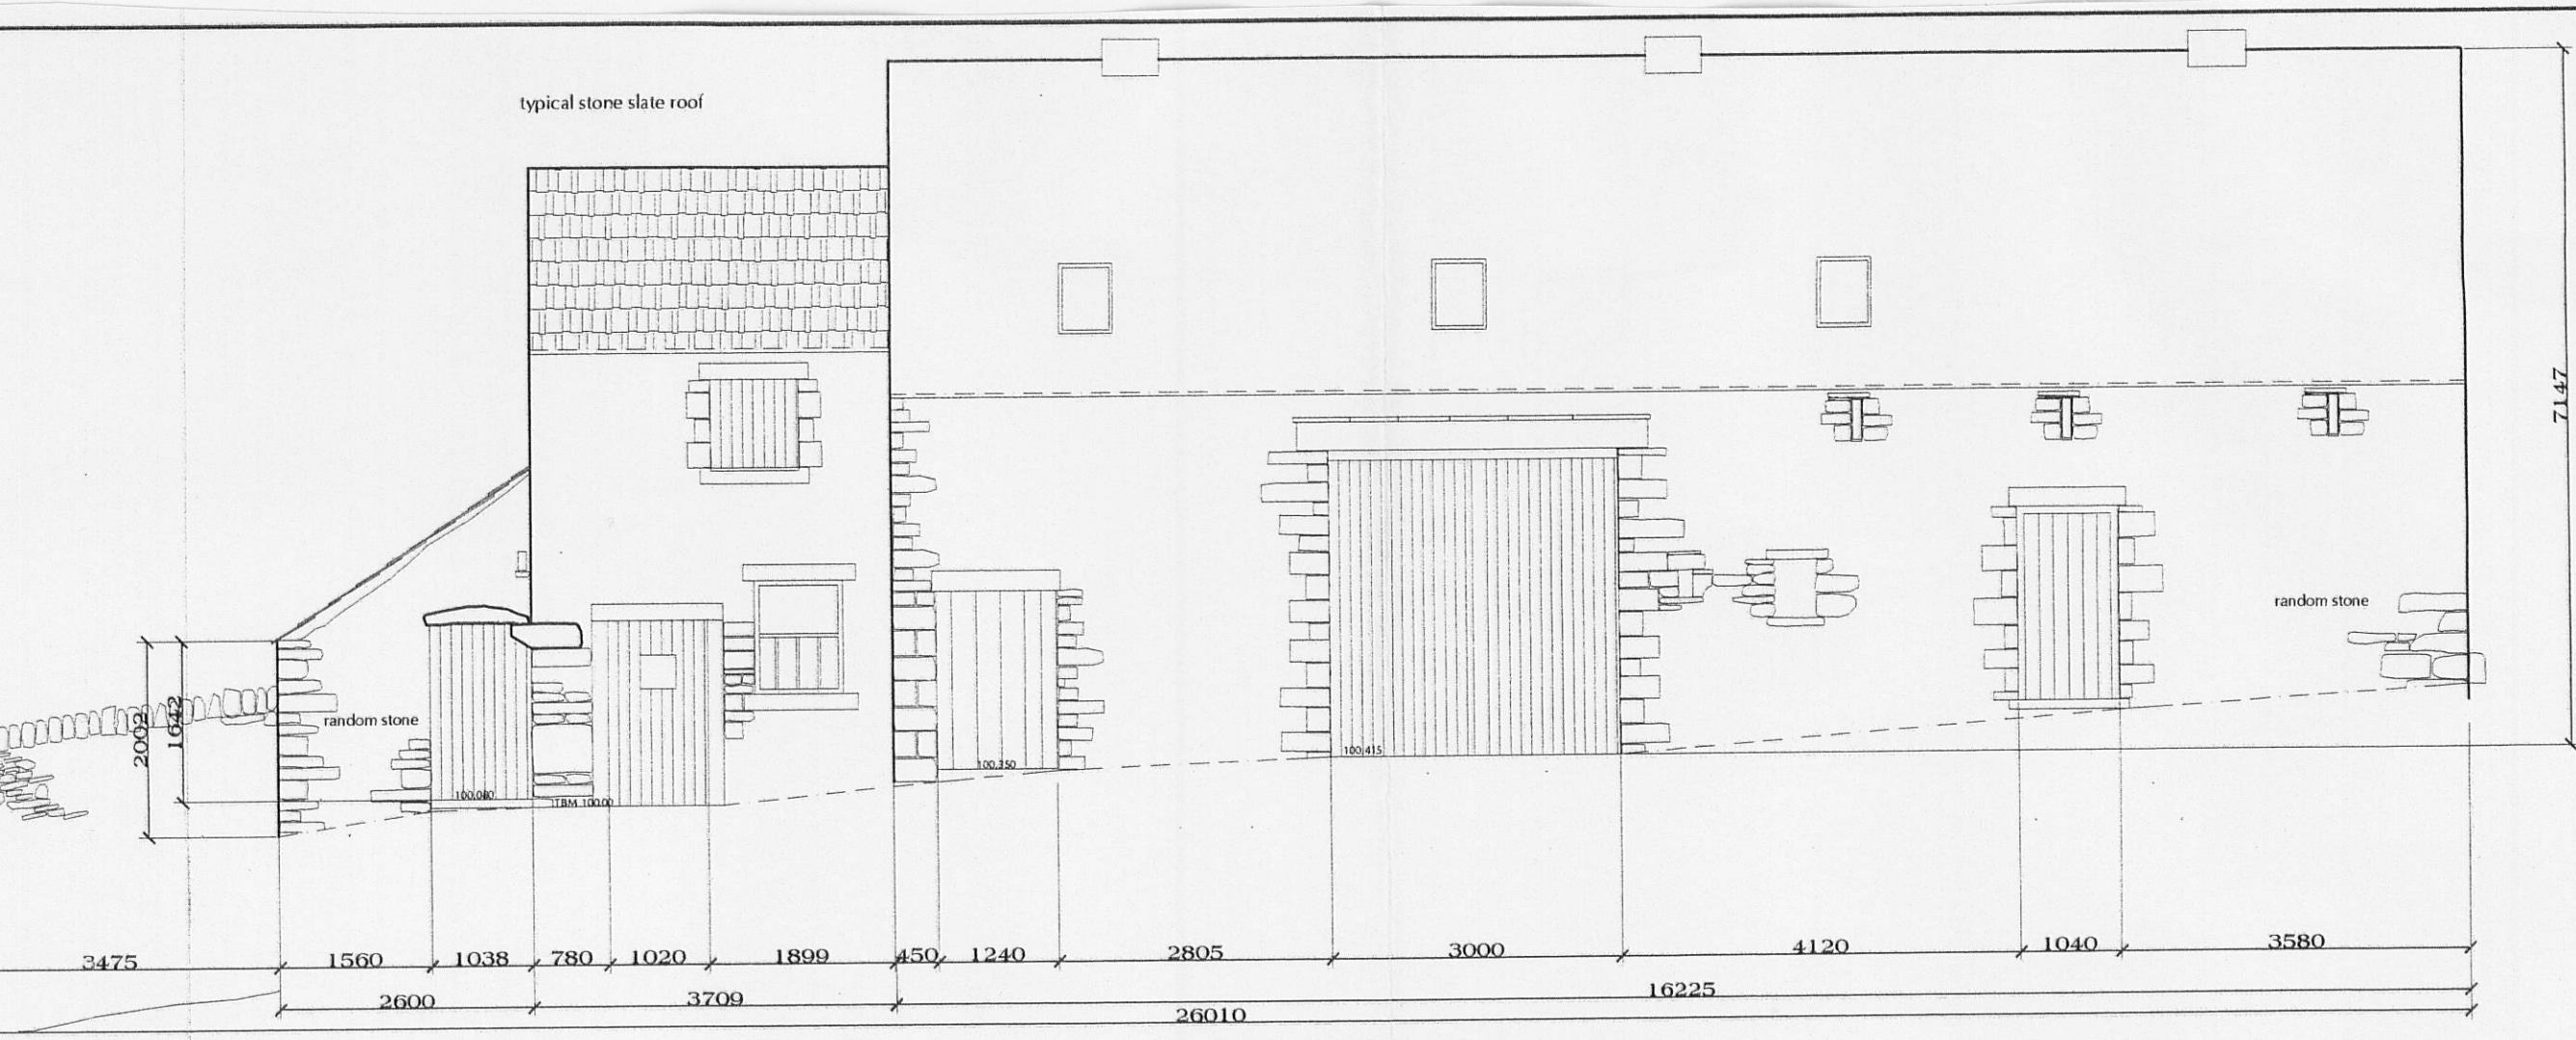


SOUTH ELEVATION

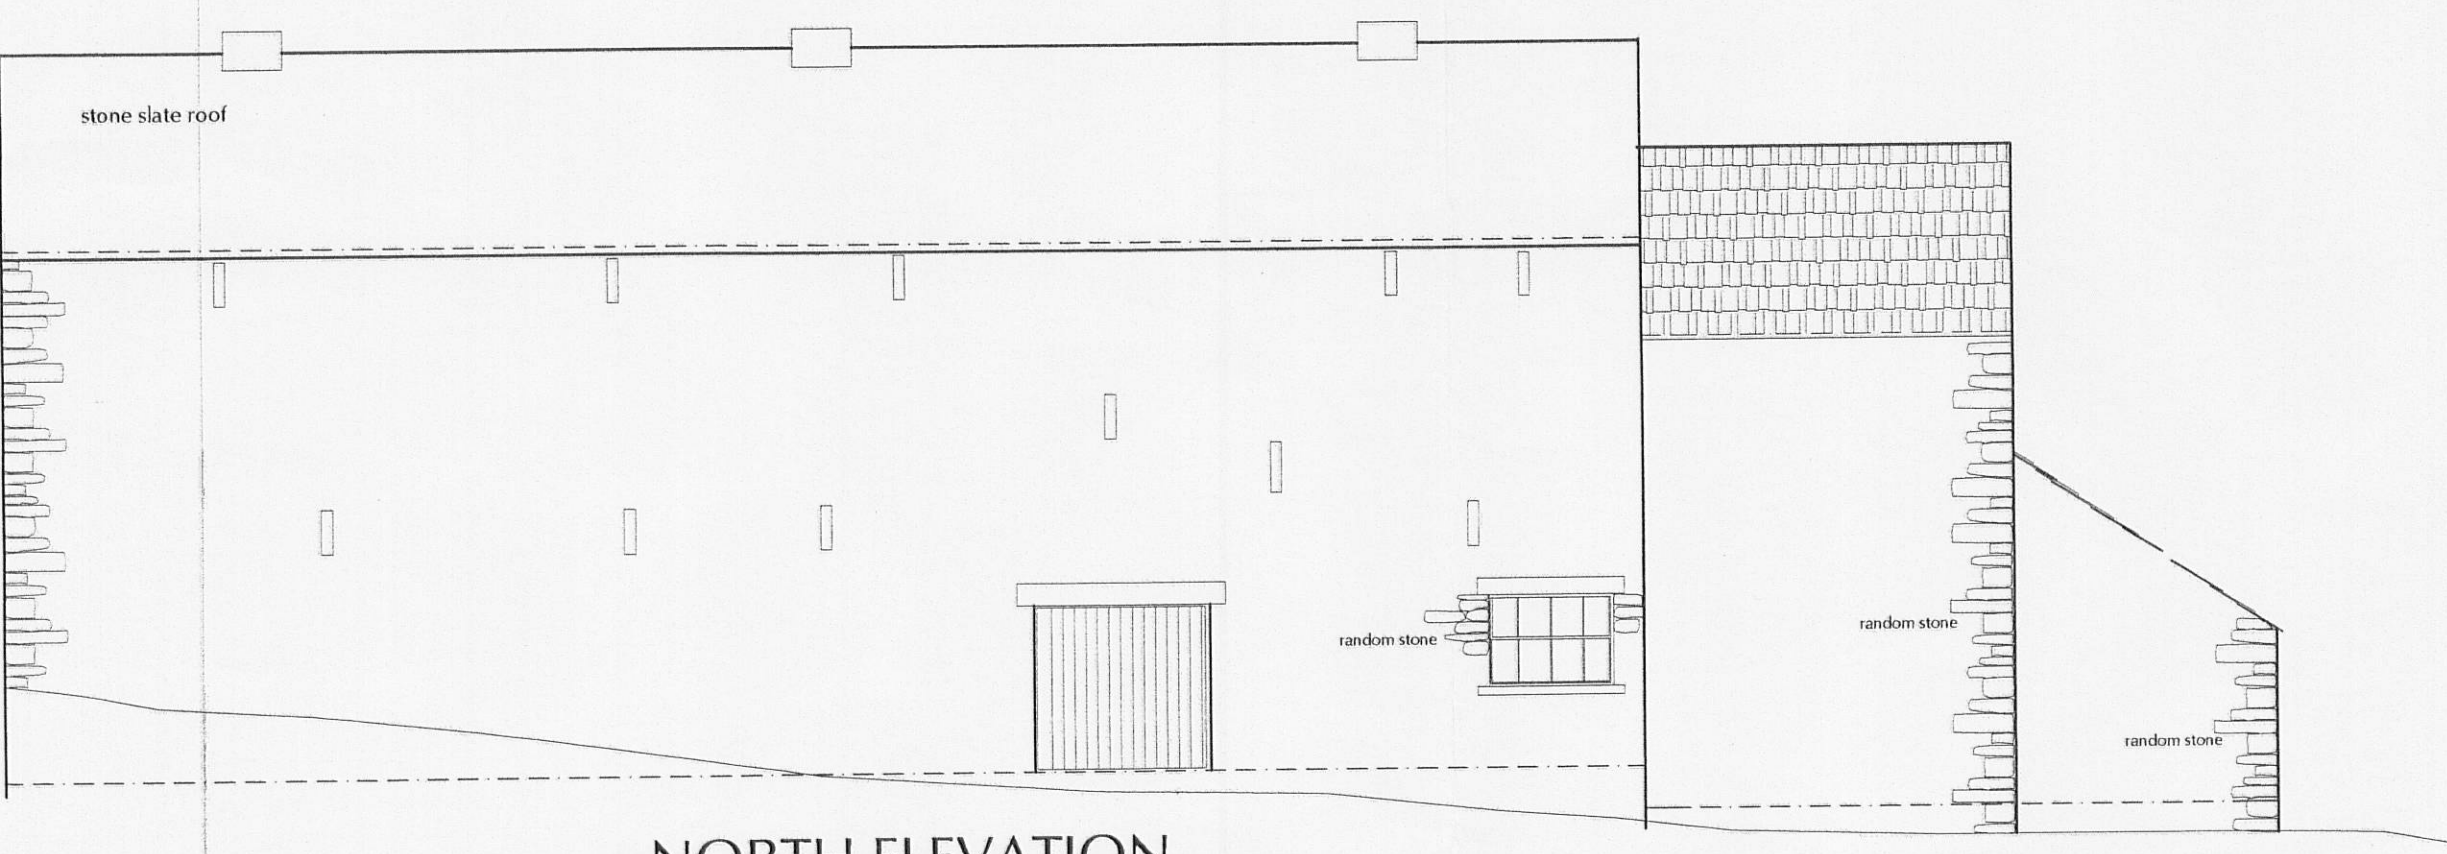


NORTH ELEVATION

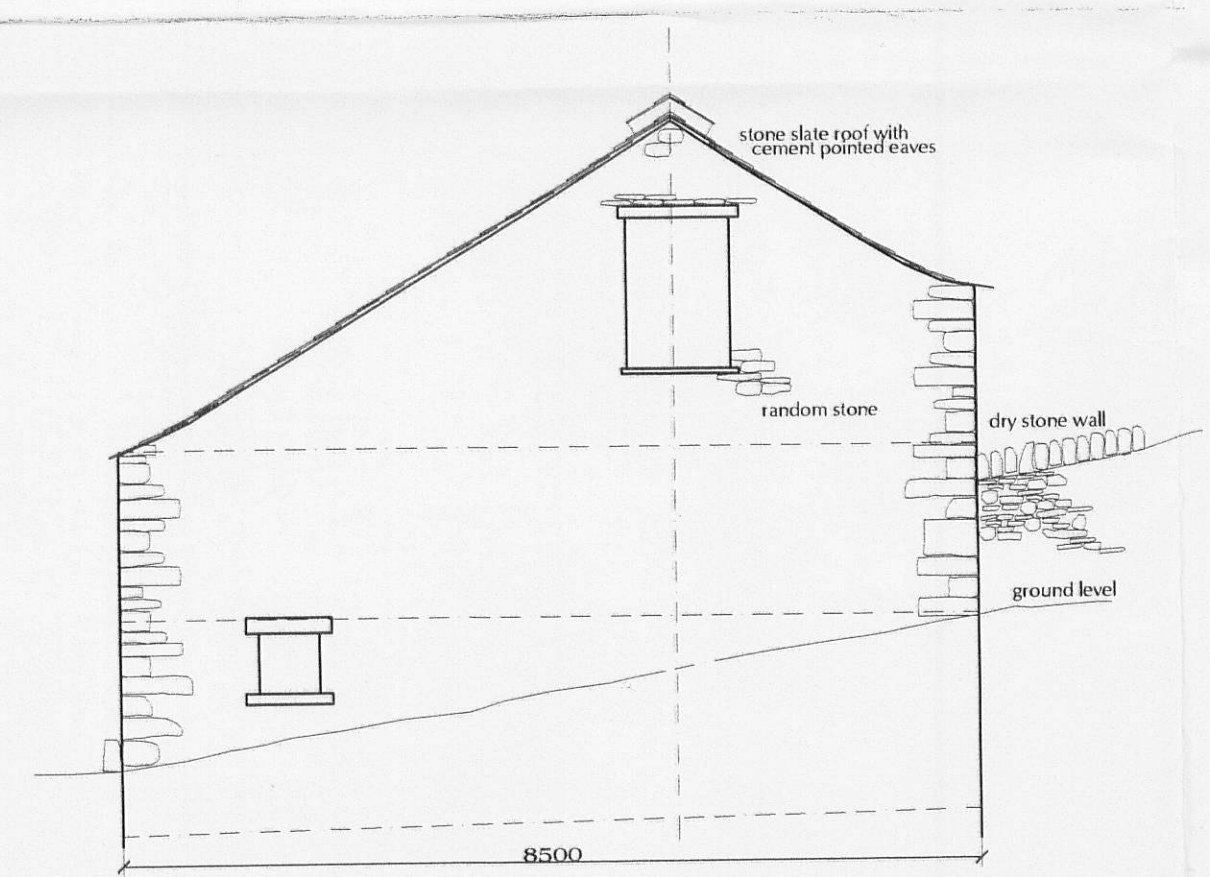

EAST ELEVATION

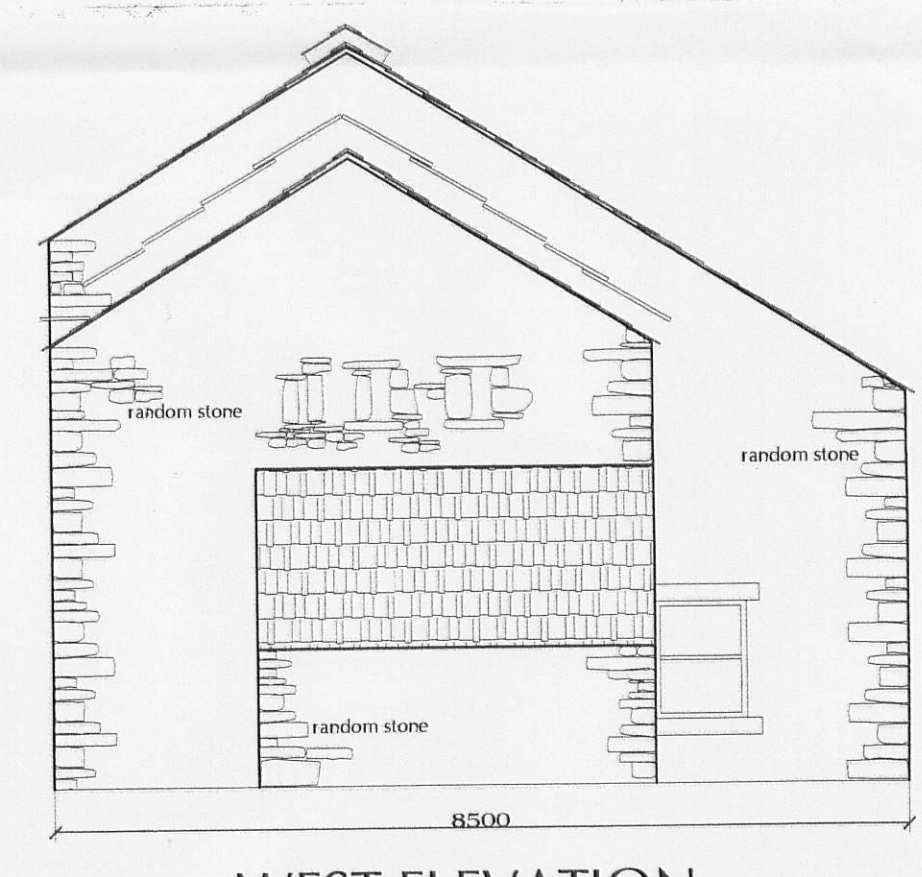


WEST ELEVATION

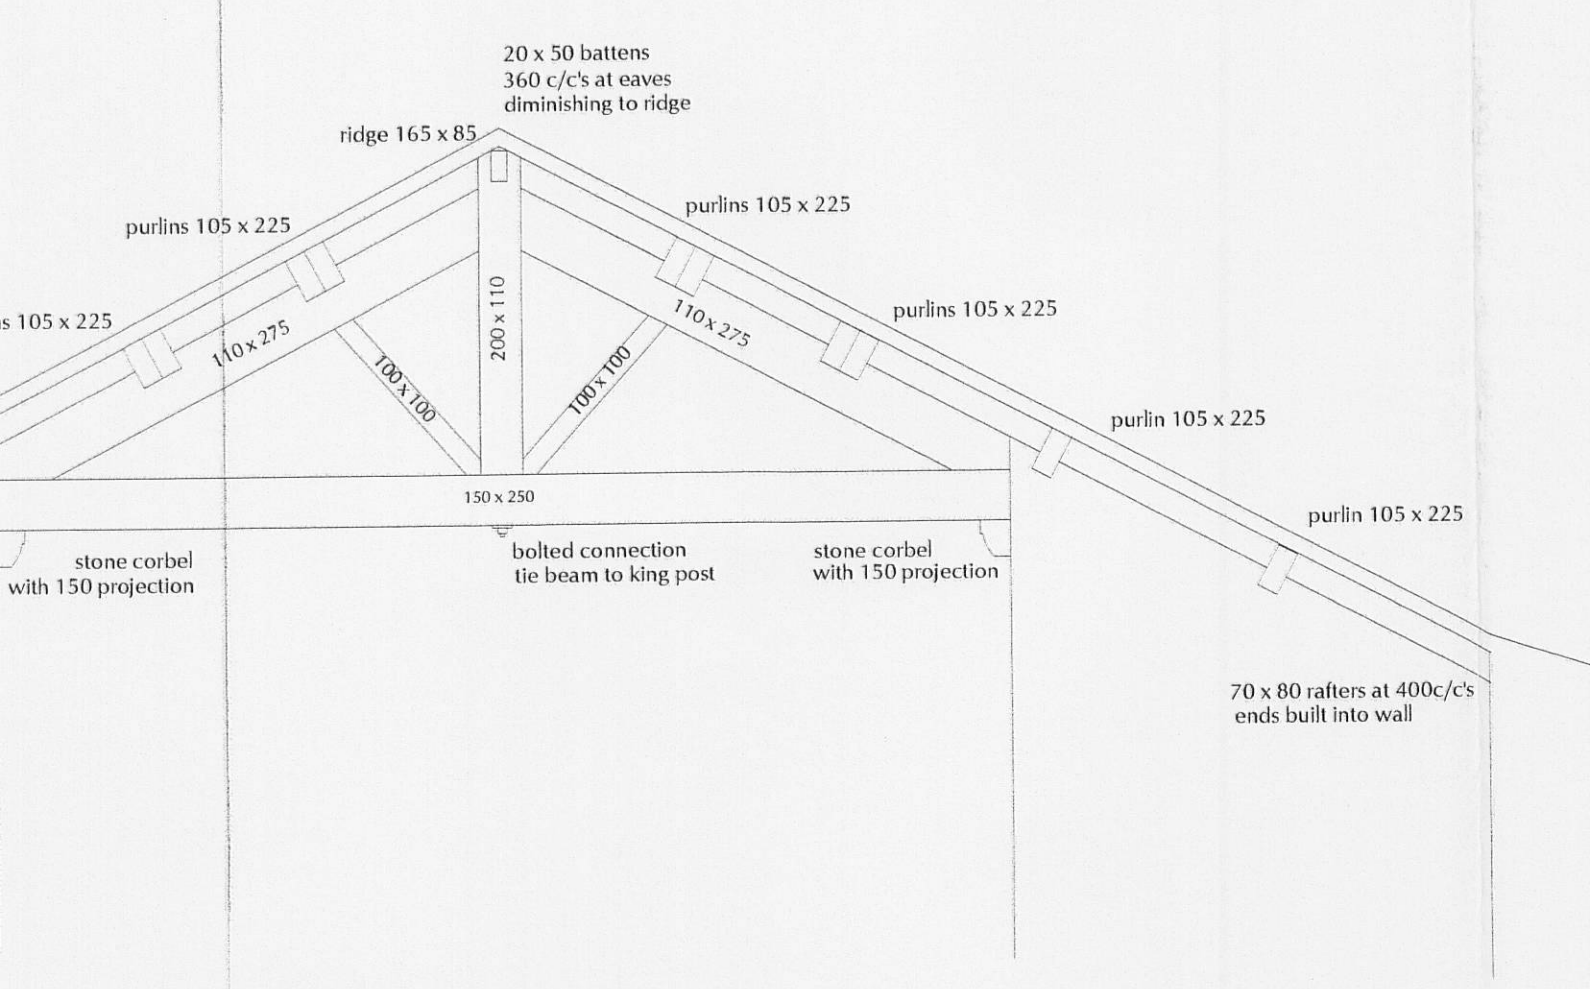


SECTION on typical Roof Truss

Scale 1:50

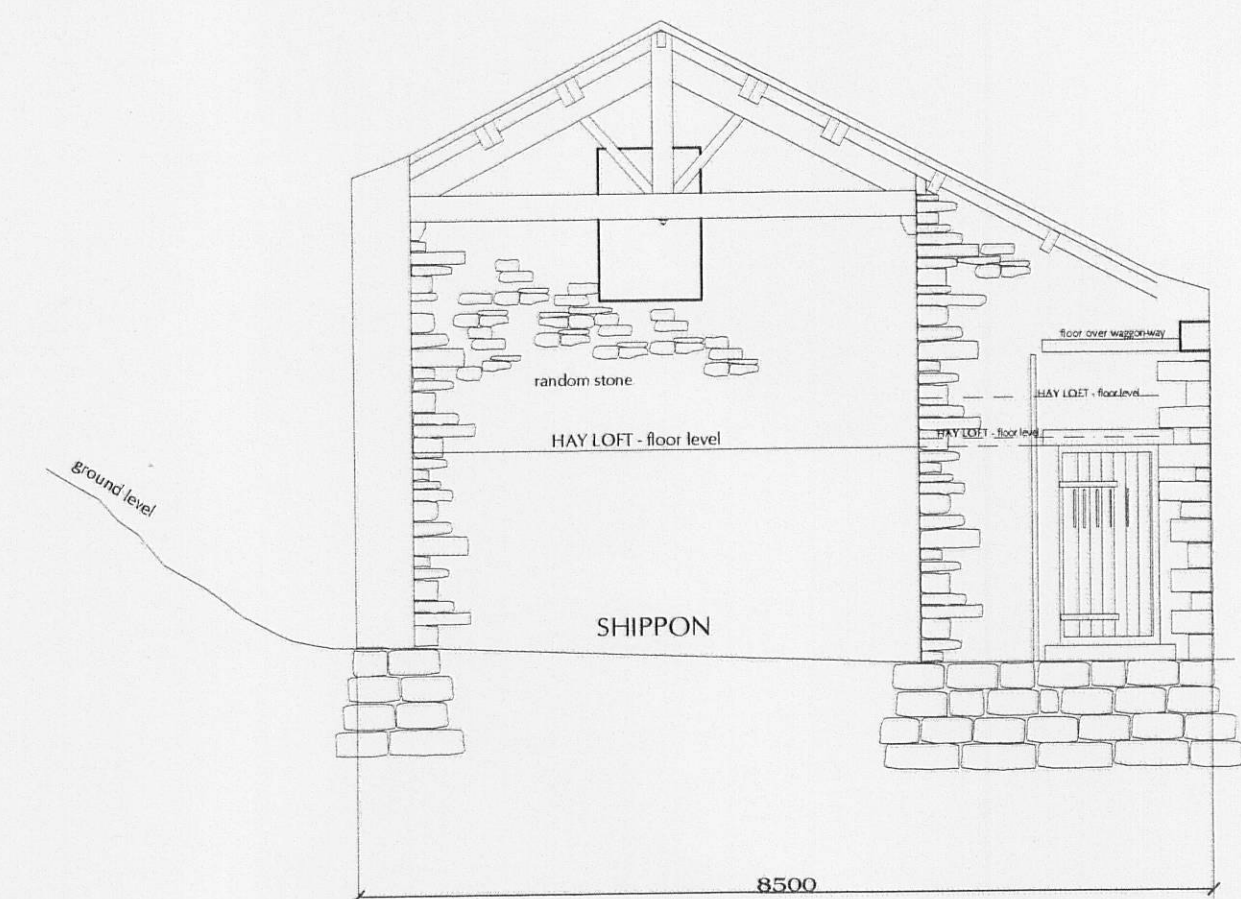

SECTION AA

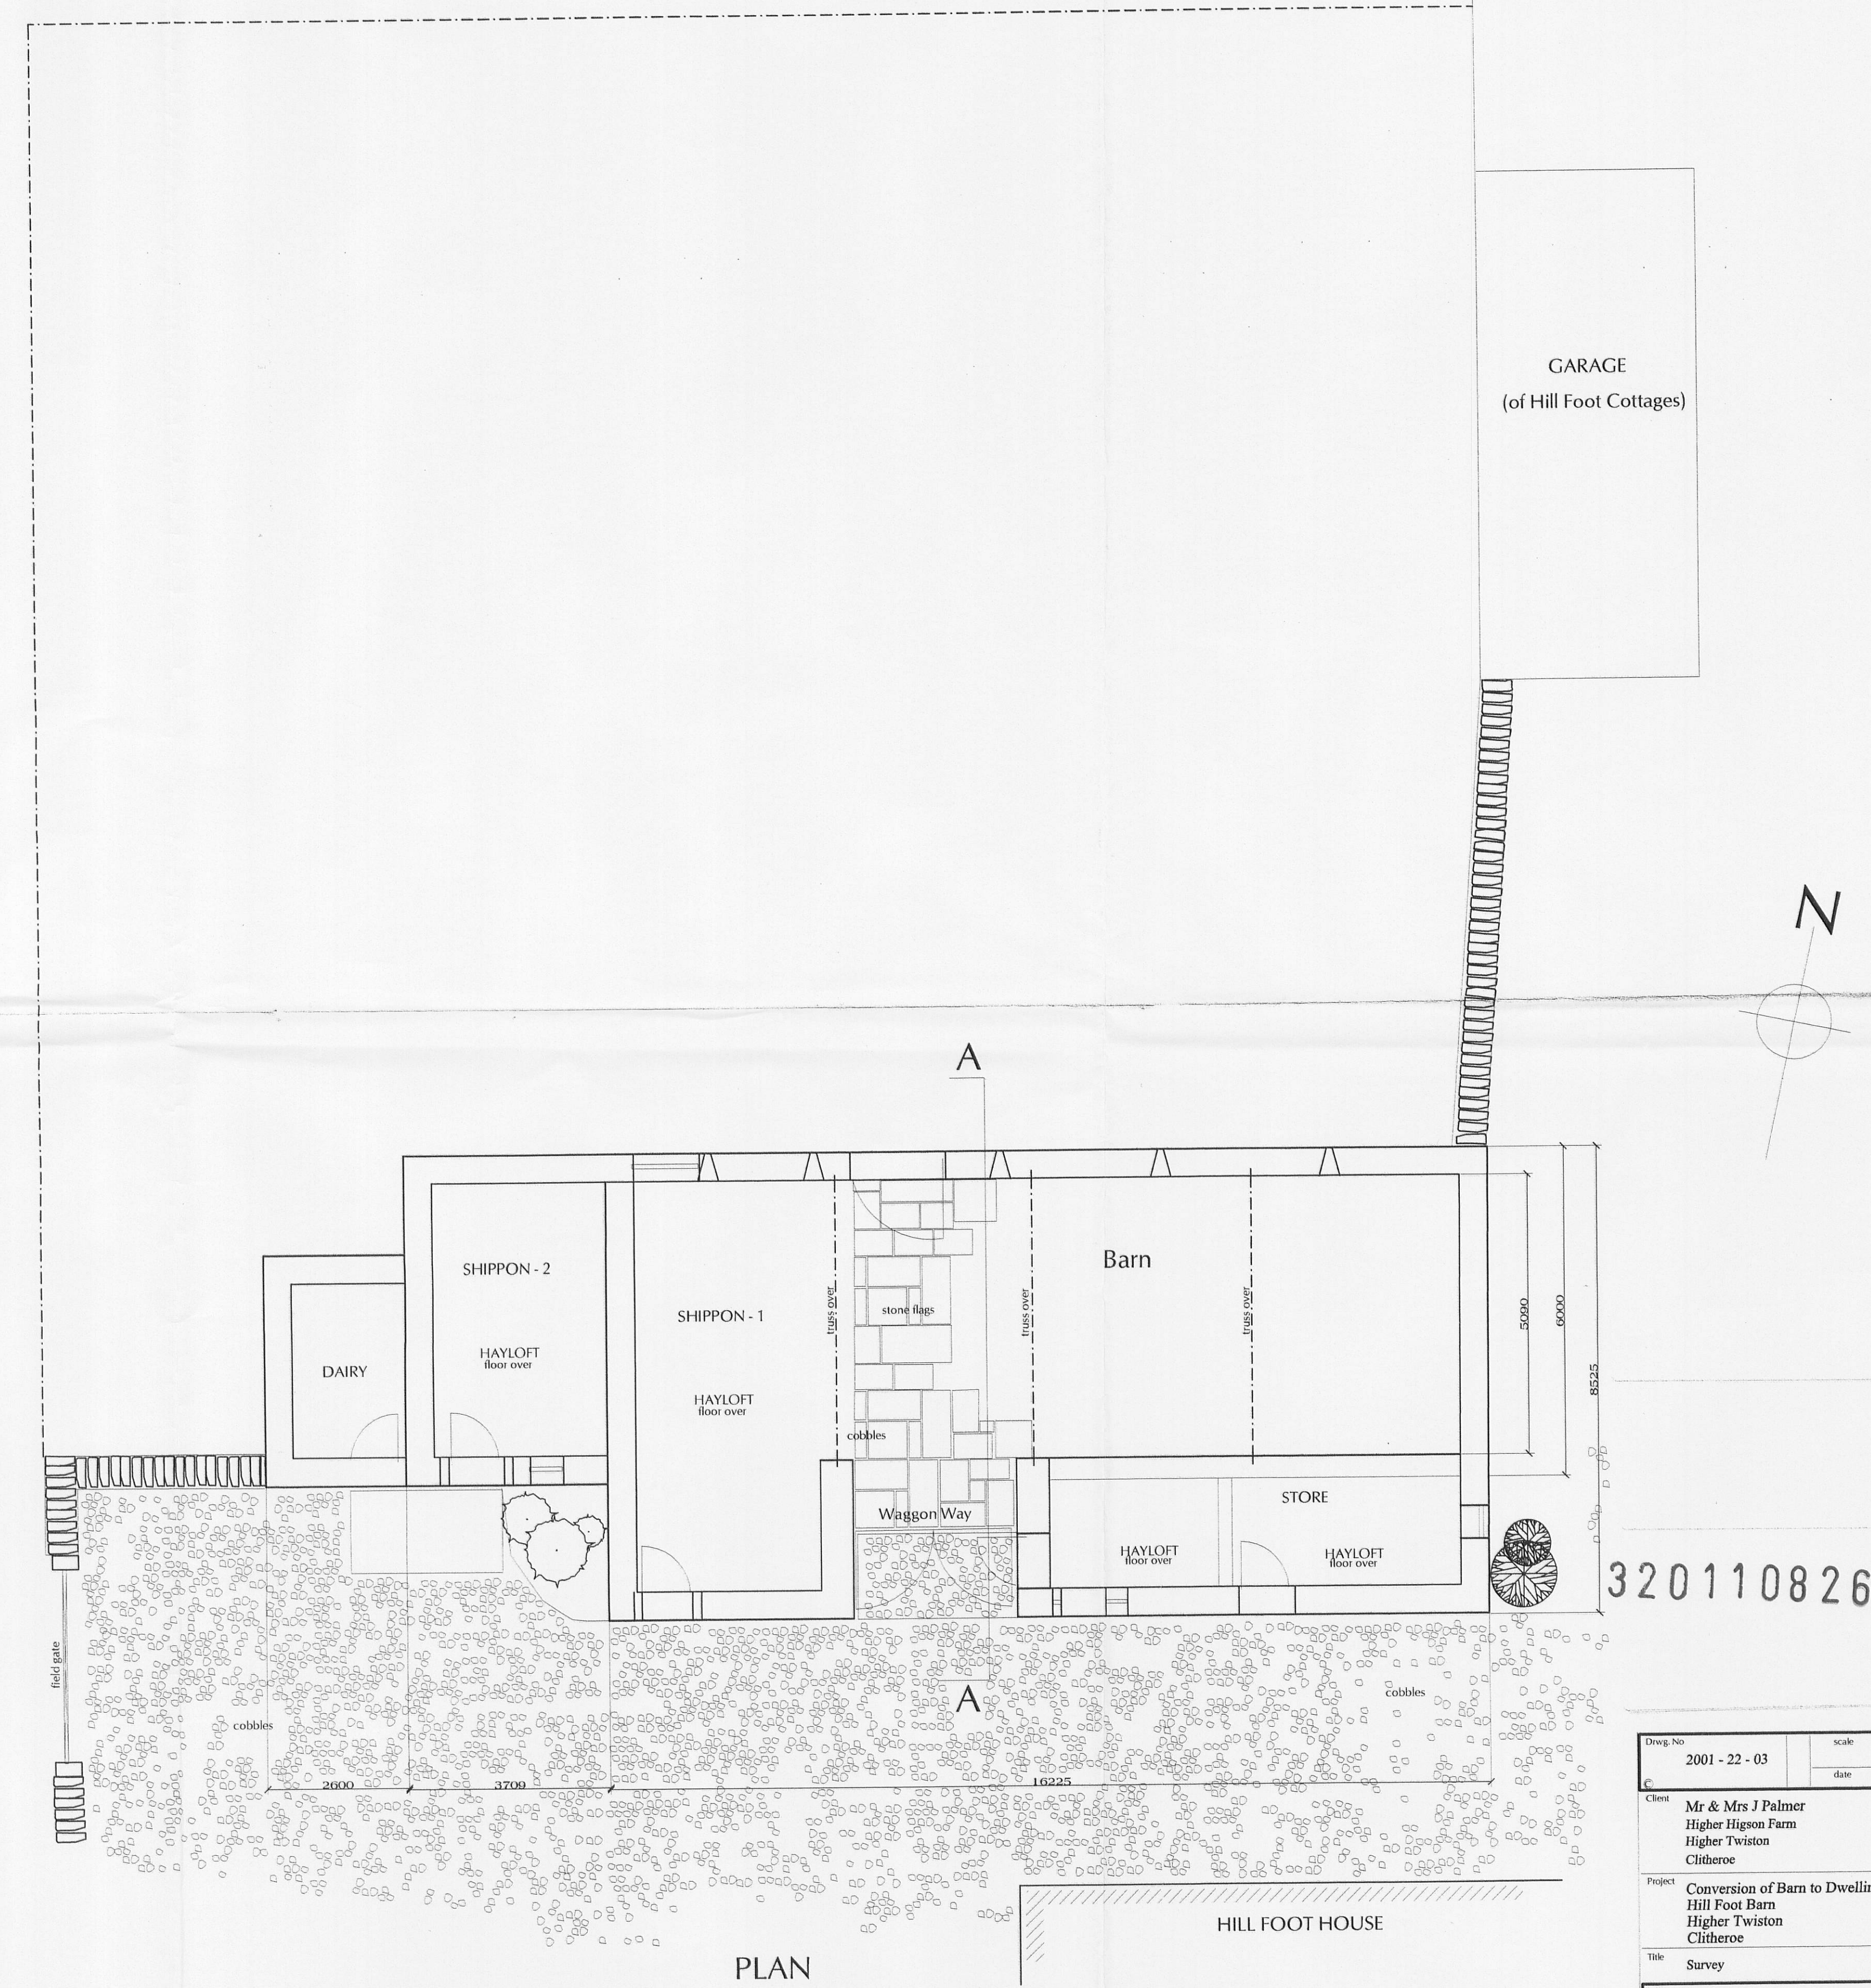

PLAN

320110826

Drawg. No	2001 - 22 - 03	Scale	
Client	Mr & Mrs J Palmer	date	31

Project
Conversion of Barn to Dwelling
Hill Foot Barn
Higher Twiston
Clitheroe

Title
Survey

GFP
G. Fawcett Partners
99 Manchester Road, Nelson
Lancashire BB9 7AB
Tel: 01625 699 111
Fax: 01625 699 112
Email: gfp@spuney.co.uk