



320110826P

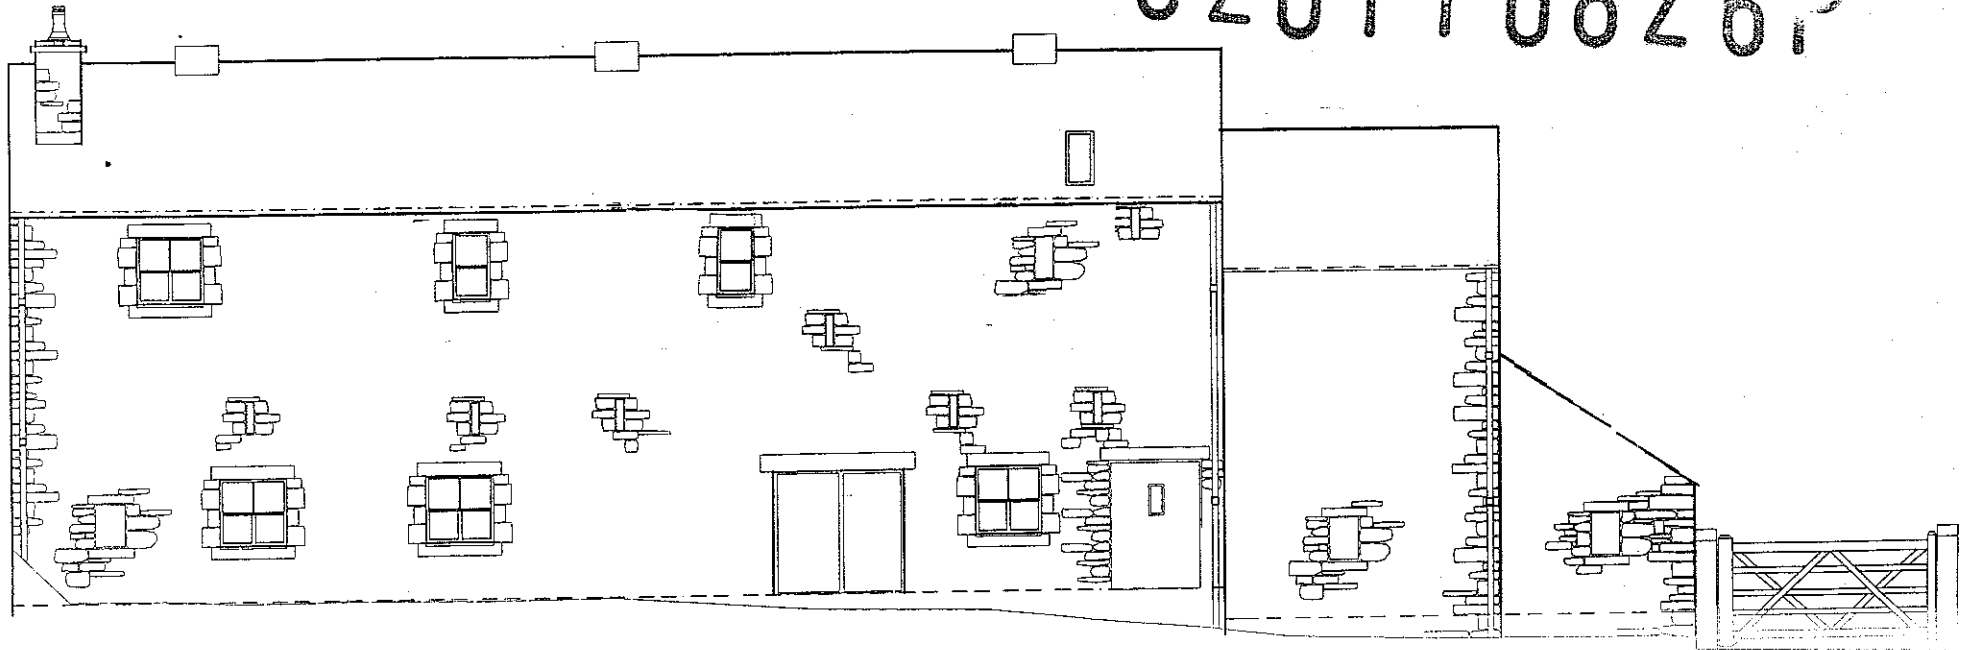


NORTH ELEVATION

Client	Mr & Mrs J Palmer Higher Higson Farm Higher Twiston Clitheroe
Project	Conversion of Barn to Dwelling Hill Foot Barn Higher Twiston Clitheroe
Title	Proposed Alterations Plans, Elevations and Section

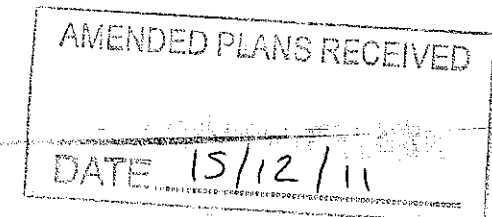

C	North elevation and first floor plan amended	13.12.11
B	Curtilage further amended	30.09.11
A	i) curtilage amended to North	3.9.2002
Amendments		date
Drwg No	2001 - 22 - 04 2 of 2	scale 1 : 100 date 31.7.2002
©		A C

320110826P

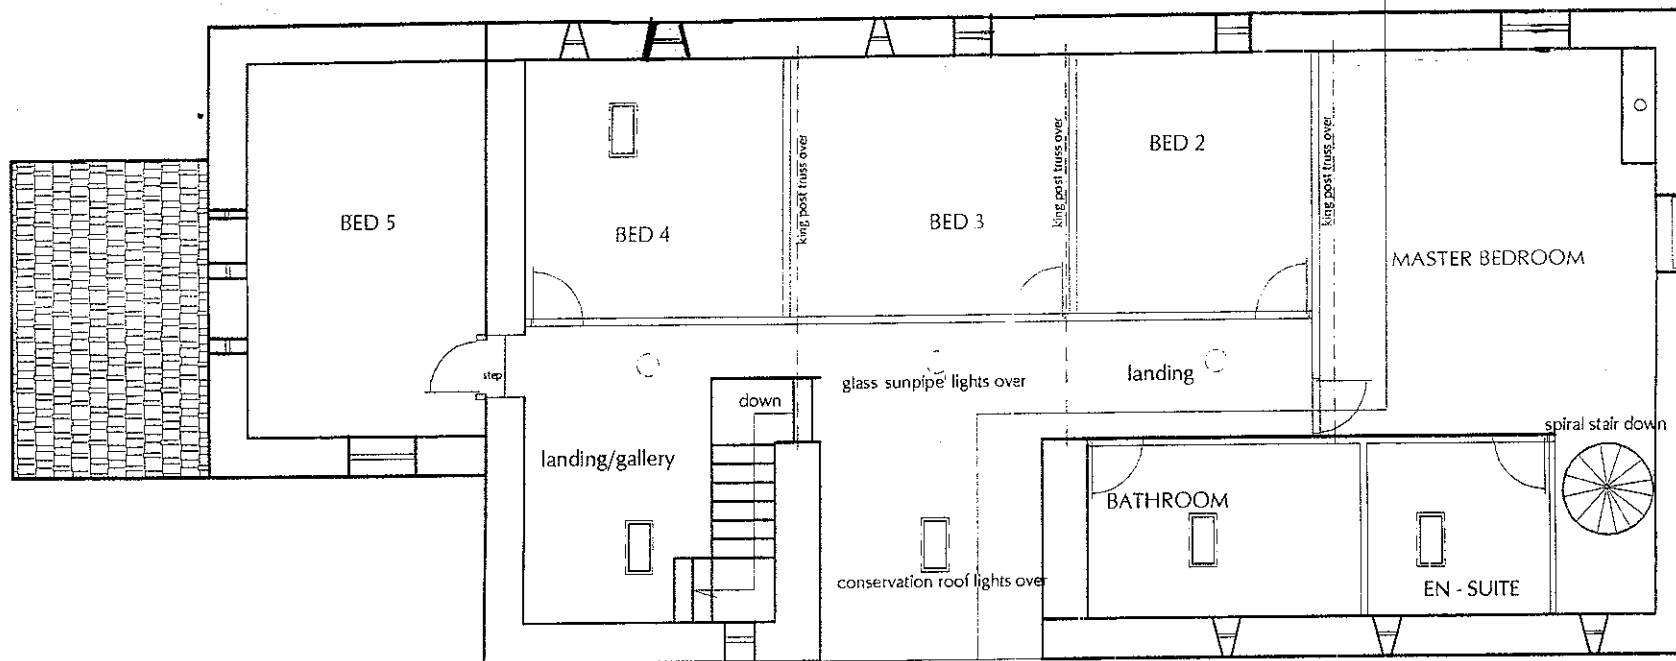

FIRST FLOOR PLAN

Client
Mr & Mrs J Palmer
Higher Higson Farm
Higher Twiston
Clitheroe

Project
Conversion of Barn to Dwelling
Hill Foot Barn
Higher Twiston
Clitheroe

Title
Proposed Alterations
Plans, Elevations and Section

AMENDED PLANS RECEIVED

DATE 15/12/11

C	North elevation + first floor plan amended	13 12 11
B	Curtilage further amended	30 09 11
A	i) curtilage amended to North	3 9 2002

Amendments		date
Drwg No	2001 - 22 - 04 1 of 2	scale 1 : 100 date 31 7 2002