



Proposed Part South West Elevation



Proposed South East Elevation



Proposed Part North east Elevation




Existing Part South West Elevation




Existing South East Elevation



Existing Part North east Elevation

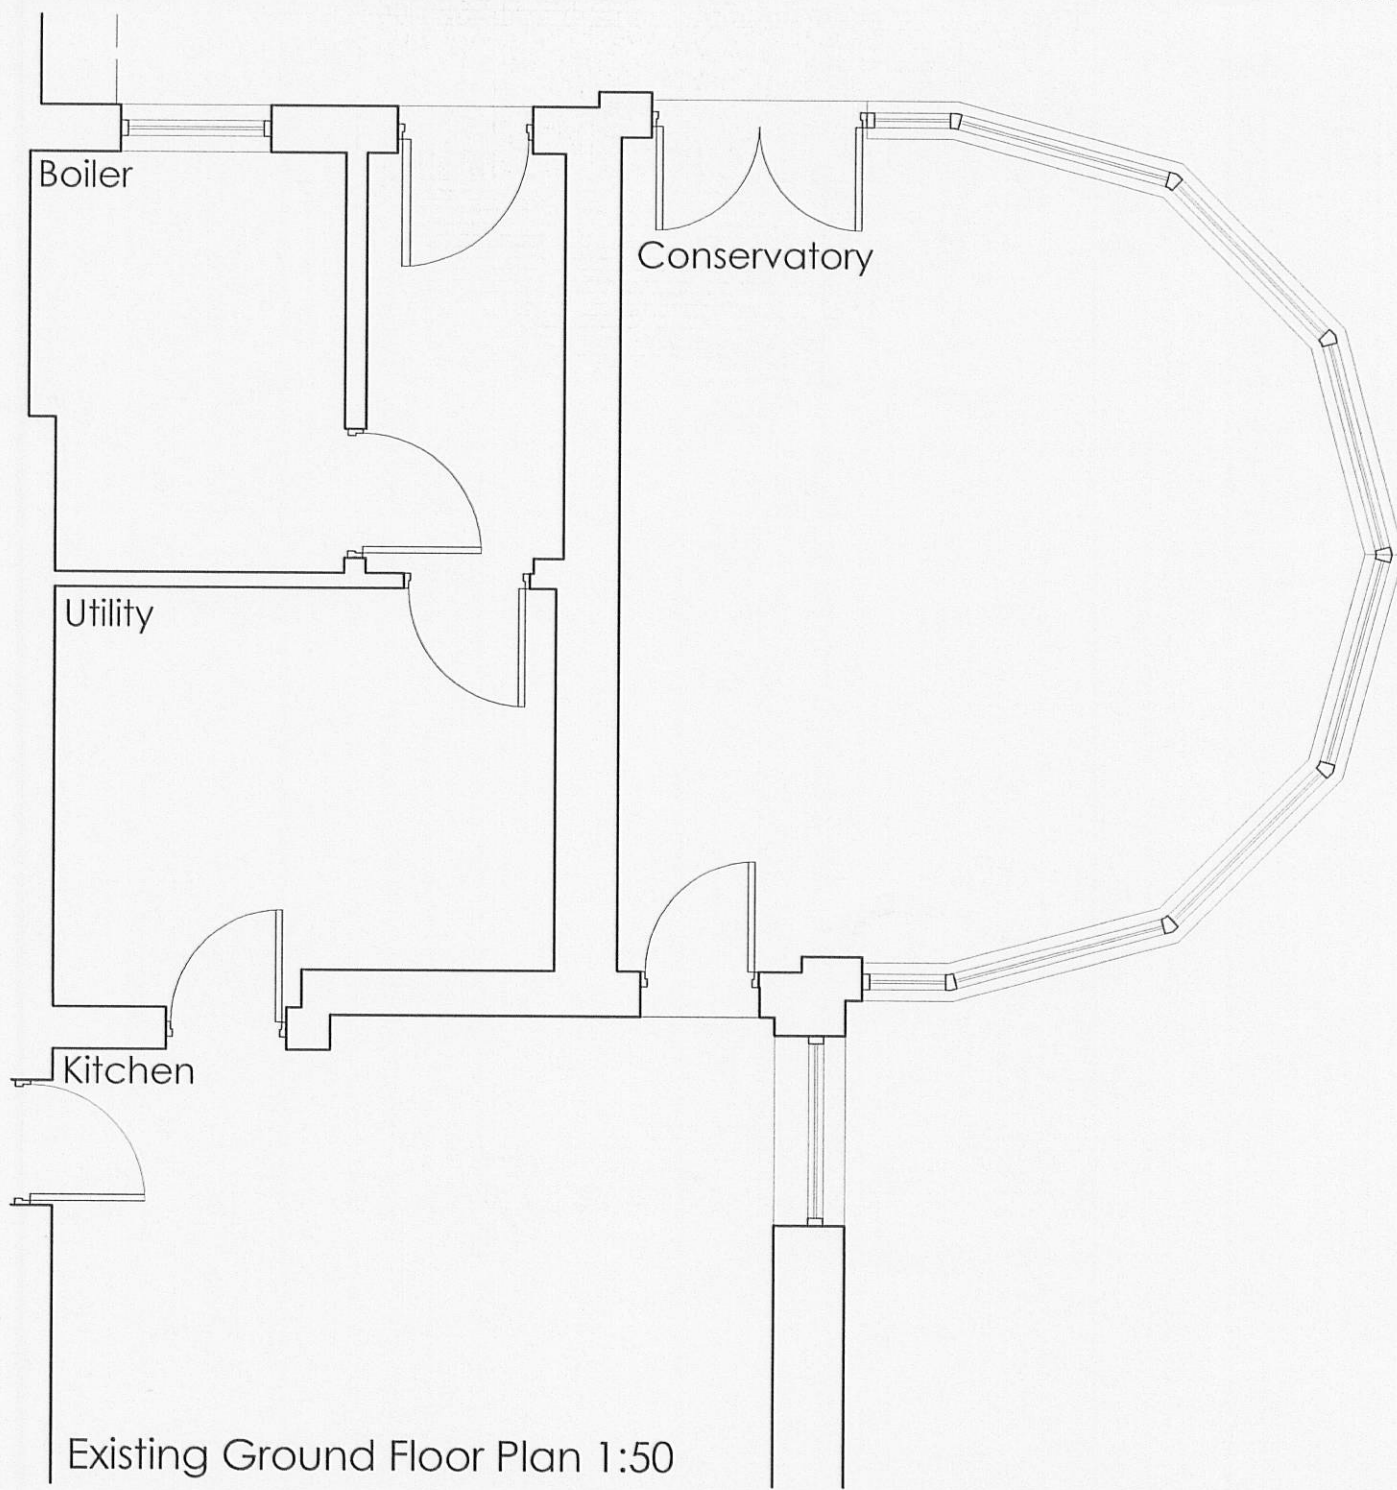

Existing Ground Floor Plan 1:50

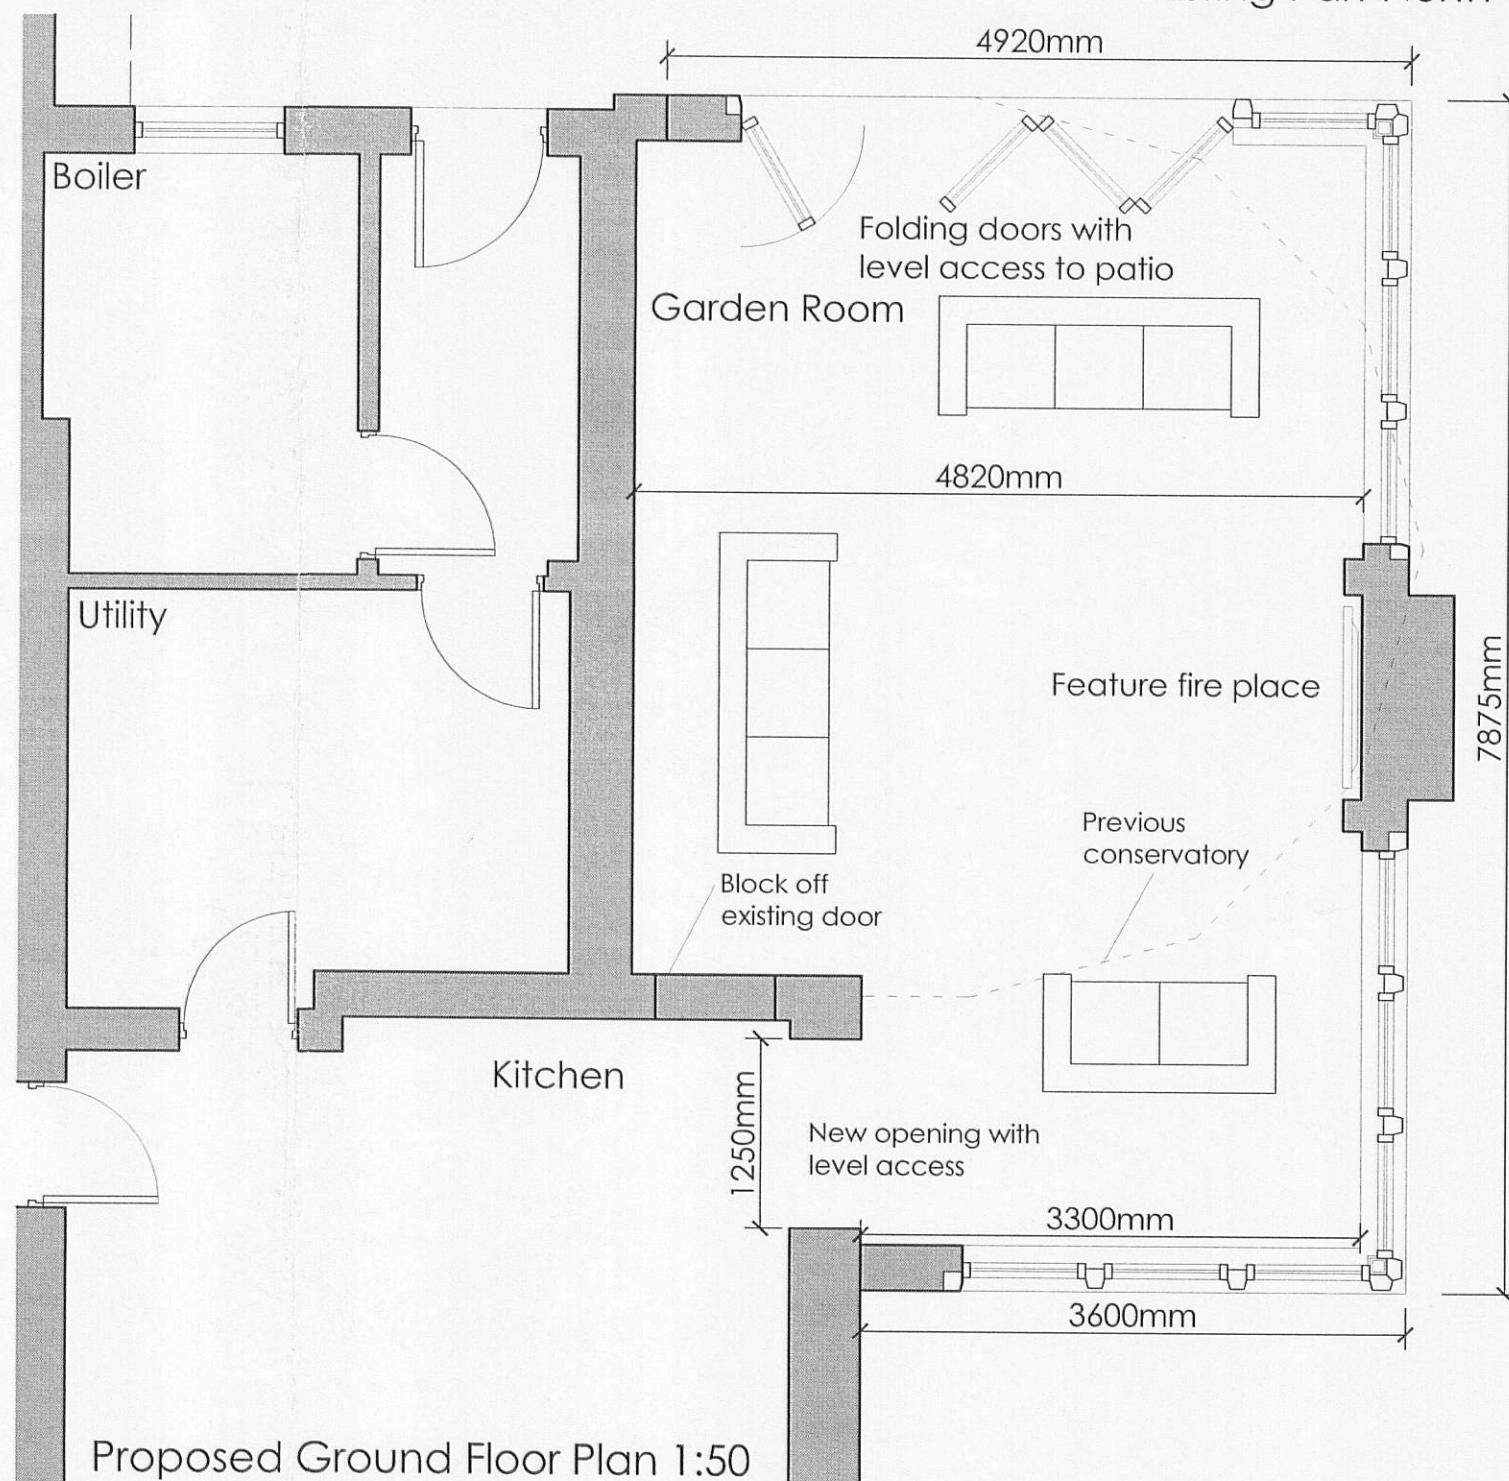

Proposed Ground Floor Plan 1:50

Rev. A Dimensions added 13.10.2011 JB

Client

Mr and Mrs C. Holt

Job Title

Proposed alterations to
The Laurels
2 Maple Close
Whalley
Clitheroe

320110830P

Drawing Title

Garden Room Proposals

Scale

1:50/100@A2

Date

05/10/11

Drawn

AMH

spa
SUNDERLAND PEACOCK ARCHITECTS

SUNDERLAND PEACOCK & ASSOCIATES LTD.
HAZELMERE, PIMLICO ROAD, CLITHEROE
LANCASHIRE, BB7 2AG
T 01200 423178 F 01200 427328
E info@sunderlandpeacock.com
www.sunderlandpeacock.com



4151 -05A