


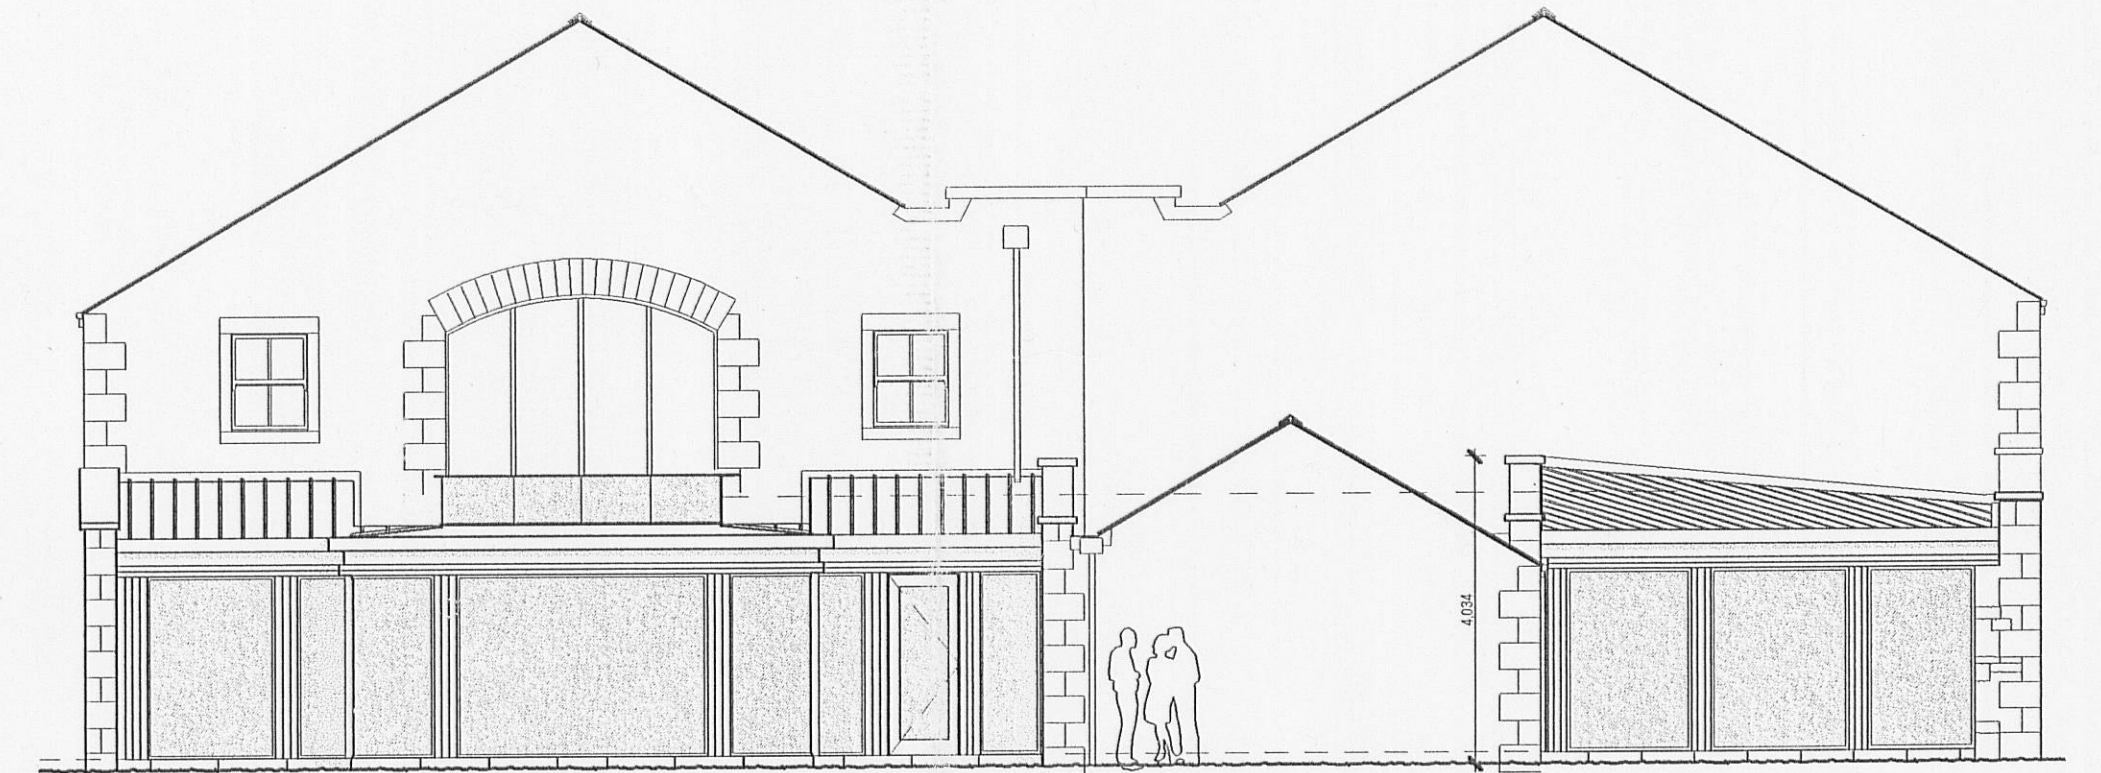


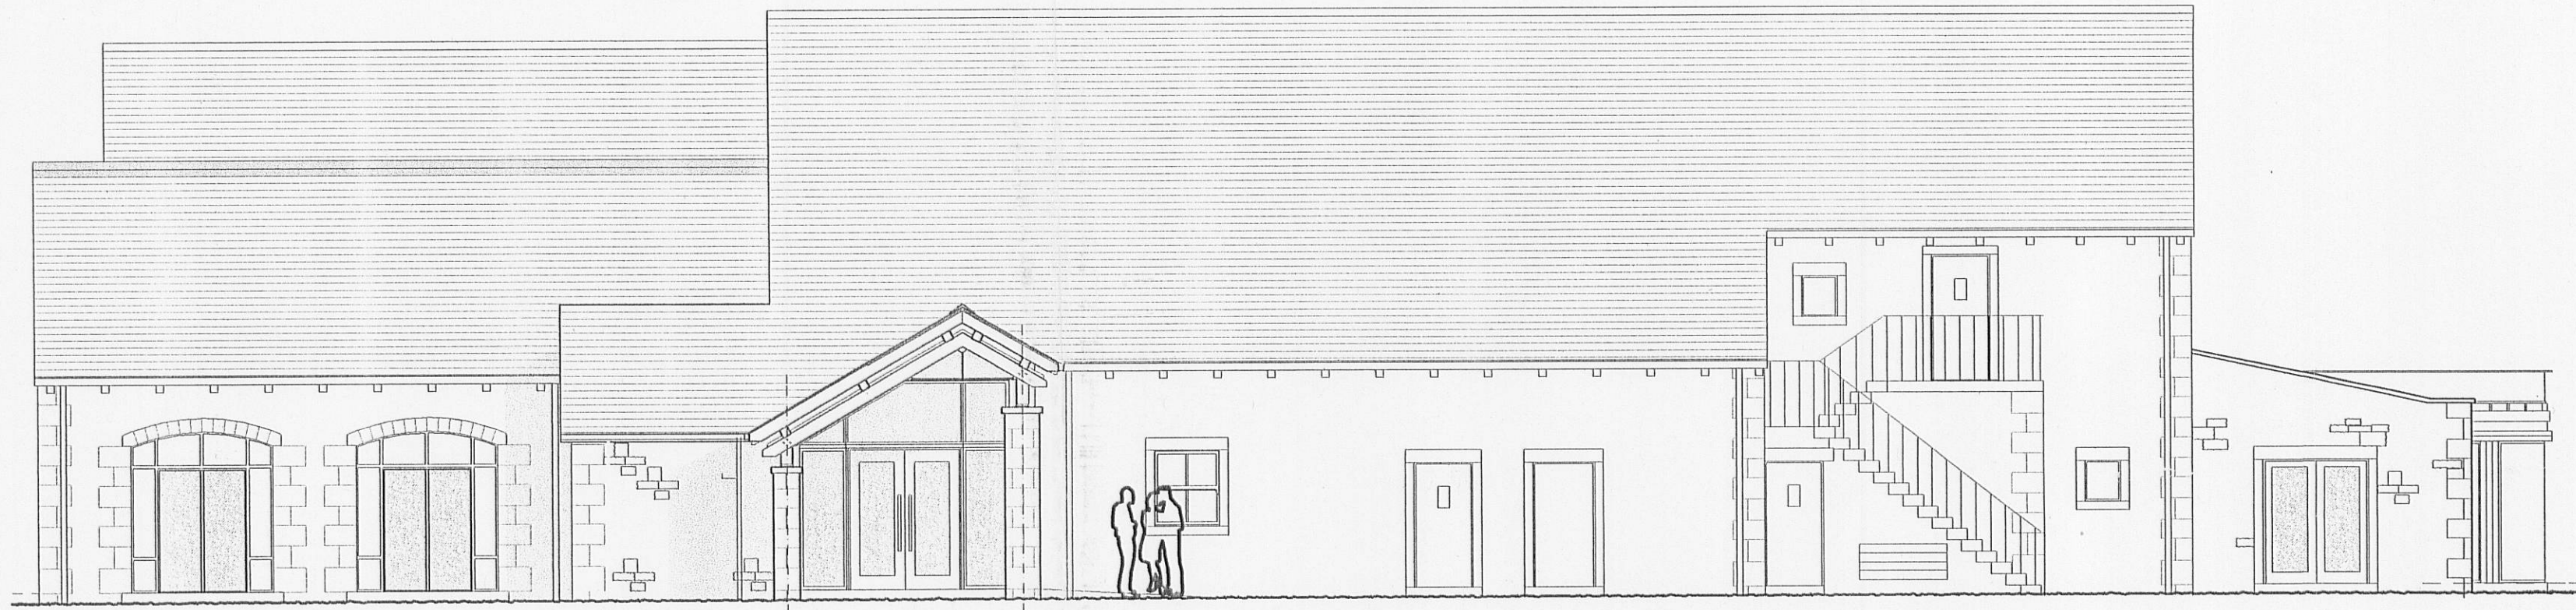

elevations

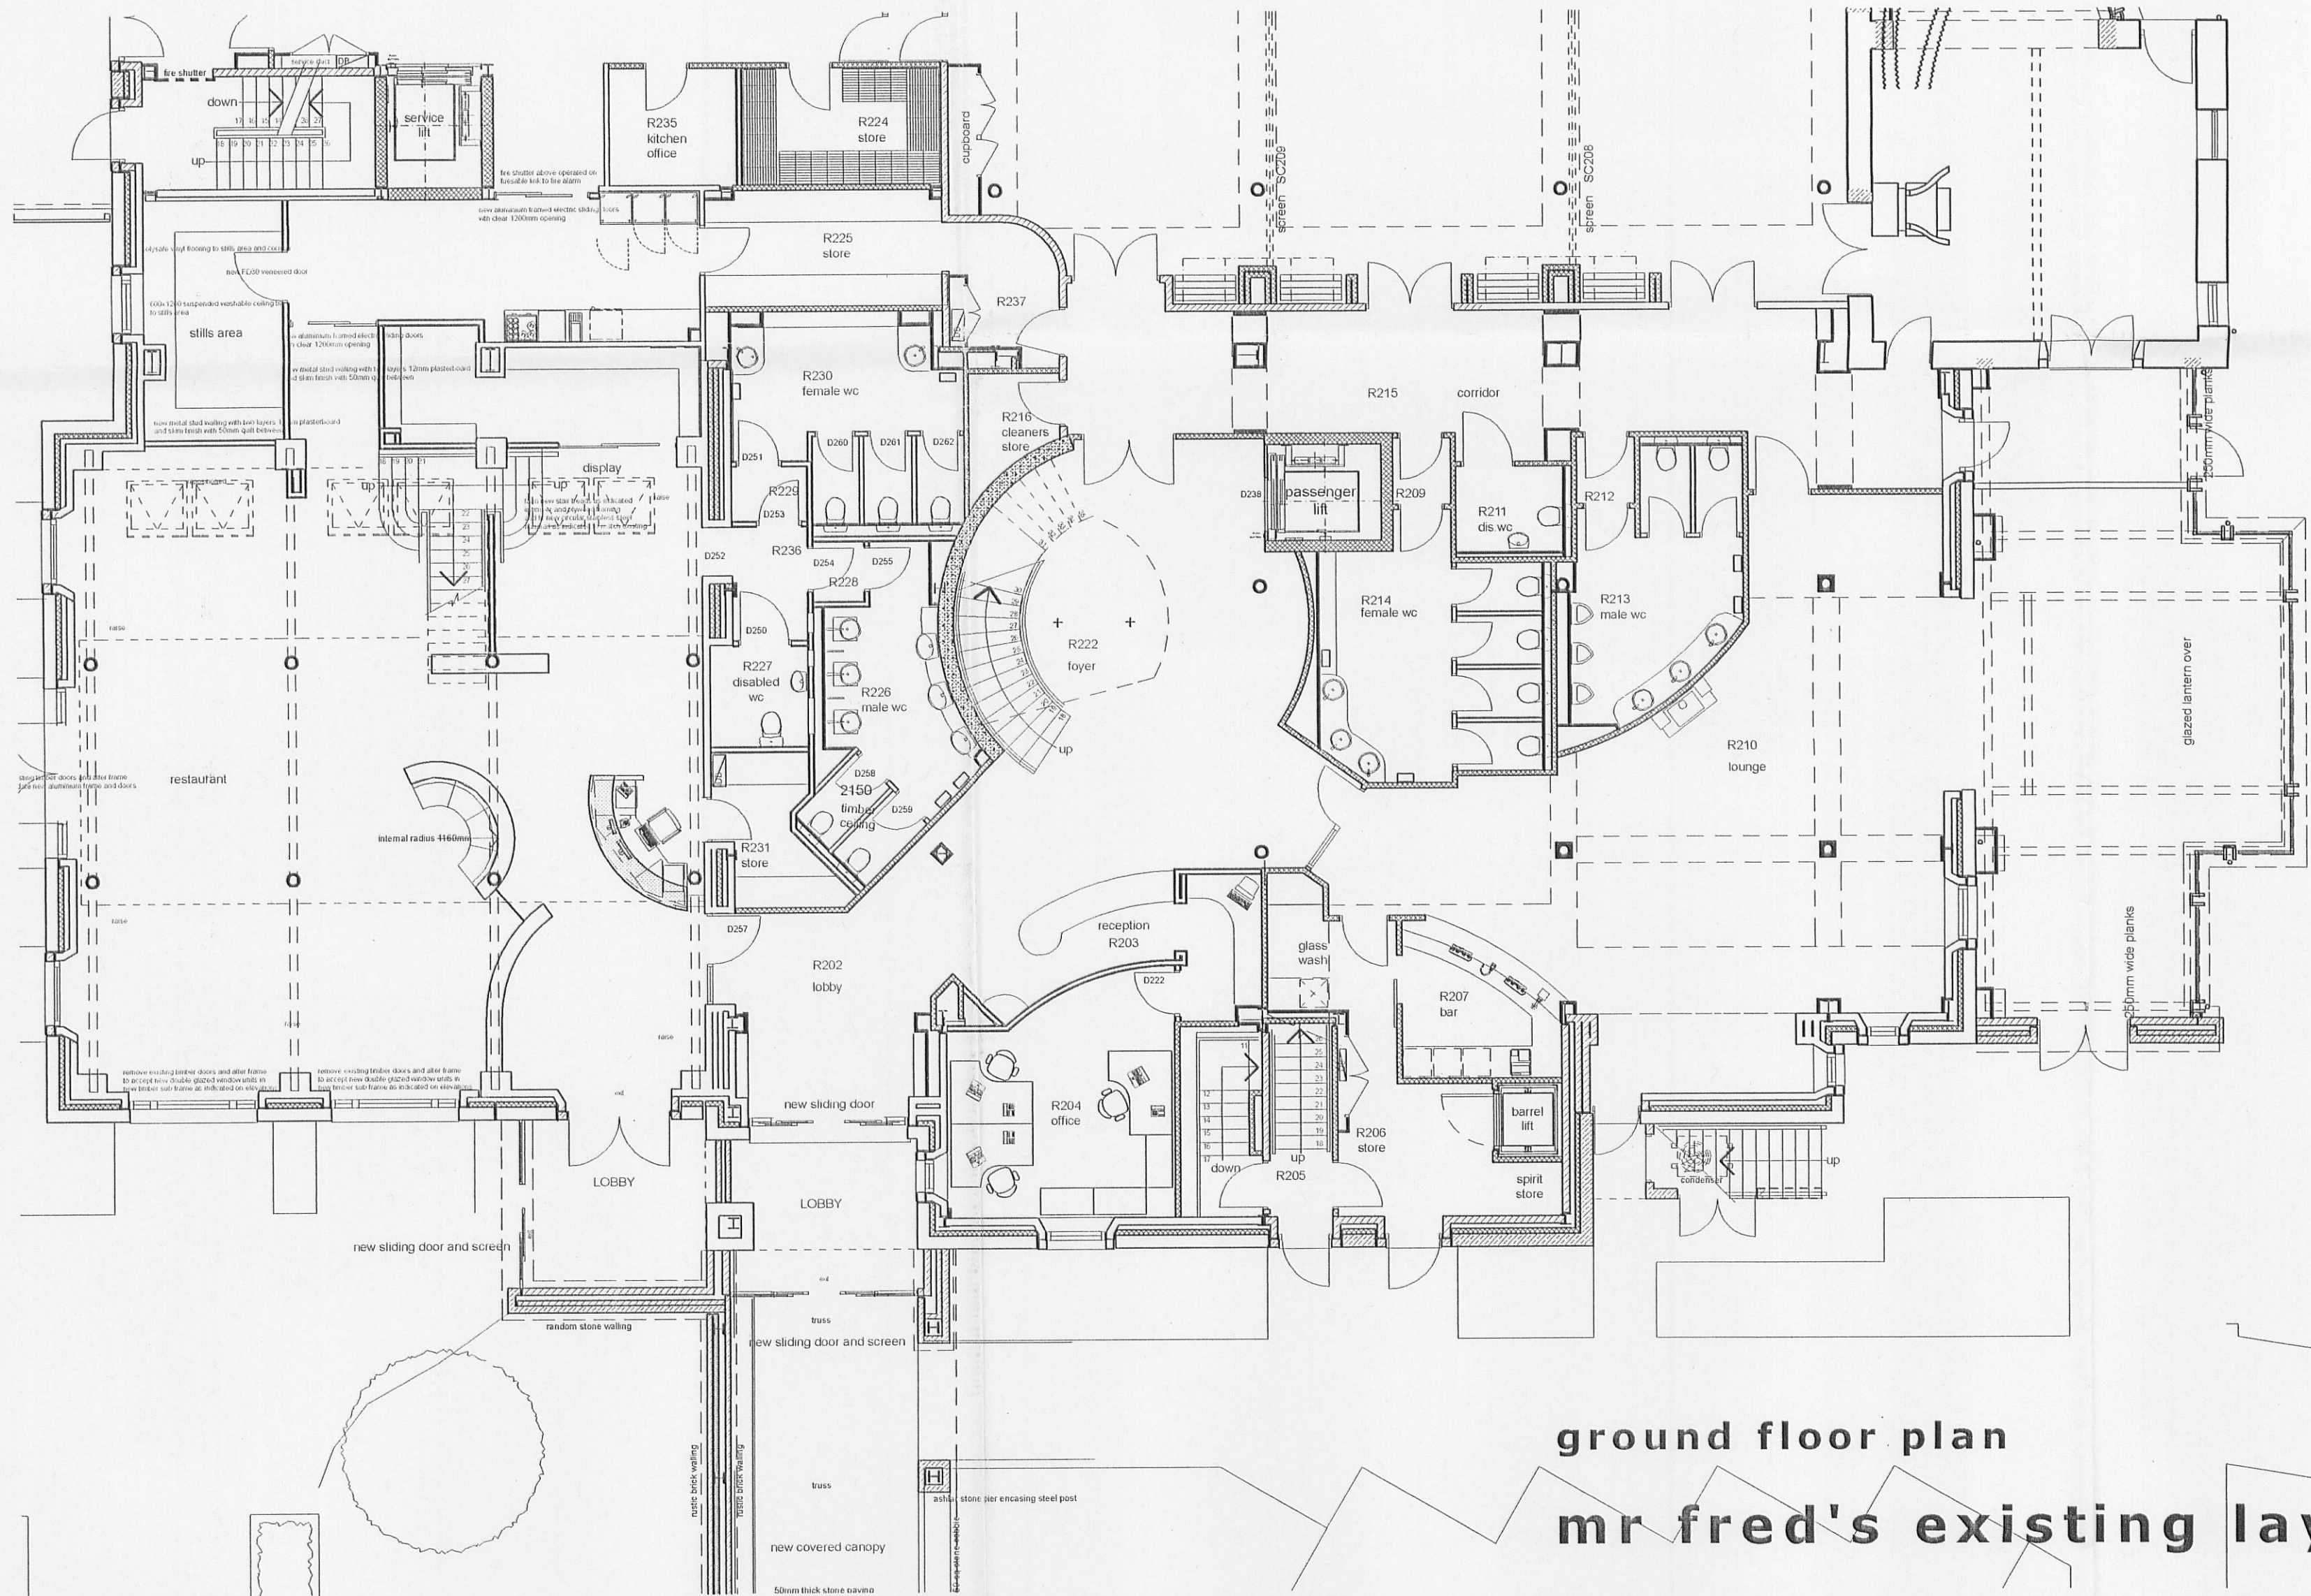

ground floor plan
mr fred's existing layout

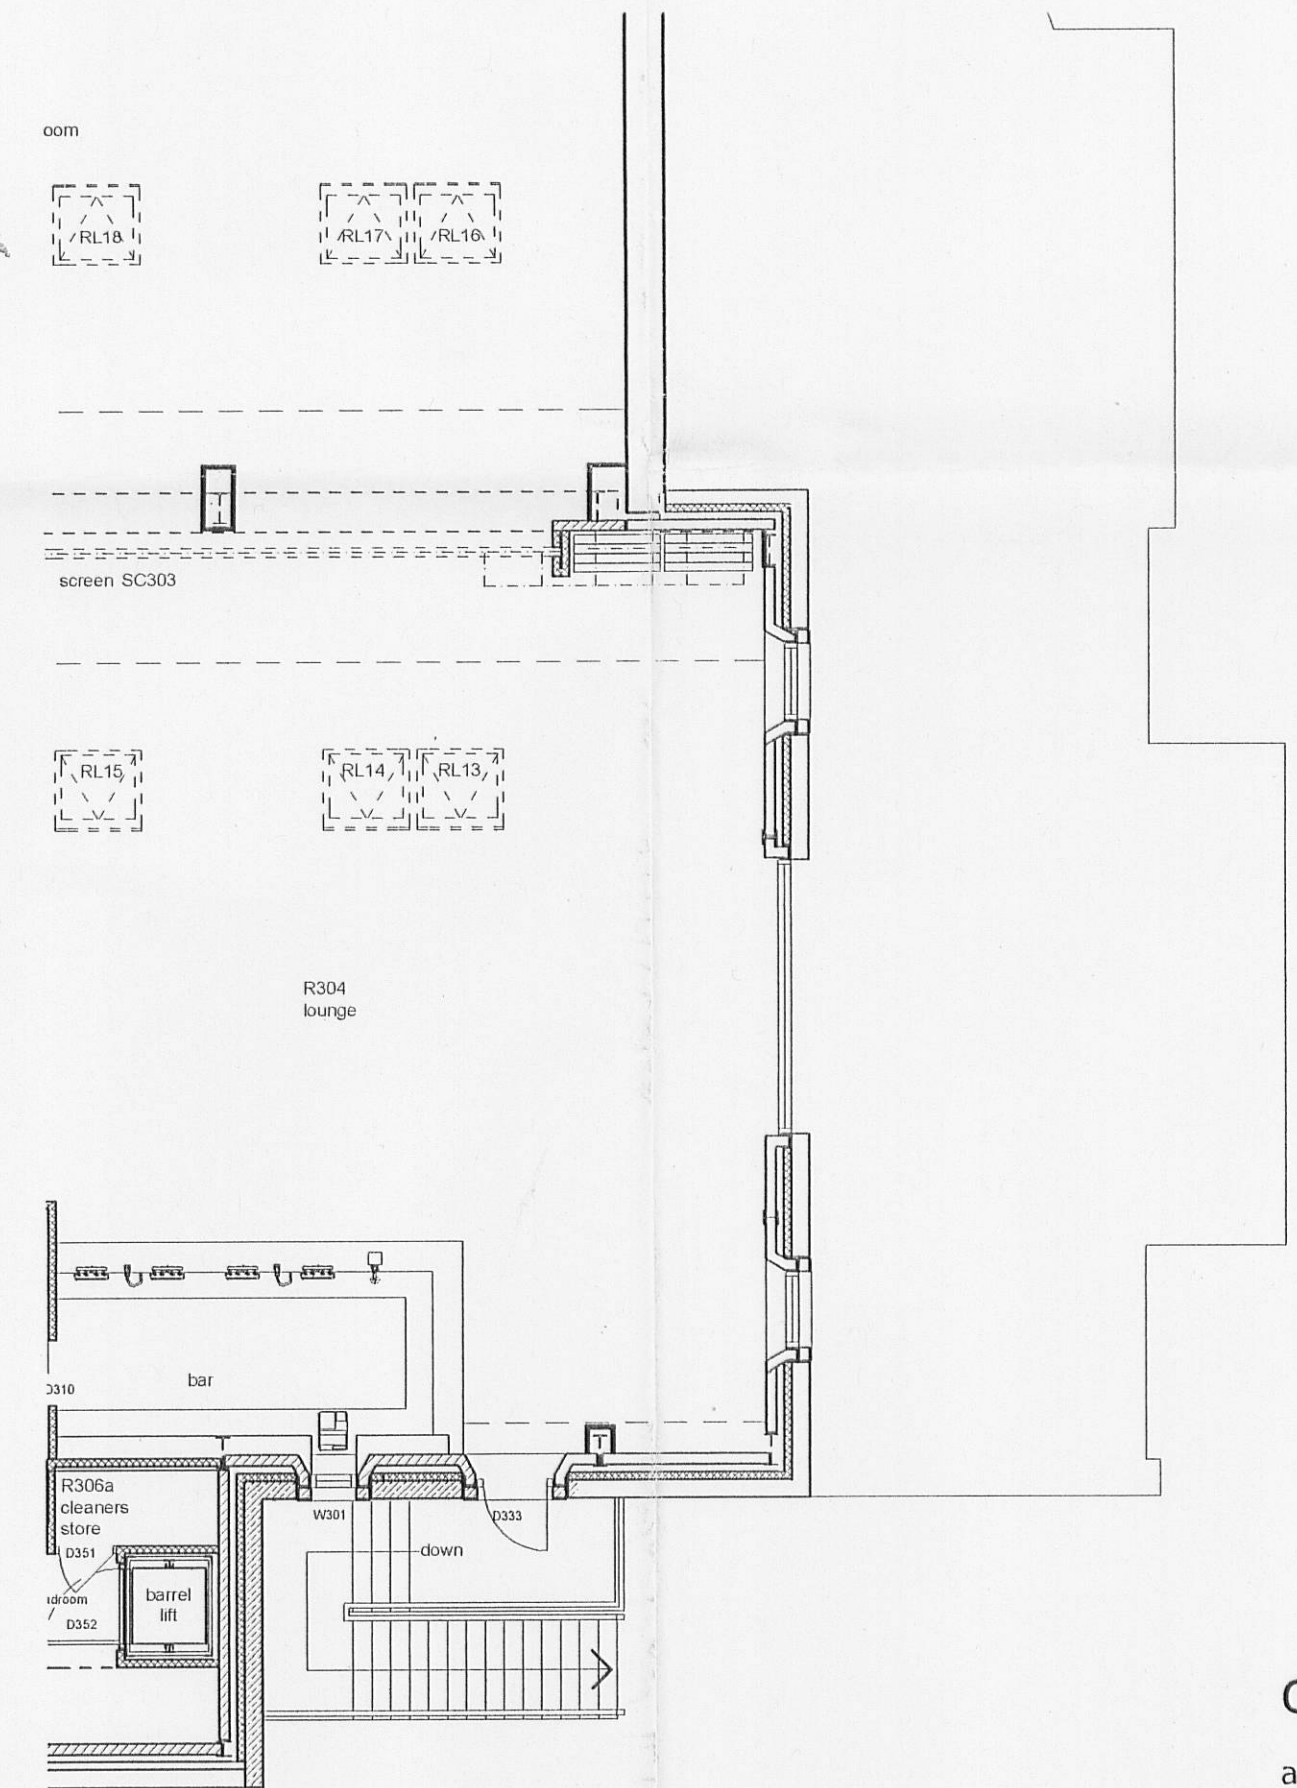

first floor plan

320110842P

campbell driver partnership
architects designers surveyors

client: Leehand Leisure

project: Stanley House, Mellor
mr fred's bar extension

sheet: PLANNING existing plans and elevations

dwg no: 10.210	05	
----------------	----	--

scale: 1:100 @ A1
date: 07.09.11
drawn: cn
copyright in this drawing is vested in campbell driver partnership limited

