


west elevation




east elevation

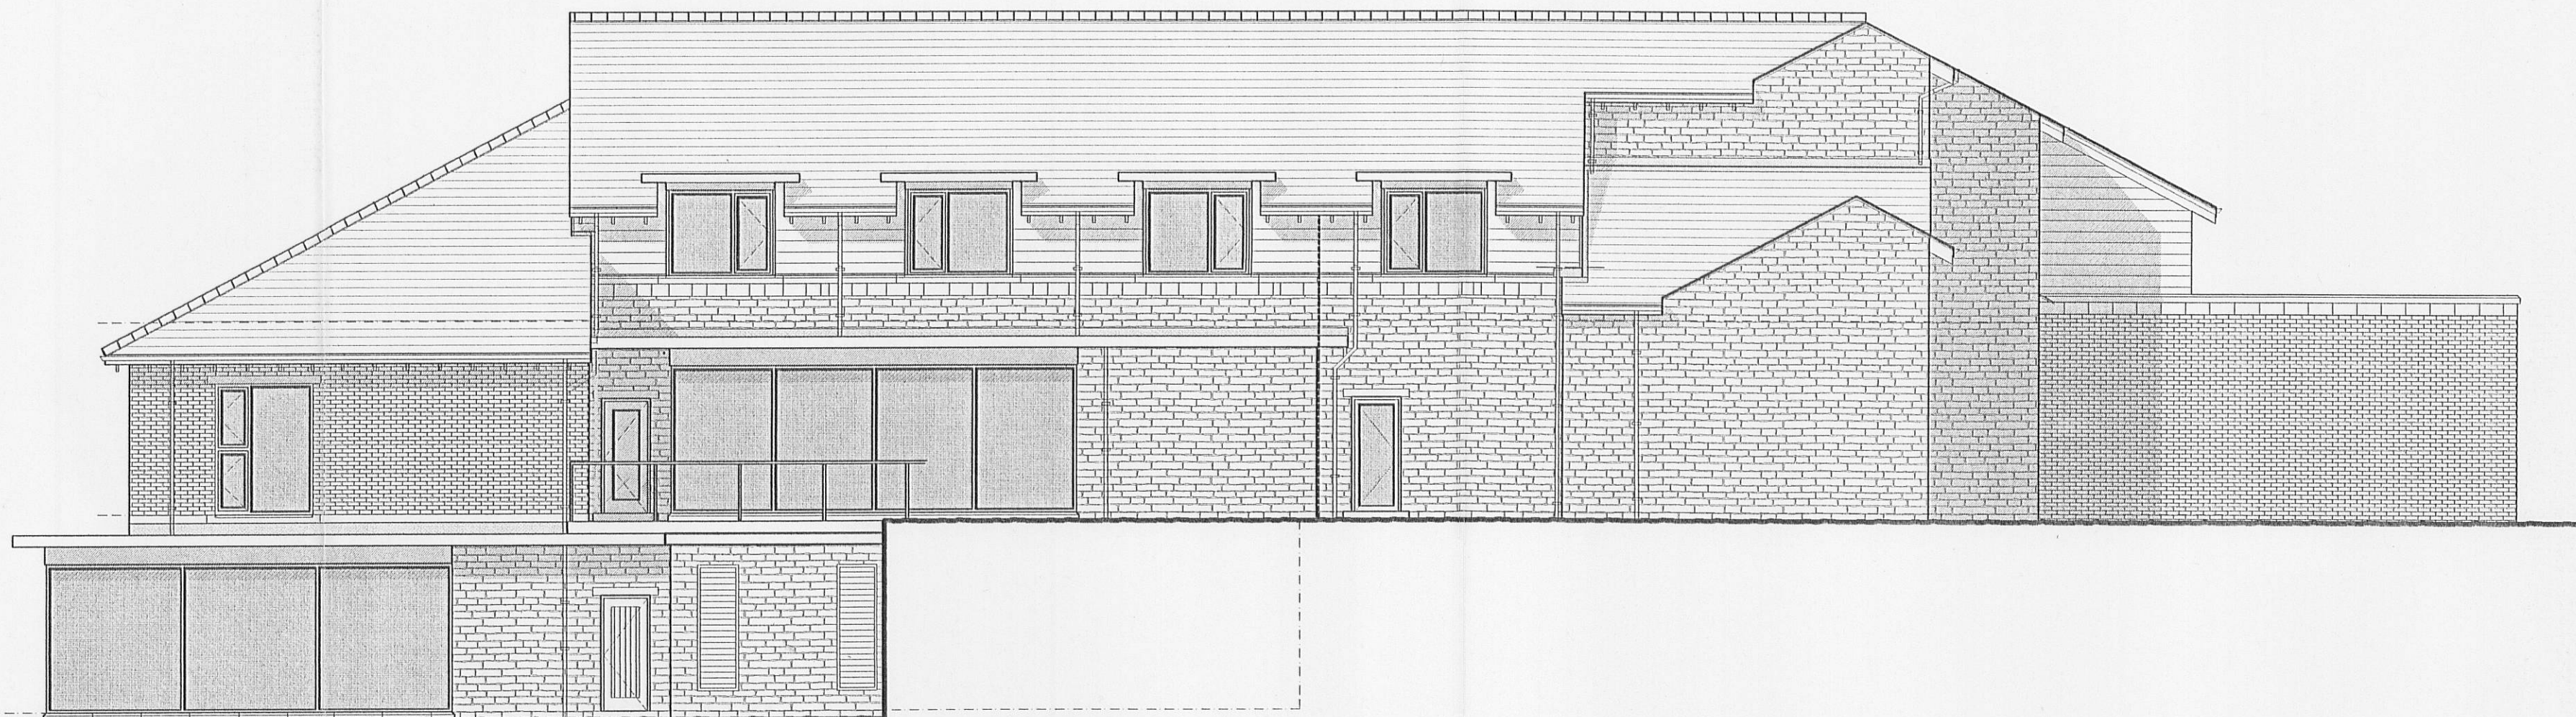

north elevation

**existing elevations**

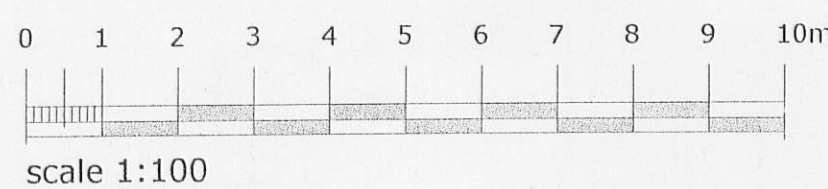

320110842P

**campbell driver partnership**  
architects designers surveyors

client: leehand leisure ltd

project: **stanley house**  
mellor

sheet: PLANNING elevations existing

|                |    |  |
|----------------|----|--|
| dwg no: 11.168 | 04 |  |
|----------------|----|--|

scale: 1:100 @ A1  
date: 07.09.11  
drawn: cn  
capricorn park  
blakewater road  
blackburn bb1 5qr  
t: 01254 297700  
f: 01254 297701  
email: design@cdpartnership.co.uk