



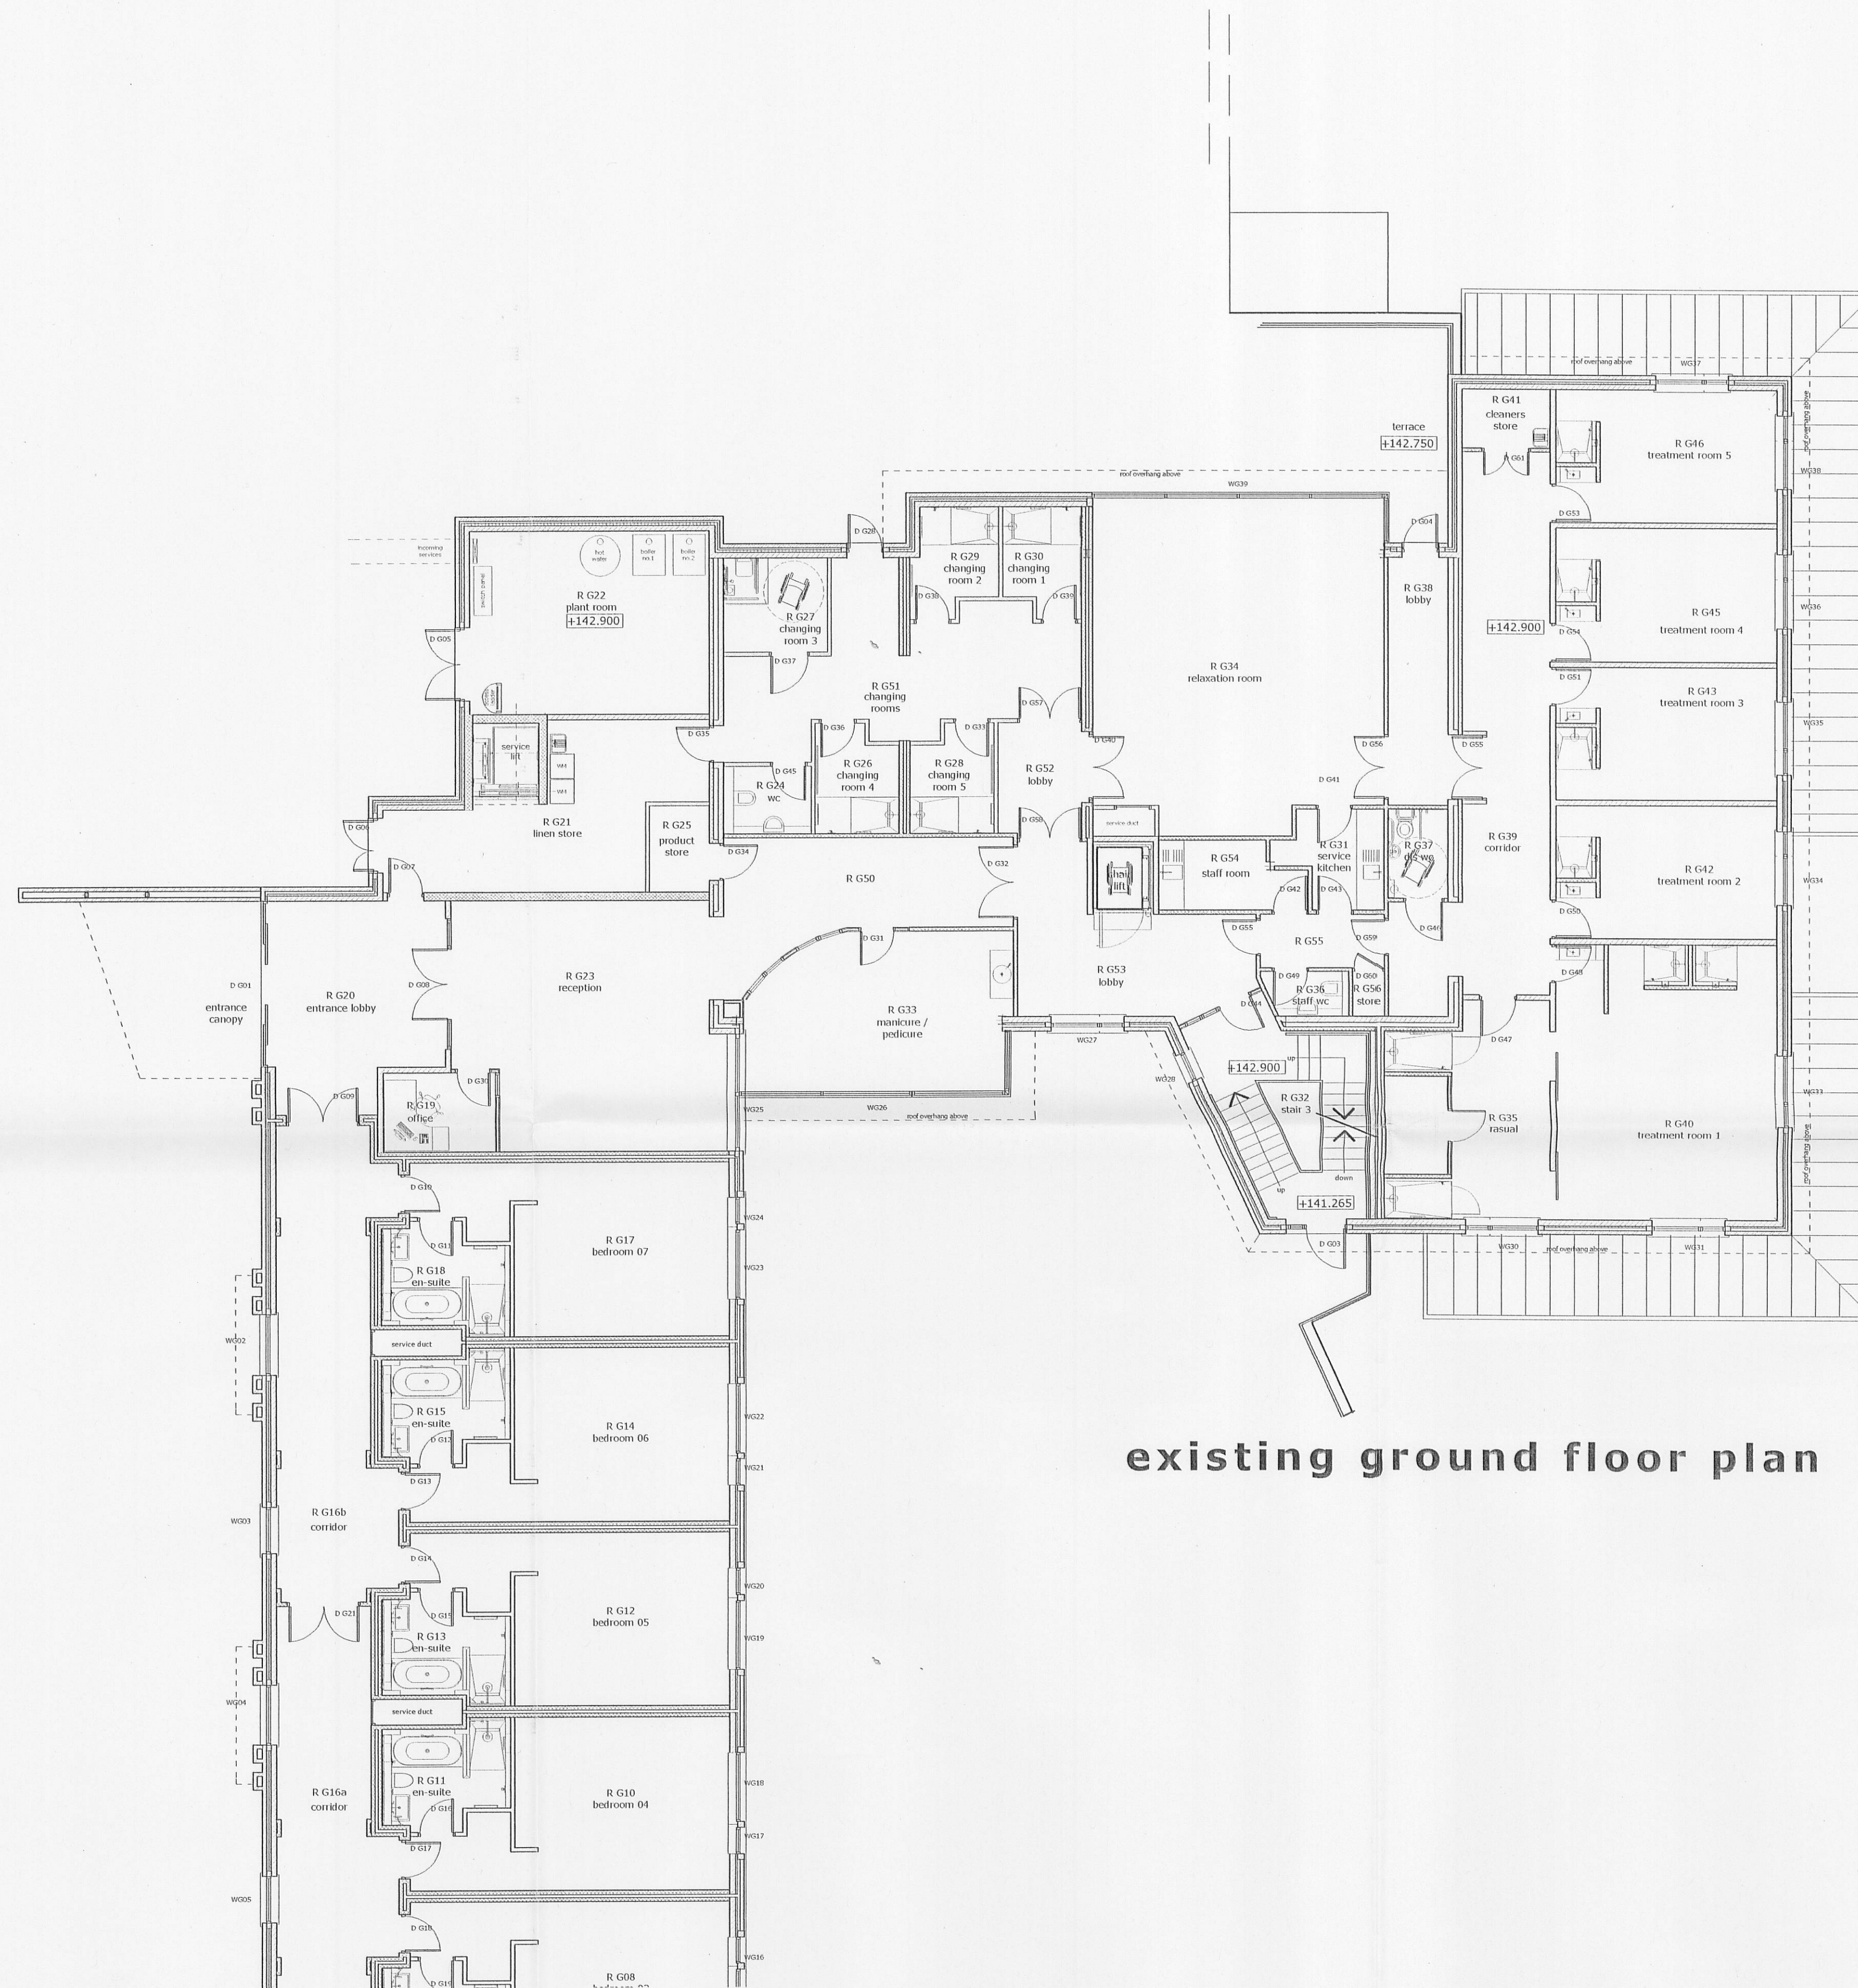

existing ground floor plan

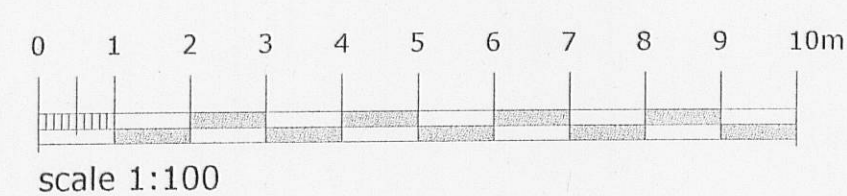

320110842P

campbelldriverpartnership
architects designers surveyors

client: leehand leisure ltd

project: stanley house
mellor

sheet: PLANNING plan existing

dwg no: 11.168	03	
----------------	----	--

scale: 1:100 @ A1
date: 07.09.11
drawn: CH
capricorn park
blackwater road
blackburn bb1 5or
t: 01254 297700
f: 01254 297701
email: design@cdparchitects.co.uk