


west elevation

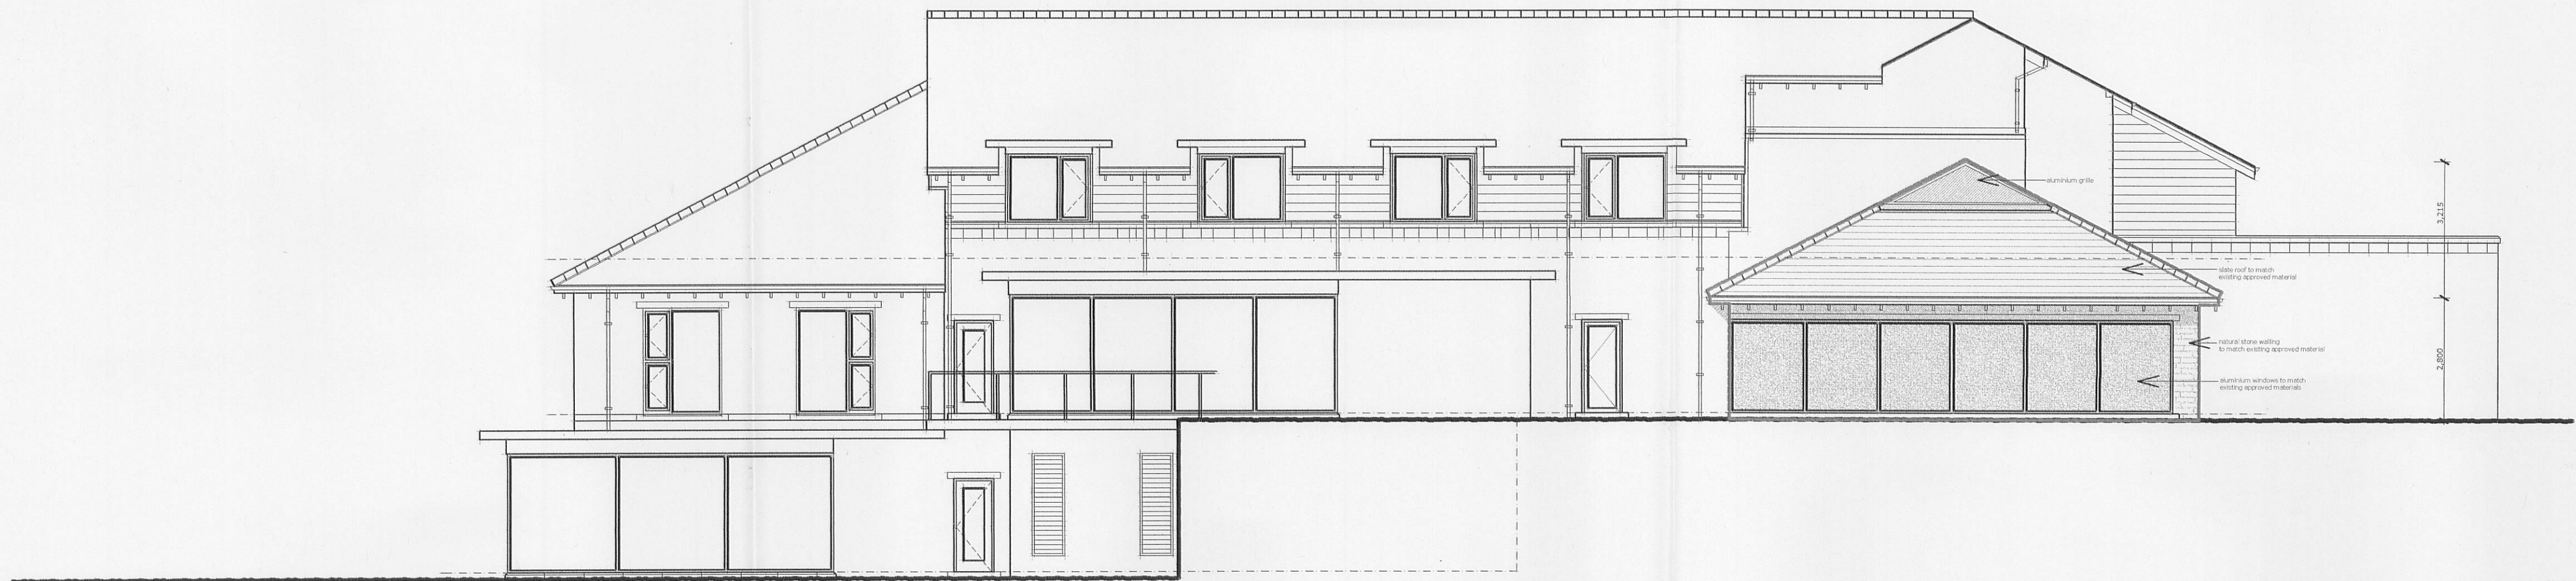


east elevation



north elevation

proposed elevations

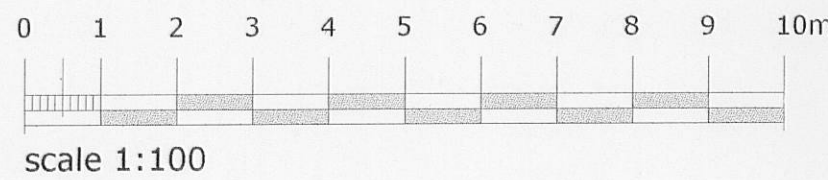

scale 1:100

320110842P
campbelldriverpartnership
architects designers surveyors

client: leehand leisure ltd

project: stanley house

mellor

sheet: PLANNING elevations proposed

dwg no: 11.168	02	
----------------	----	--

scale: 1:100 @ A1
date: 07.09.11
drawn: cn
capricorn park
blakewater road
blackburn bb1 5gr
t: 01254 297700
f: 01254 297701
email: design@cdparchitects.co.uk