



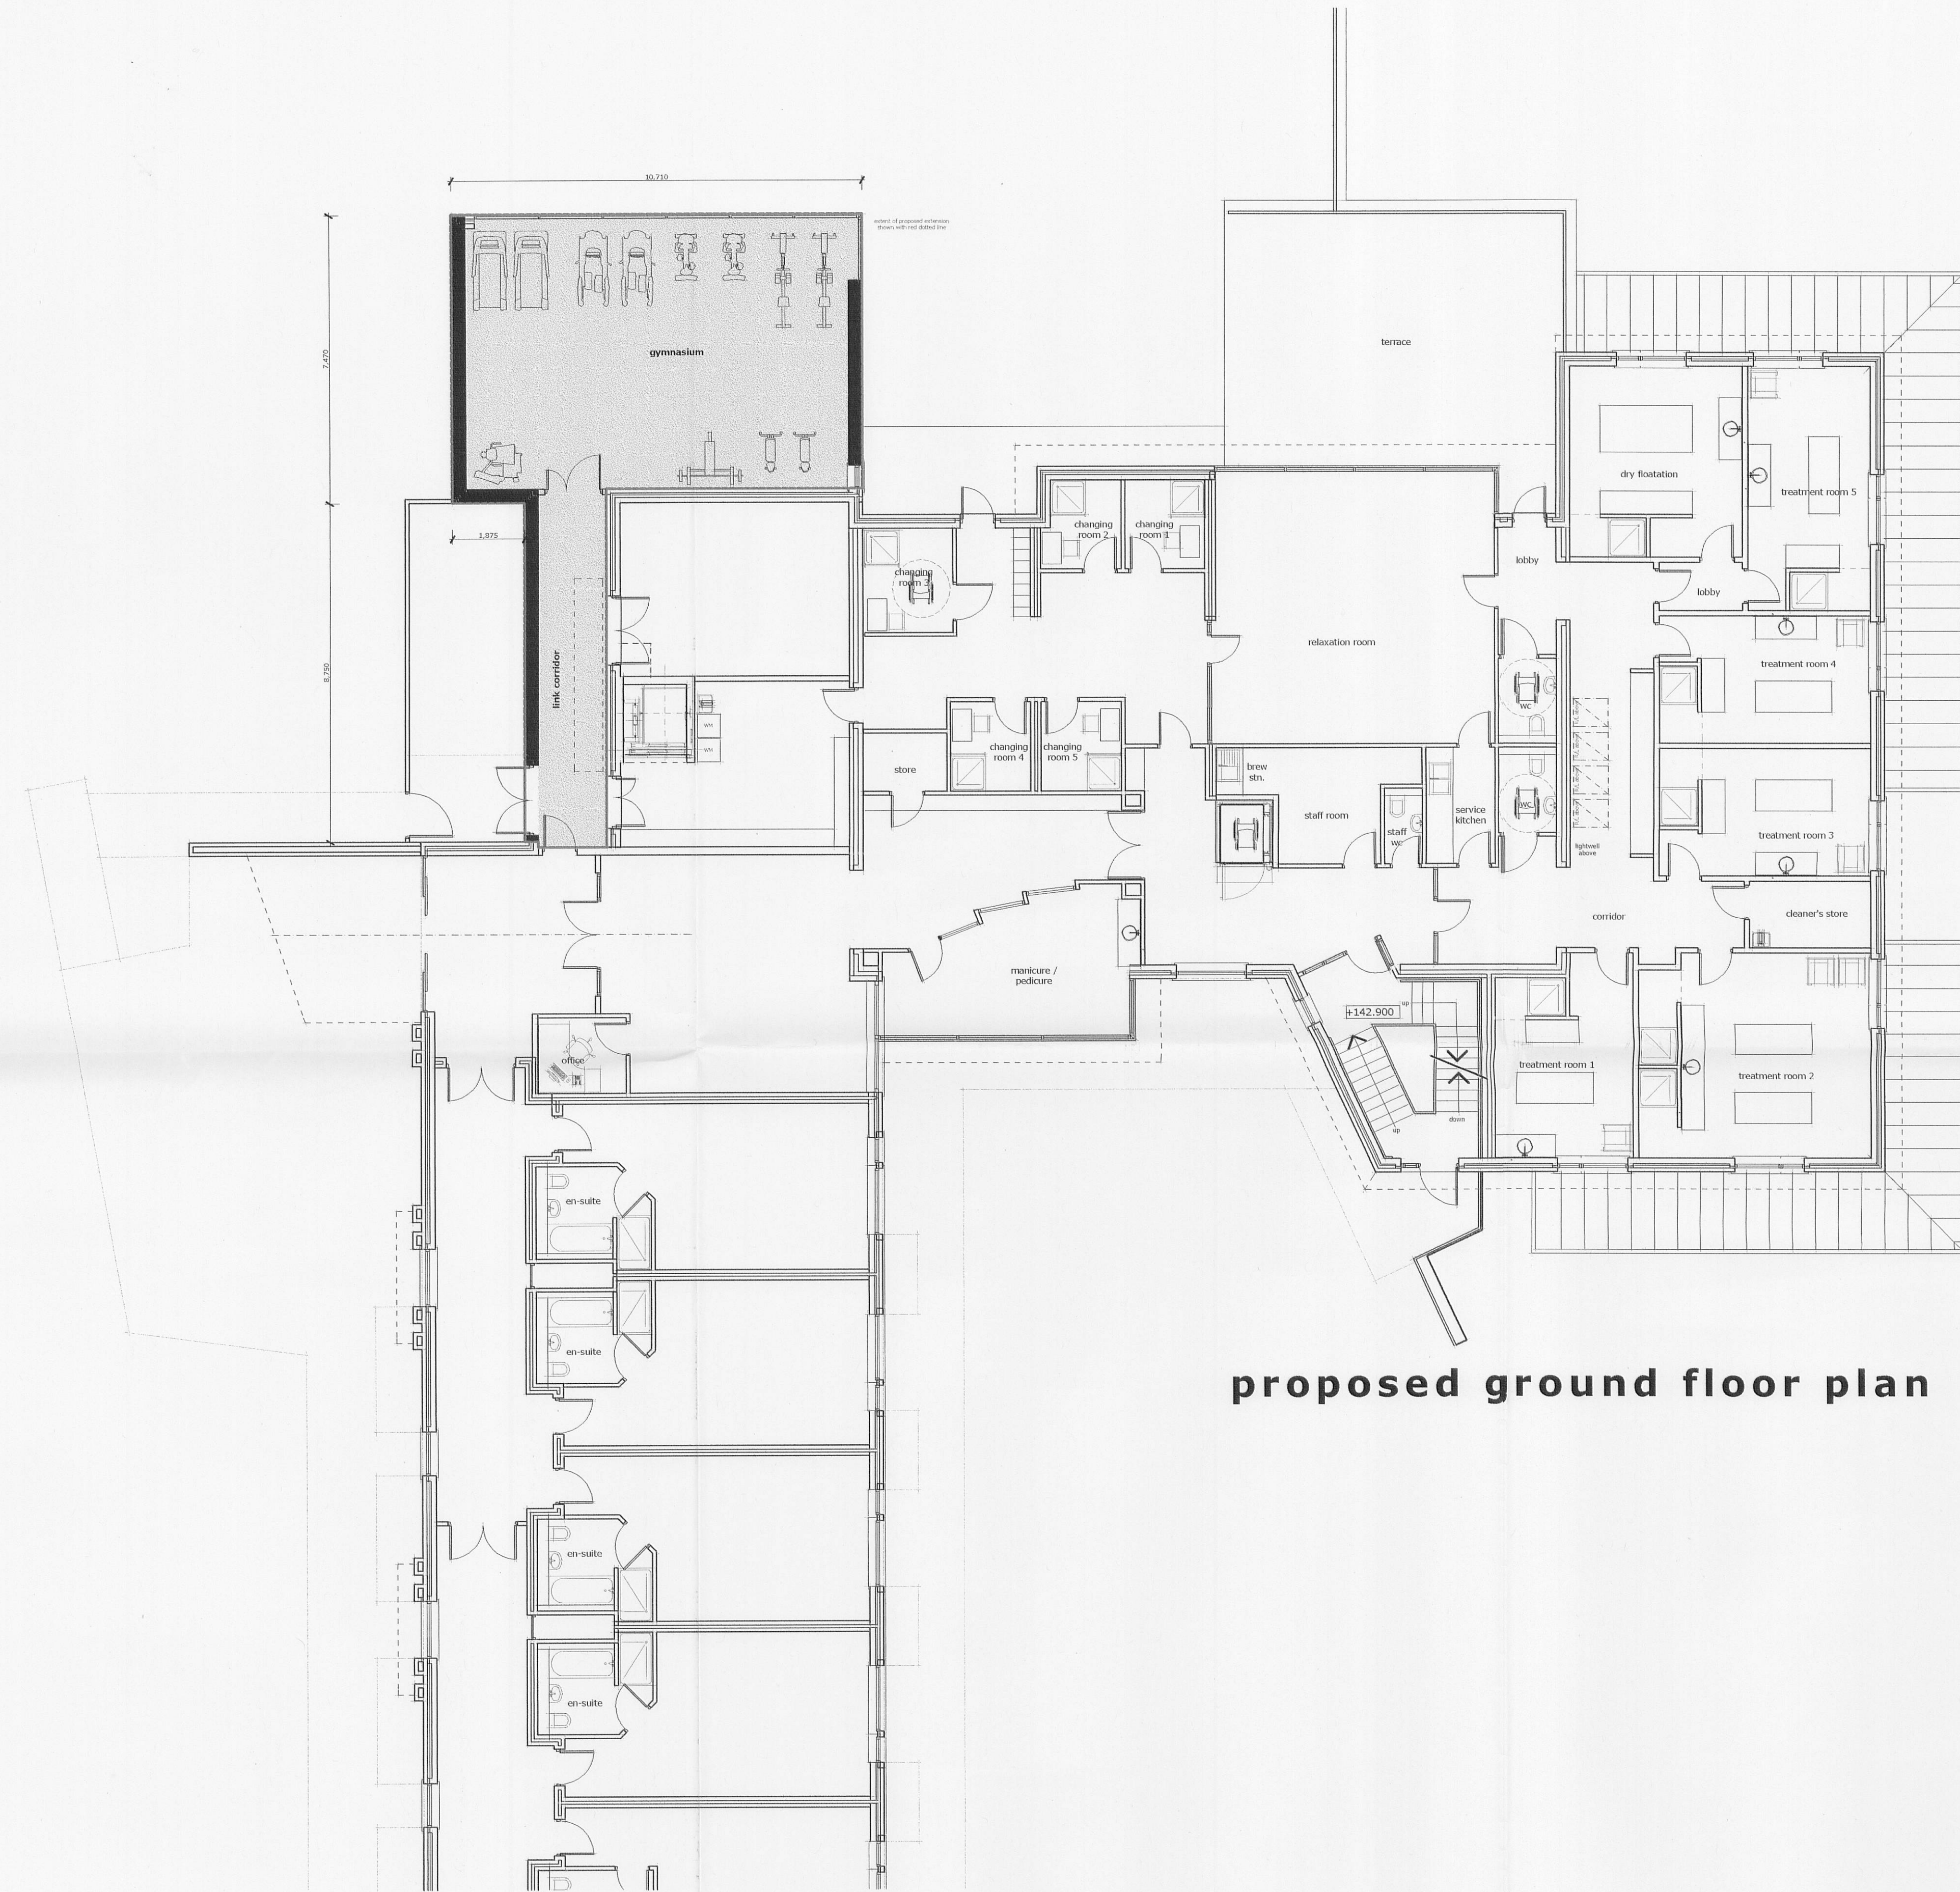

proposed ground floor plan

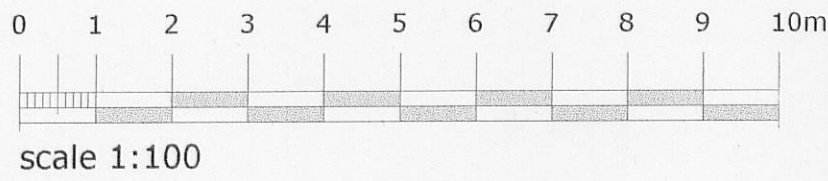

320110842P

campbell driver partnership
architects designers surveyors

client: leehand leisure ltd

project: stanley house
mellor

sheet: PLANNING plan proposed

dwg no: 11.168	01	
----------------	----	--

scale: 1:100 @ A1
date: 07.09.11
drawn: CN

capricorn park
blakewater road
blackburn bb1 5qr
t: 01254 297700
f: 01254 297701
email: design@cdparchitects.co.uk

© copyright in this drawing is vested in campbell driver partnership limited