


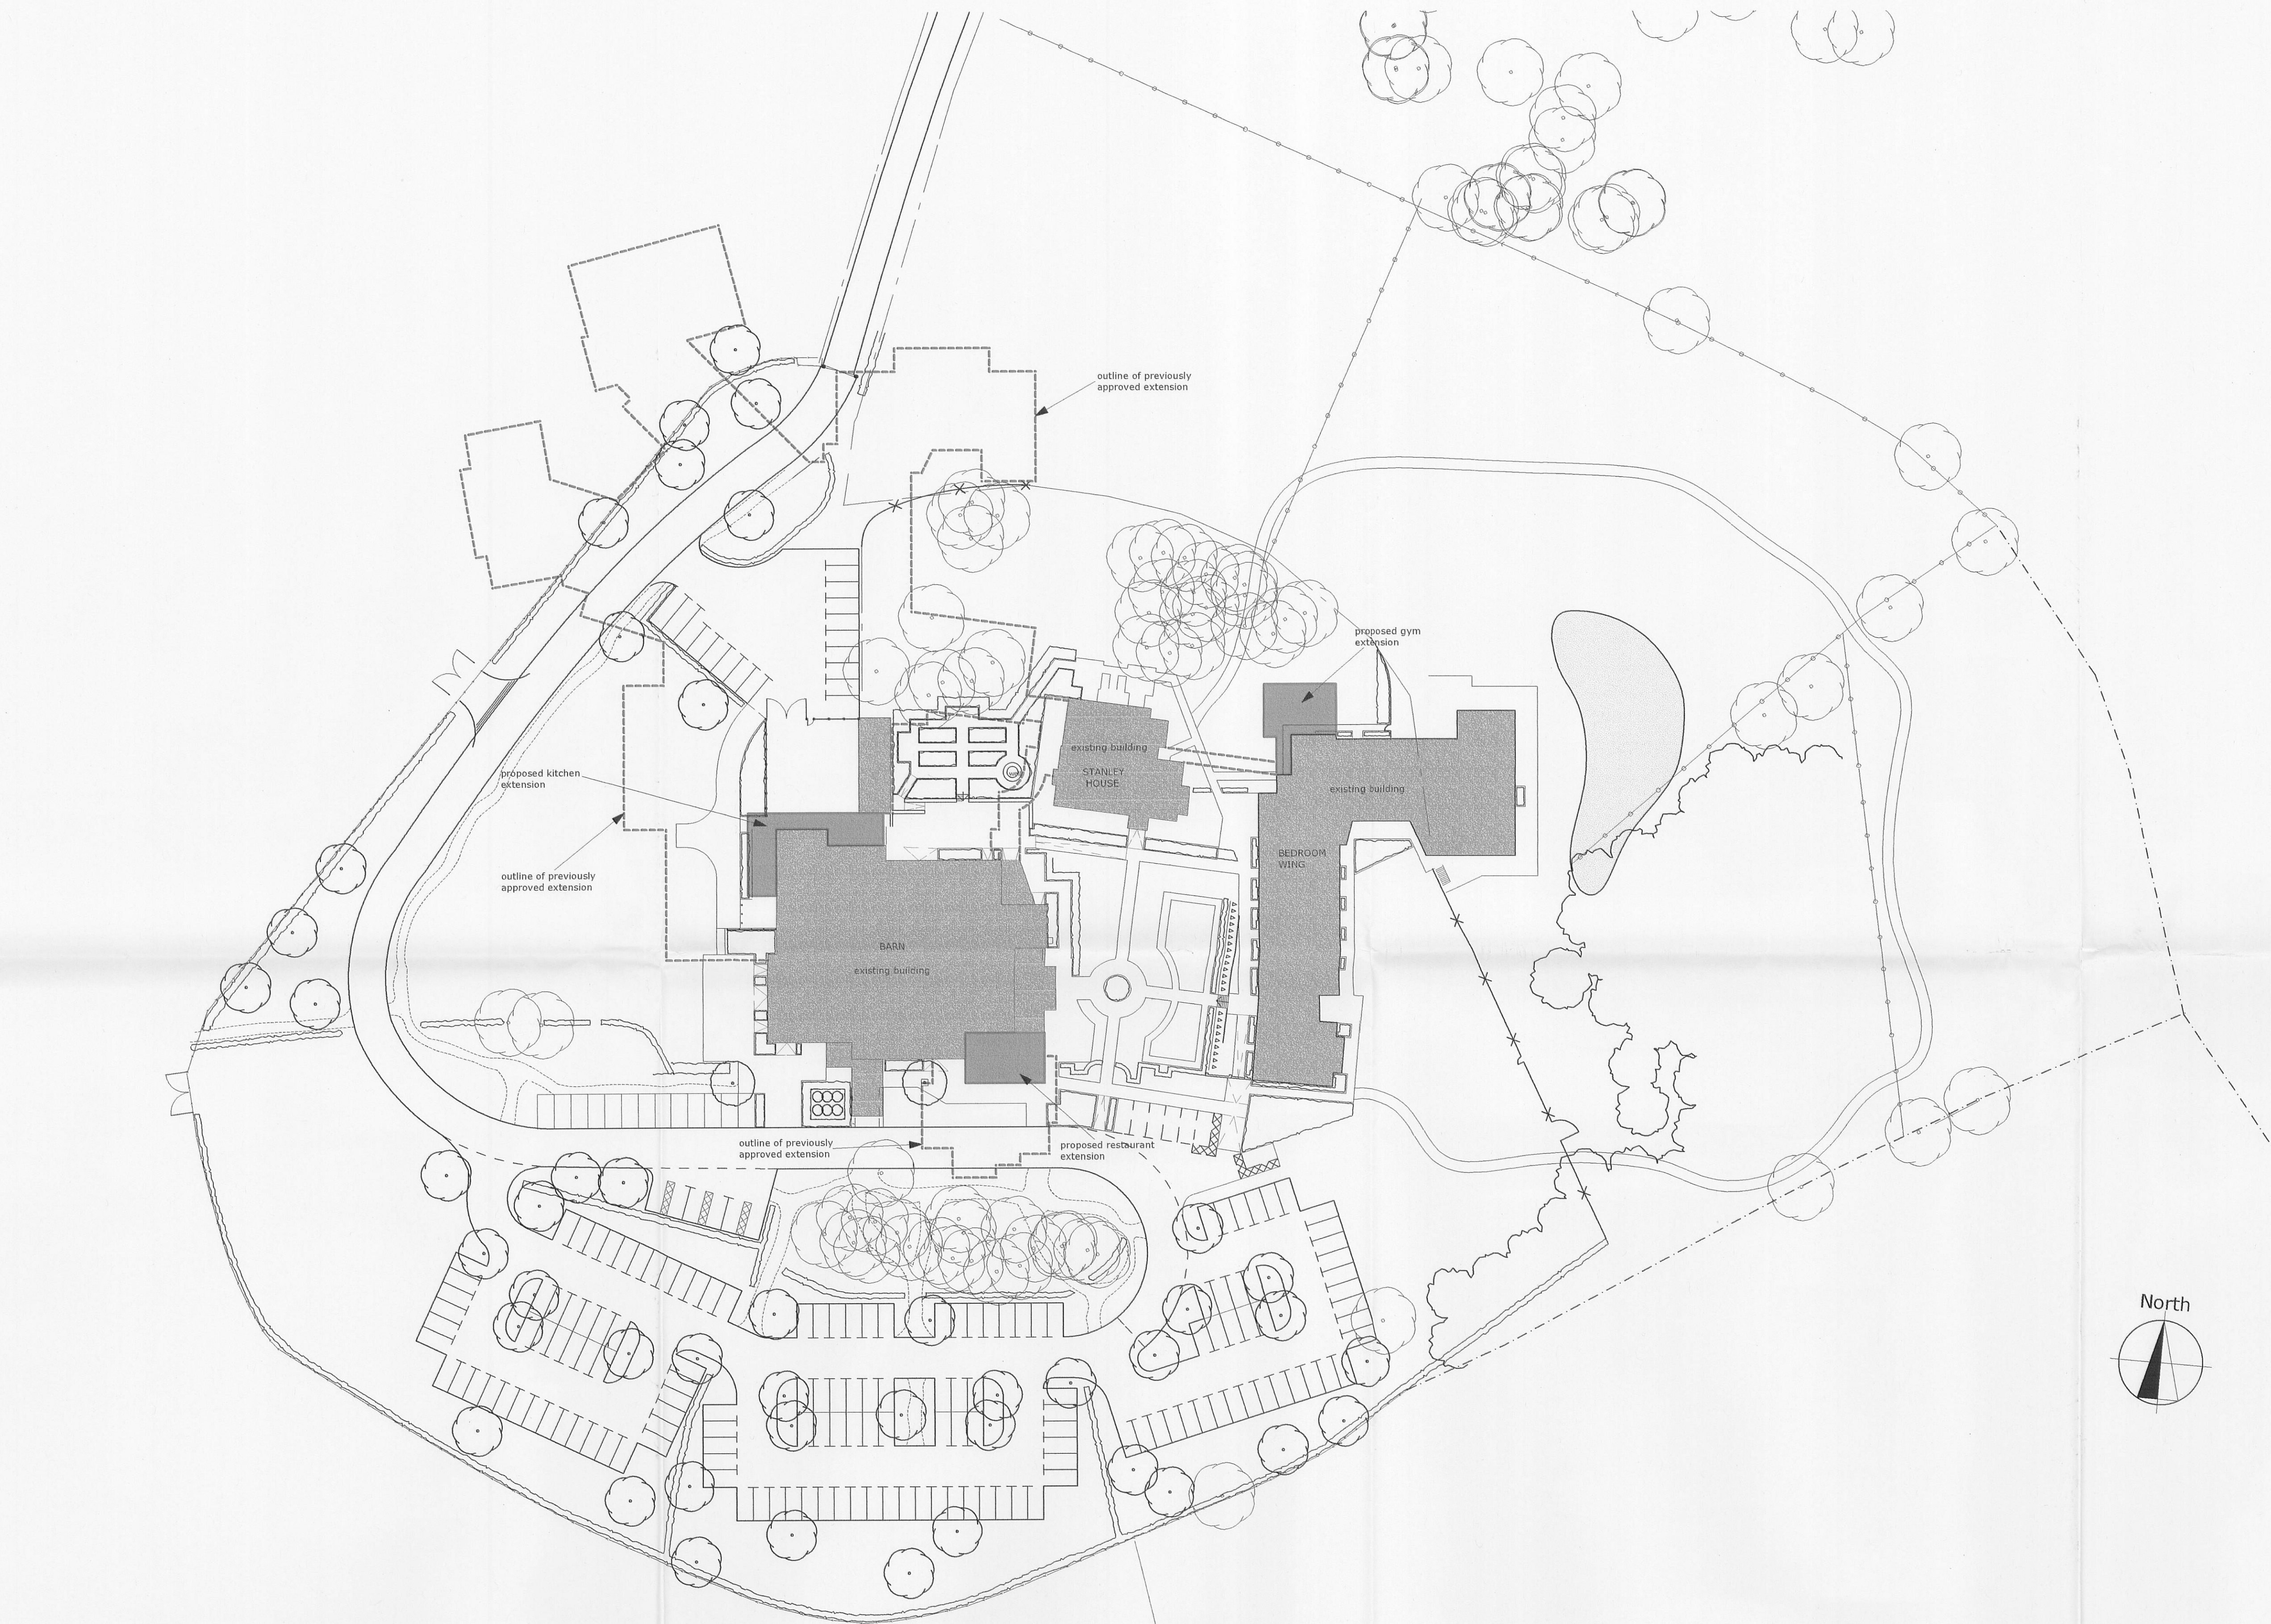

320110842P

campbelldriverpartnership
architects designers surveyors

client: leehand leisure

project: stanley house, mellor
phase 2 - courtyard bedroom wing

sheet: planning : site plan

dwg no:	10.206	08	
---------	--------	----	--

scale: 1:500 @ A1
date: 17.09.11
drawn: dh
capricorn park
blackwater road
blackburn bb1 5gr
t: 01254 297700
f: 01254 297701
email: design@cdparchitects.co.uk