


west elevation




east elevation

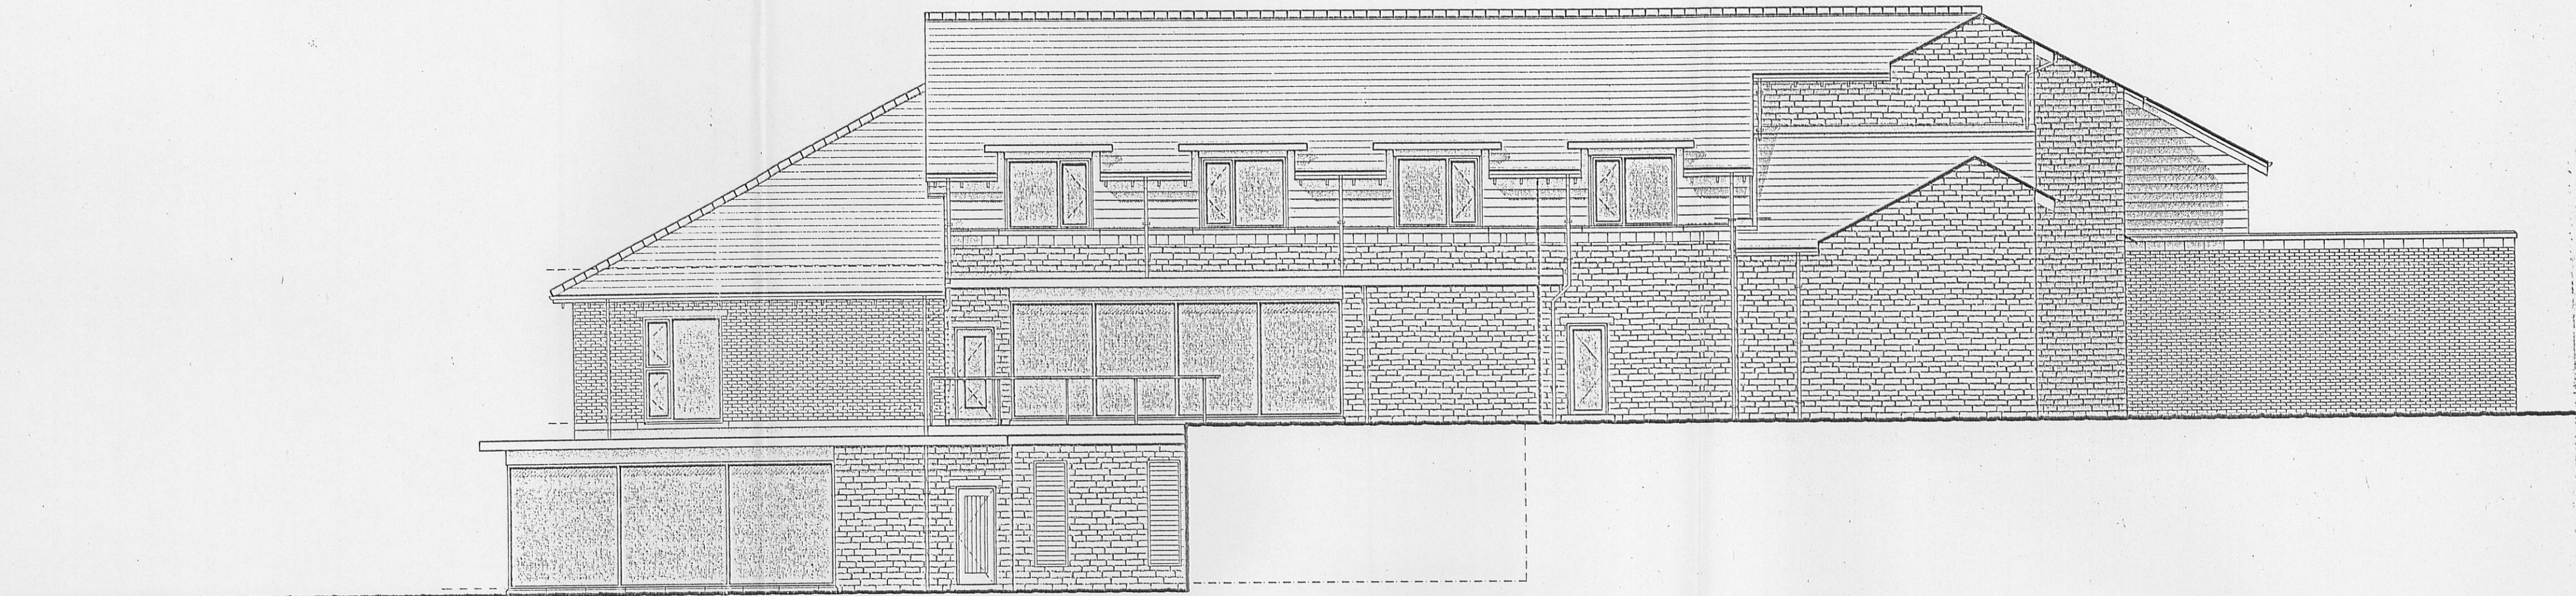

north elevation

existing elevations

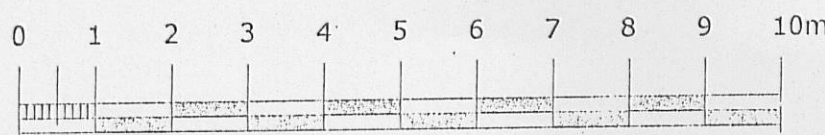

scale 1:100

320110843P

campbelldriverpartnership
architects designers surveyors

client: leehand leisure ltd

project: stanley house
mellor

sheet: PLANNING elevations existing

dwg no: 11.168	04	
----------------	----	--

scale: 1:100 @ A1
date: 07.09.11
drawn: CN
capricorn park
blackwater road
blackburn bb1 5qr
t: 01254 297700
f: 01254 297701
email: design@cdpartnership.co.uk