



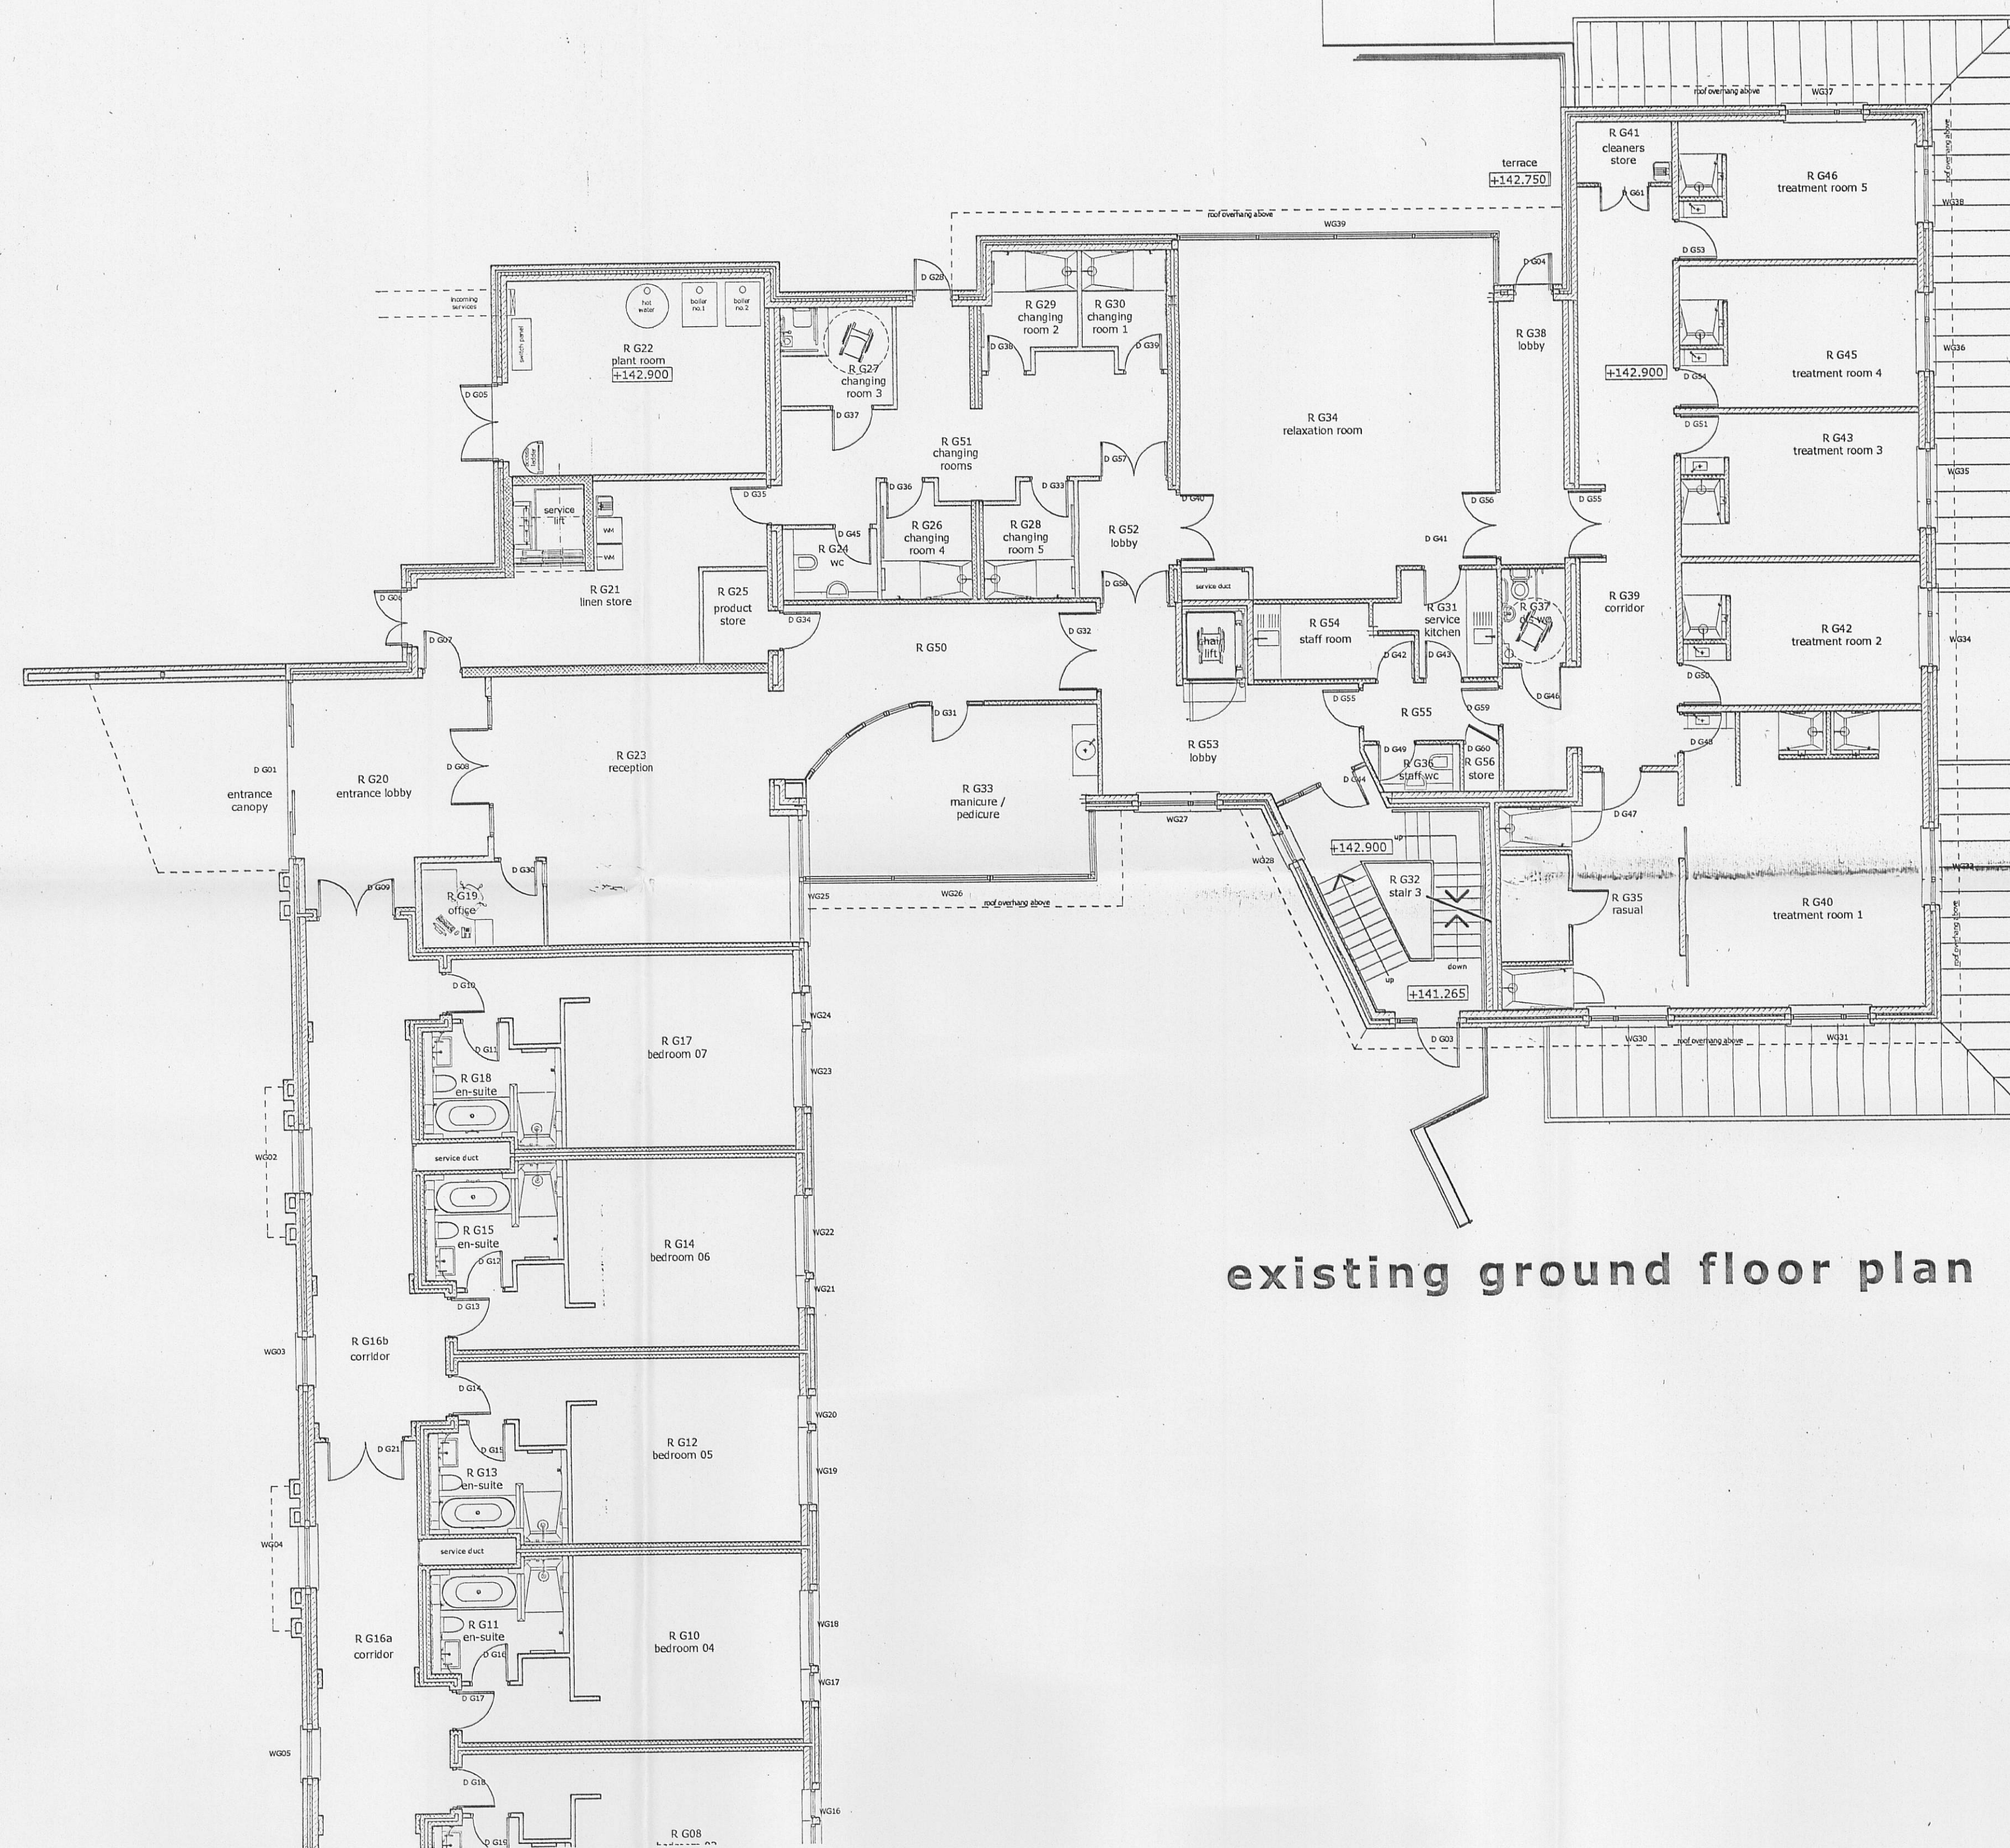

existing ground floor plan

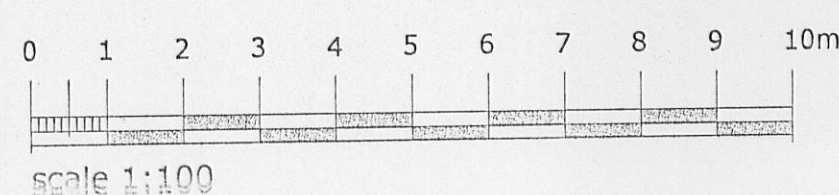

320110843P

campbell driverpartnership
architects designers surveyors

client: leehand leisure ltd

project: stanley house
mellor

sheet: PLANNING plan existing

dwg no: 11.168	03
----------------	----

scale: 1:100 @ A1
date: 07.09.11
drawn: CN

capricorn park
blakewater road
blackburn bb1 5gr
t: 01254 297700
f: 01254 297701
email: design@cdpartnership.co.uk