



west elevation

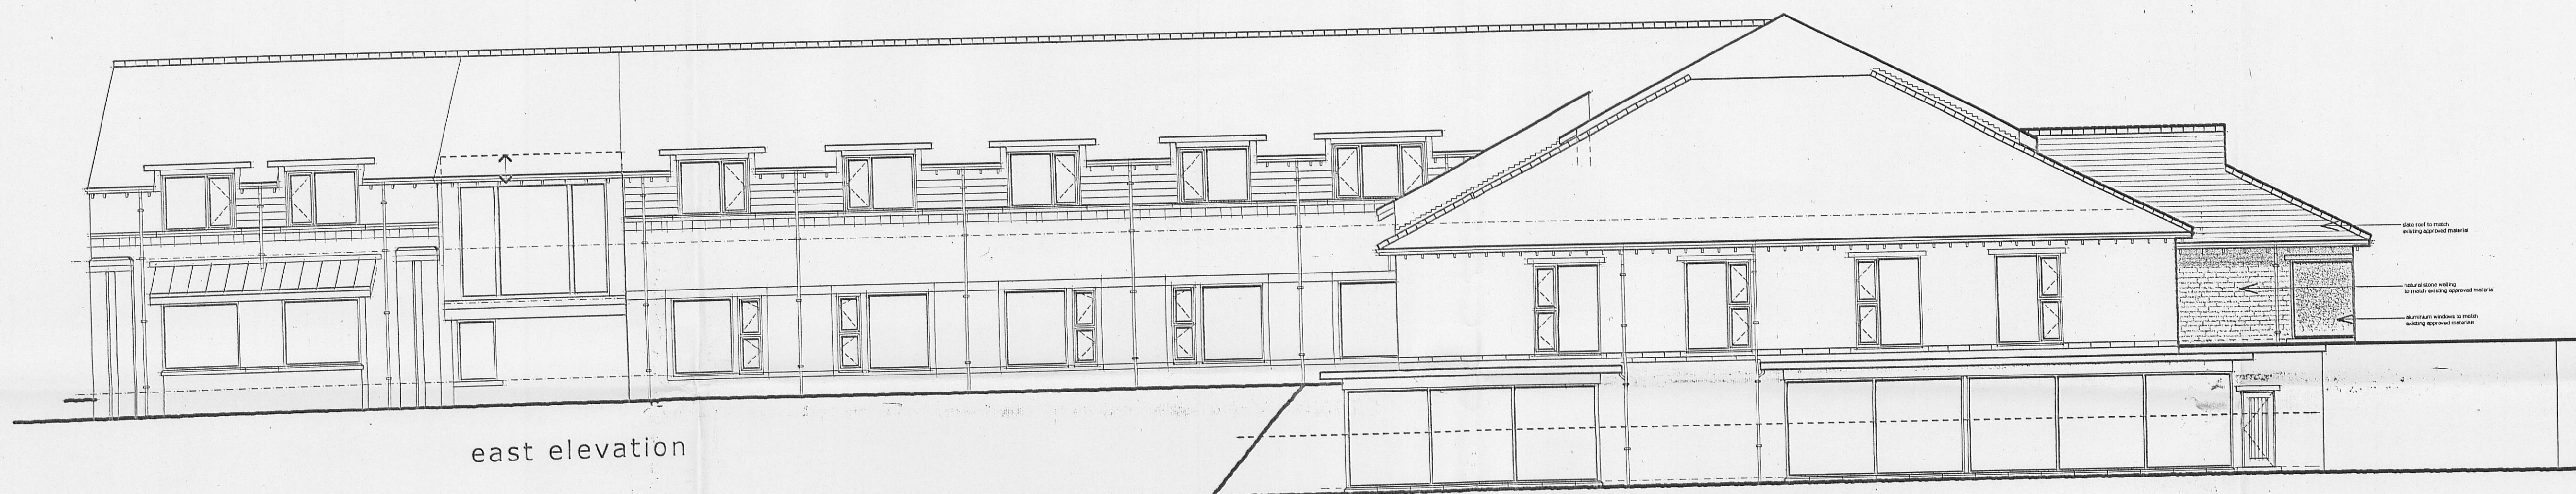


east elevation

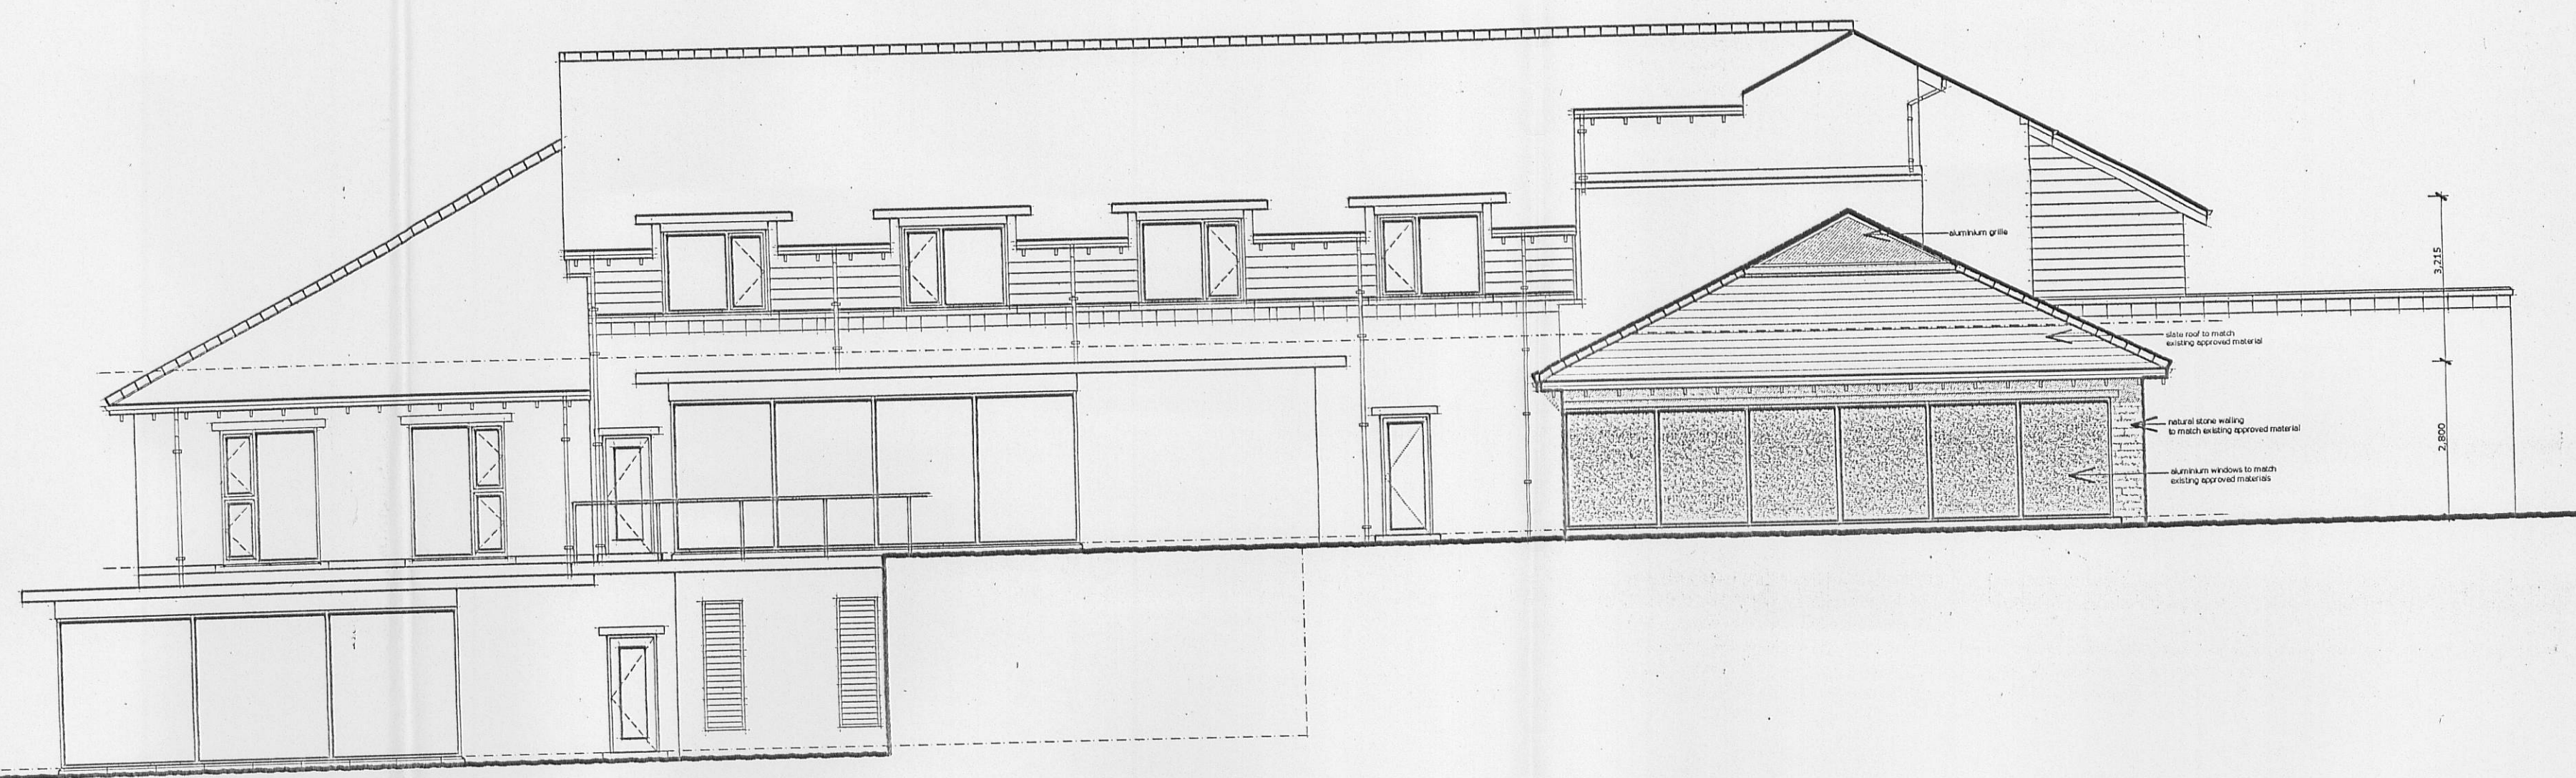

north elevation

proposed elevations

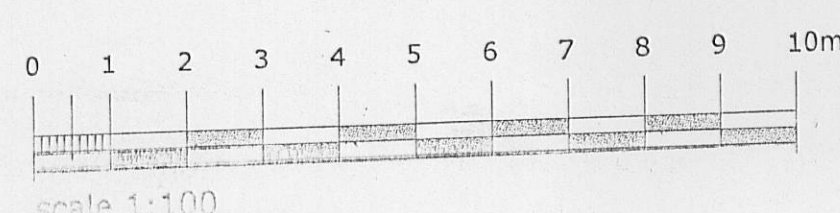

320110843P

campbell driver partnership
architects designers surveyors

client: leehand leisure ltd

project: stanley house

mellor

sheet: PLANNING elevations proposed

dwg no: 11.168	02	
----------------	----	--

scale: 1:100 @ A1

date: 07.09.11

drawn: cn

capricorn park
blackwater road
blackburn bb1 5qr
t: 01254 297700
f: 01254 297701
email: design@cdparchitects.co.uk