



revisions:

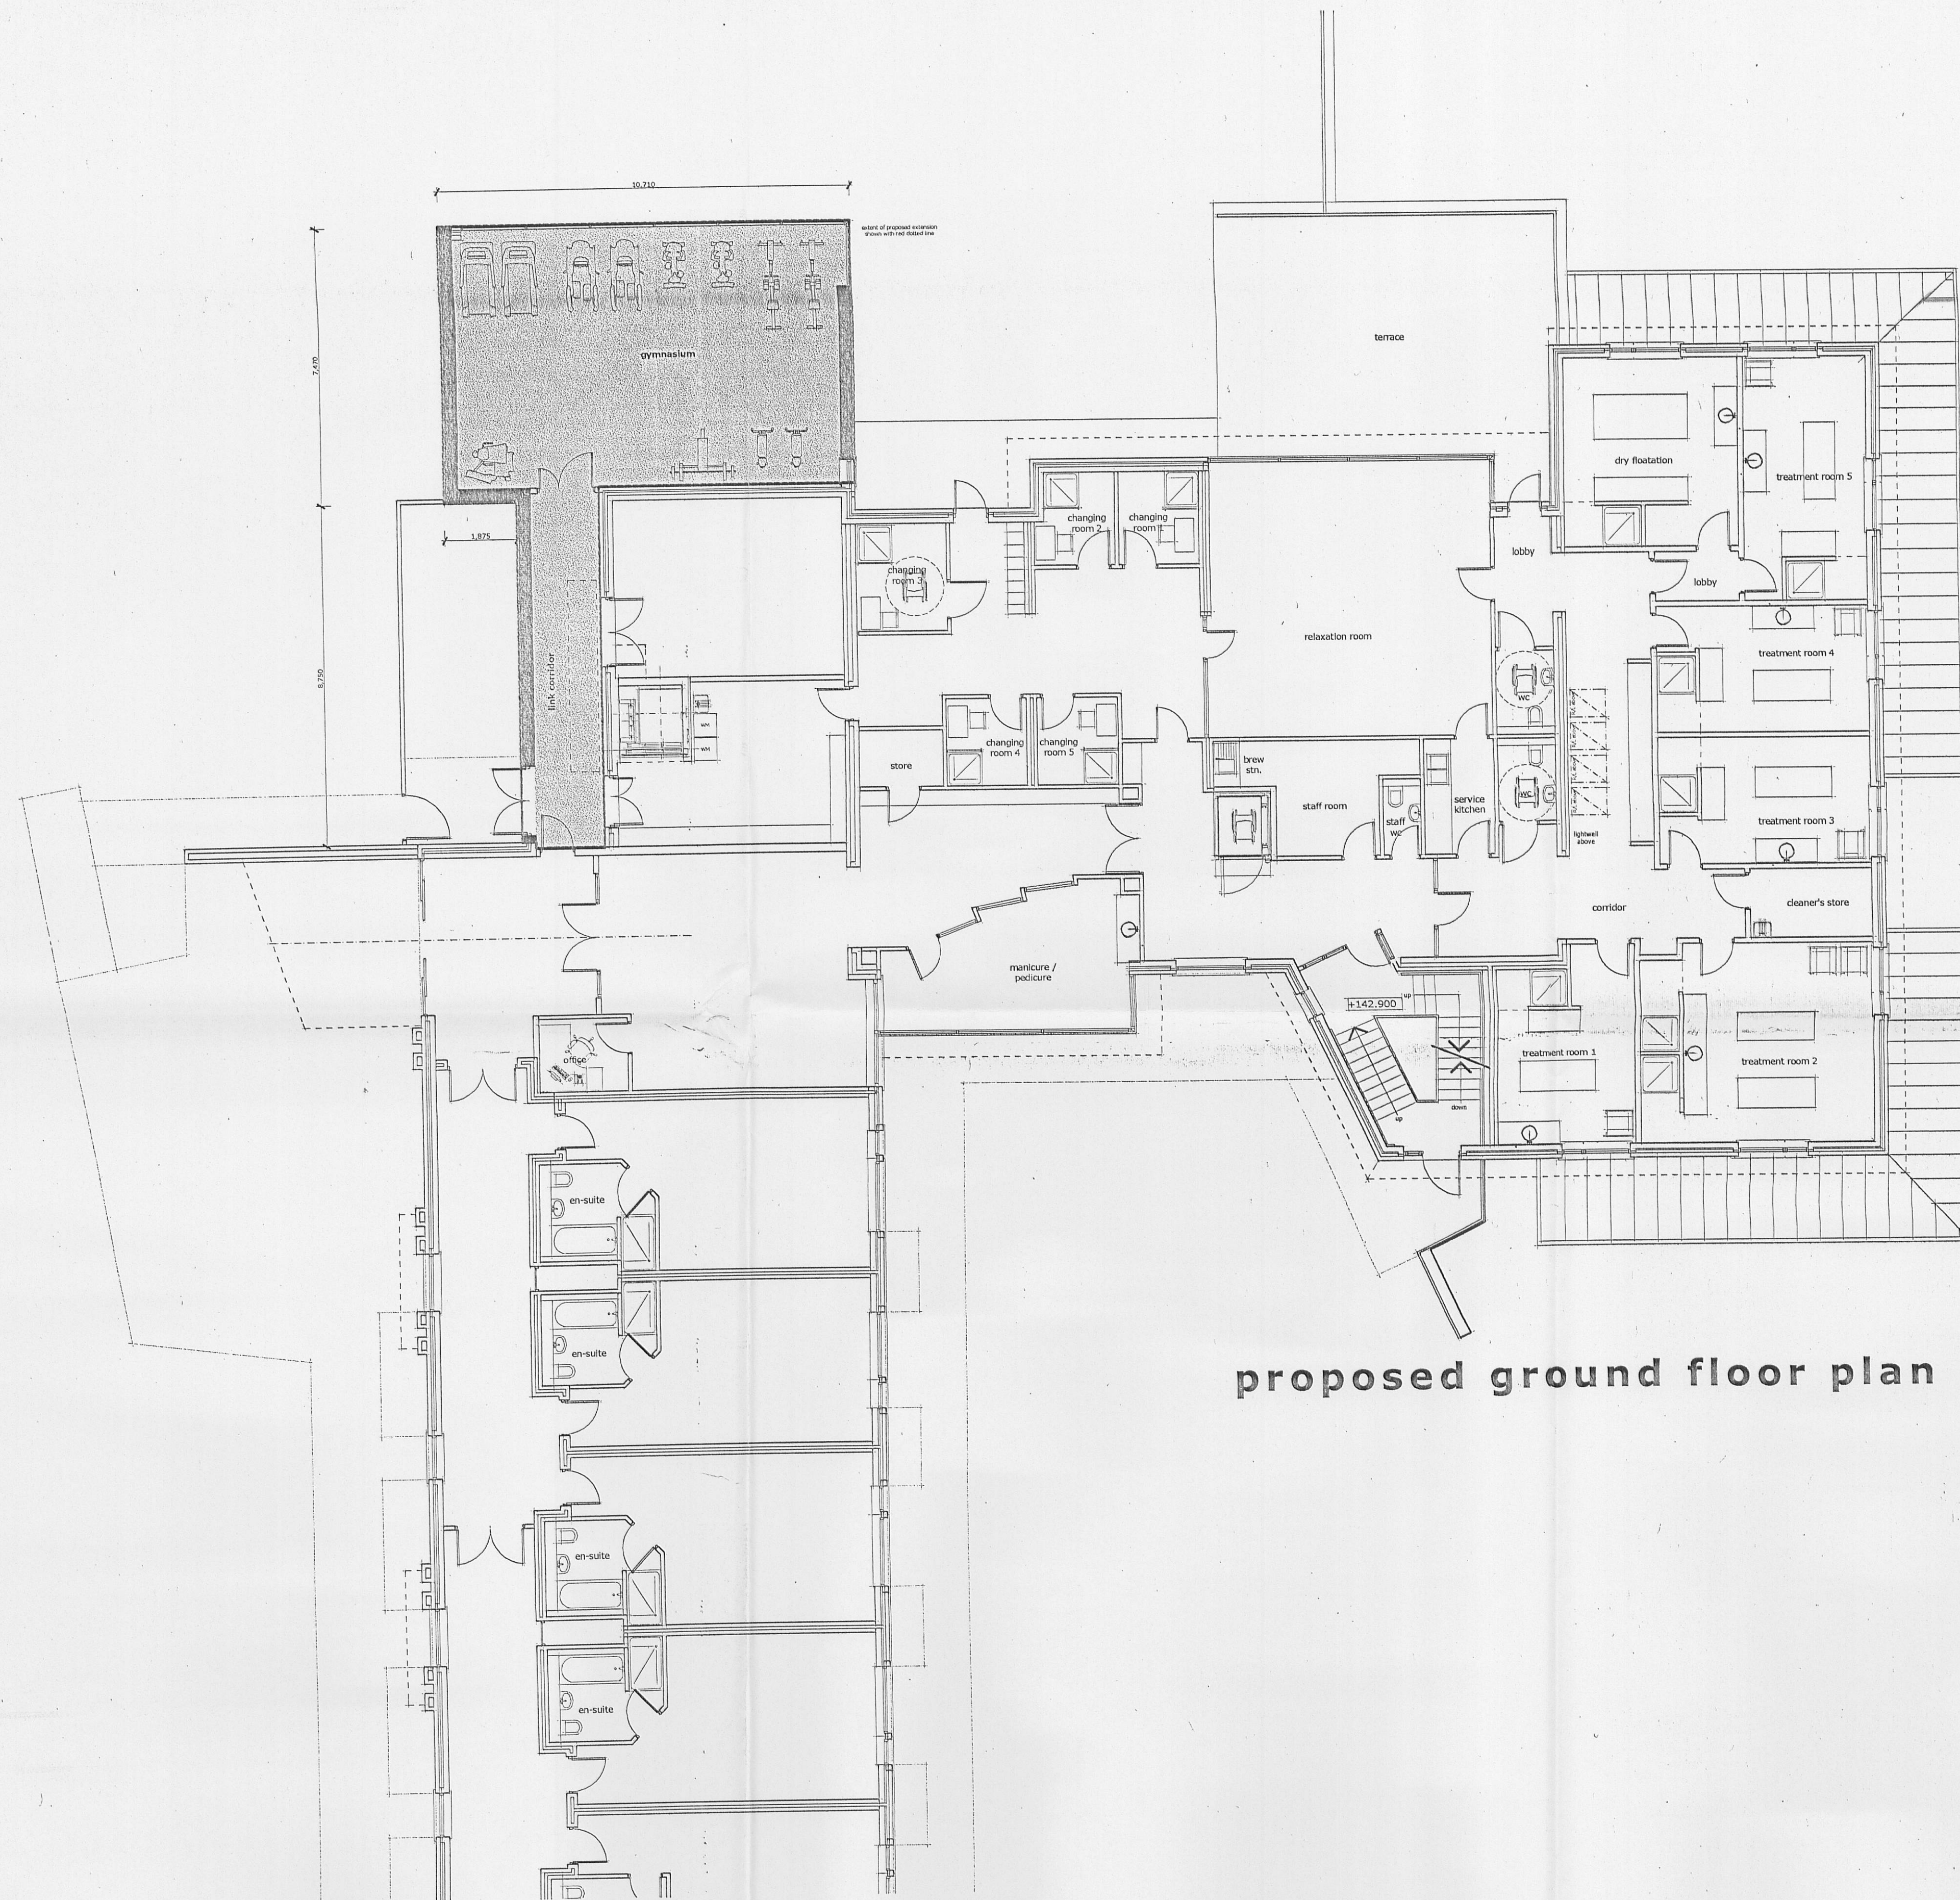

proposed ground floor plan

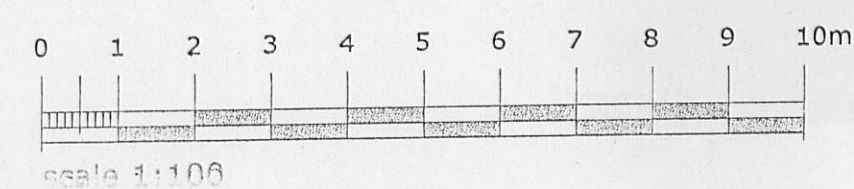

320110843 P

campbelldriverpartnership
architects designers surveyors

client: leehand leisure ltd

project: stanley house
mellor

sheet: PLANNING plan proposed

dwg no: 11.168	01
----------------	----

scale: 1:100 @ A1
date: 07.09.11
drawn: CN
capricorn park
blackwater road
blackburn bb1 5qr
t: 01254 297700
f: 01254 297701
email: design@cdpartnership.co.uk