



elevations

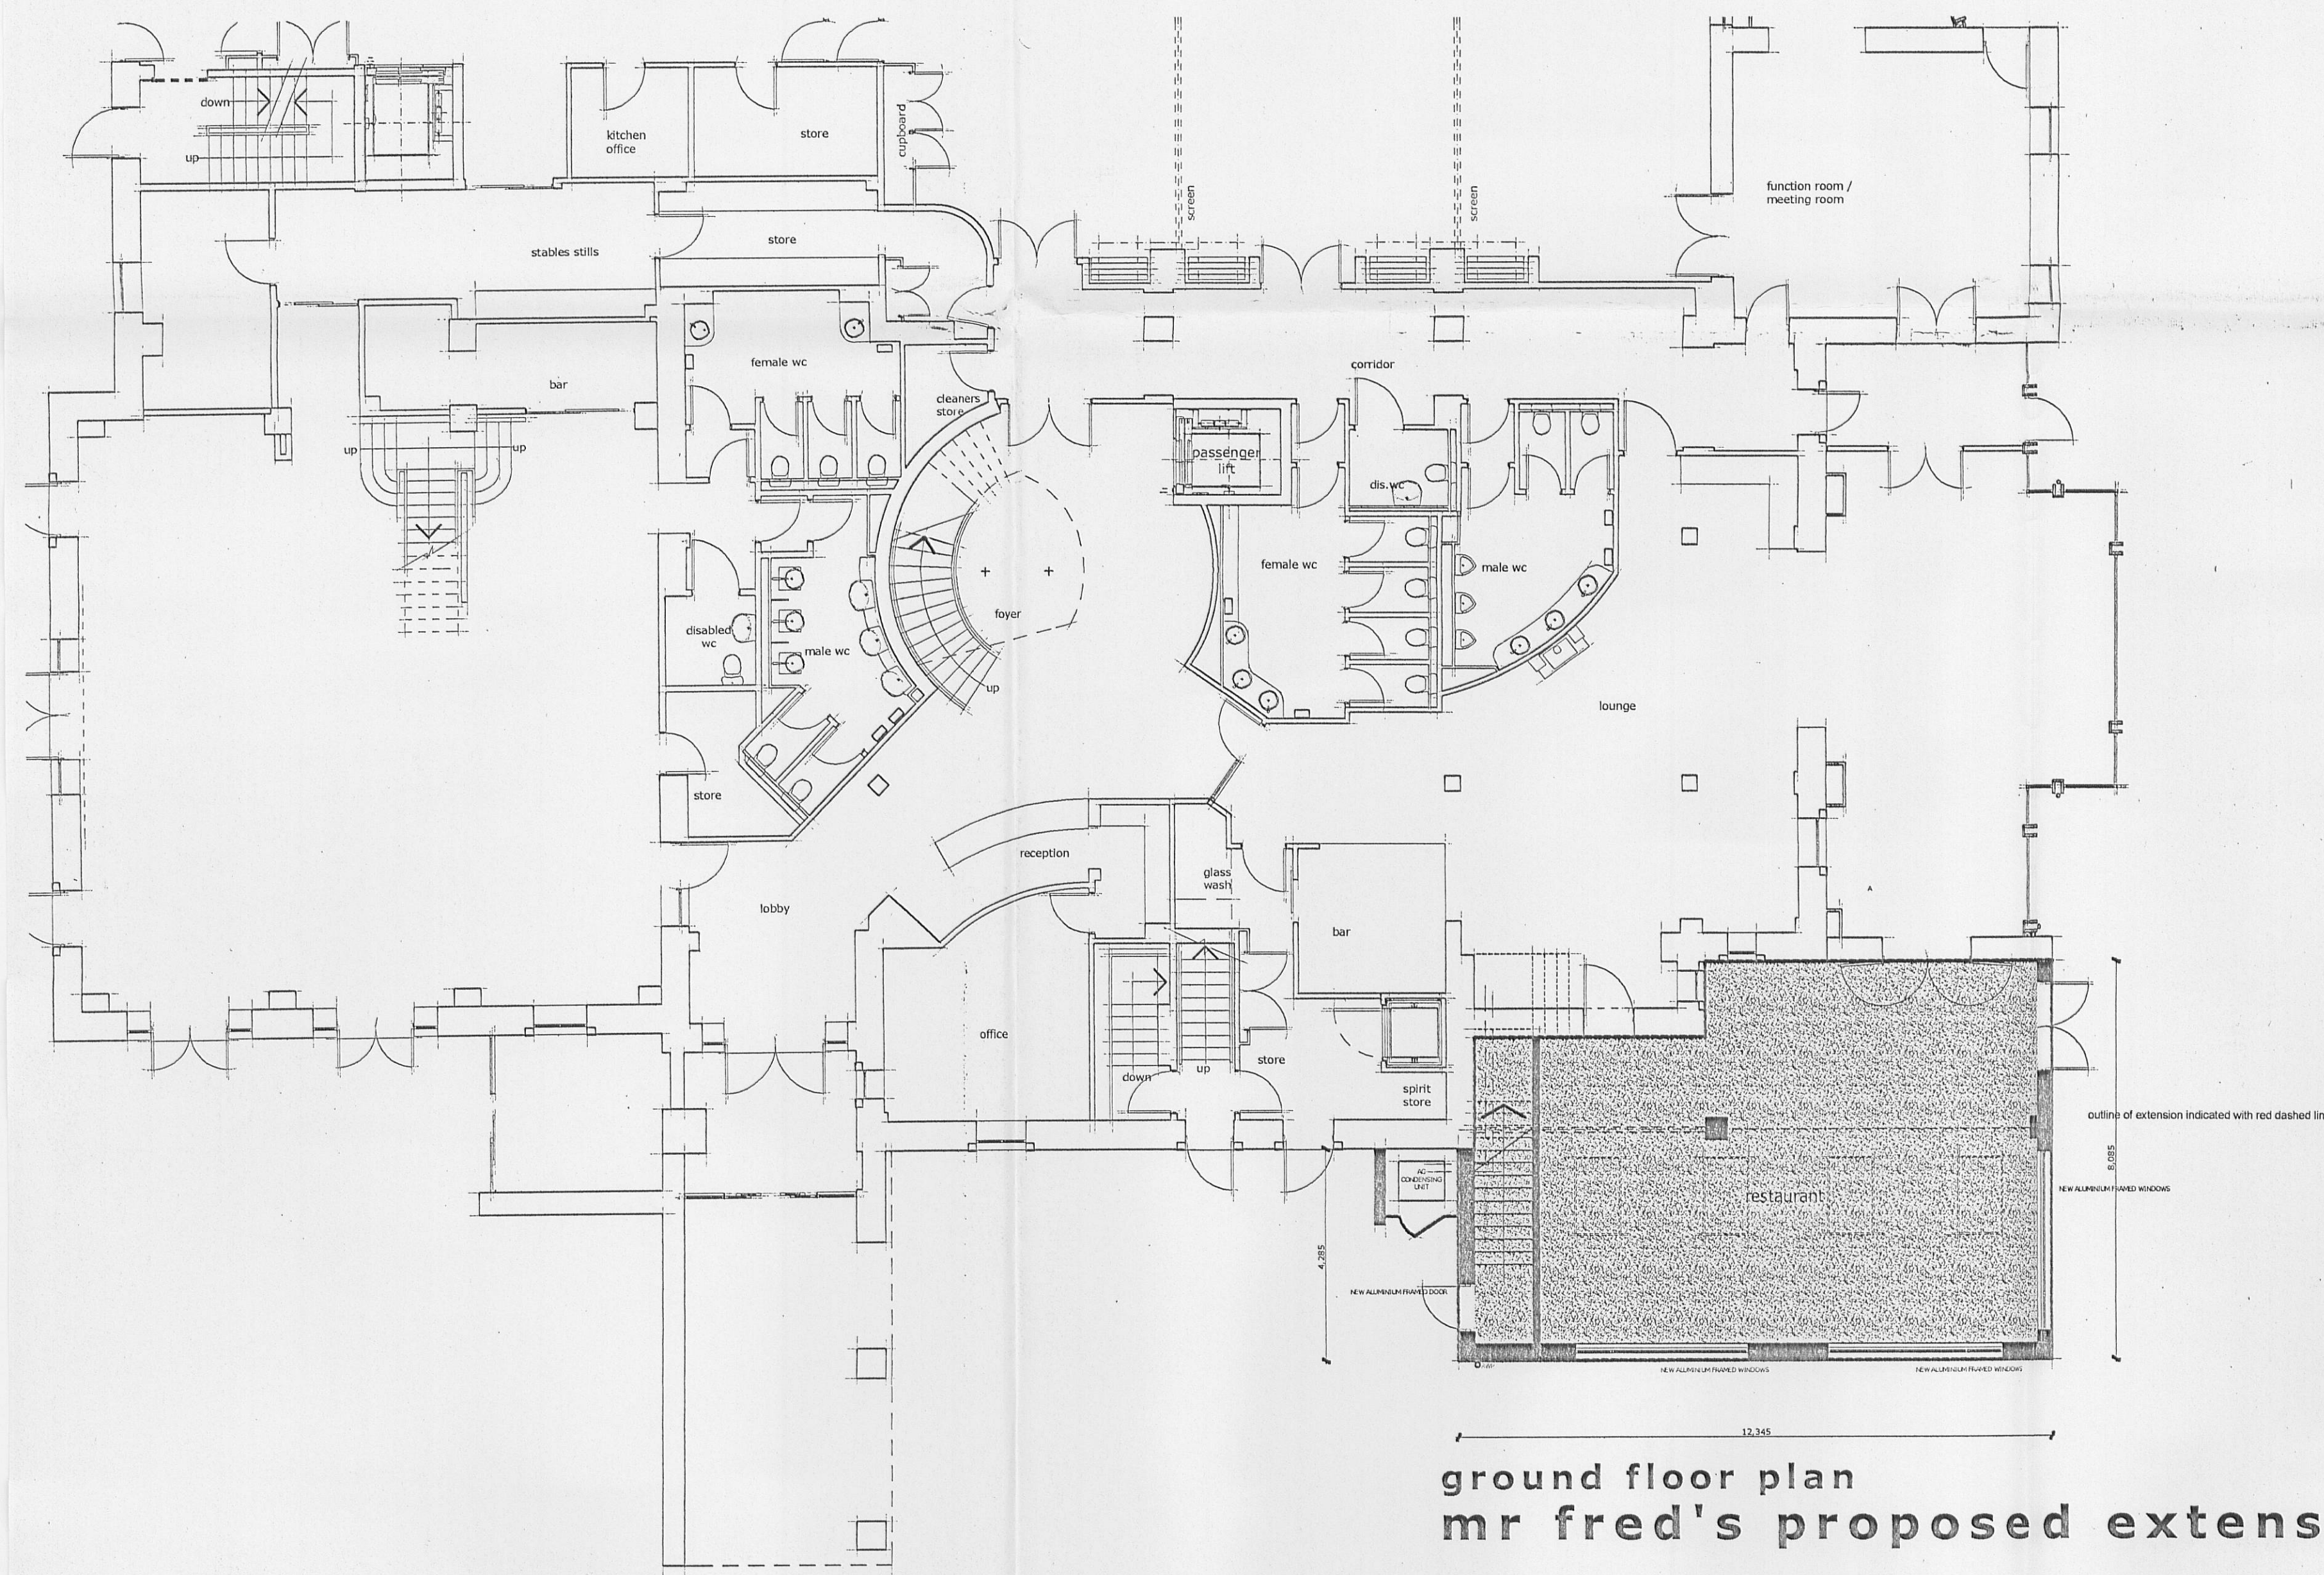

ground floor plan
mr fred's proposed extension

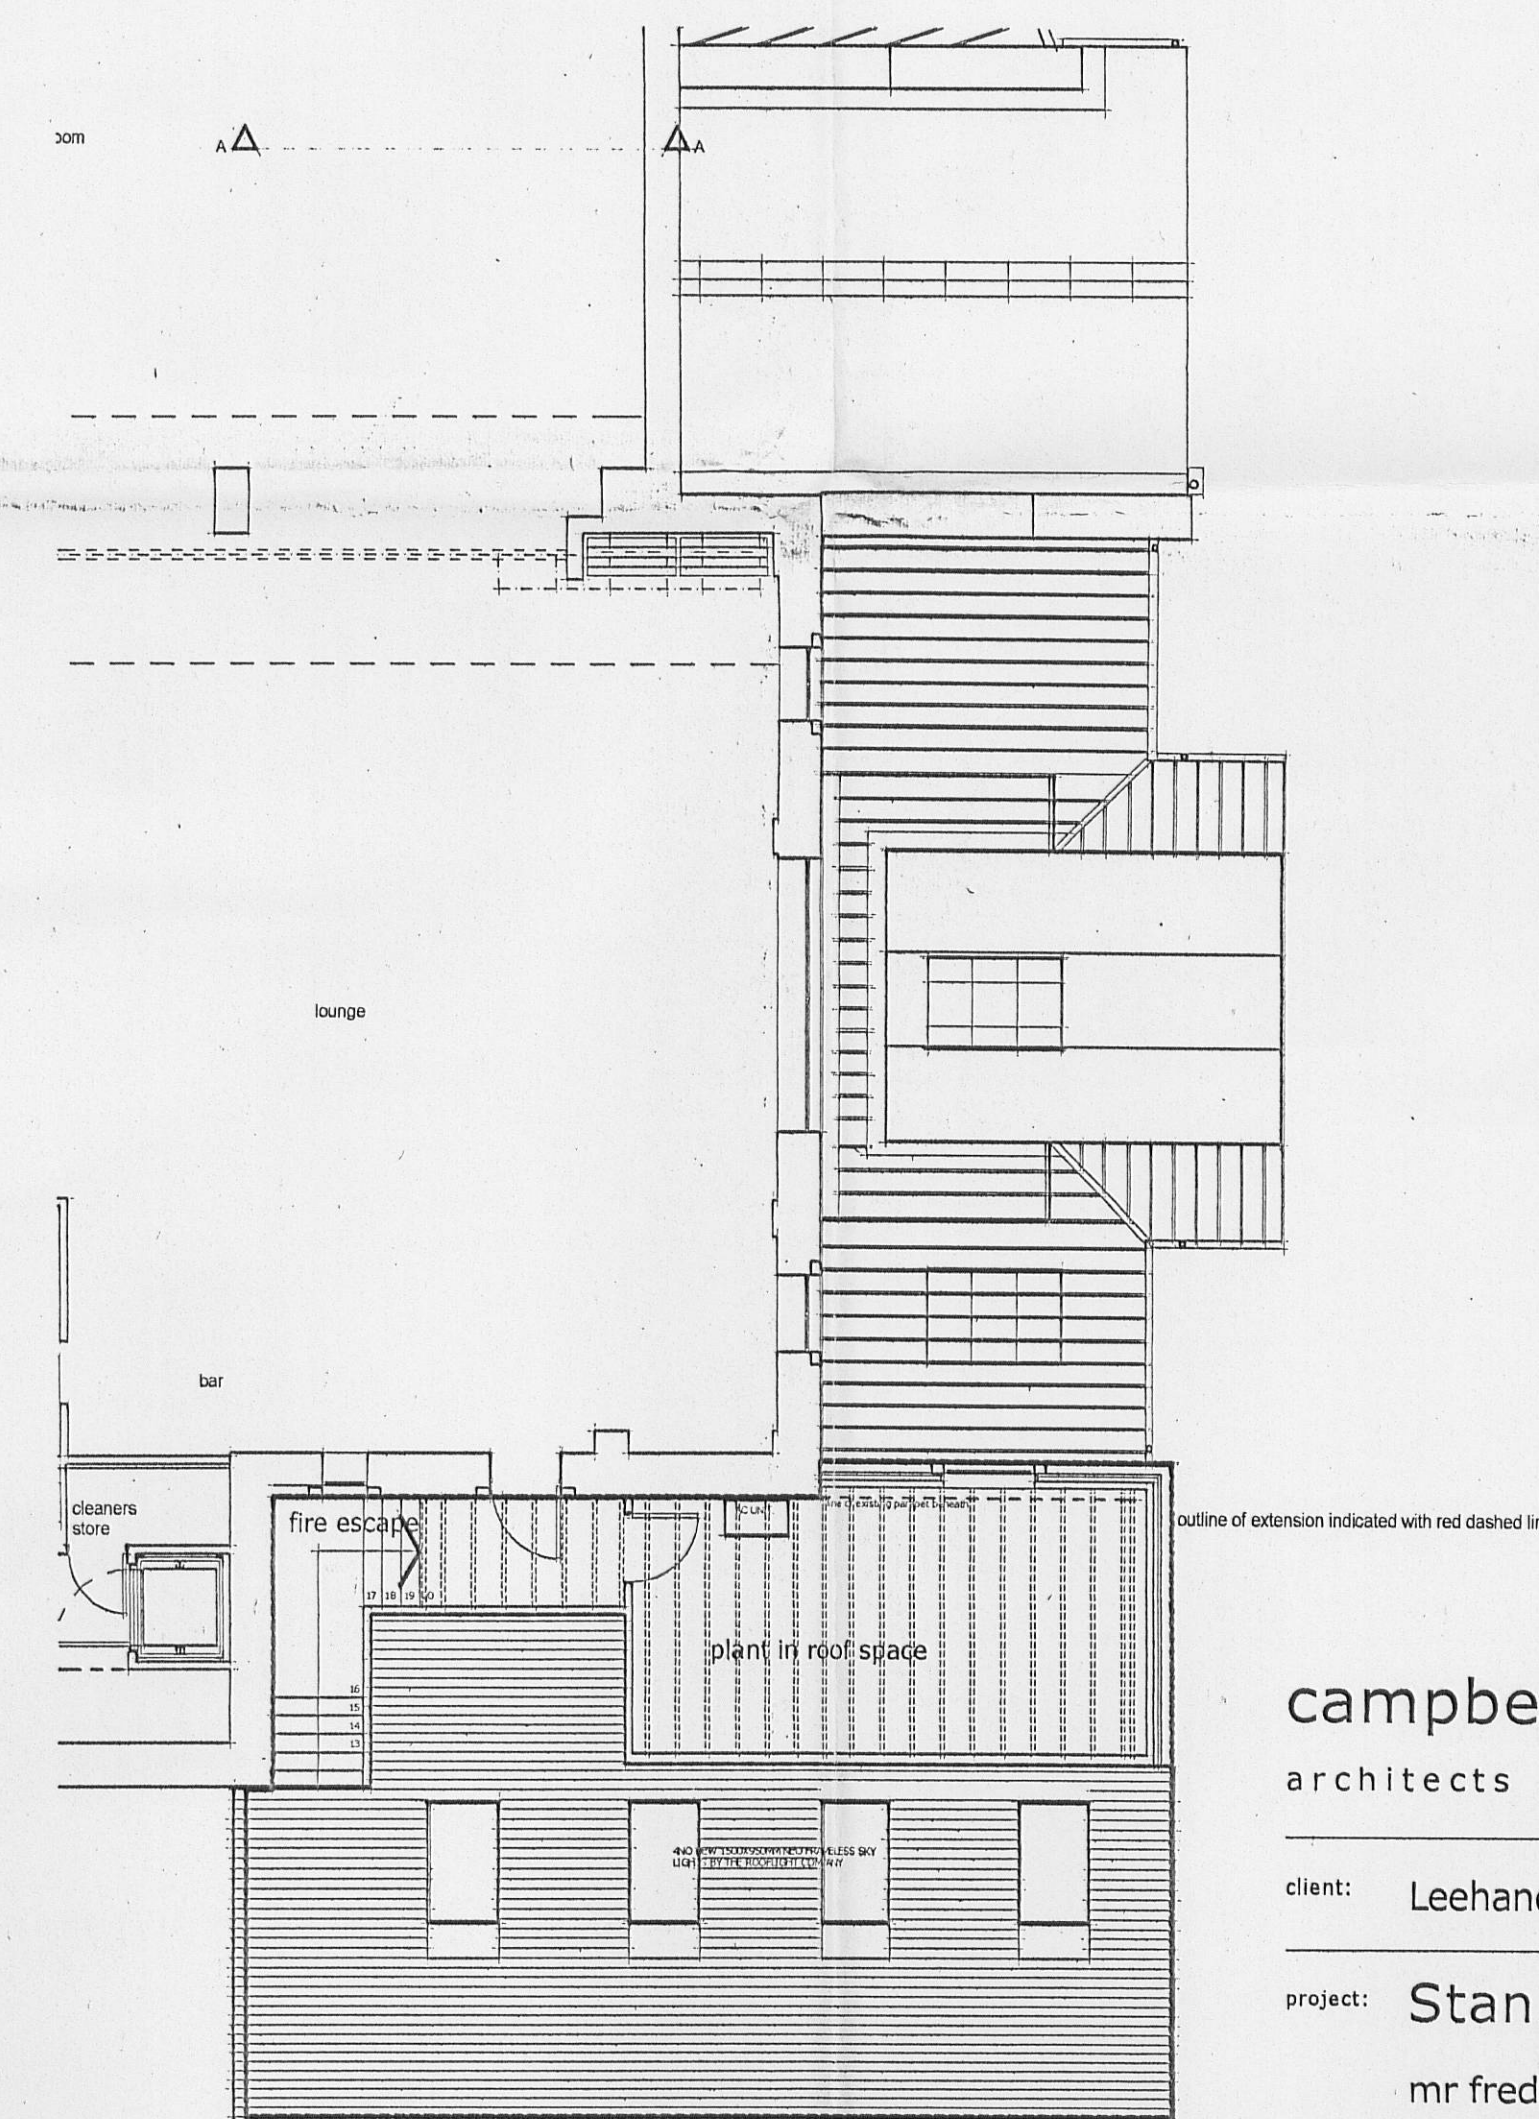

first floor plan

320110843P

campbelldriverpartnership
architects designers surveyors

client: Leehand Leisure

project: Stanley House, Mellor
mr fred's bar extension

sheet: PLANNING proposed plans and elevations

dwg no: 10.210	04	A
----------------	----	---

scale: 1:100 @ A1
date: 07.09.11
drawn: cn
capricorn park
blackwater road
blackburn bb1 5qr
t: 01254 297700
f: 01254 297701
email: design@cdpartnership.co.uk