


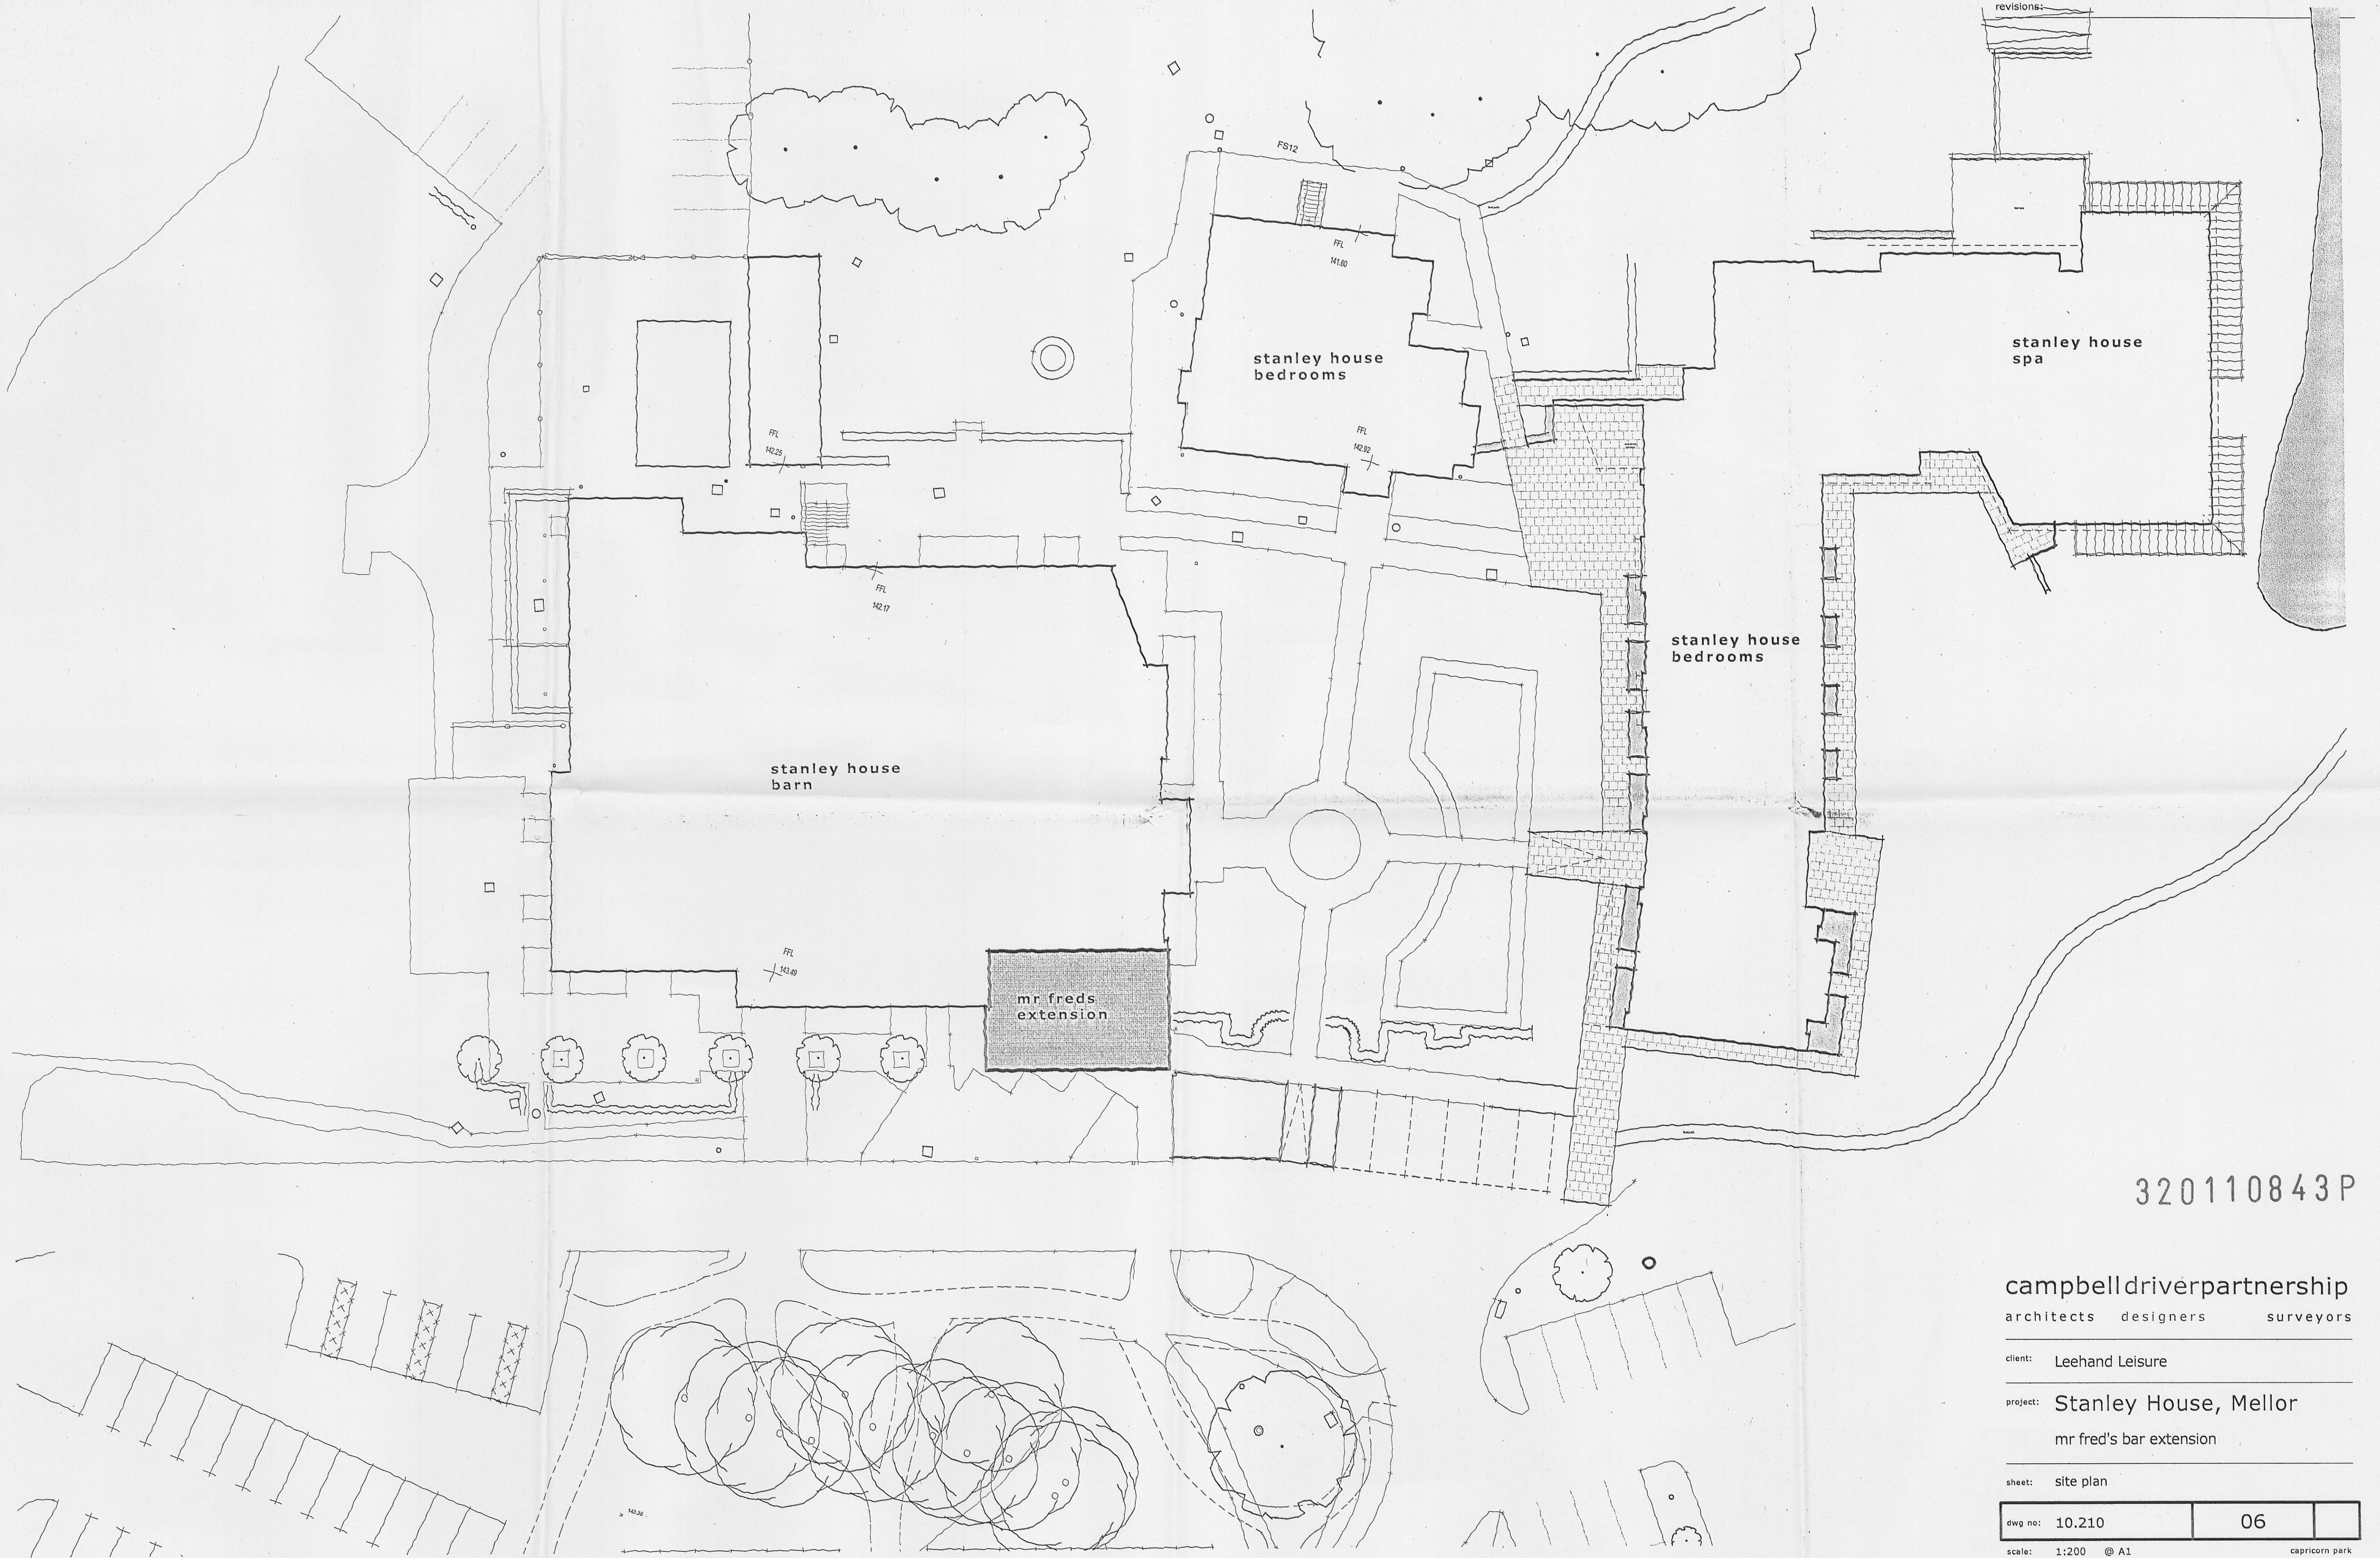

320110843P

campbell driver partnership
architects designers surveyors


client: Leehand Leisure

project: Stanley House, Mellor
mr fred's bar extension

sheet: site plan

dwg no: 10.210	06
----------------	----

scale: 1:200 @ A1
date: 07.09.11
drawn: CN
capricorn park
blackwater road
blackburn bb1 5gr
t: 01254 297700
f: 01254 297701
email: design@cdpartnership.co.uk

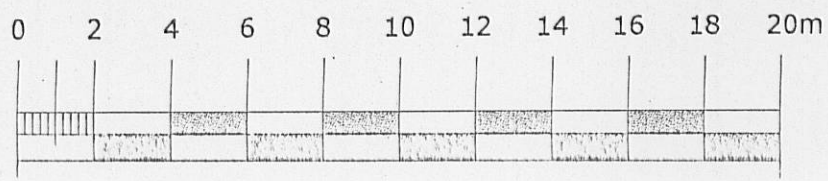

site plan