
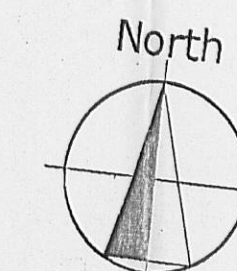


revisions: \_\_\_\_\_

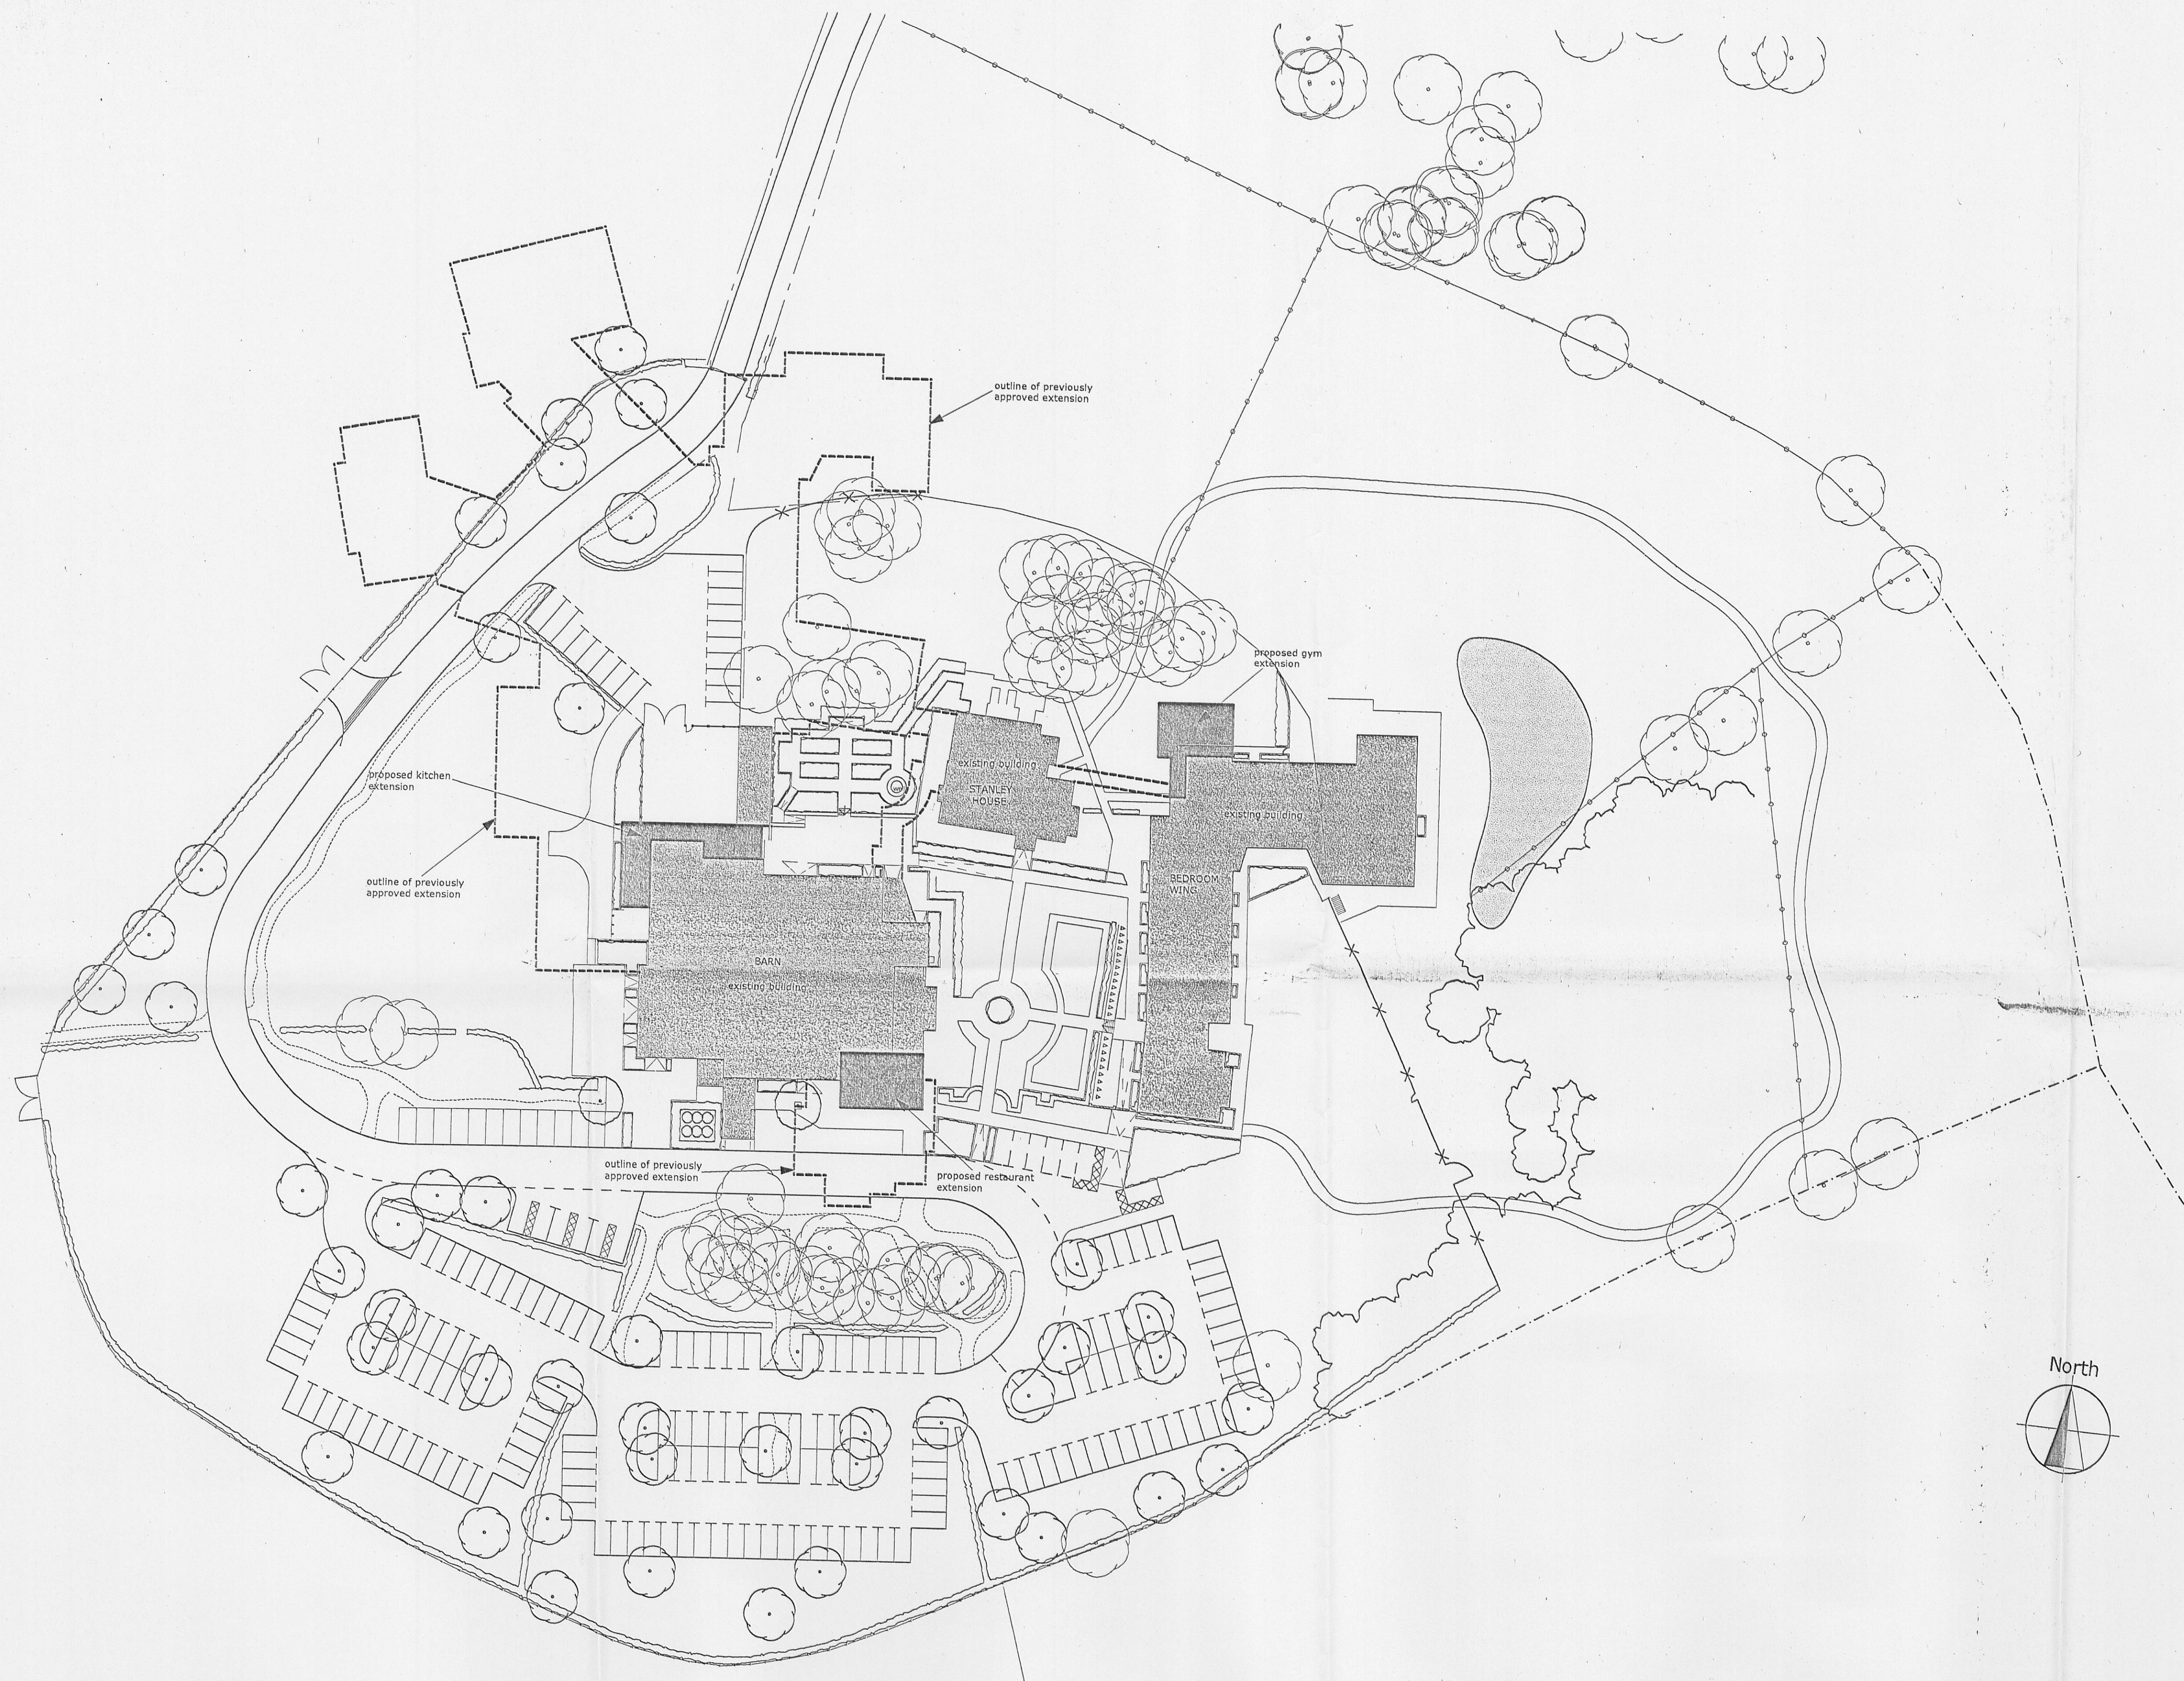

320110843P

**campbelldriverpartnership**  
architects designers surveyors

client: leehand leisure

project: stanley house, mellor  
phase 2 - courtyard bedroom wing

sheet: planning : site plan

|                |    |
|----------------|----|
| dwg no: 10.206 | 08 |
|----------------|----|

scale: 1:500 @ A1

date: 17.09.11

drawn: dh

capricorn park  
blackwater road  
blackburn bb1 5qr  
t: 01254 297700  
f: 01254 297701

email: design@cdpartnership.co.uk

