


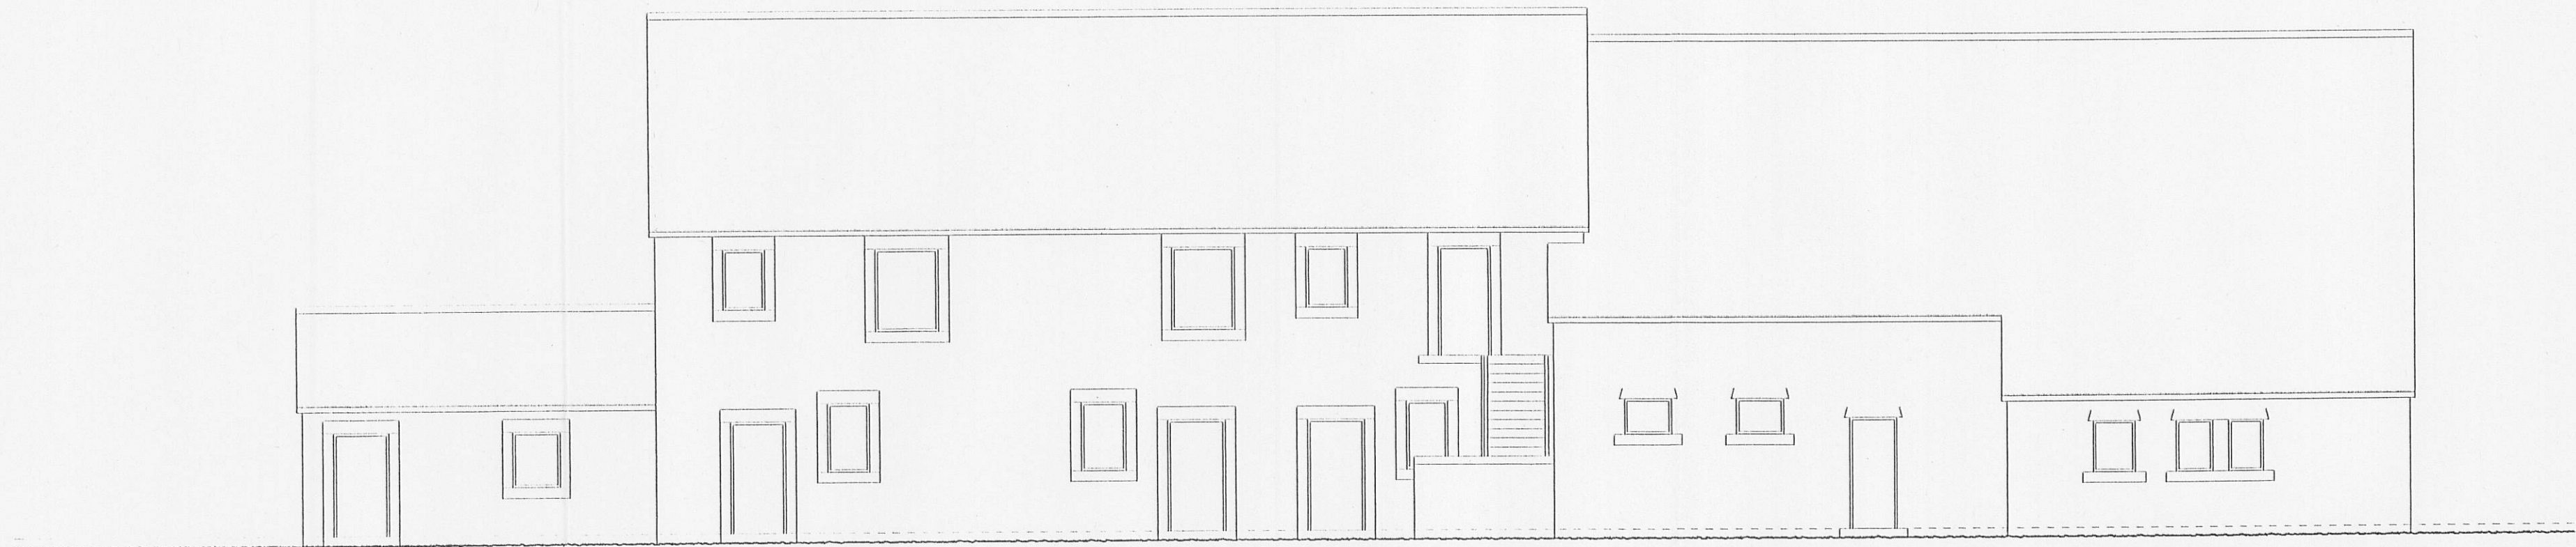

north elevation existing



west elevation existing

320110844P

campbelldriverpartnership
architects designers surveyors

client: leehand leisure

project: stanley house, mellor
kitchen layouts

sheet: PLANNING existing elevations

dwg no: 11.147	13	
----------------	----	--

scale: 1:100 @ A1
date: 07.09.11
drawn: C1
capricorn park
blakewater road
blackburn bb1 5qr
t: 01254 297700
f: 01254 297701
email: design@cdparchitects.co.uk