




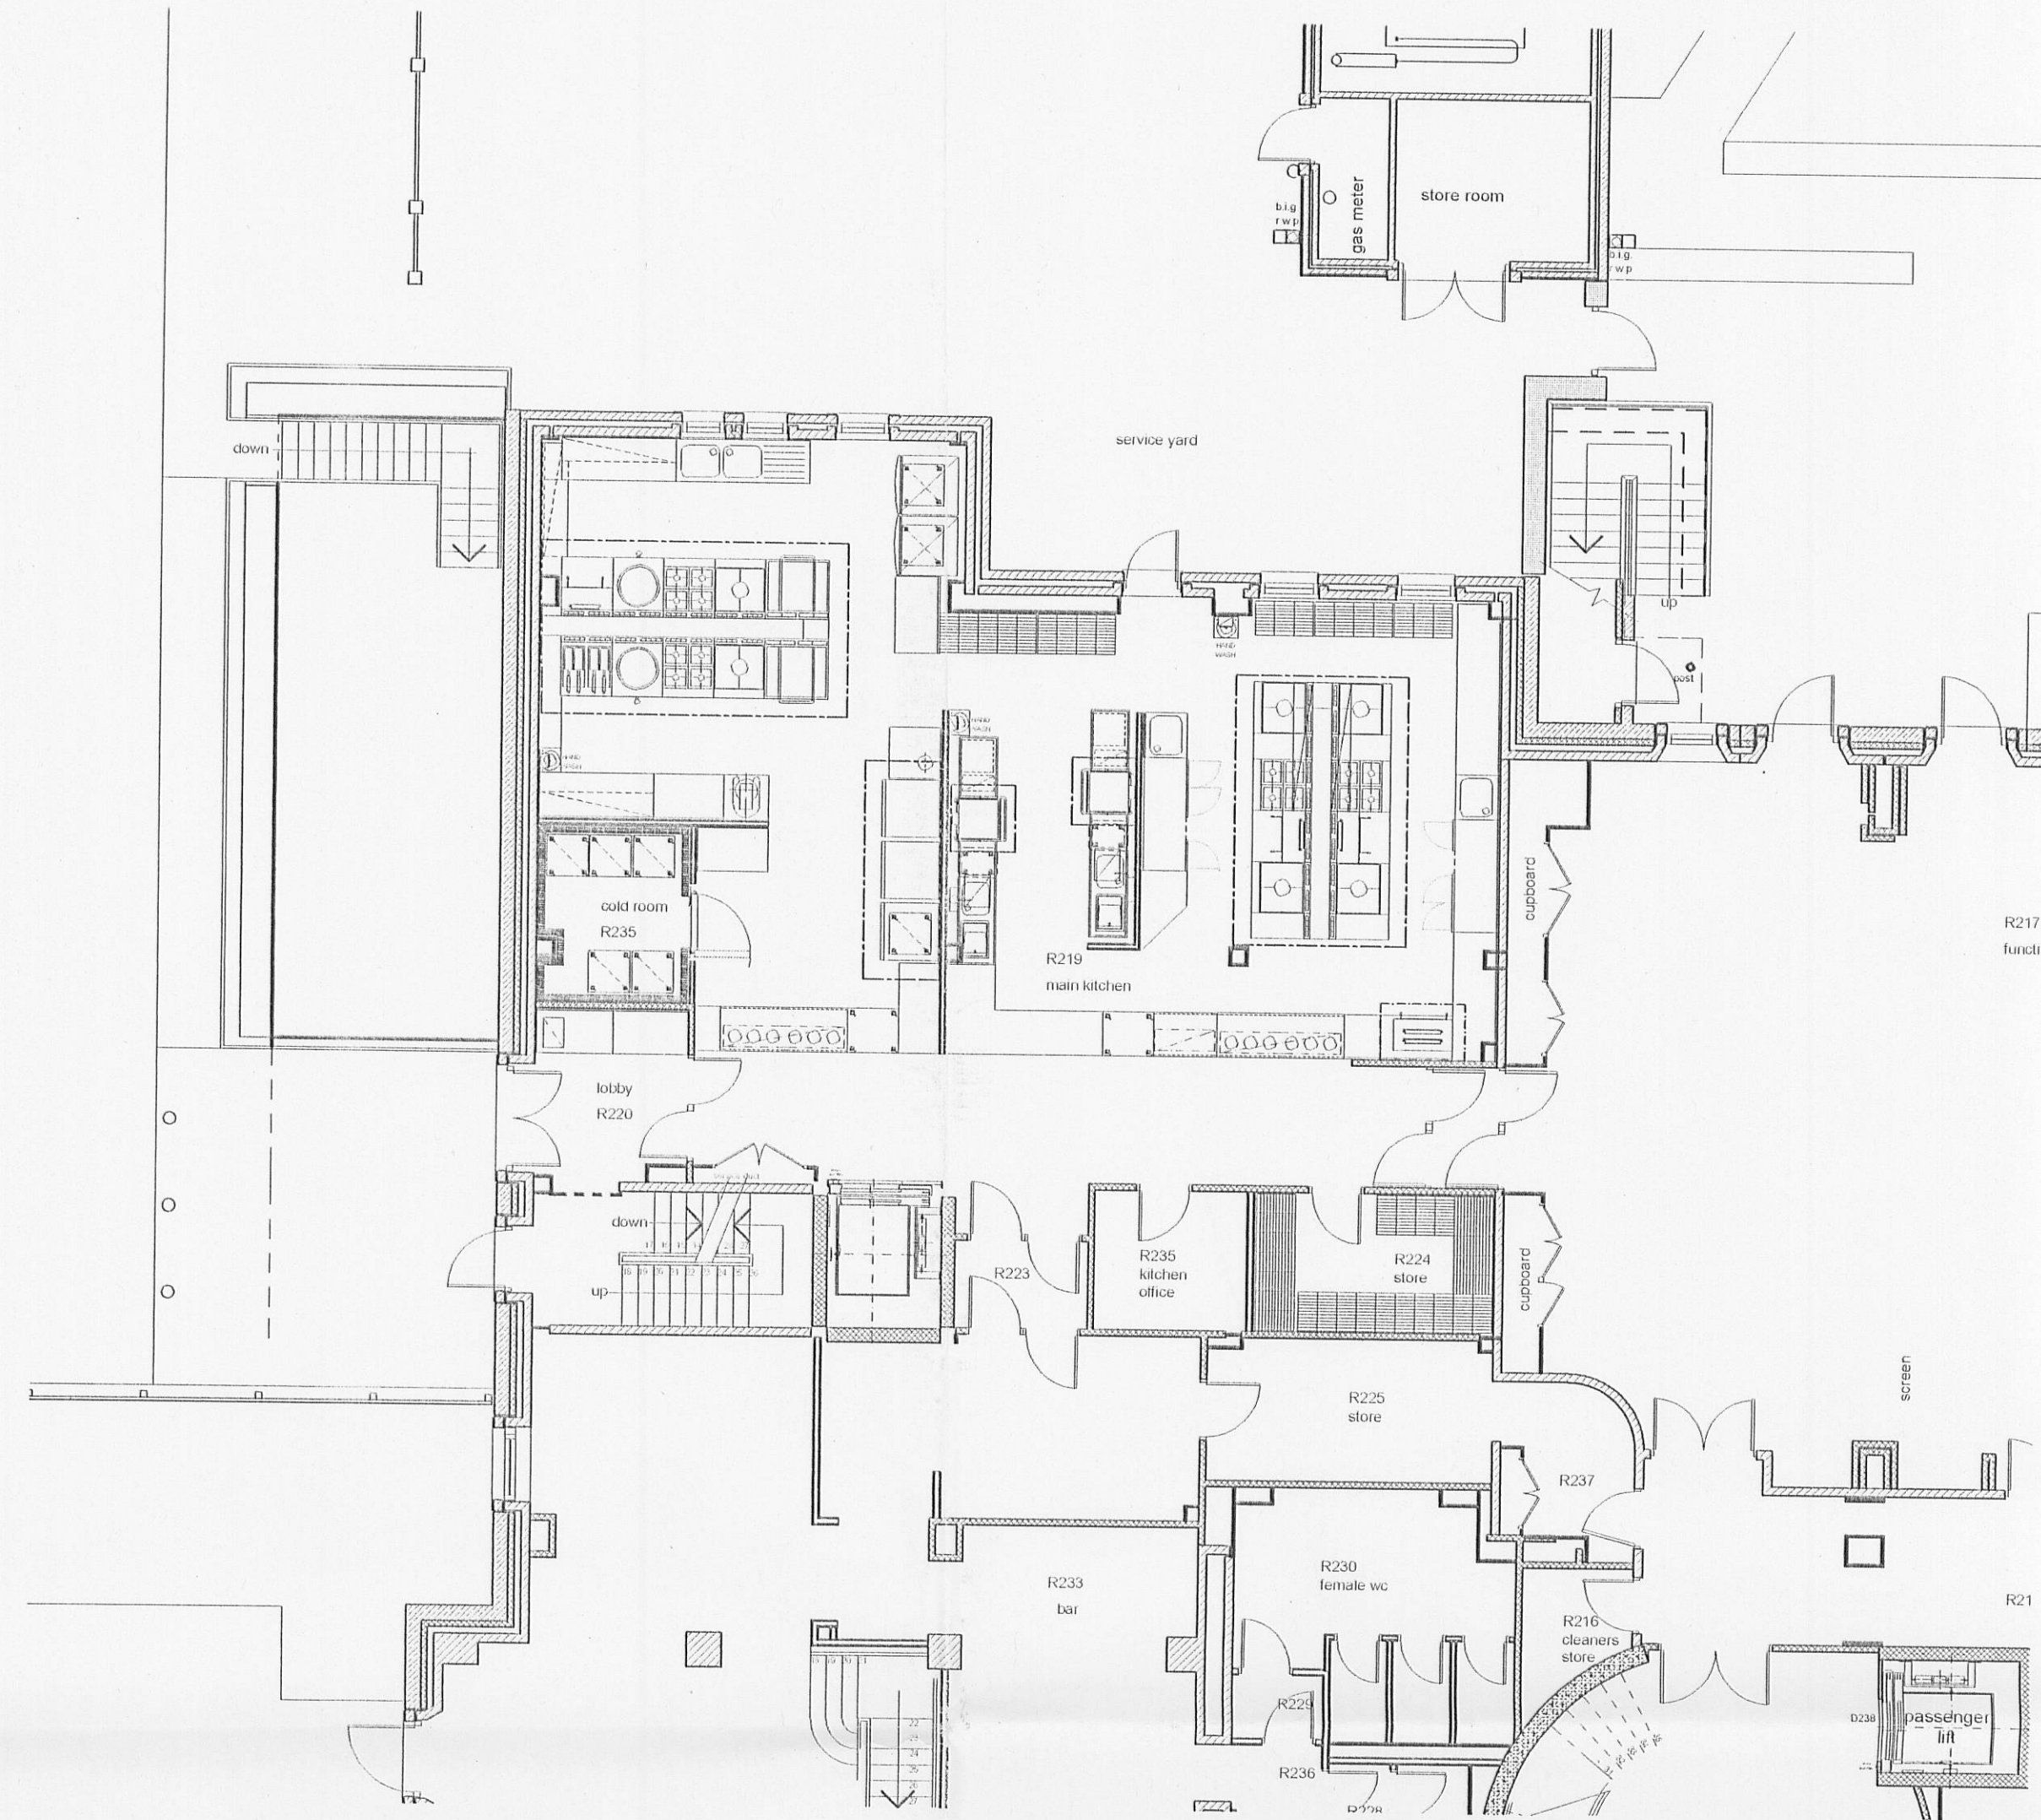


ground floor plan existing

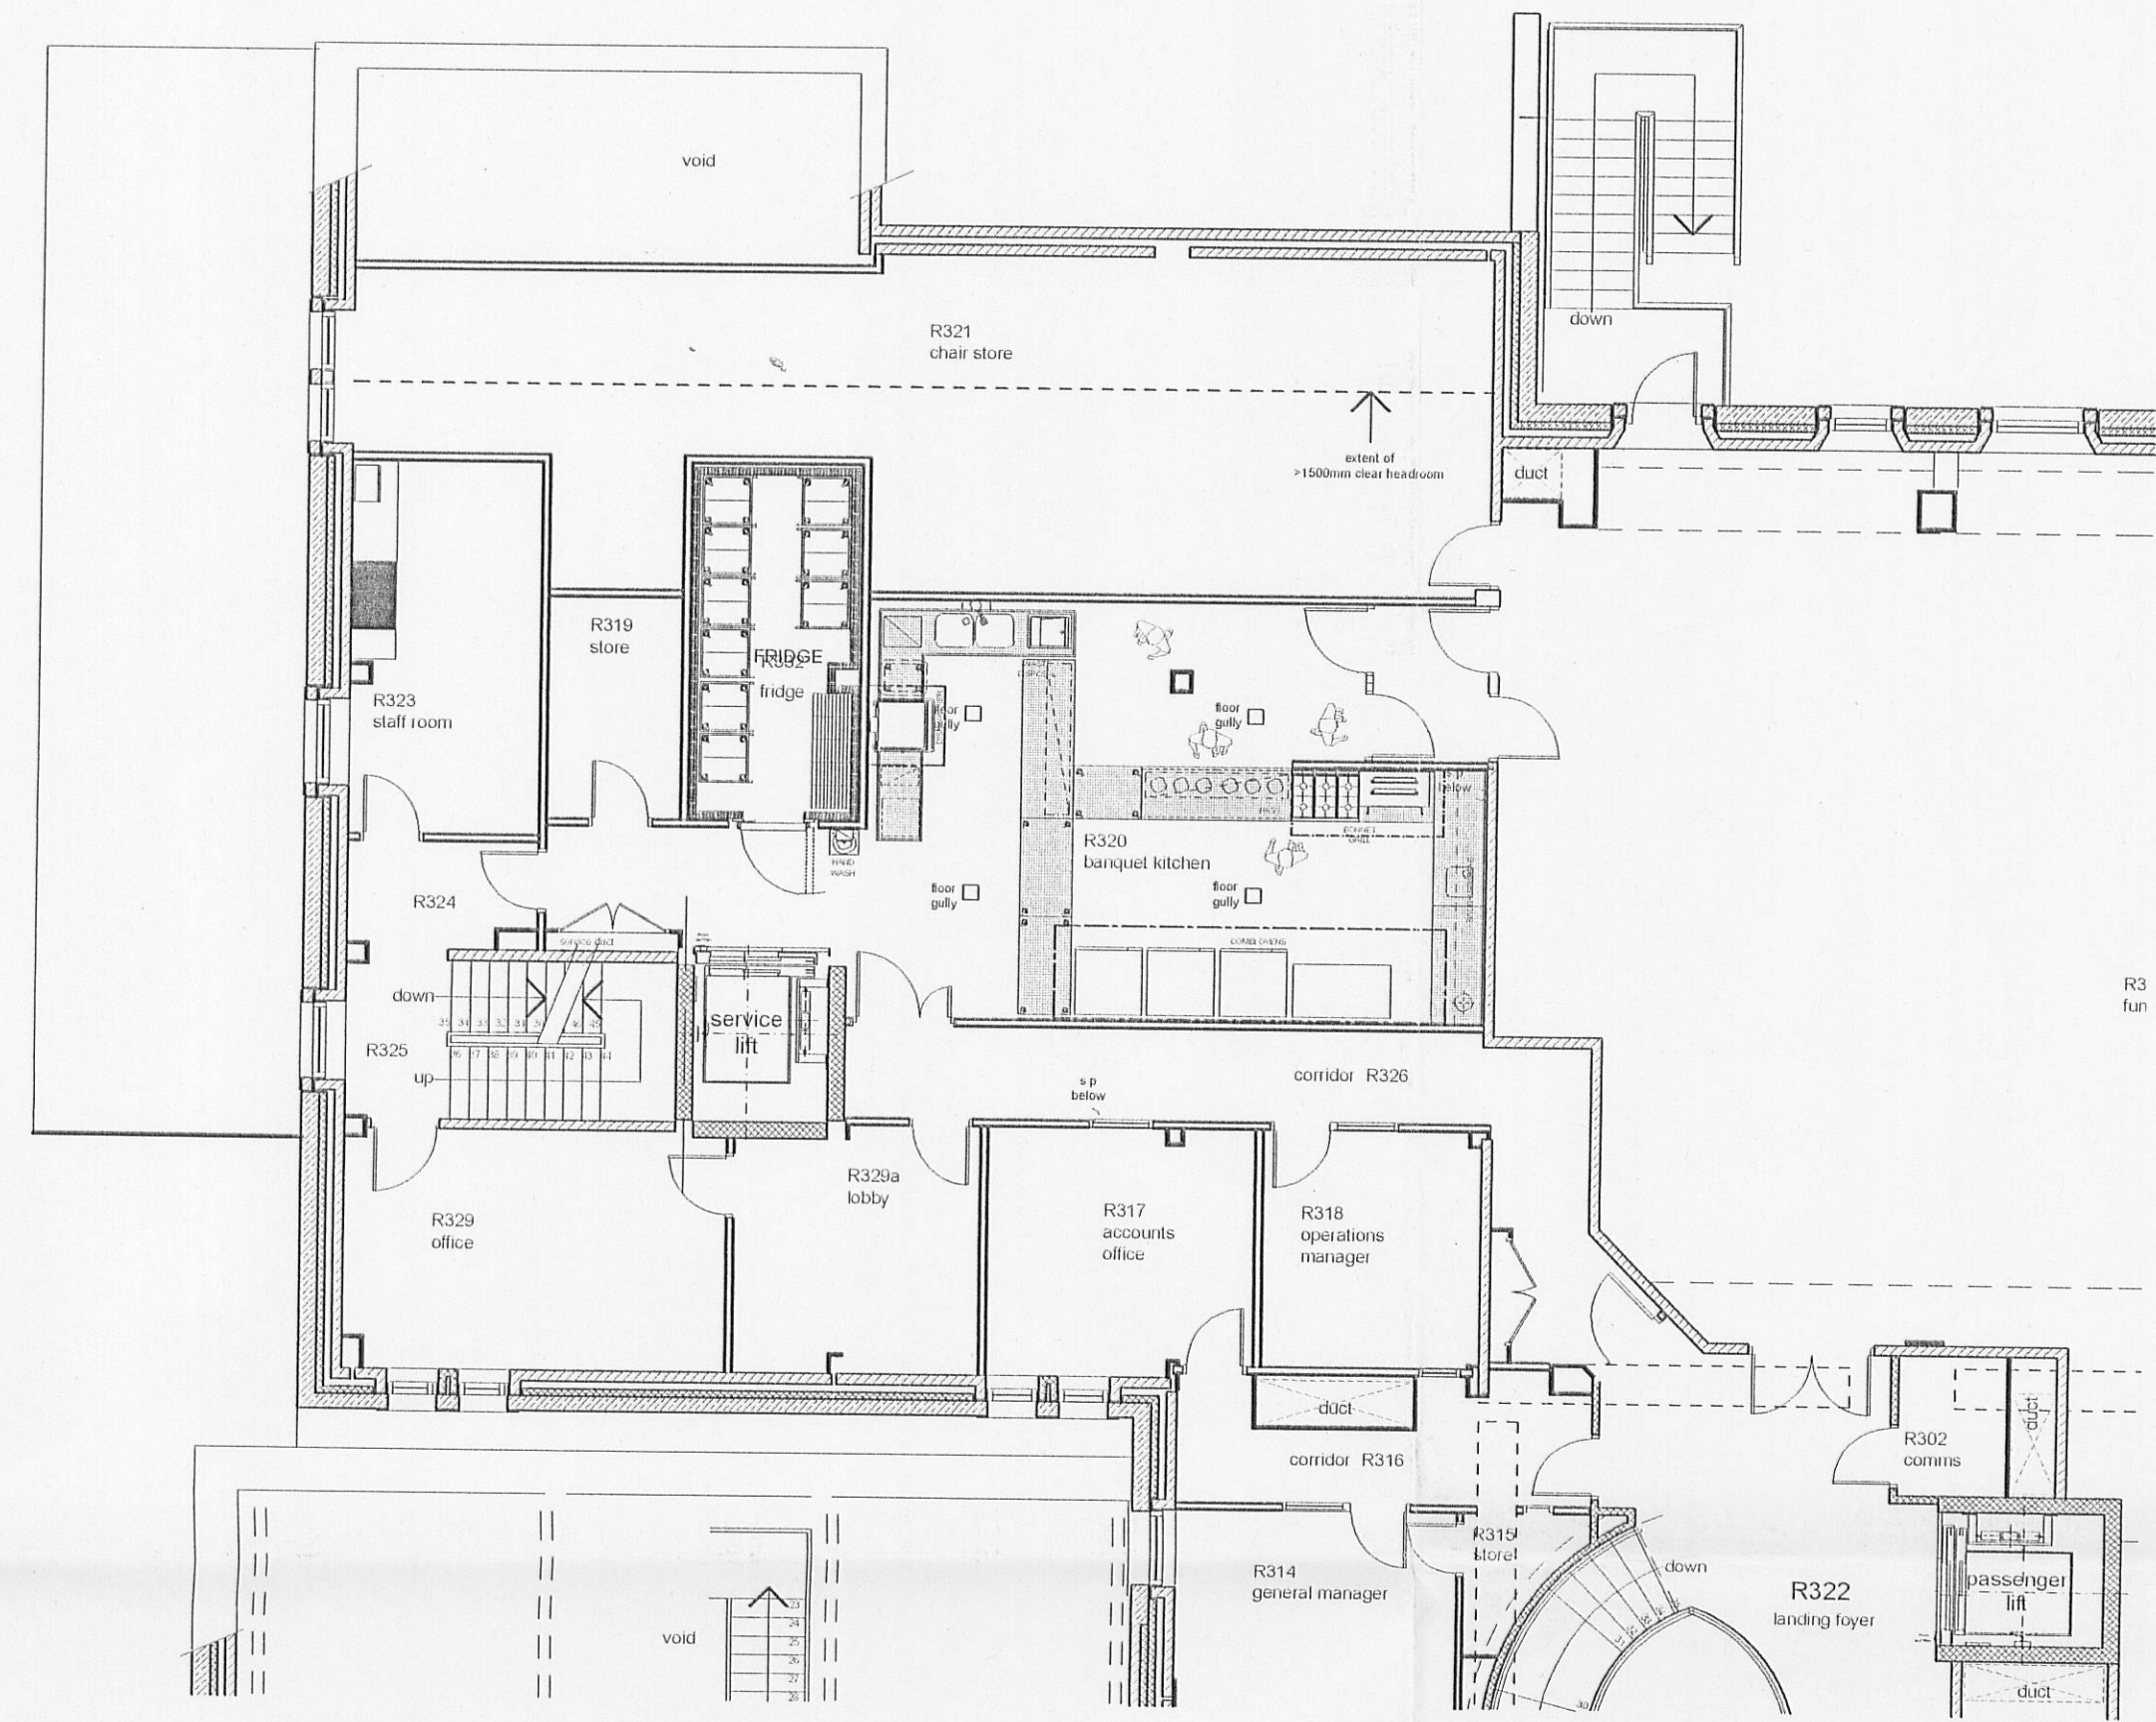

first floor plan existing

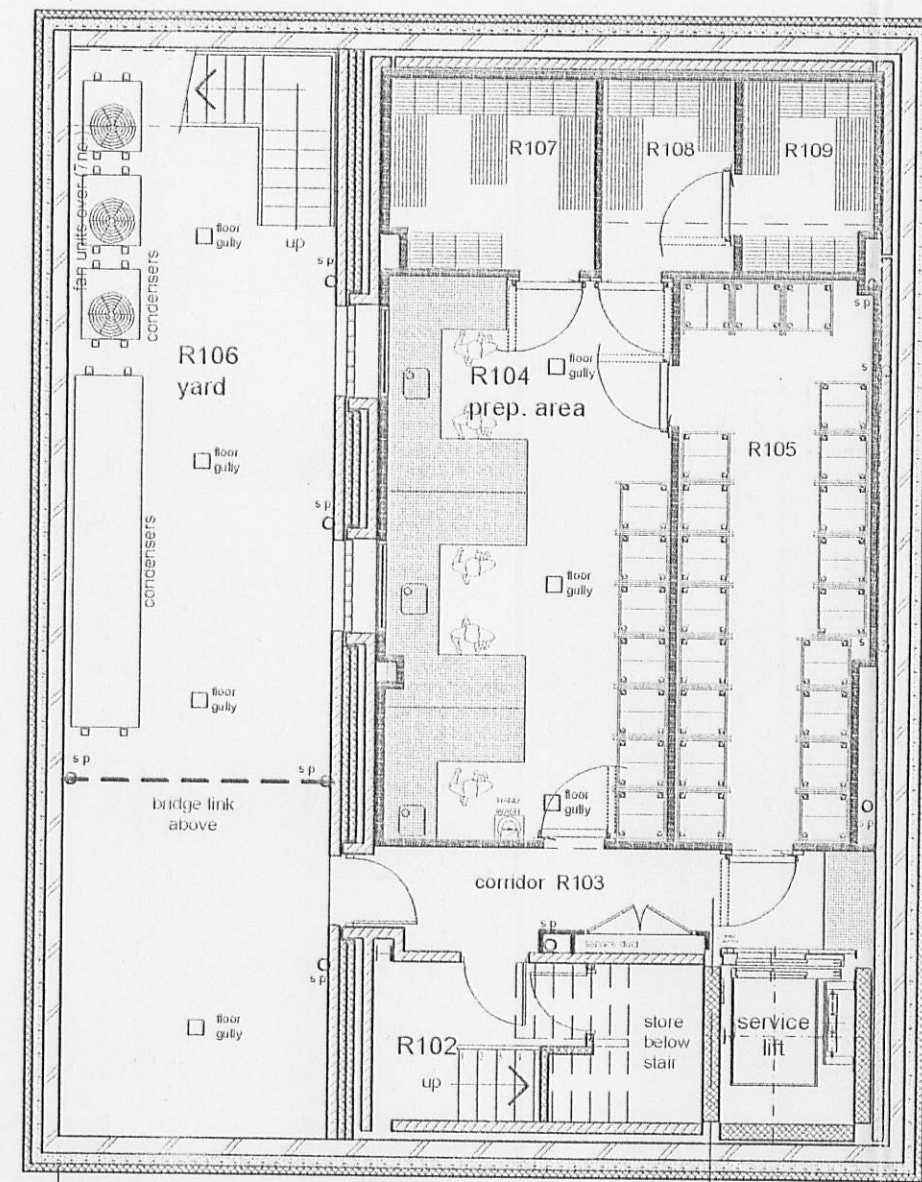

basement plan existing

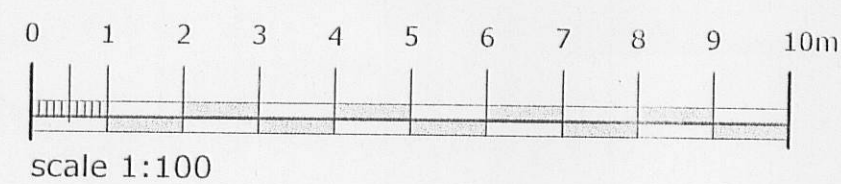

320110844P

campbelldriverpartnership
architects designers surveyors

client: leehand leisure

project: stanley house, mellor
kitchen layouts

sheet: PANNING existing plans

dwg no: 11.147	12	
----------------	----	--

scale: 1:100 @ A1
date: 07.09.11
drawn: cn
capricorn park
blackburn bb1 5qr
t: 01254 297700
f: 01254 297701
email: design@cdpartnership.co.uk