


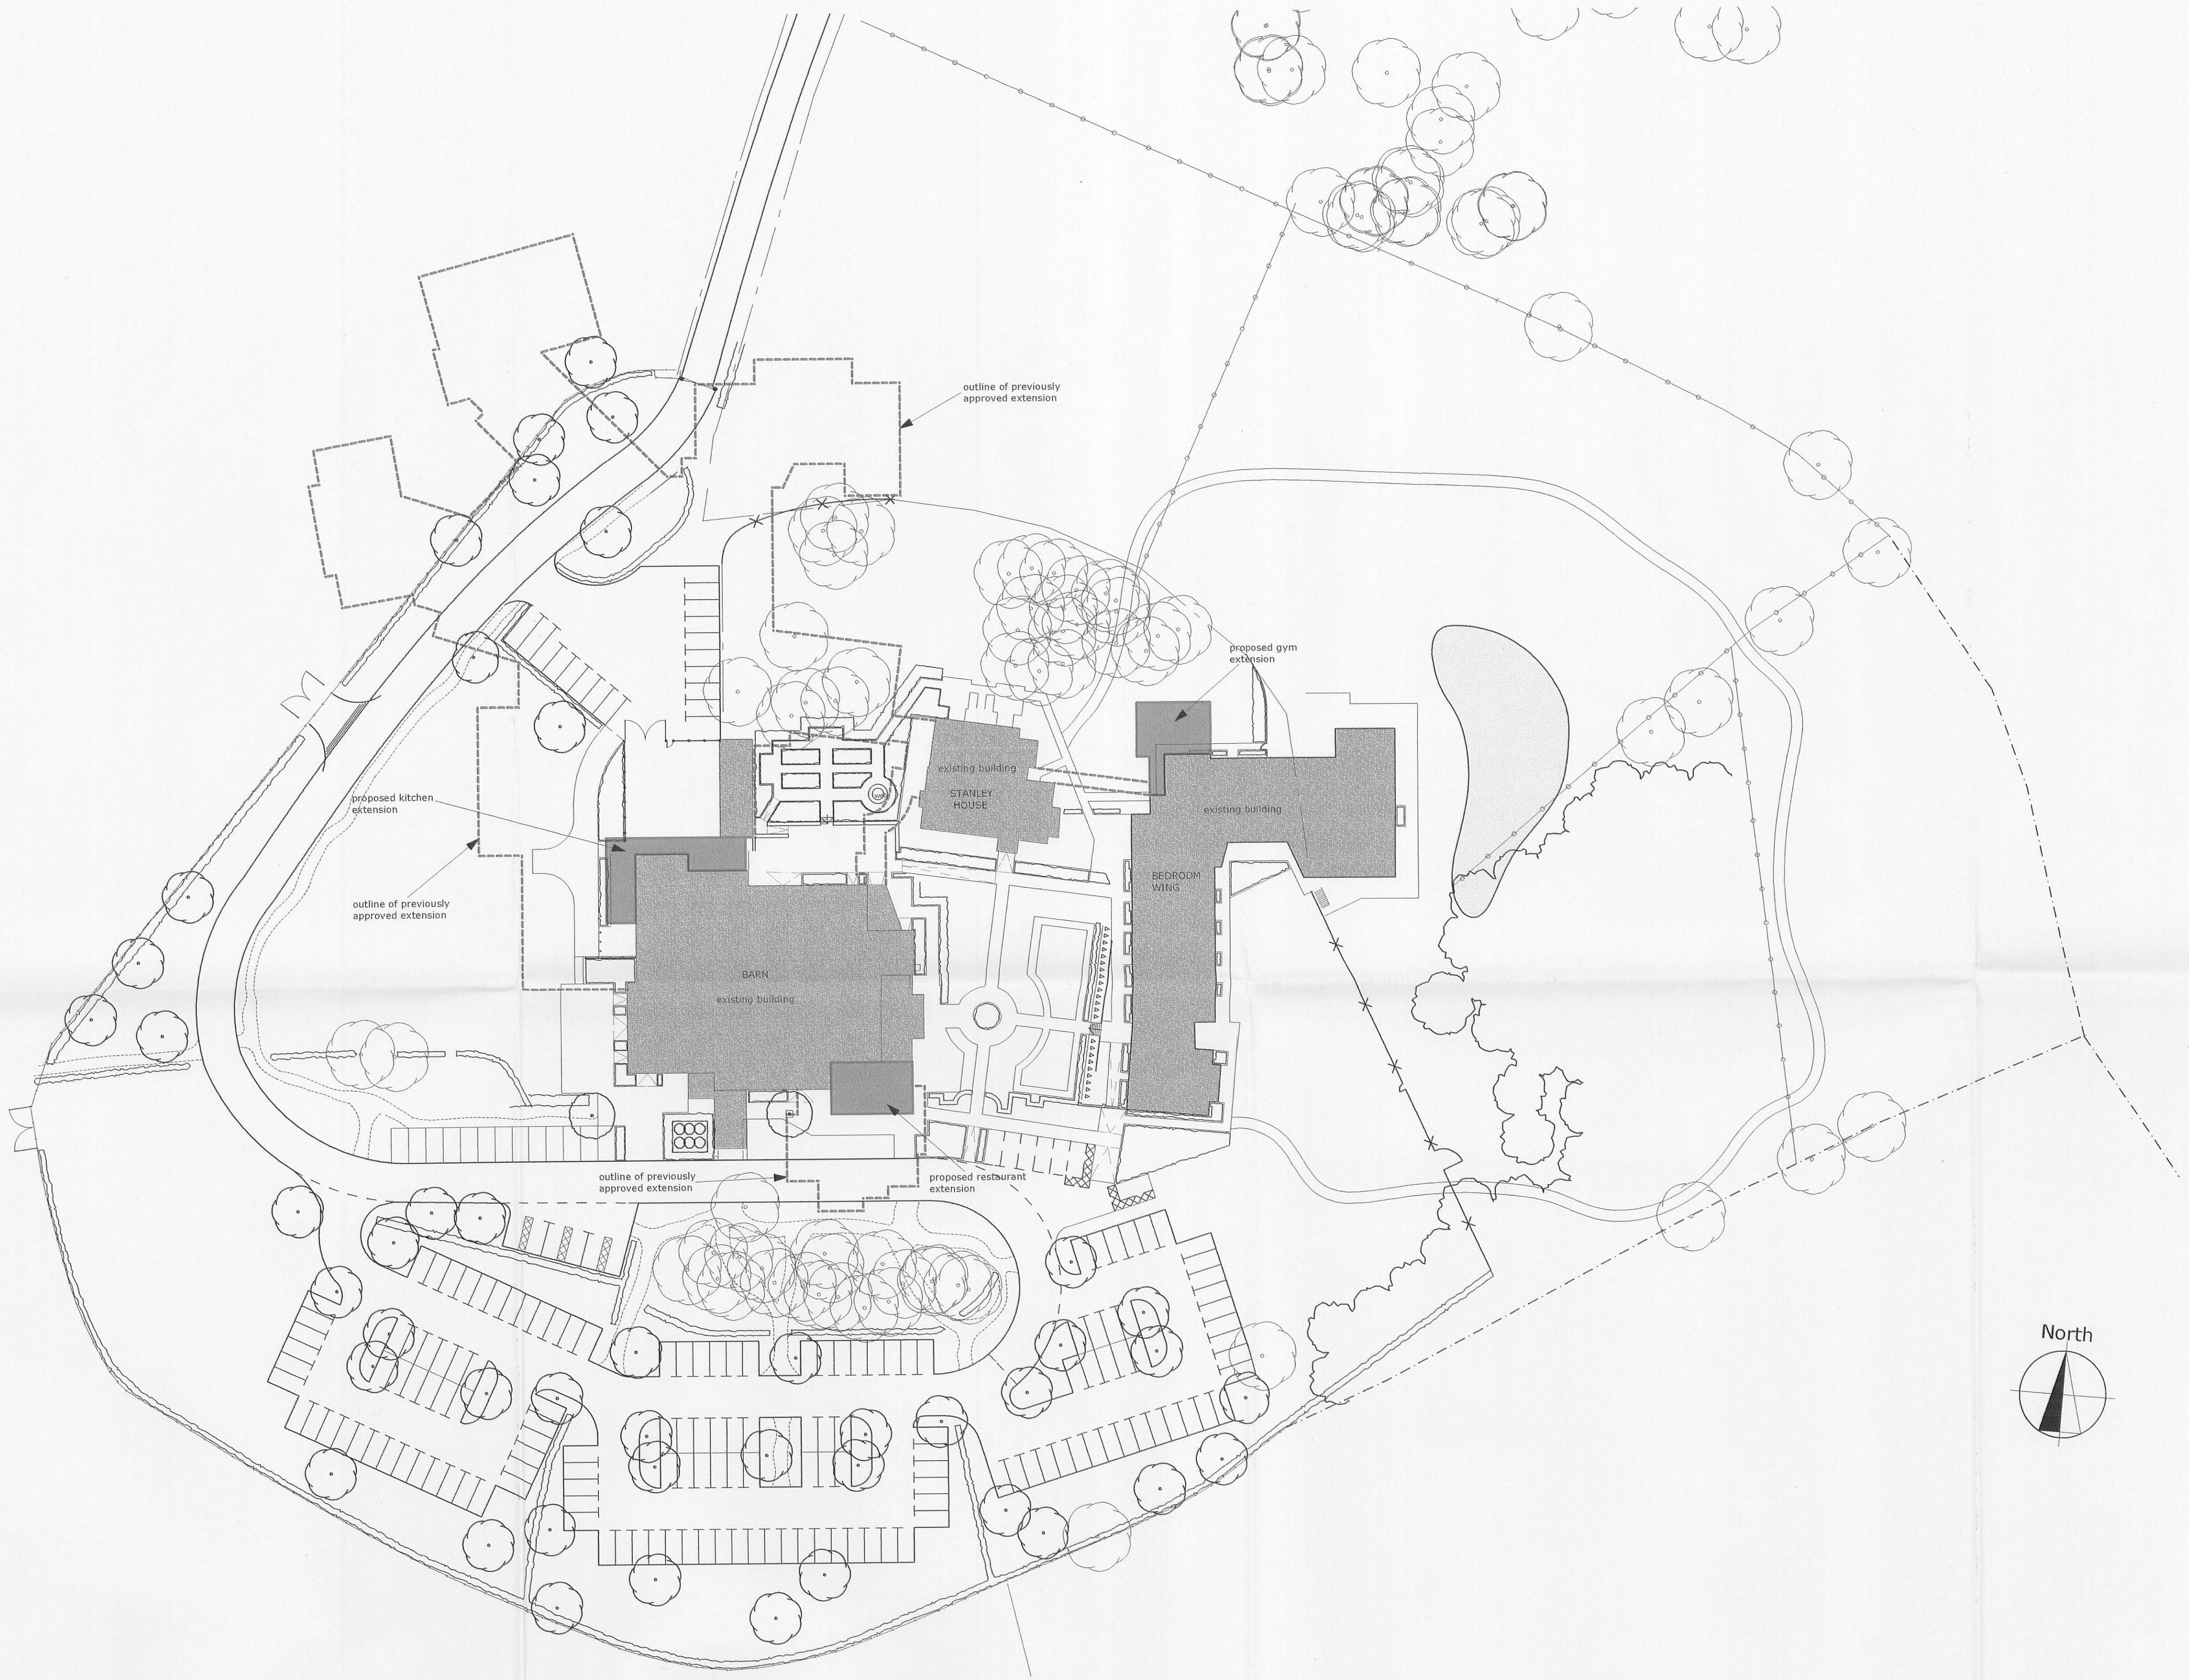

320110844P

campbelldriverpartnership
architects designers surveyors

client: leehand leisure
project: stanley house, mellor
phase 2 - courtyard bedroom wing

sheet: planning : site plan

dwg no: 10.206	08	
----------------	----	--

scale: 1:500 @ A1
date: 17.09.11
drawn: dh
capricorn park
blakewater road
blackburn bb1 5qr
t: 01254 297700
f: 01254 297701
email: design@cdparchitects.co.uk

