




320110844P

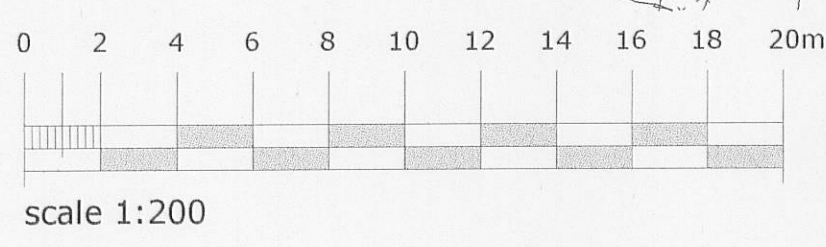

site plan

campbell driver partnership
architects designers surveyors

client: leehand leisure
project: stanley house, mellor
kitchen layouts

sheet: PLANNING site plan

dwg no: 11.147	14	A
----------------	----	---

scale: 1:200 @ A1
date: 07.09.11
drawn: cn
capricorn park
blakewater road
blackburn bb1 5qr
t: 01254 297700
f: 01254 297701
email: design@cdparchitects.co.uk