



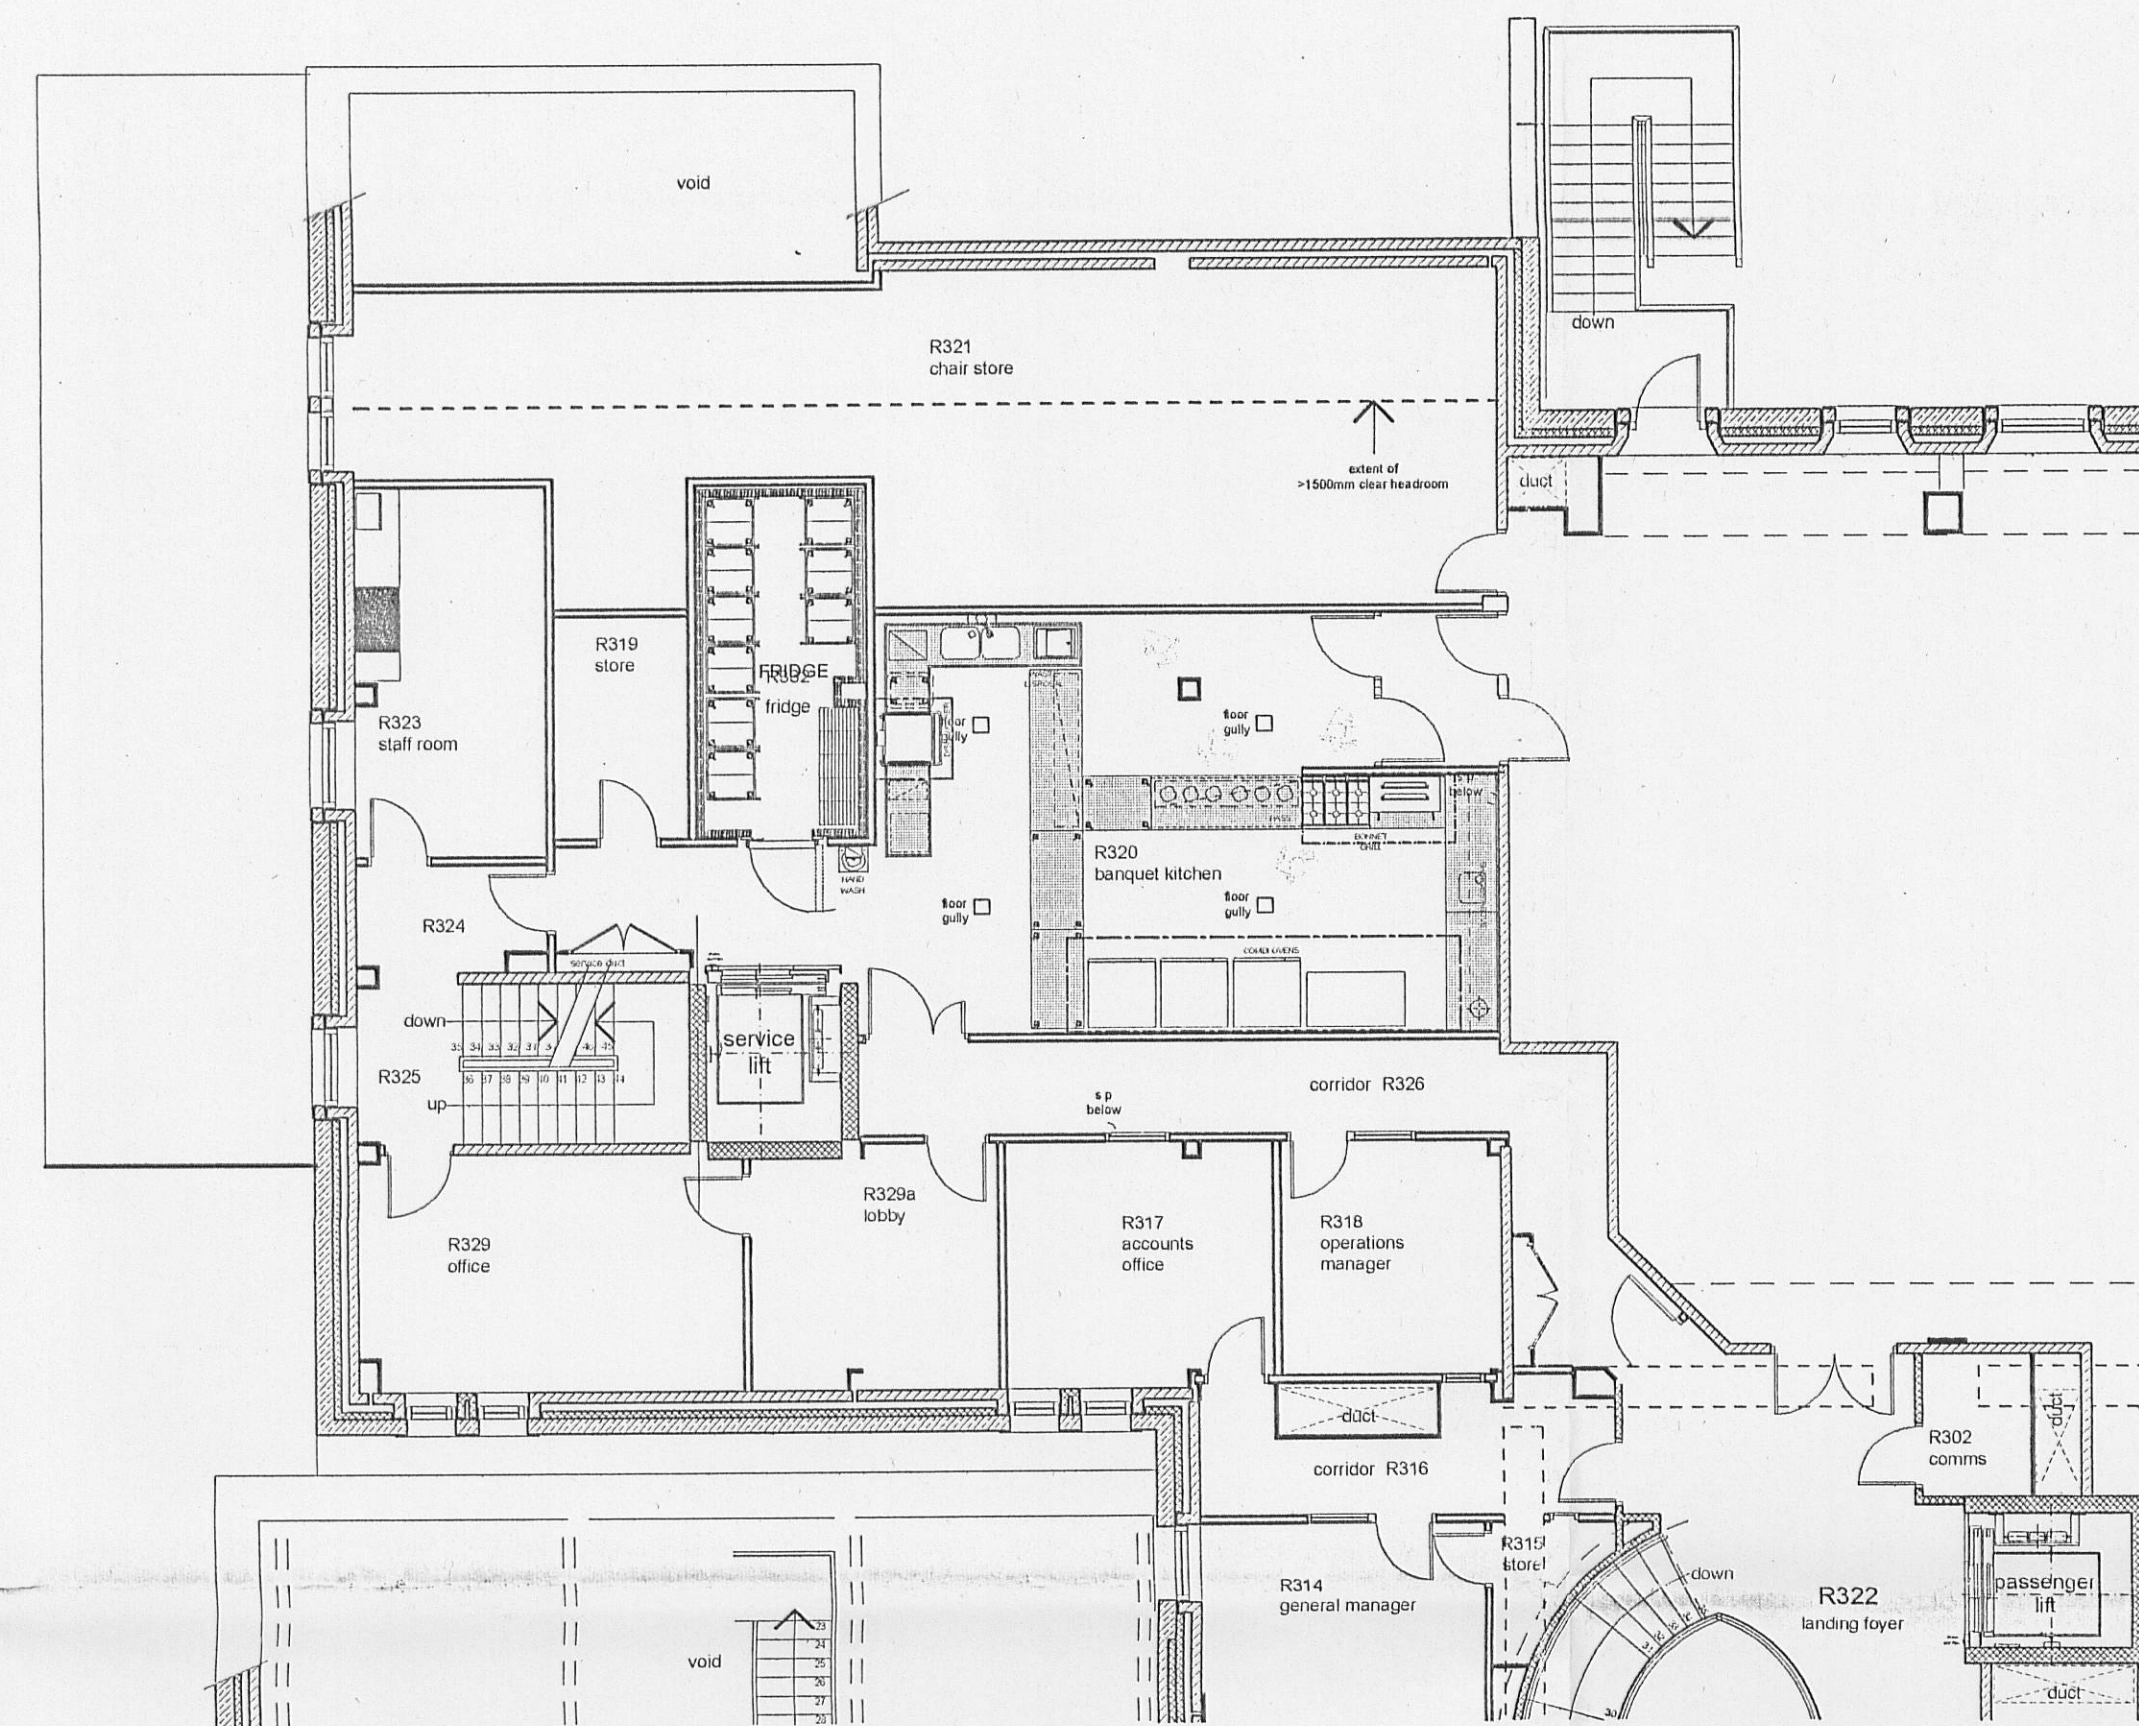

first floor plan existing

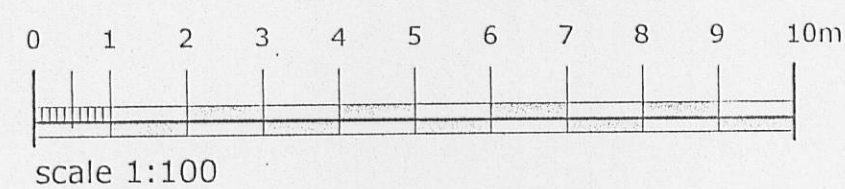

scale 1:100

campbelldriverpartnership  
architects   designers   surveyors

project: stanley house, mellor  
kitchen layouts

|                |    |  |
|----------------|----|--|
| dwg no: 11.147 | 12 |  |
|----------------|----|--|

(c) copyright in this drawing is vested in campbell driver partnership limited