




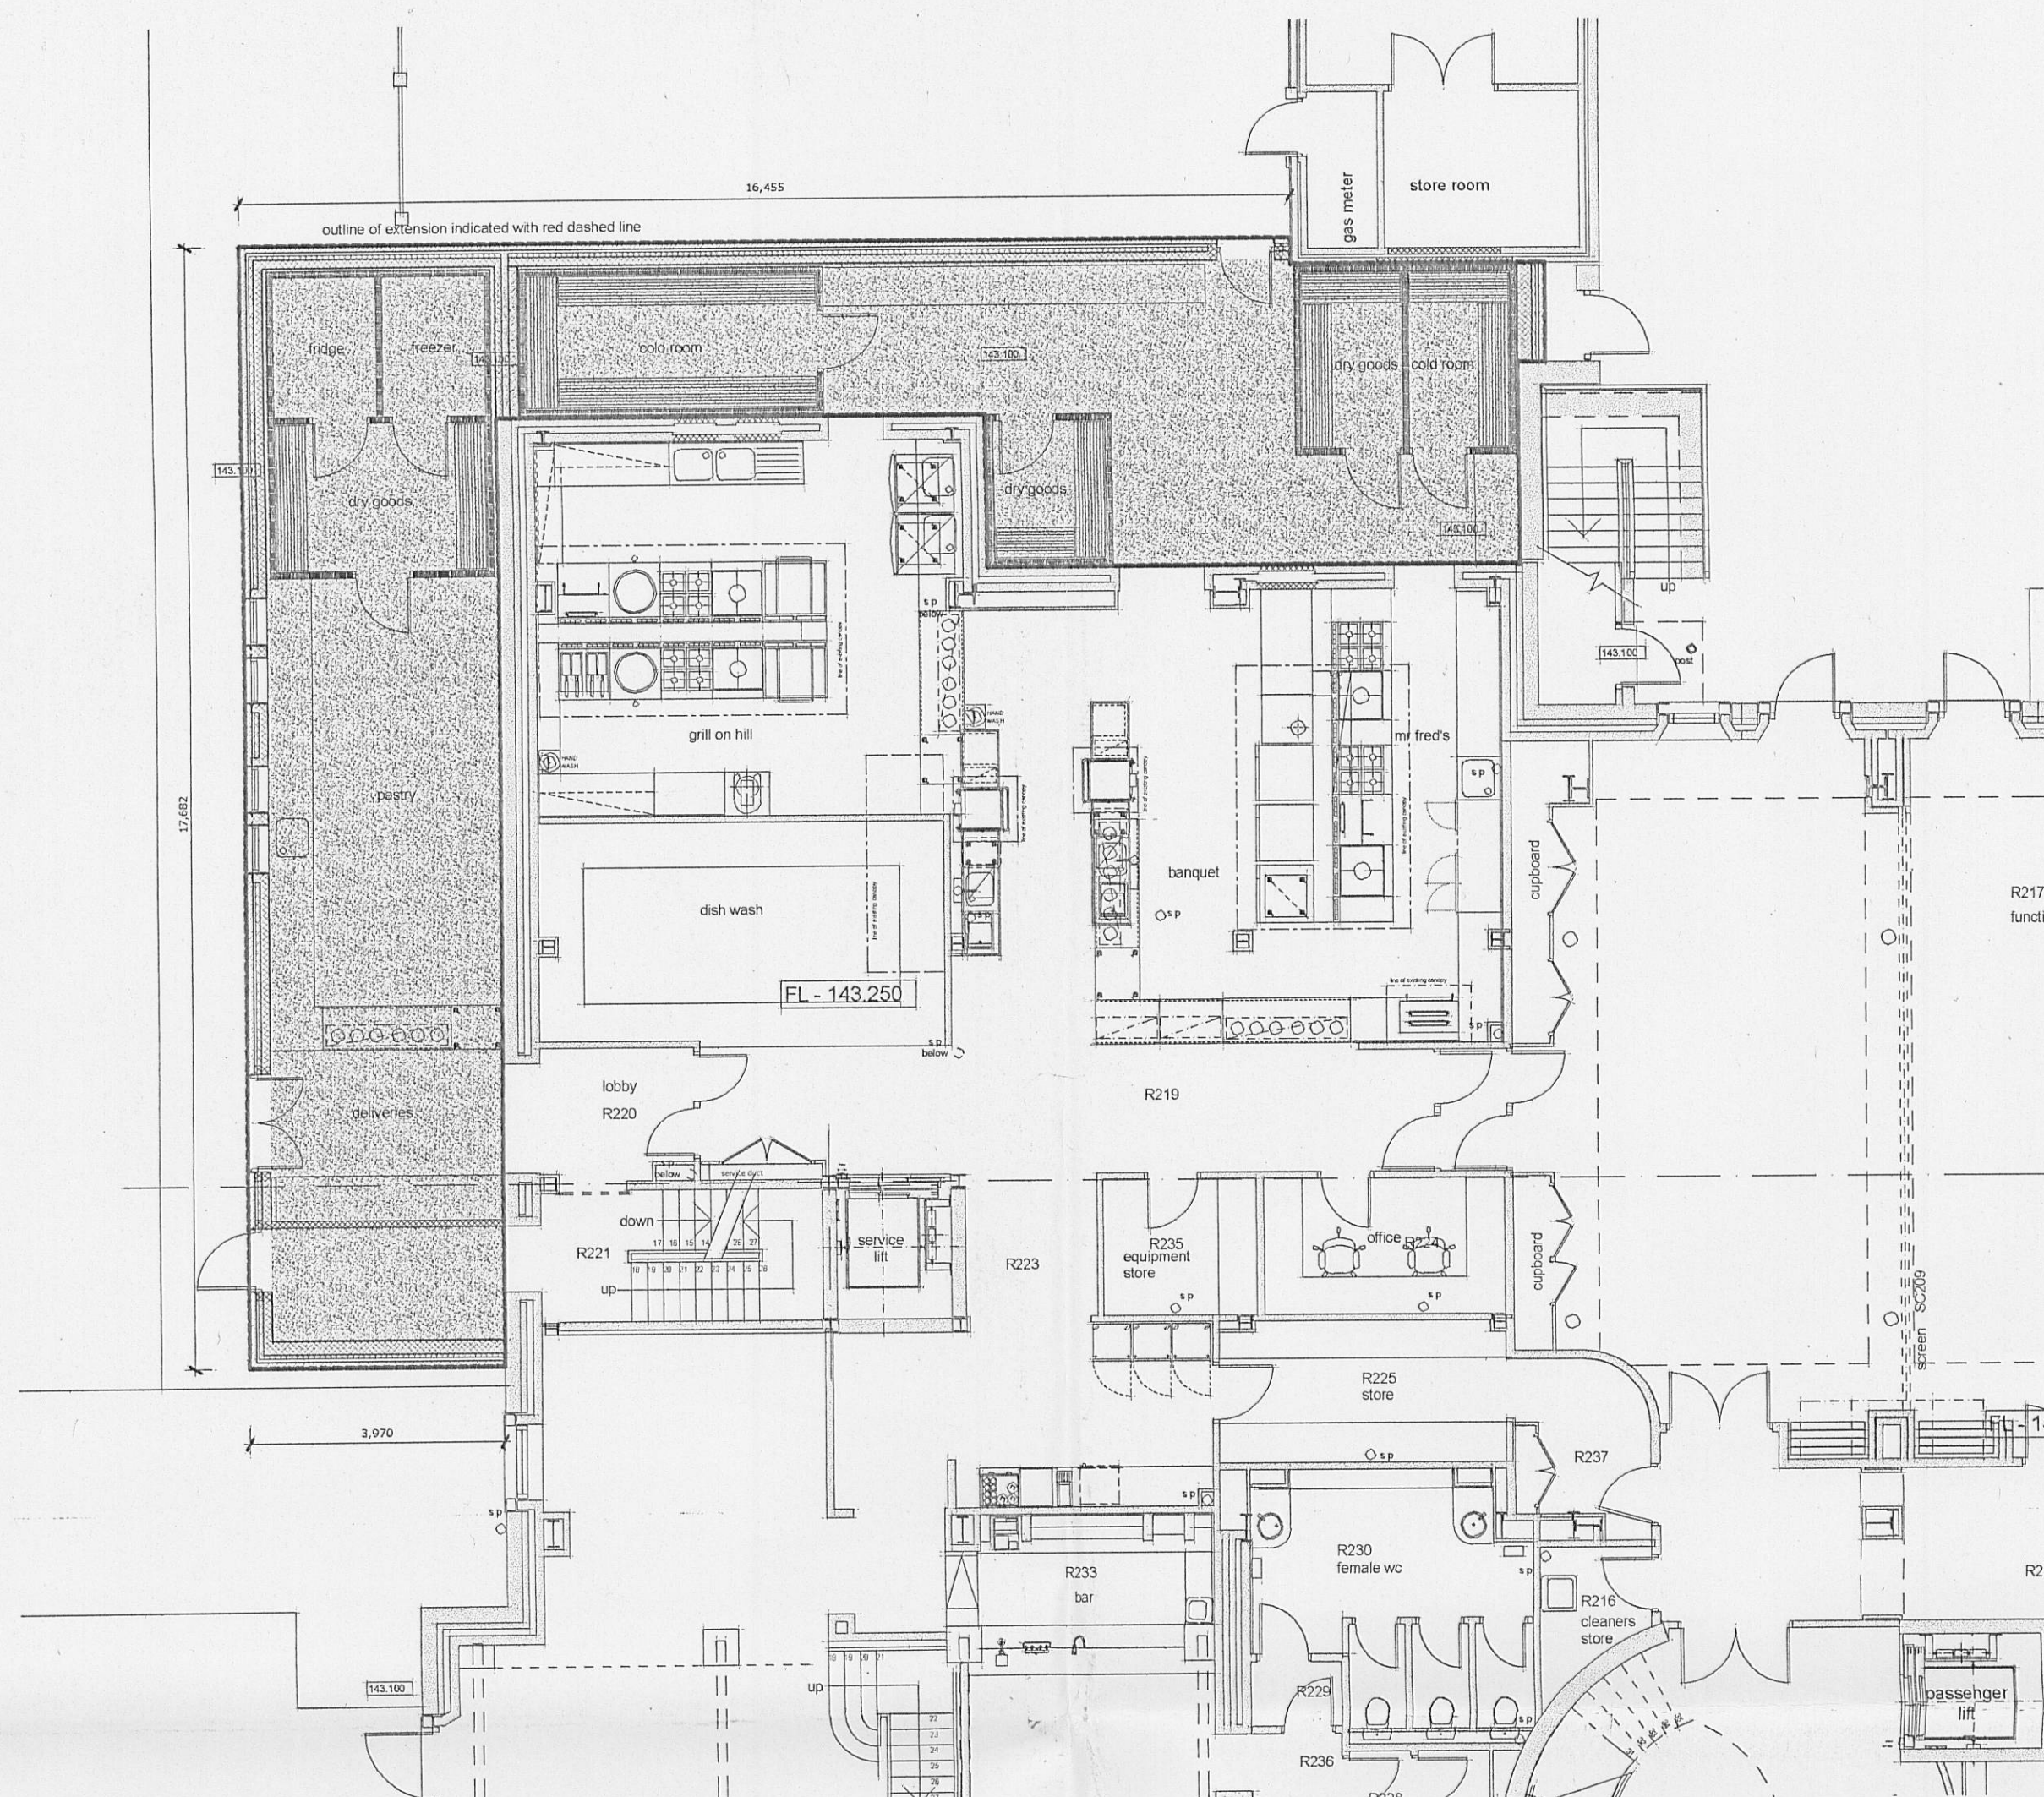


ground floor plan proposed

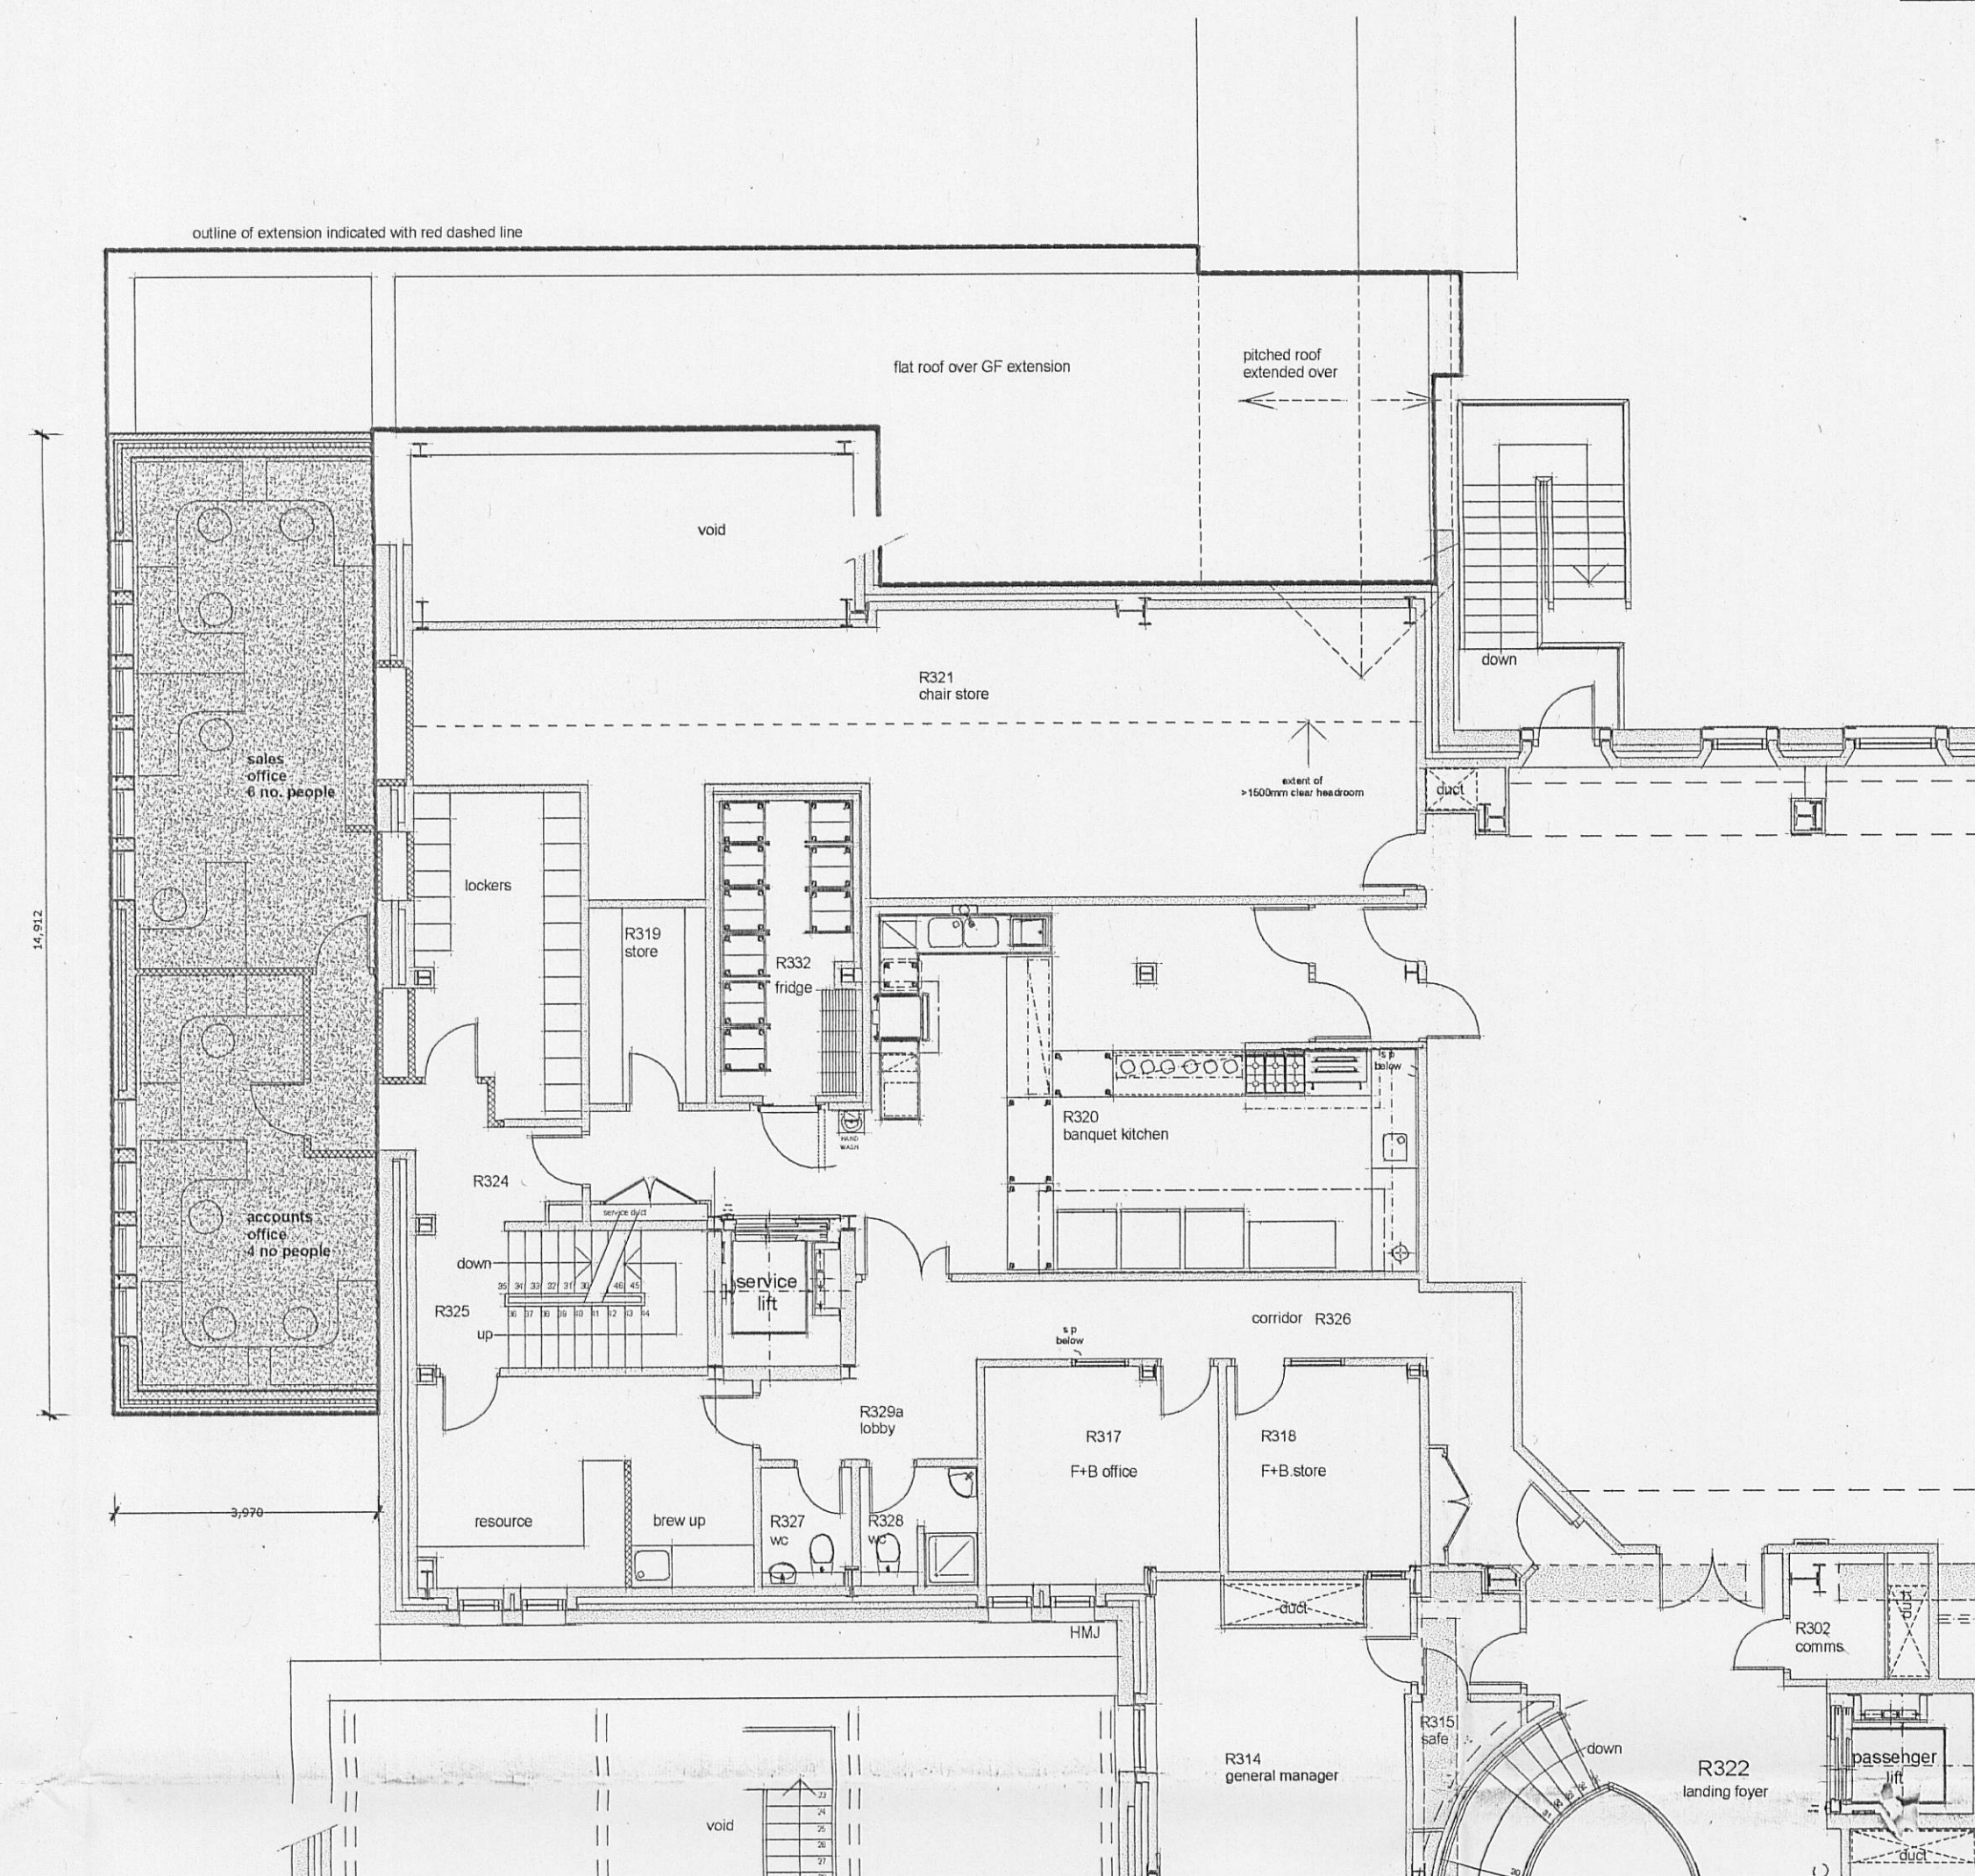

first floor plan proposed

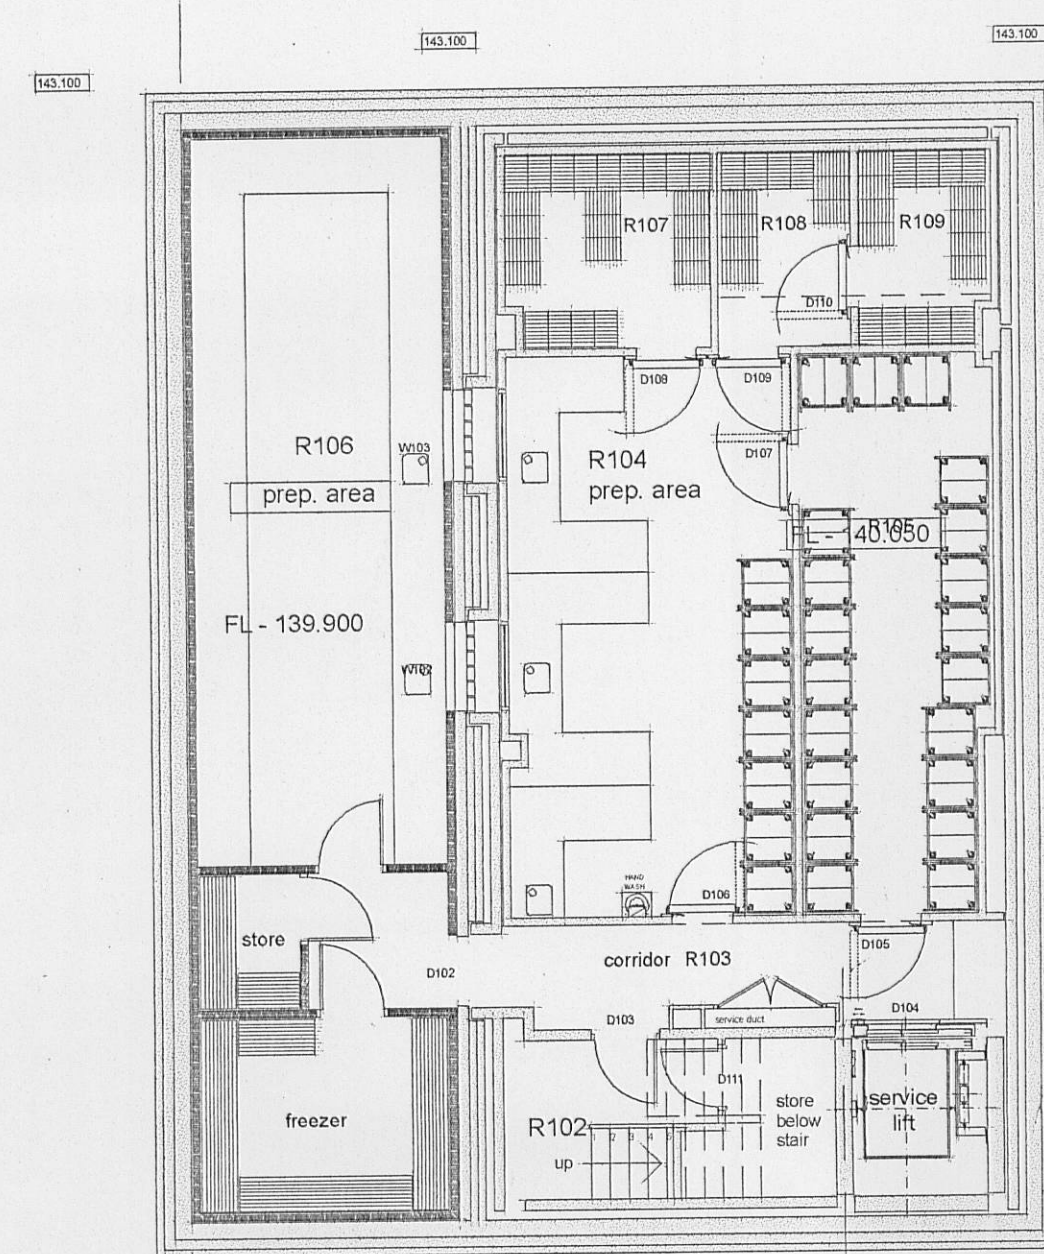

basement plan proposed

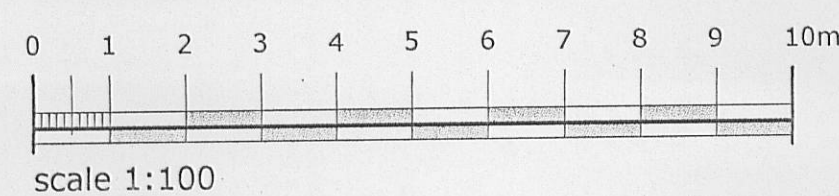

320110845P

campbelldriverpartnership
architects designers surveyors

client: leehand leisure

project: **stanley house, mellor**
kitchen layouts

sheet: PLANNING proposed plans

dwg no: 11.147	10	A
----------------	----	---

scale: 1:100 @ A1
date: 07.09.11
drawn: CN
capricorn park
blakewater road
blackburn bb1 5qr
t: 01254 297700
f: 01254 297701
email: design@cdpartnership.co.uk