
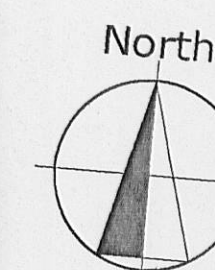


revisions: _____

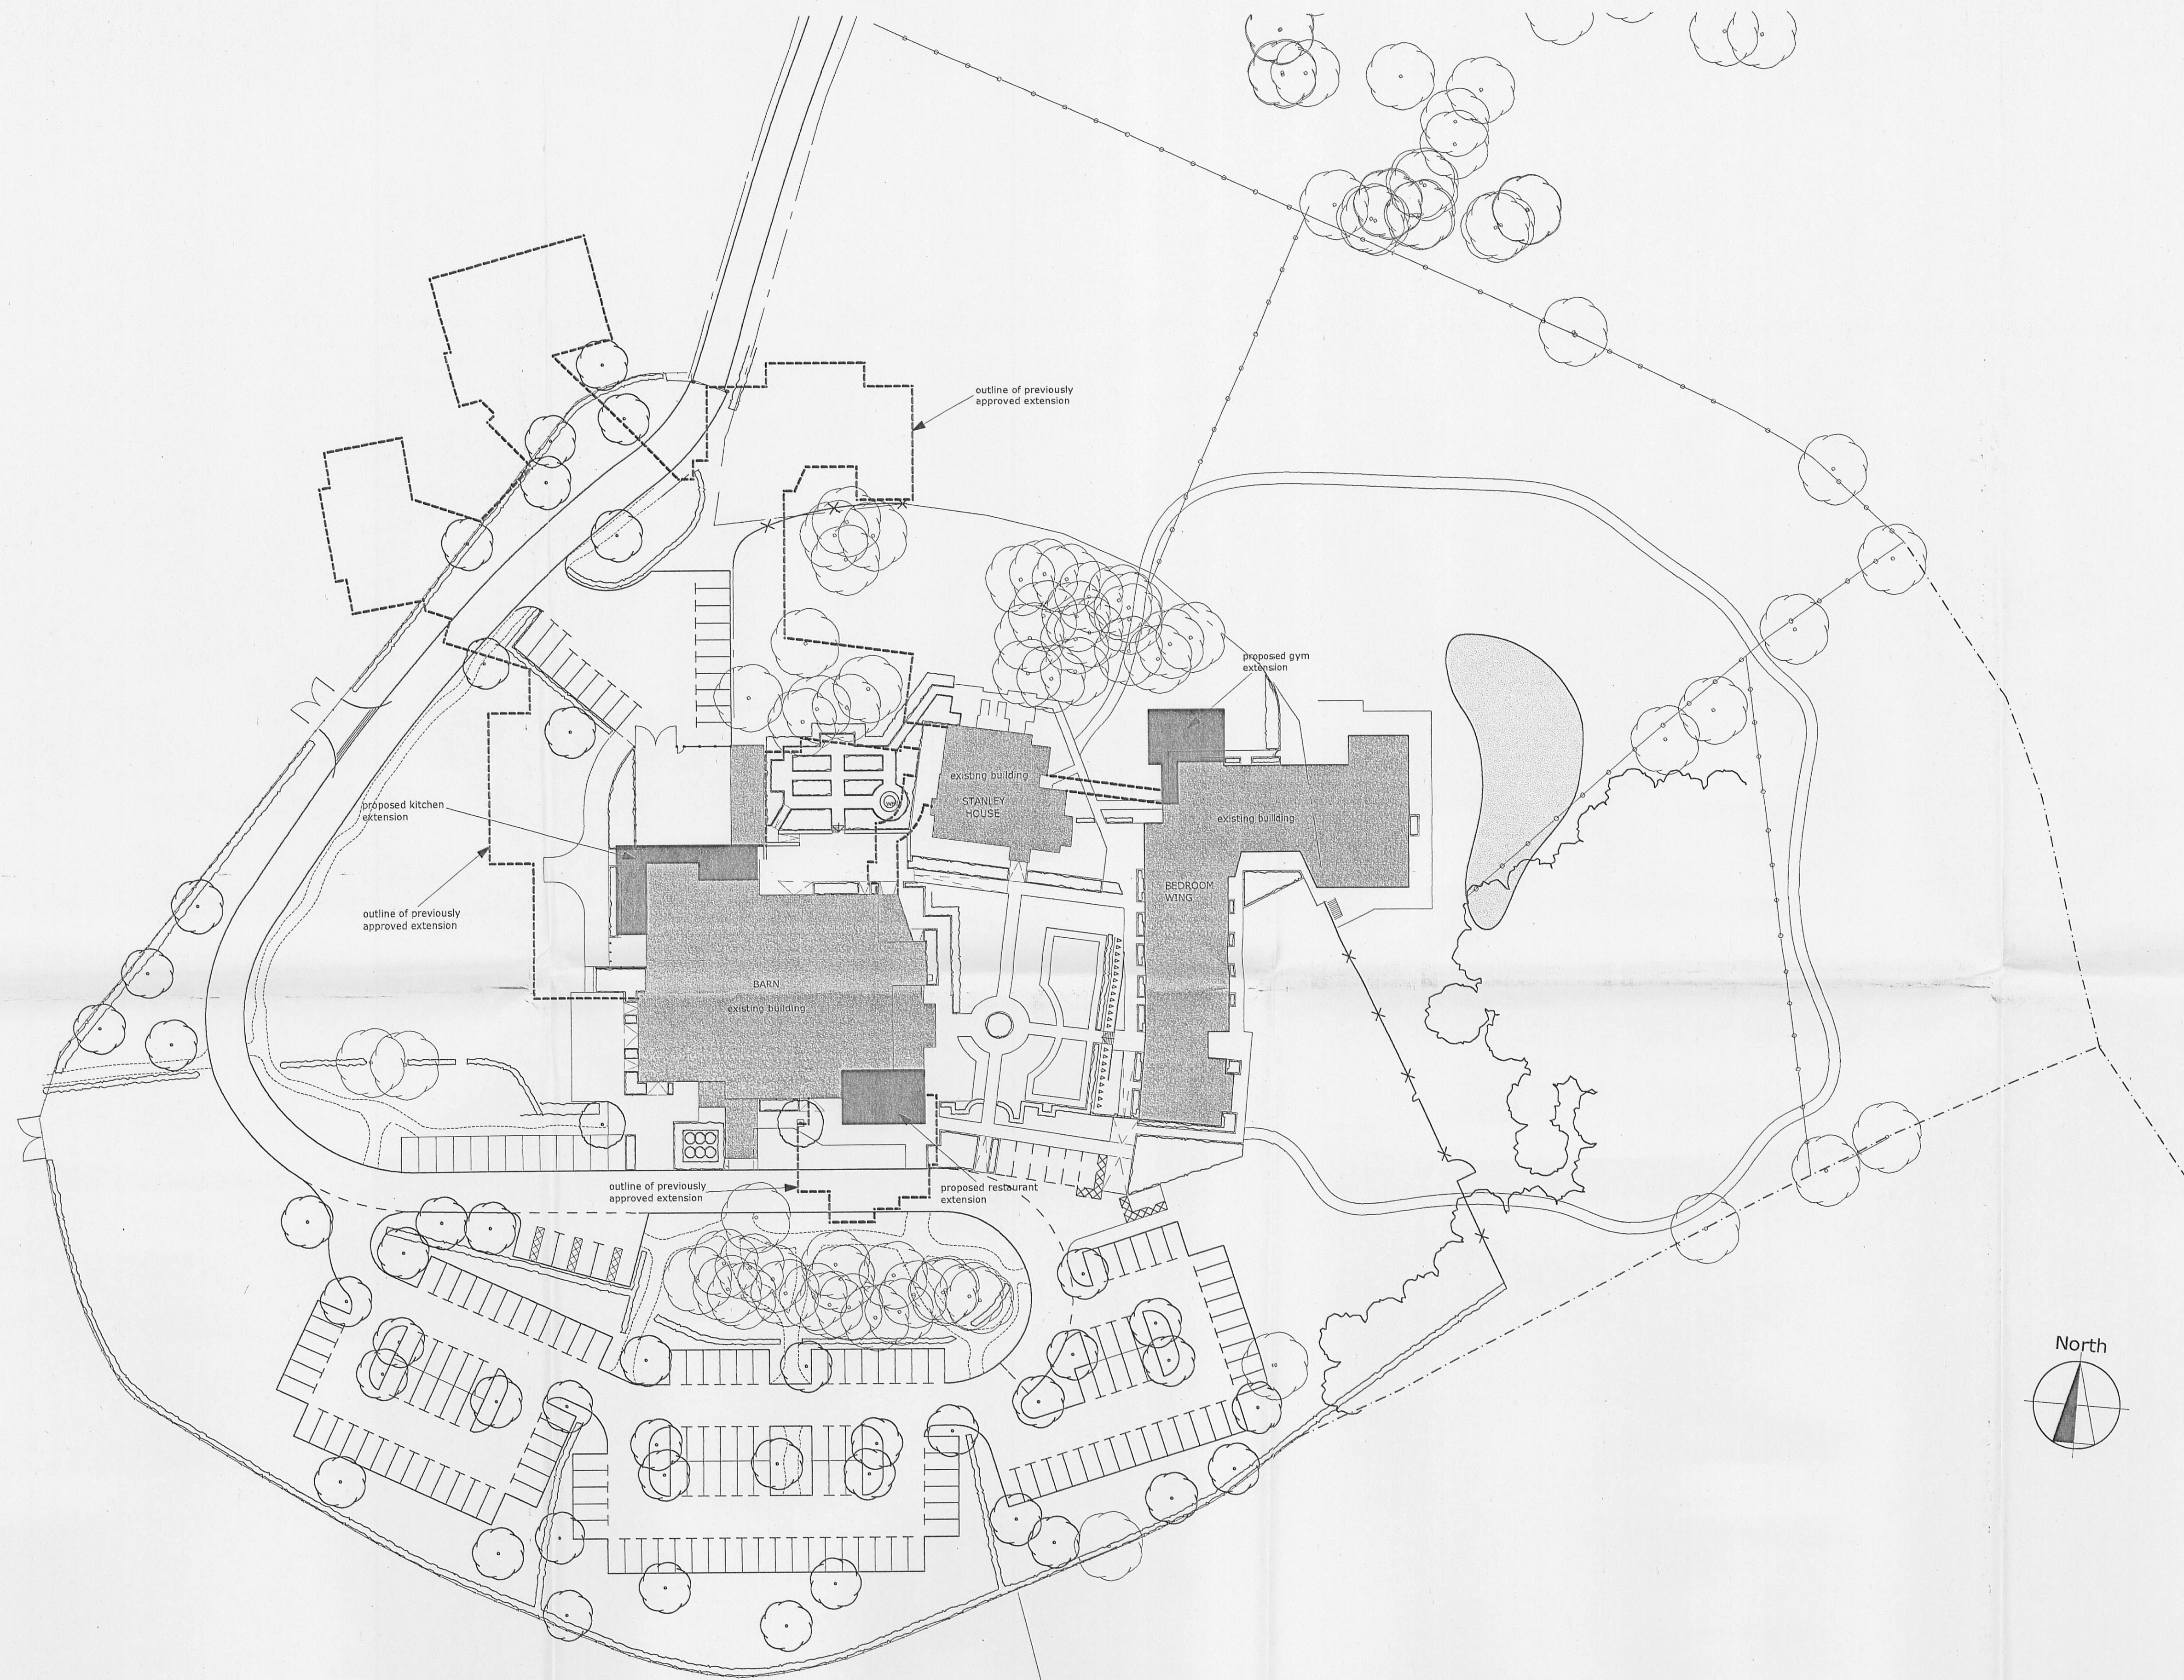

320110845P

campbell driverpartnership
architects designers surveyors

client: leehand leisure

project: **stanley house, mellor**
phase 2 - courtyard bedroom wing

sheet: planning : site plan

dwg no: 10.206	08	
----------------	----	--

scale: 1:500 @ A1
date: 17.09.11
drawn: dh
capricorn park
blackwater road
blackburn bb1 5sr
t: 01254 297700
f: 01254 297701
email: design@cdpartnership.co.uk

© copyright in this drawing is vested in campbell driver partnership limited

