



Door to be lowered to ground level to new ramp. Wall to be lowered to allow for guttering to be taken over and round the corner to meet a downpipe behind the wall. downpipe from main roof to meet lower gutter's downpipe.

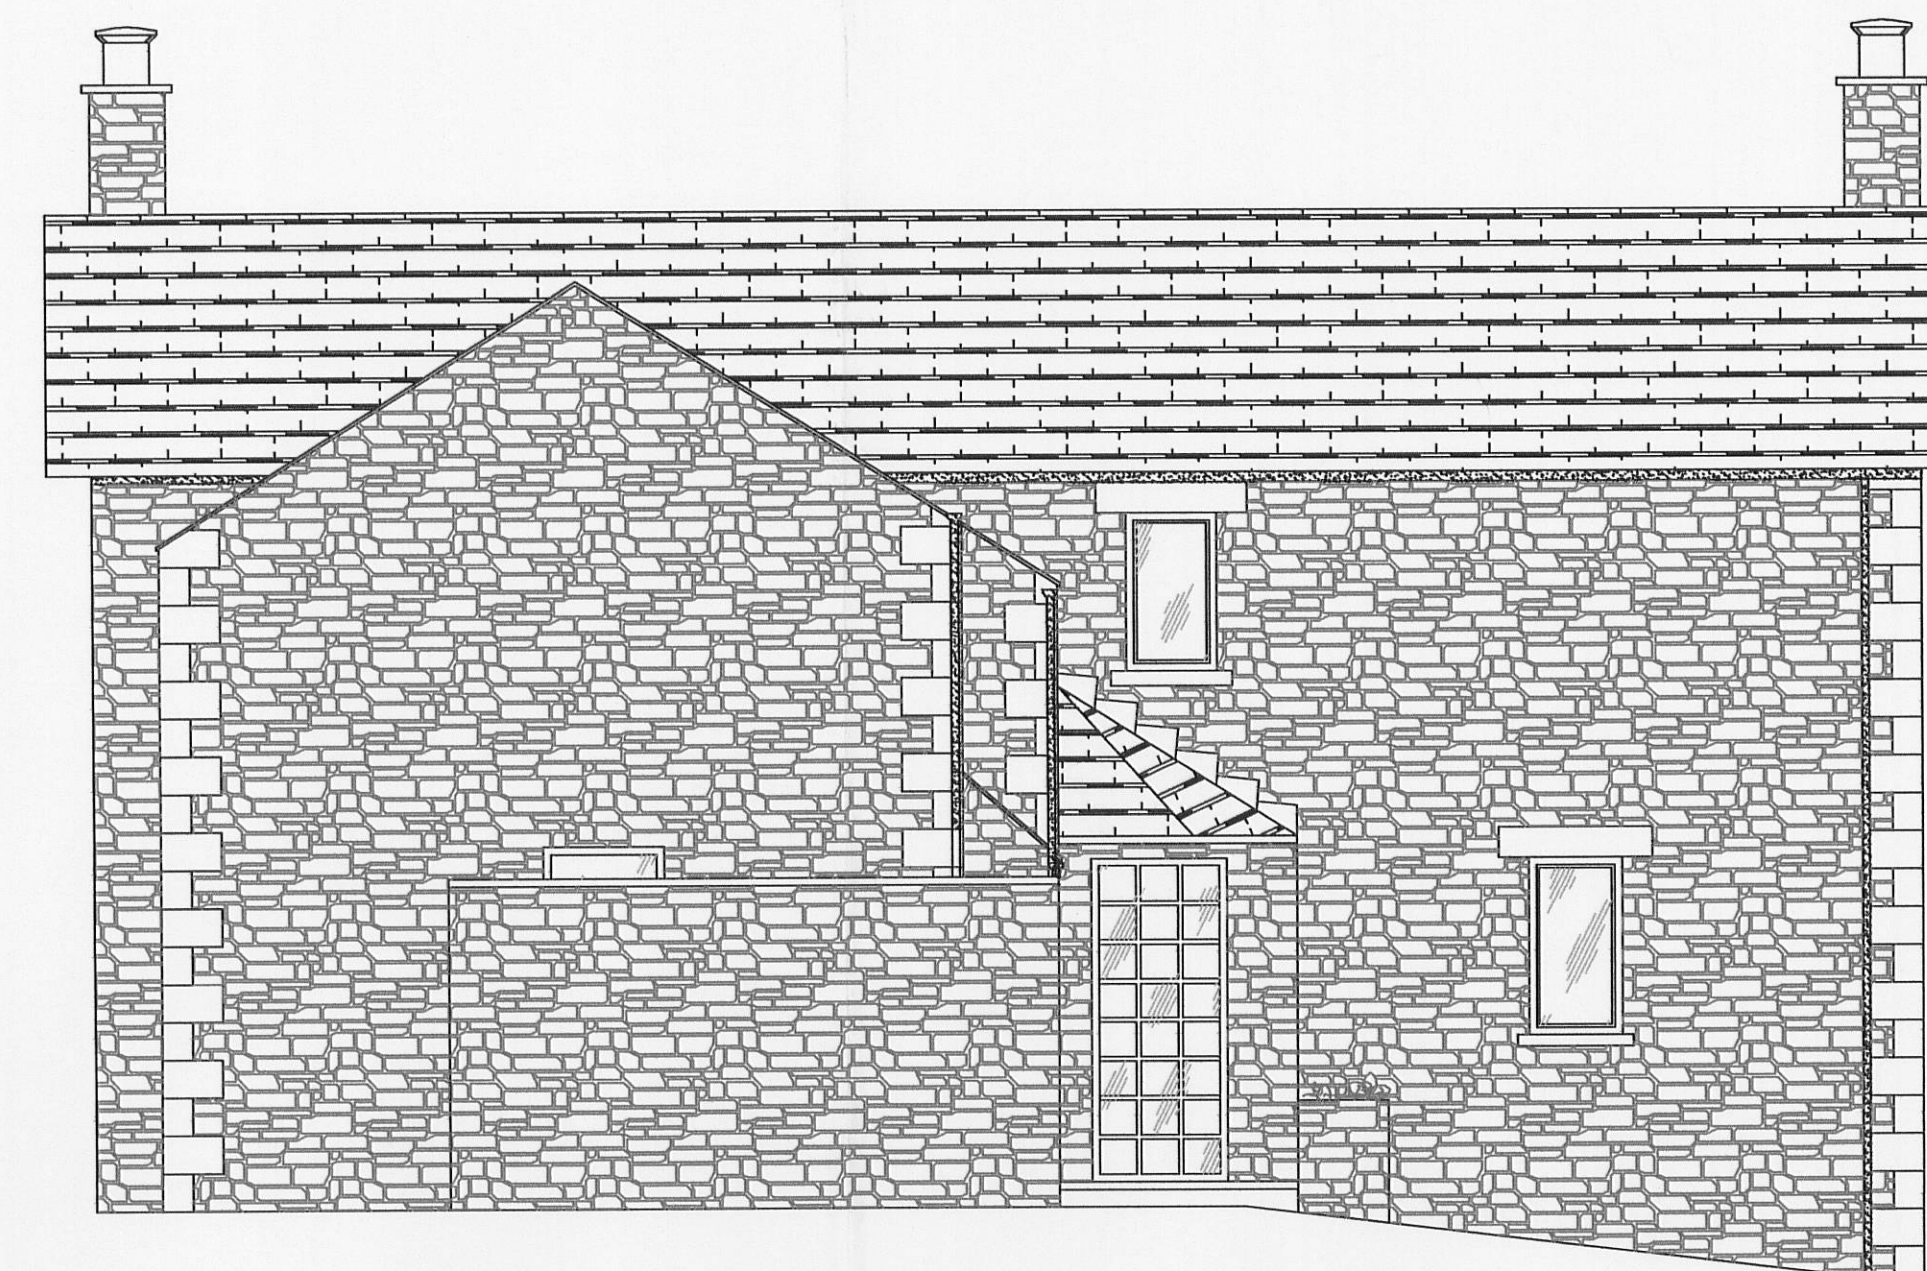

WEST ELEVATION



NORTH ELEVATION

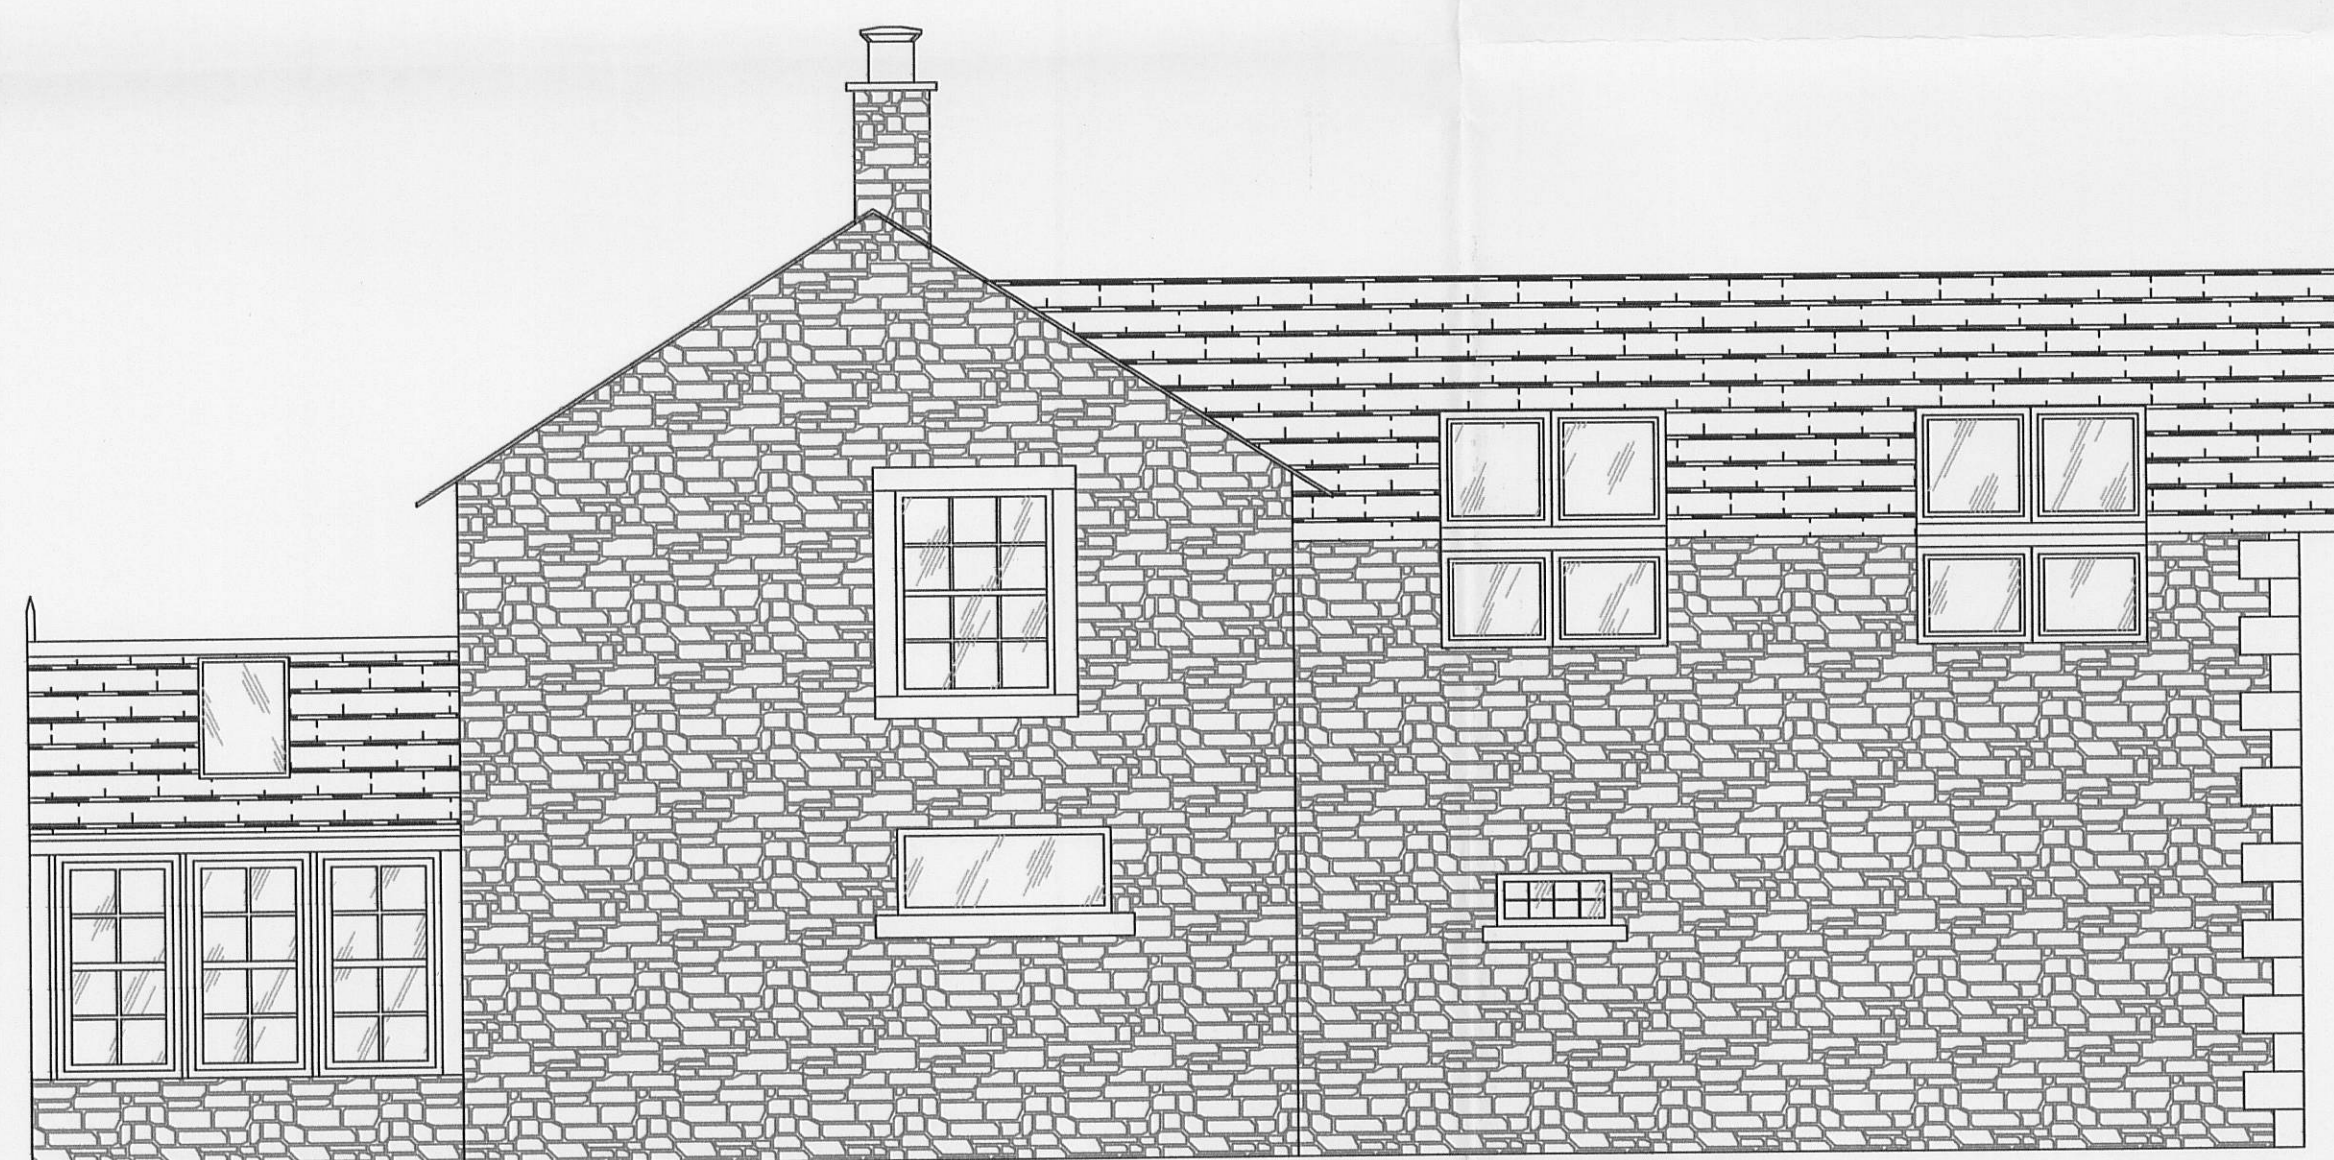

EAST ELEVATION



SOUTH ELEVATION

320110850P

Revised Proposal

O 19/10 JT

Description	Rev	Date	By

AJH ASSOCIATES
Chartered Building Surveyors

21 Deanfield Court
Pimlico Link Road
Culcheth
Lancs BF7 1QS

Tel: 01200 429067
Fax: 01200 429068
e-mail: info@ajh-associates.co.uk
www.ajh-associates.co.uk

Client L TATTERSALL	Scale 1:50 @ A1
Project WOODCROFT COTTAGE PENDLETON ROAD WISWELL	Date JUL 2011
Description PROPOSED ELEVATIONS	By SEV
	Checked TH.
	No. 2816/202

DO NOT SCALE THIS DRAWING. CHECK ALL DIMENSIONS ON SITE

THIS DRAWING IS PROTECTED BY COPYRIGHT. IT MAY NOT BE REPRODUCED IN ANY FORM OR BY ANY MEANS FOR ANY PURPOSE, WITHOUT GAINING PRIOR WRITTEN PERMISSION FROM AJH ASSOCIATES