




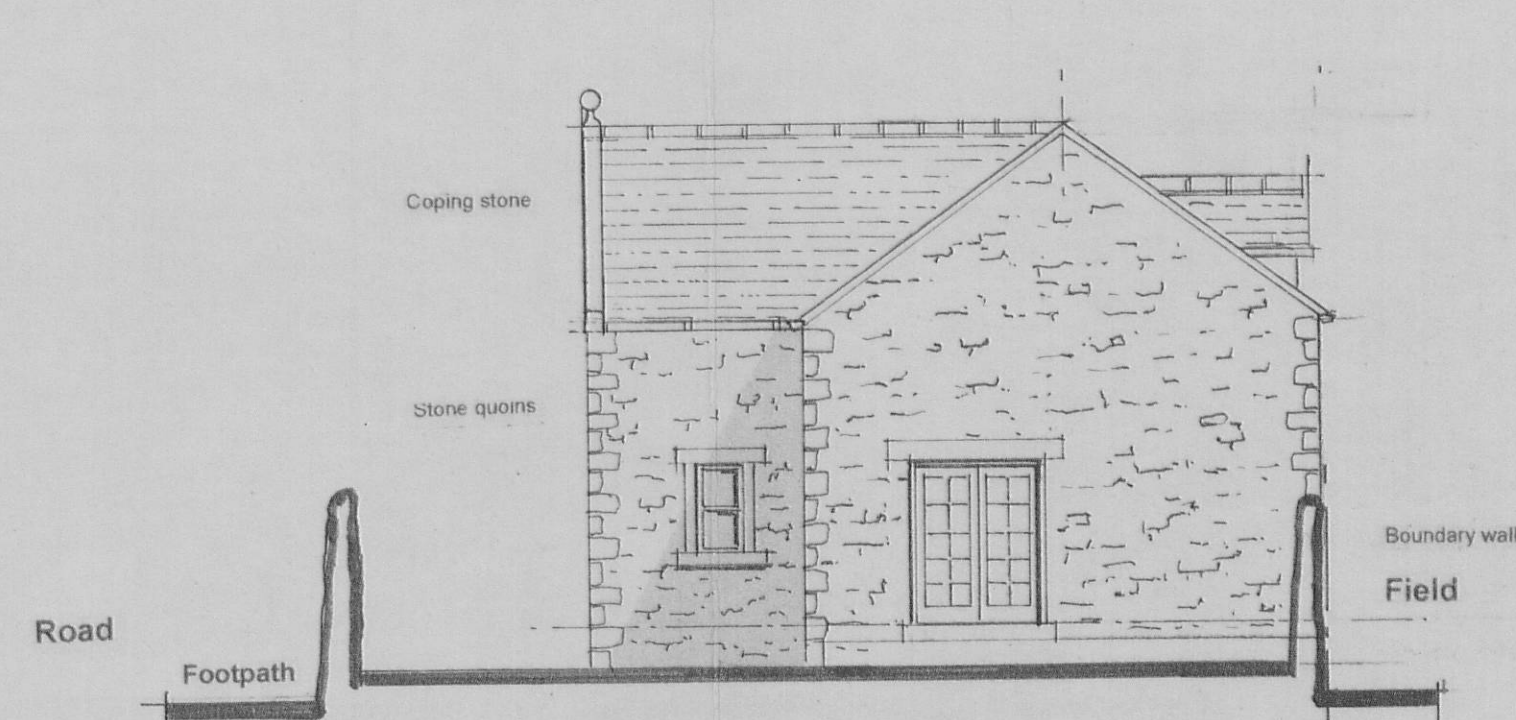

Side Elevation

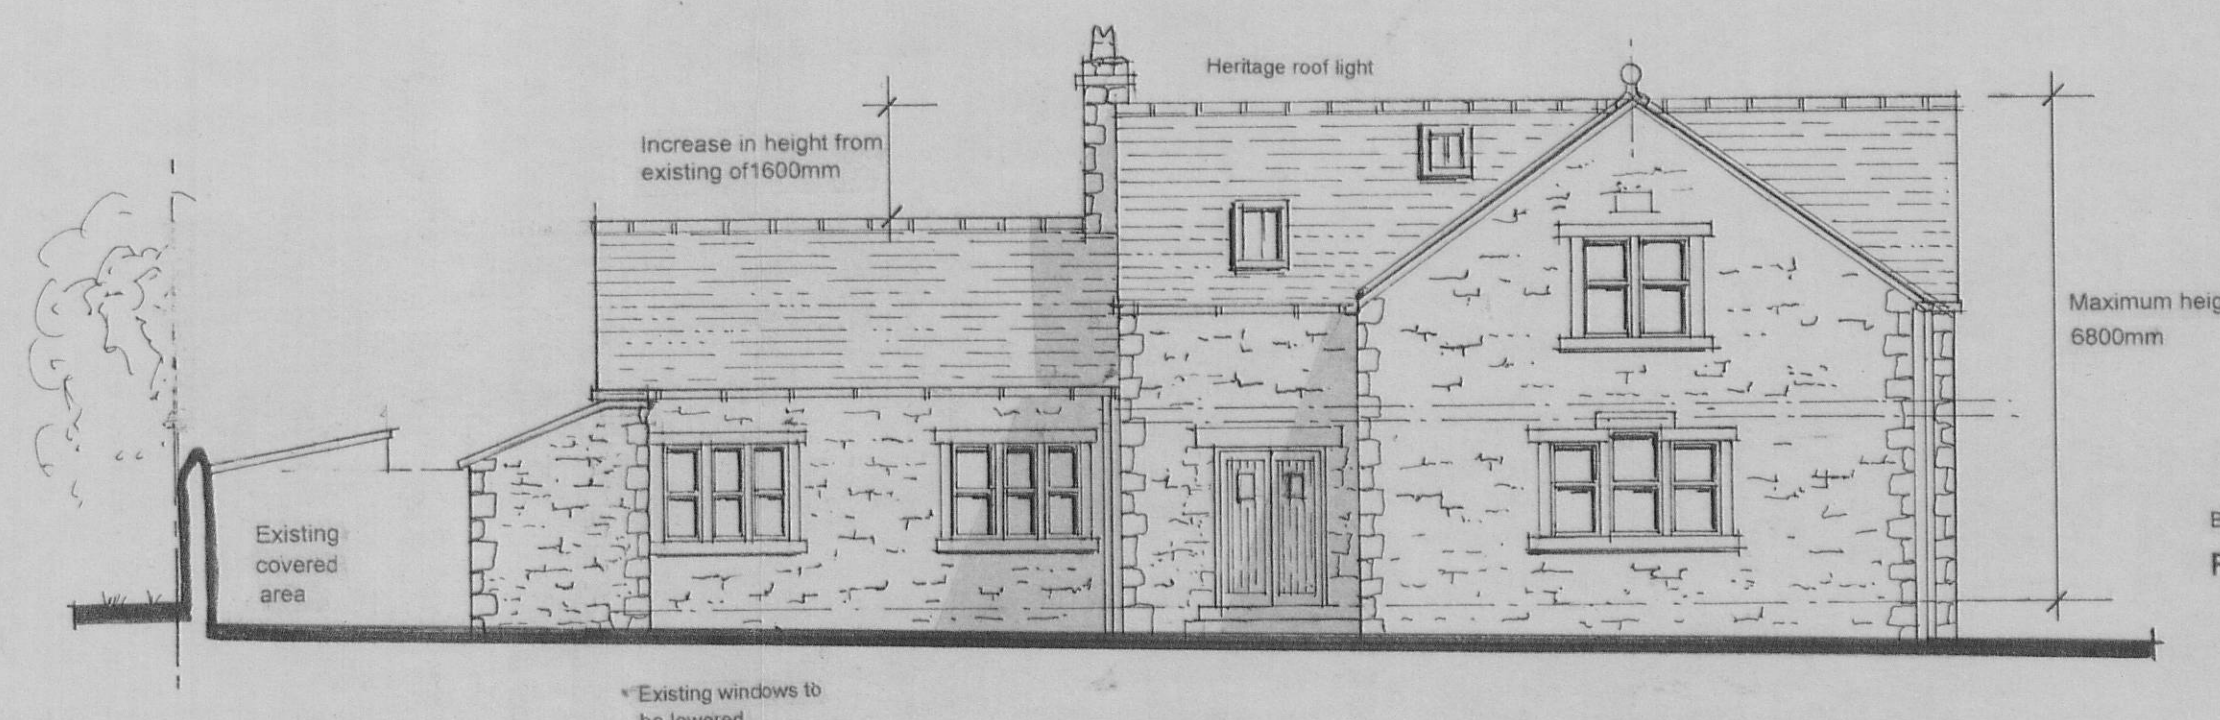


Front Elevation

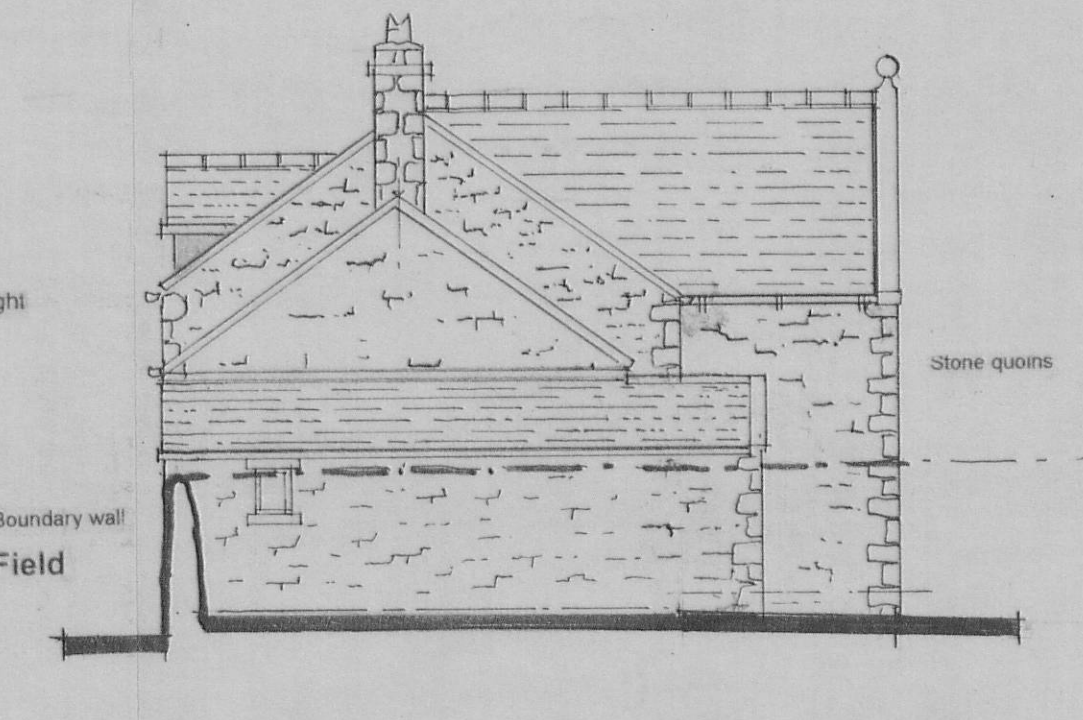


Side Elevations

Notes


1. Reuse existing slate and any extra required is to match the existing.
2. Heritage type roof lights to be used.
3. Stonework to match existing.
4. Fence and boundary wall to be reconstructed to allow for vehicle access.

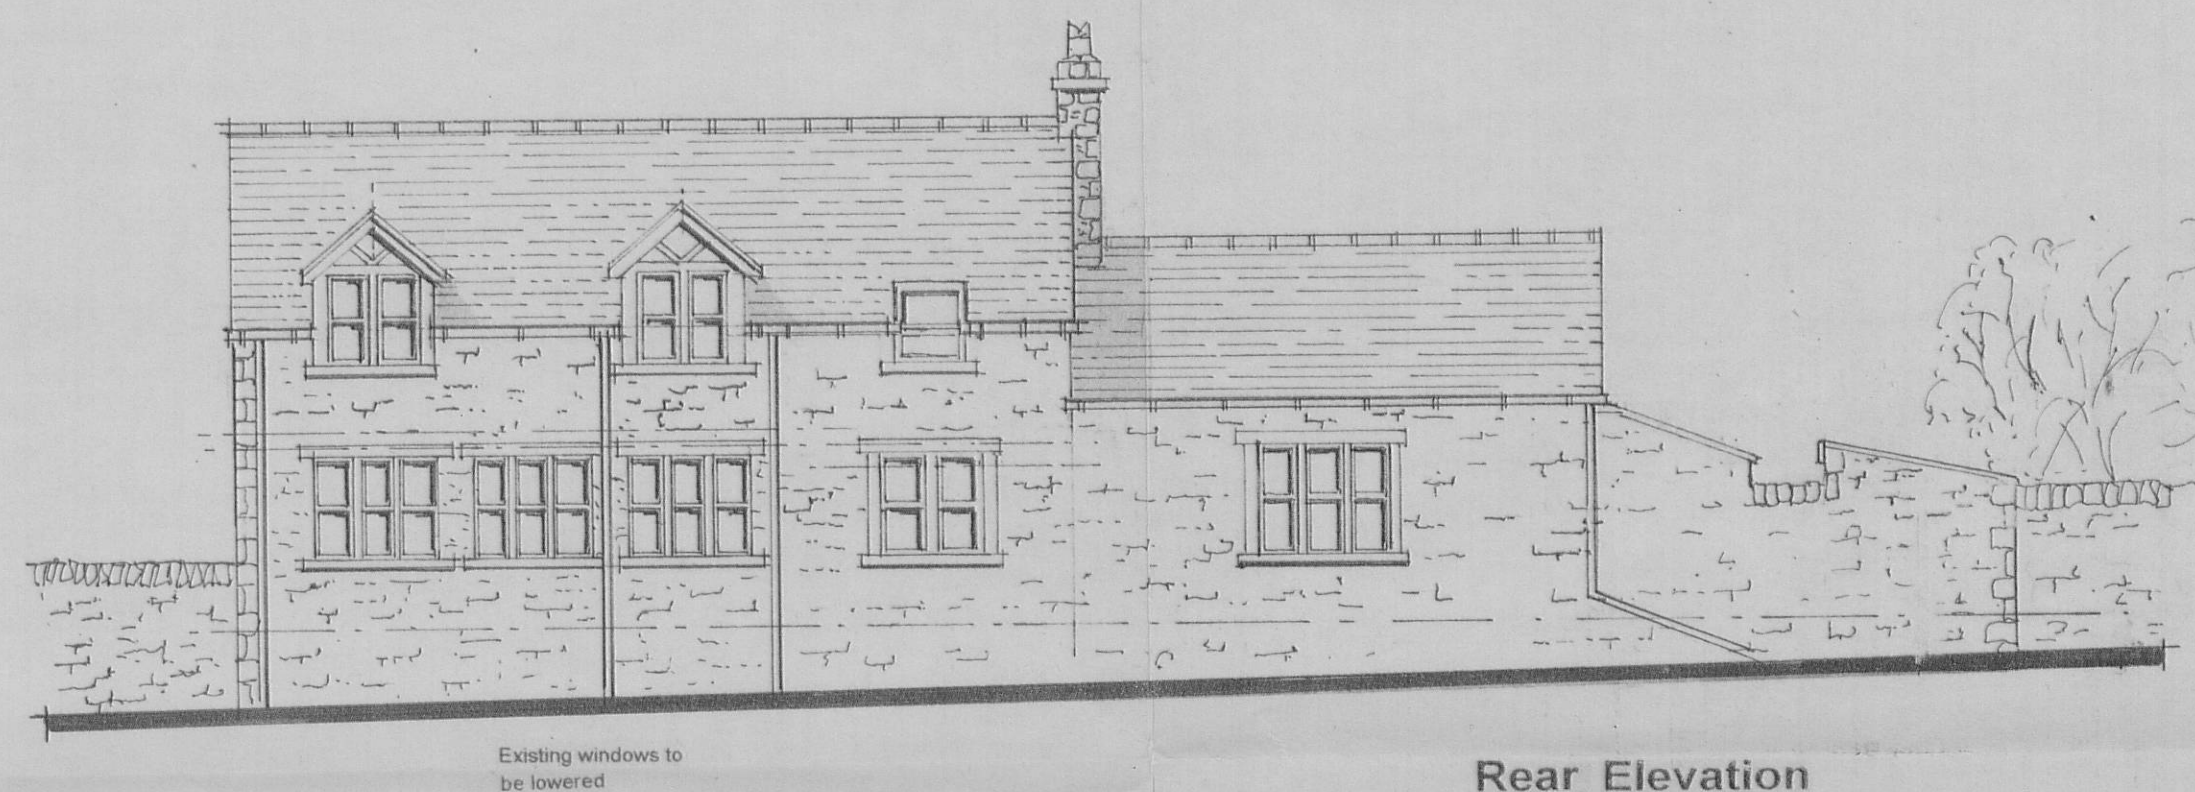

Rear Elevation

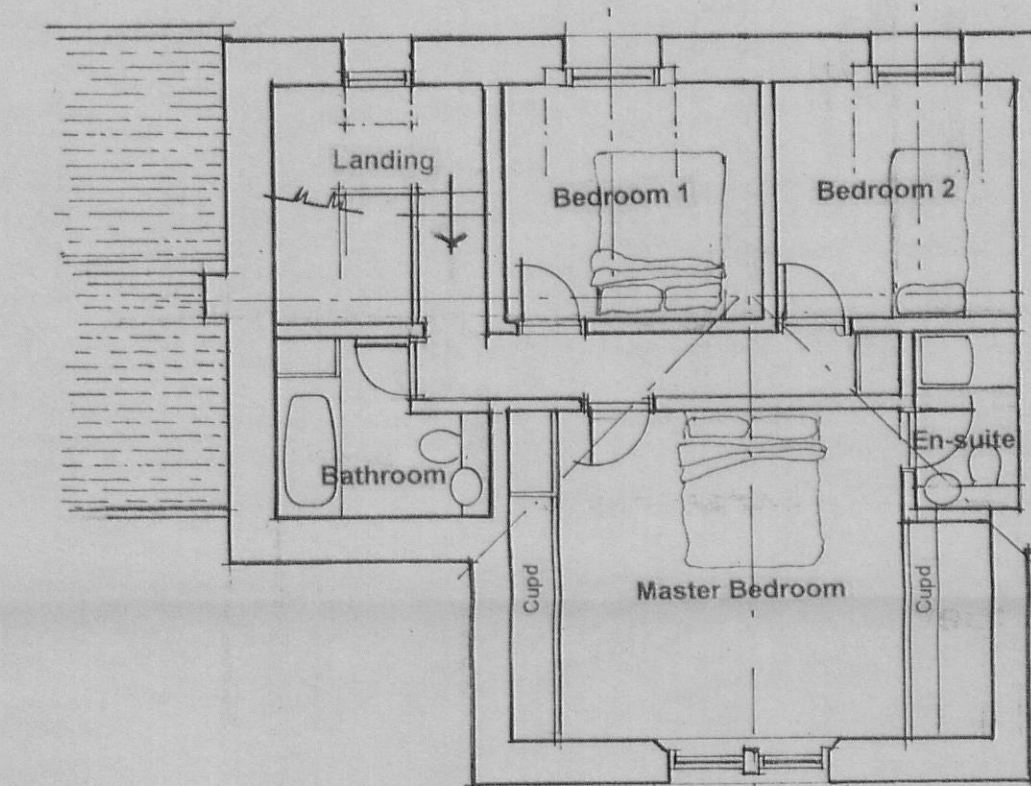

First Floor Plan

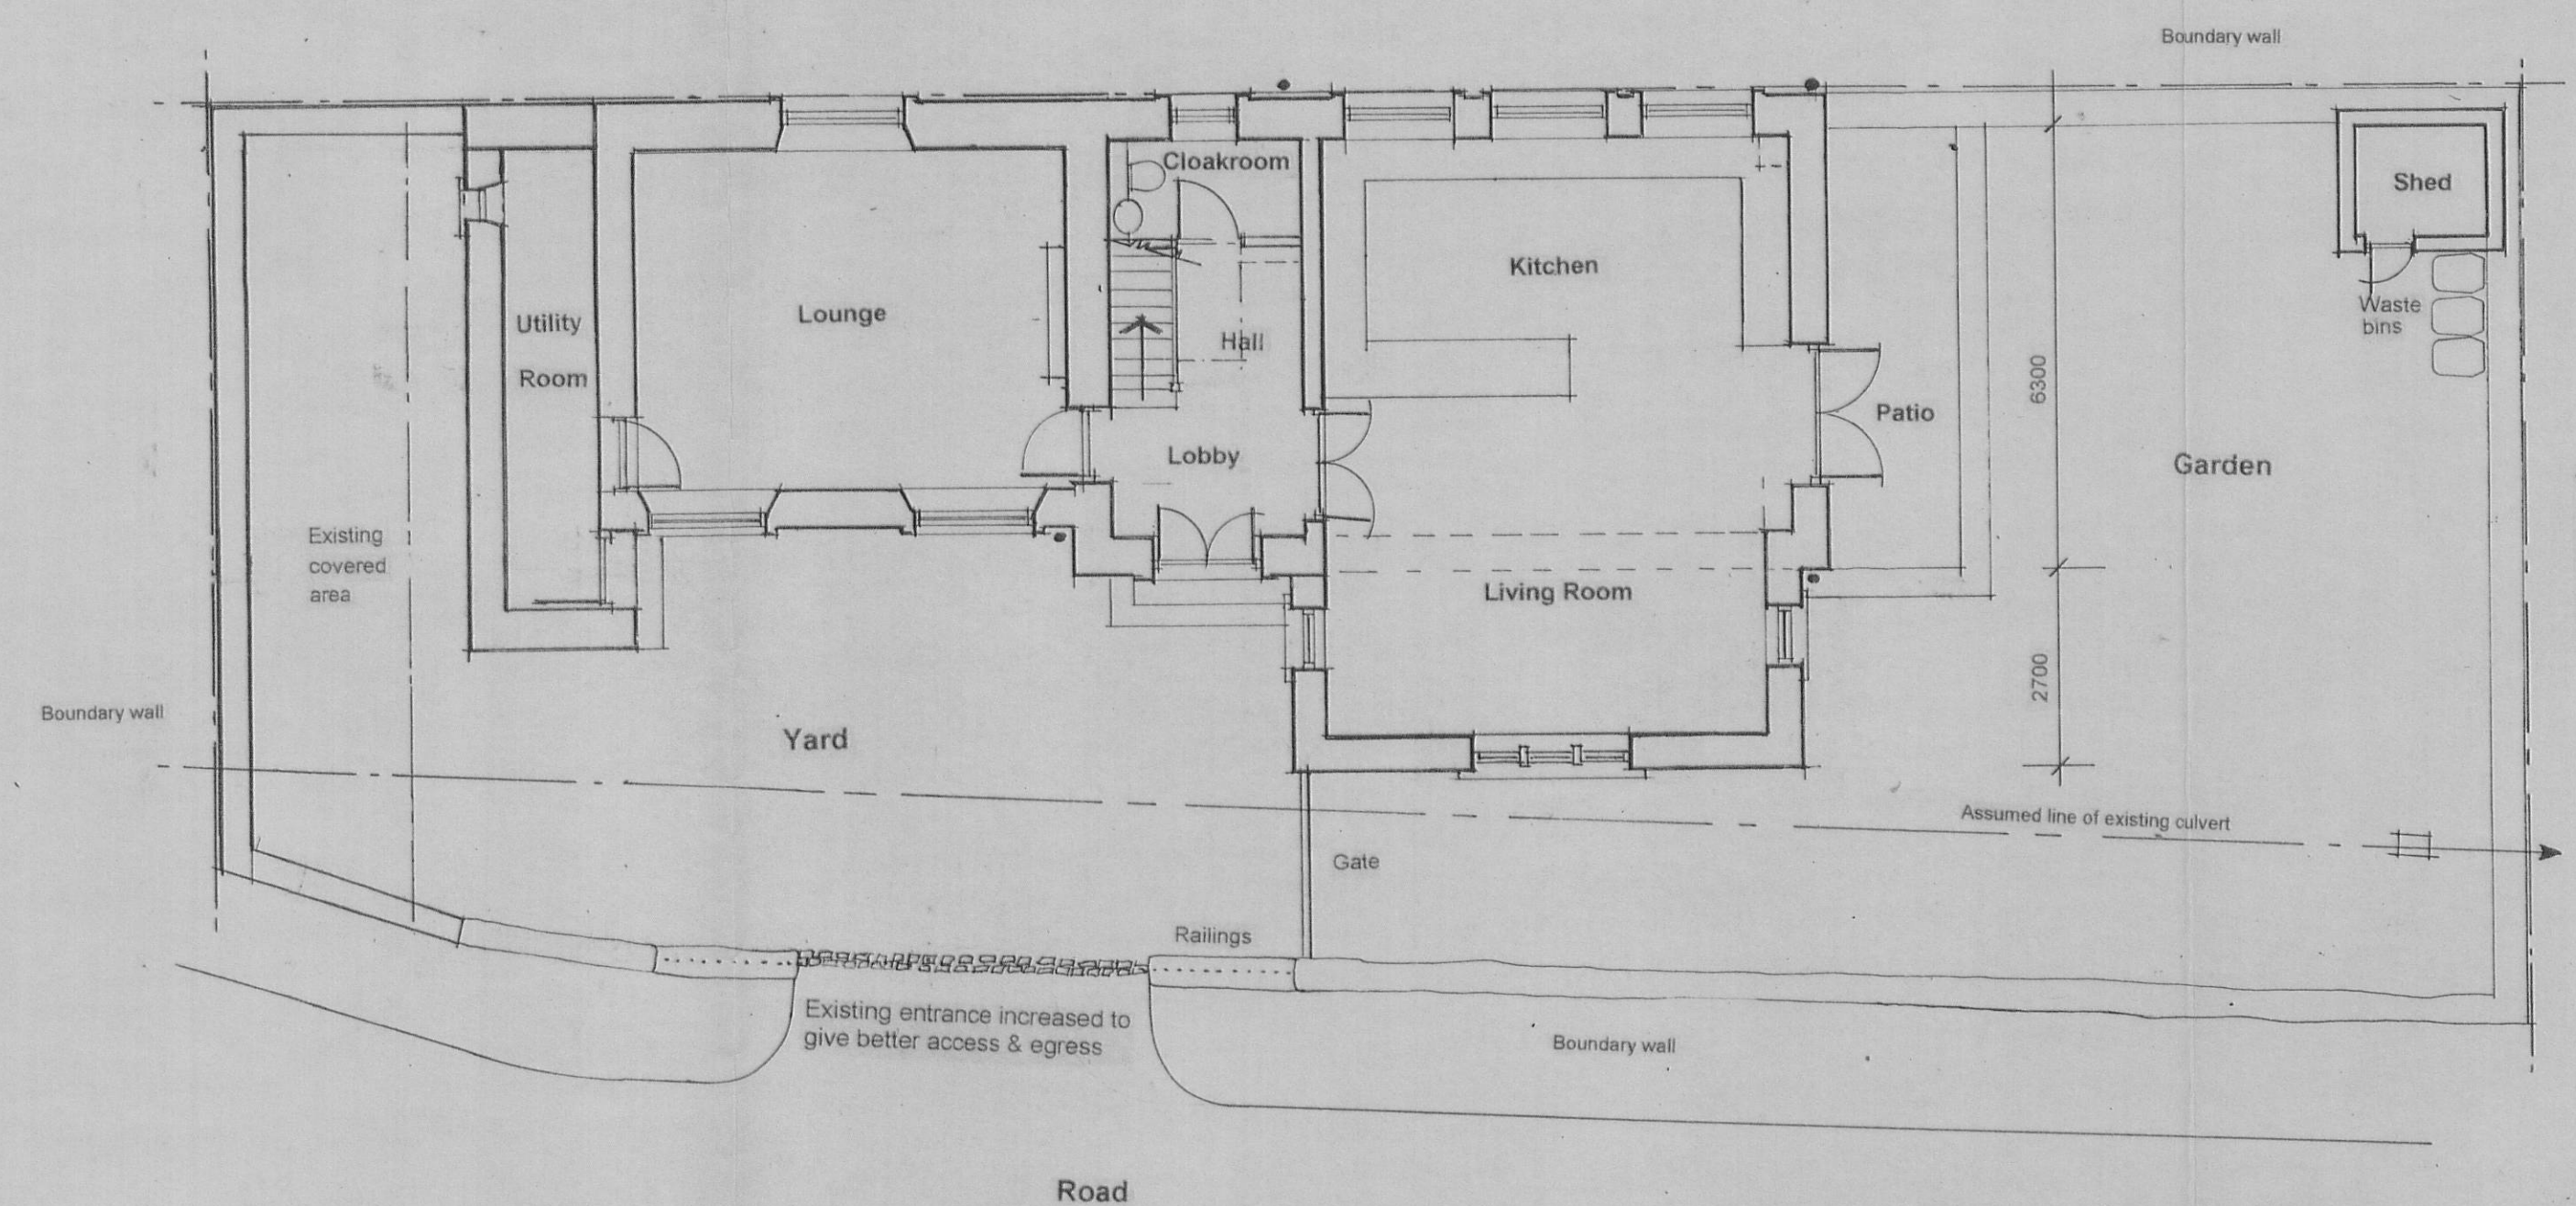

Ground Floor Plan

320110859P

Jeff Marshall & Associates
Architectural Designers and Surveyors,
Swindlehurst Barn, Back Lane, Grindleton,
Nr. Clitheroe, Lancs. BB7 4RW.
Tel. 01200 440157

Project Proposed Old School conversion to dwelling
at Lane Ends

Client Grindleton Consolidated Charities

Title Scheme drawing

Scale 1:100 Date 5th Aug 2011 Drn J.M.

Drg No
210/2/2
Rev.