


CLIENT
Andrew Thomson
Old School Room
Walkerfield, Chisleley
Catharine, BB7 3LU
Tel: 01254 828811

PROJECT
Old School Room
PROJECT NO.
ATD/SR004


DATE
25.09.2011
DRAWN BY
AT

**OLD SCHOOL
ROOM**

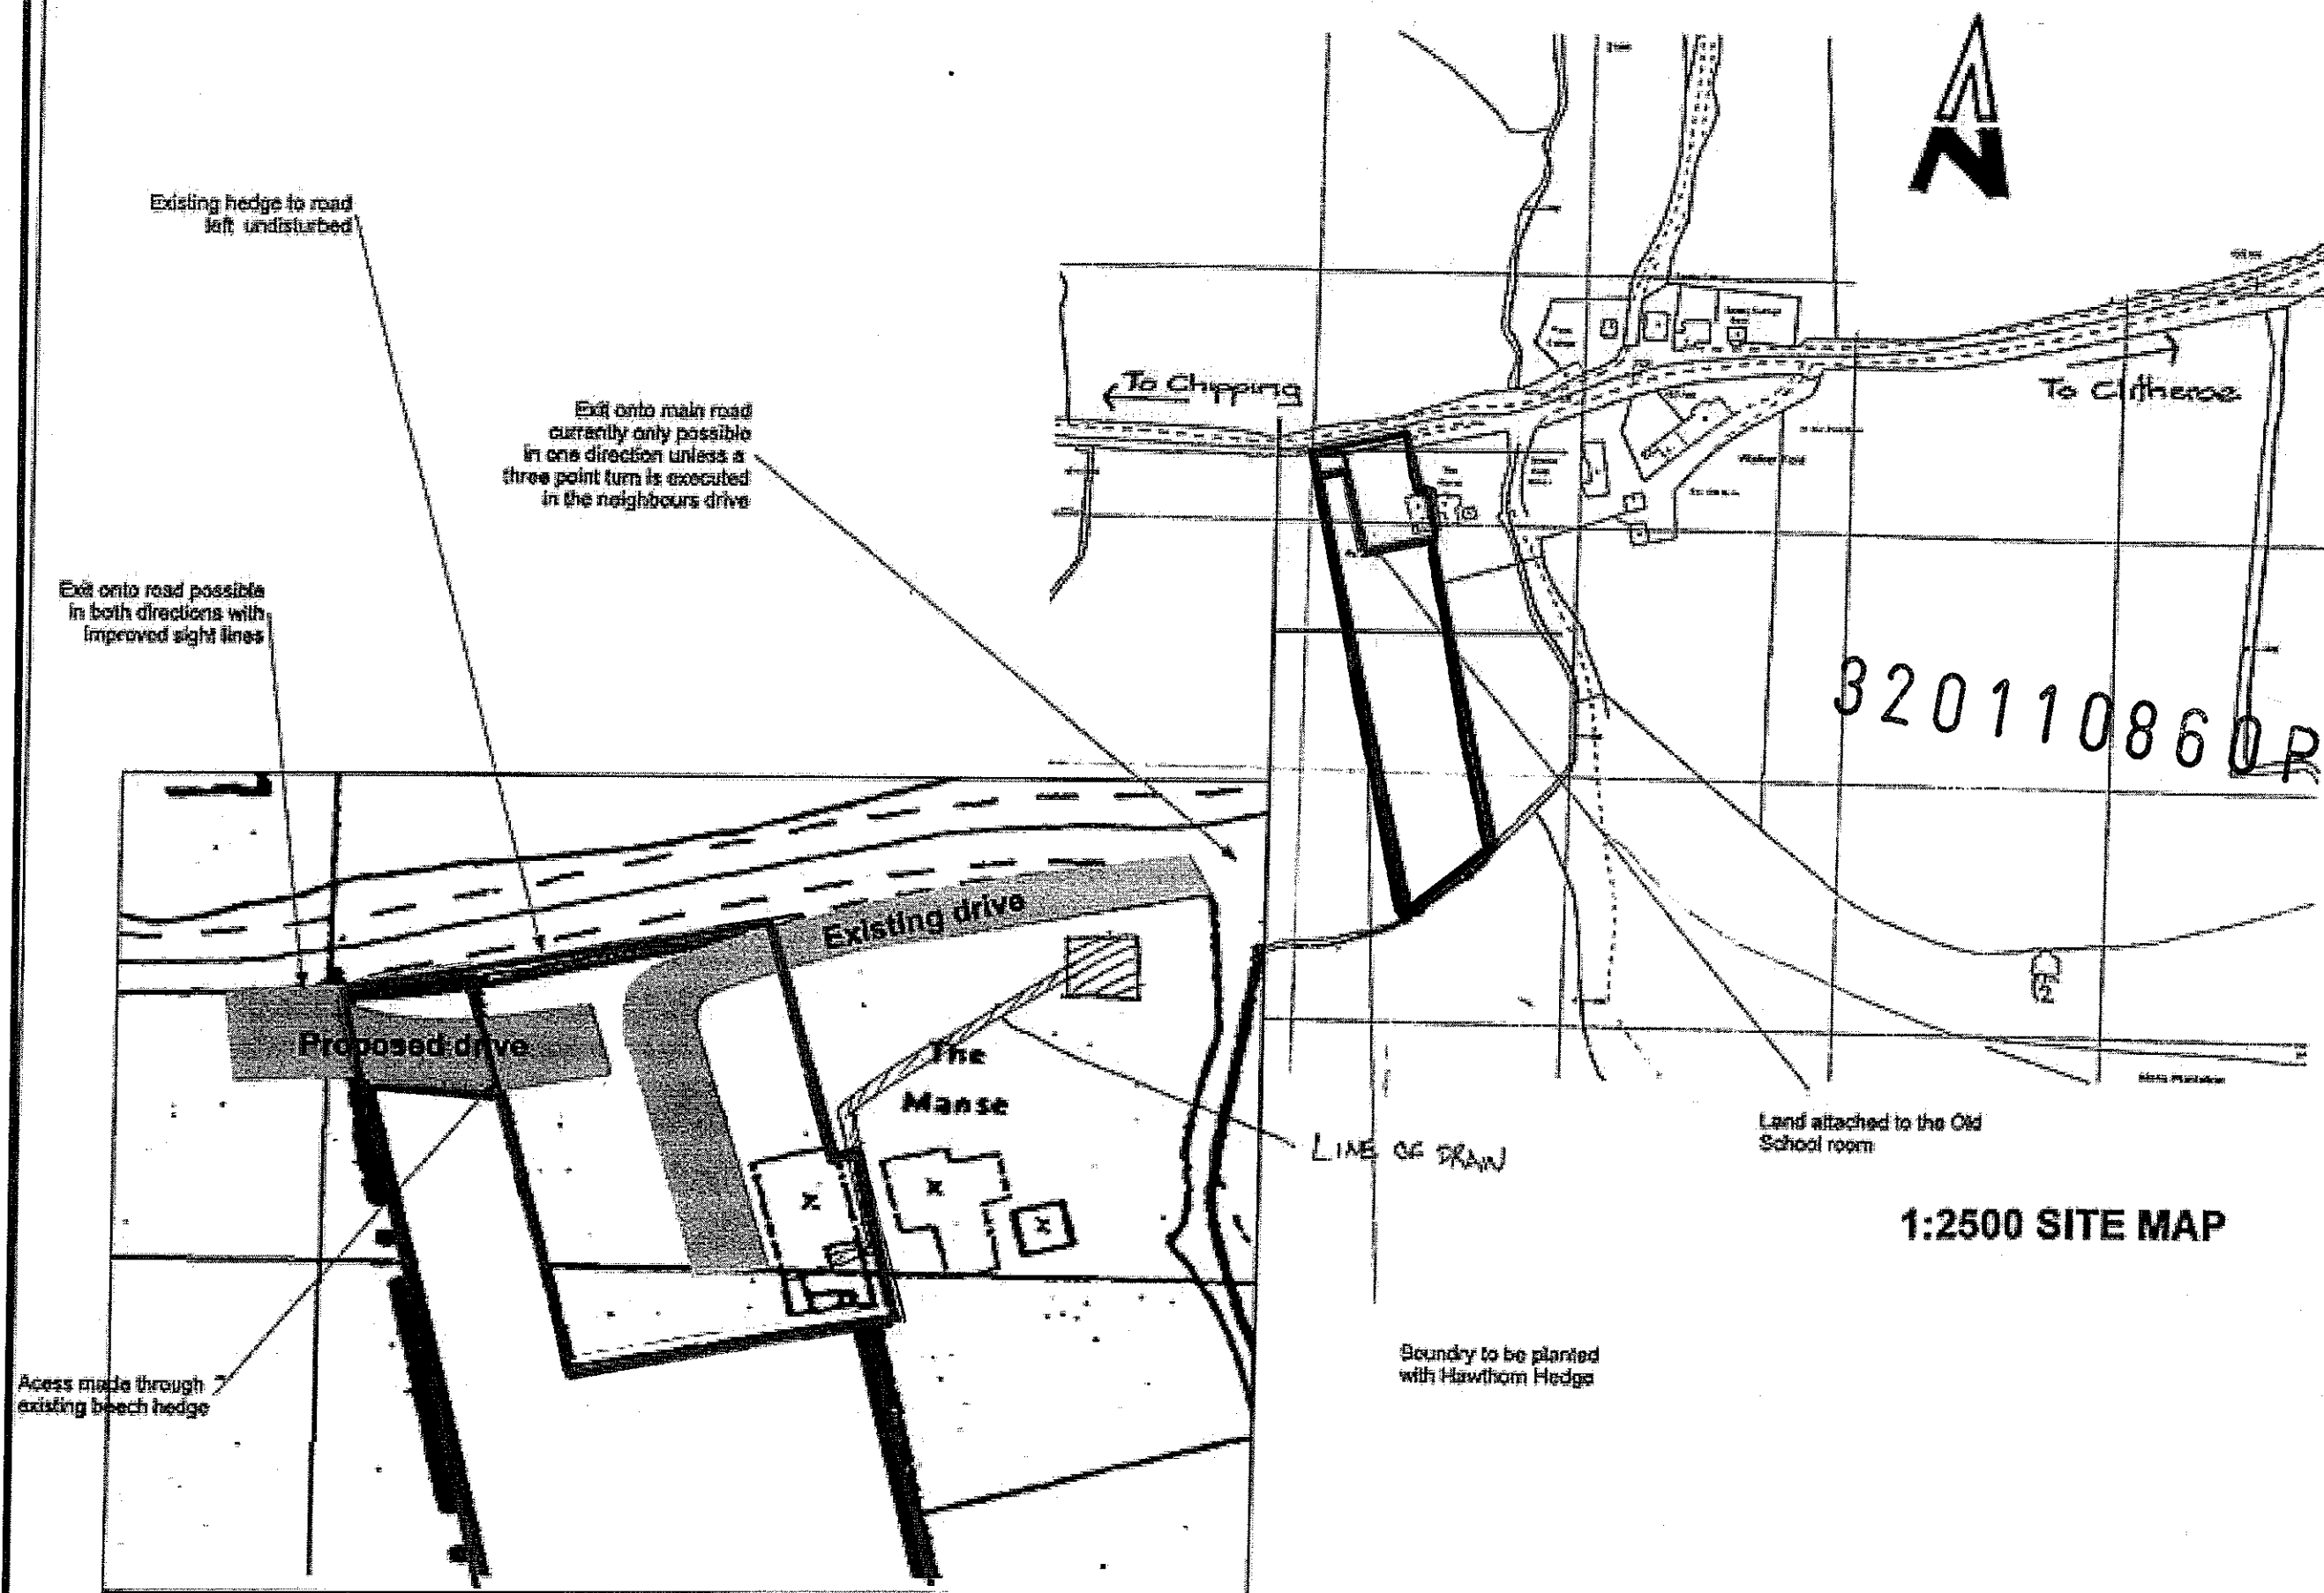




WEST ELEVATION

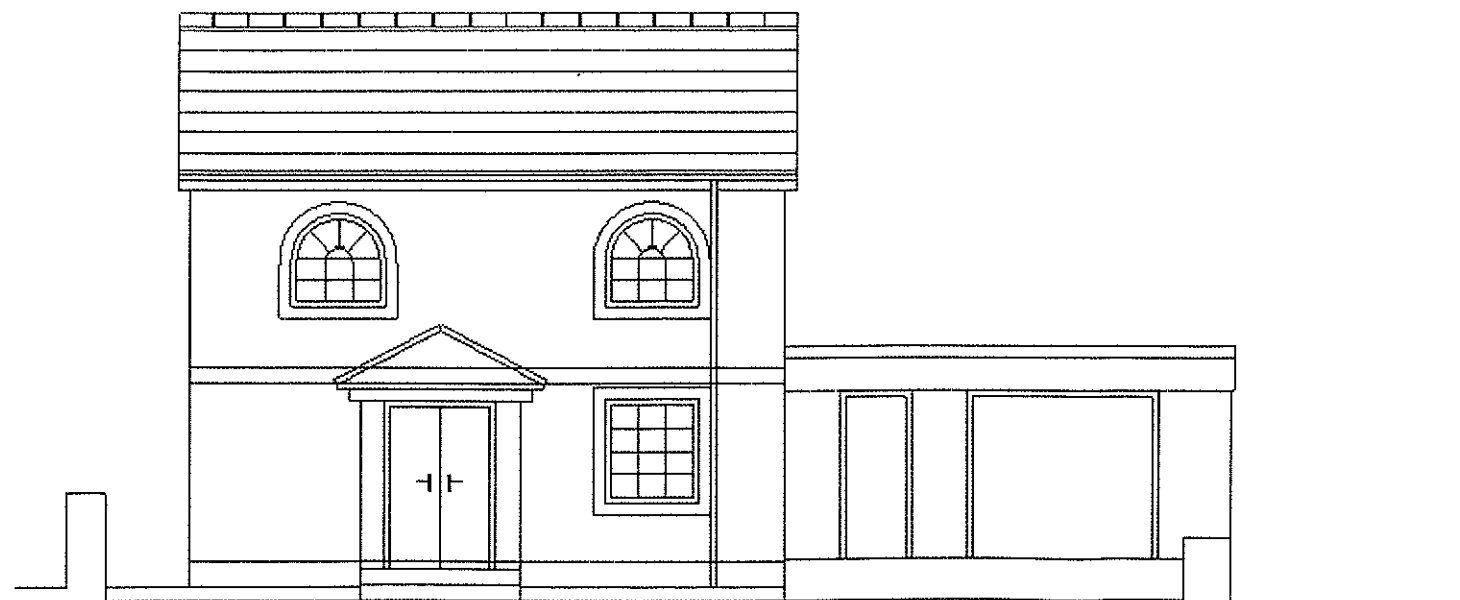


NORTH ELEVATION

EXISTING BUILDINGS


320110860P

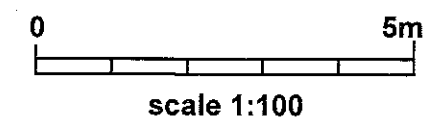

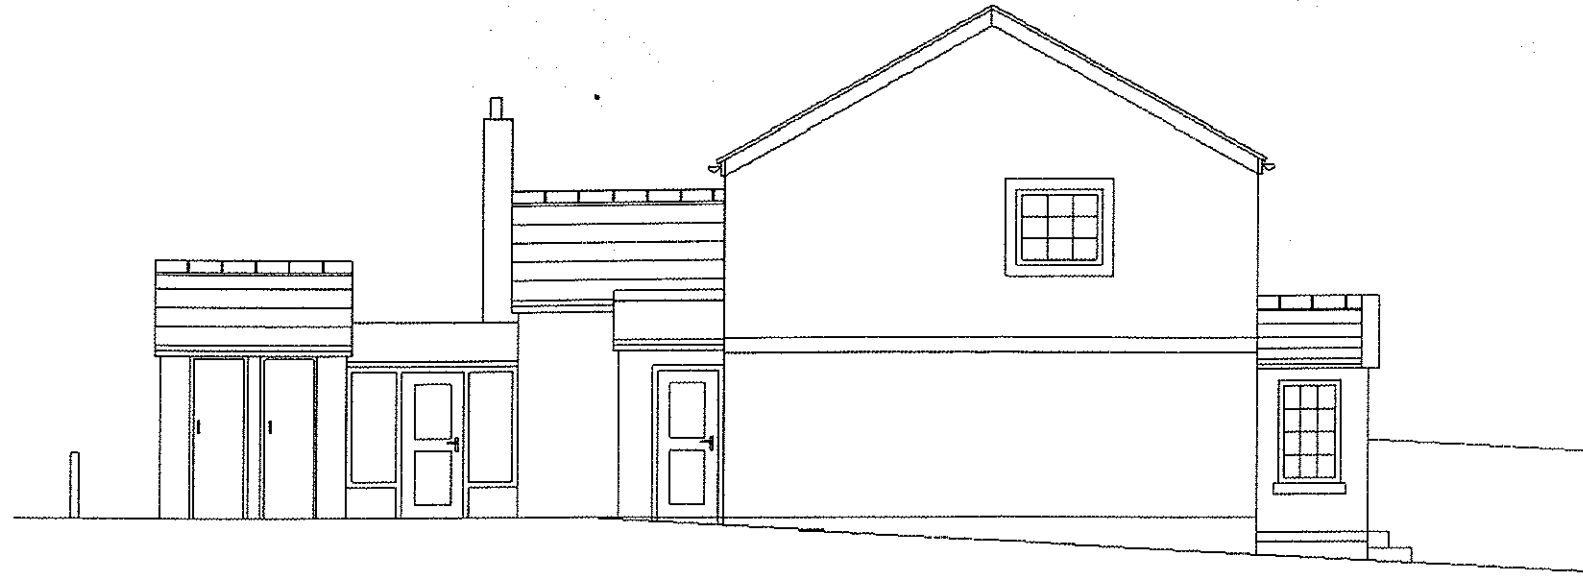


EAST ELEVATION



EXISTING BUILDINGS

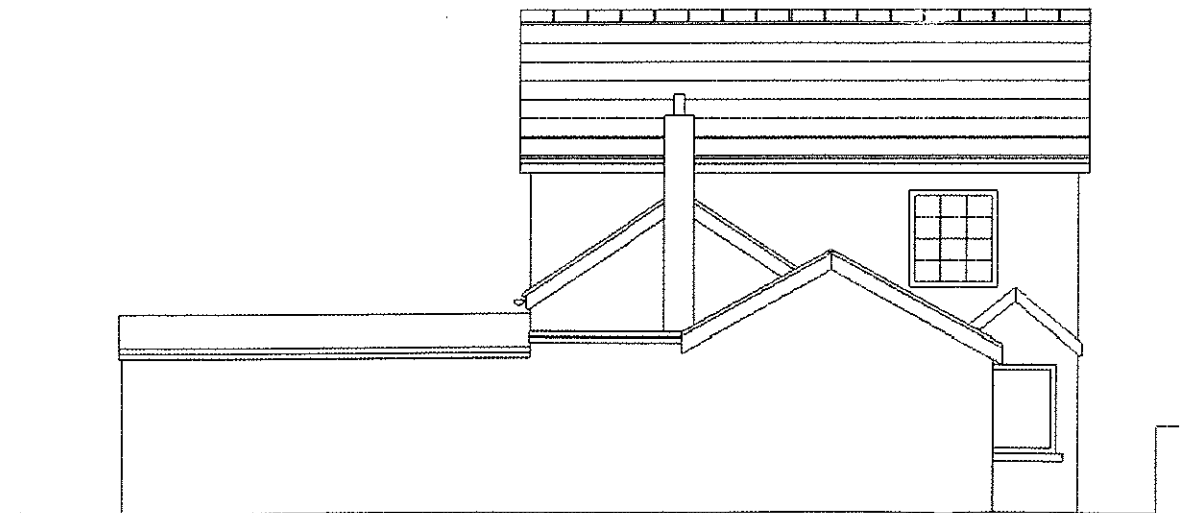


SOUTH ELEVATION

320110860P

 

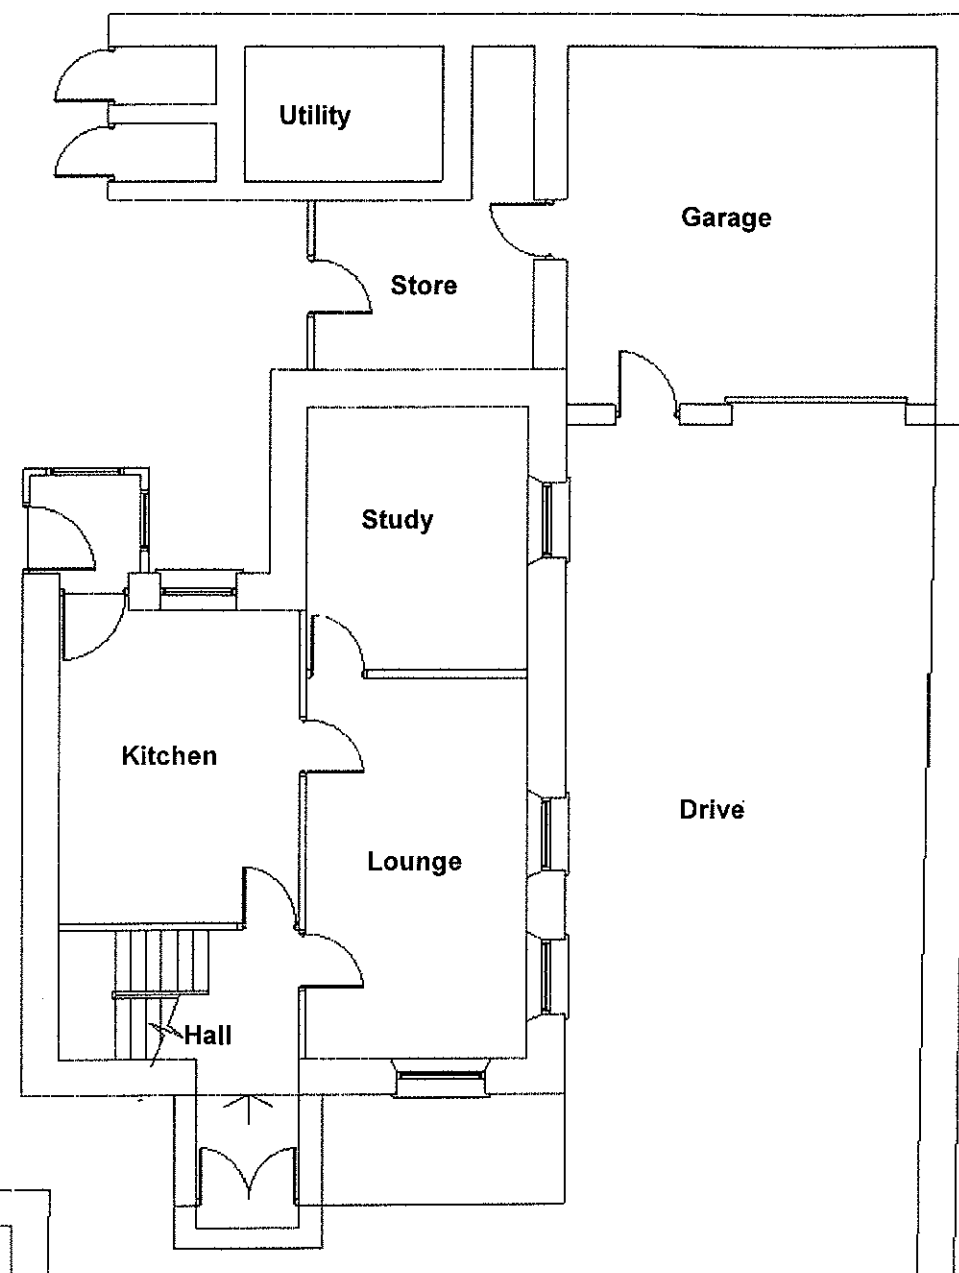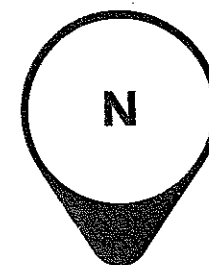


GROUND FLOOR

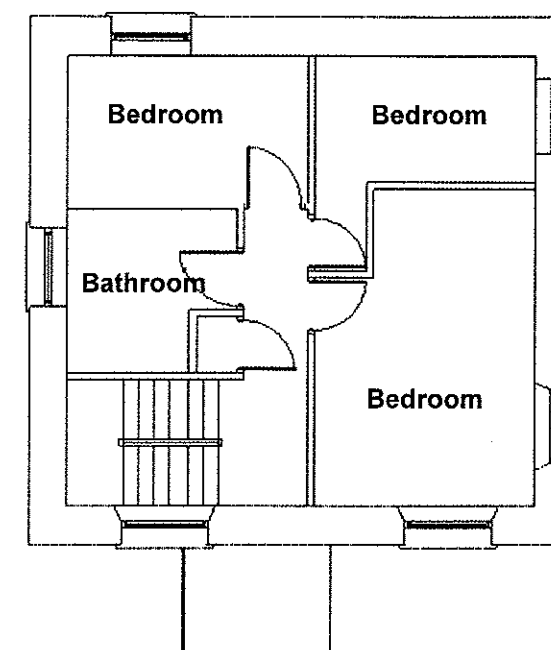

FIRST FLOOR

320110860P

EXISTING BUILDINGS

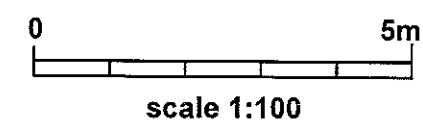


CLIENT
Andrew Thomson
Old School Room
Walkerfold, Chaigley
Clitheroe, BB7 3LU
Tel: 01254 826811

PROJECT
Old School Room
PROJECT NO.
AT/OSR/004


ISSUE
25.09.2011
DRAWN BY
AT

OLD SCHOOL
ROOM

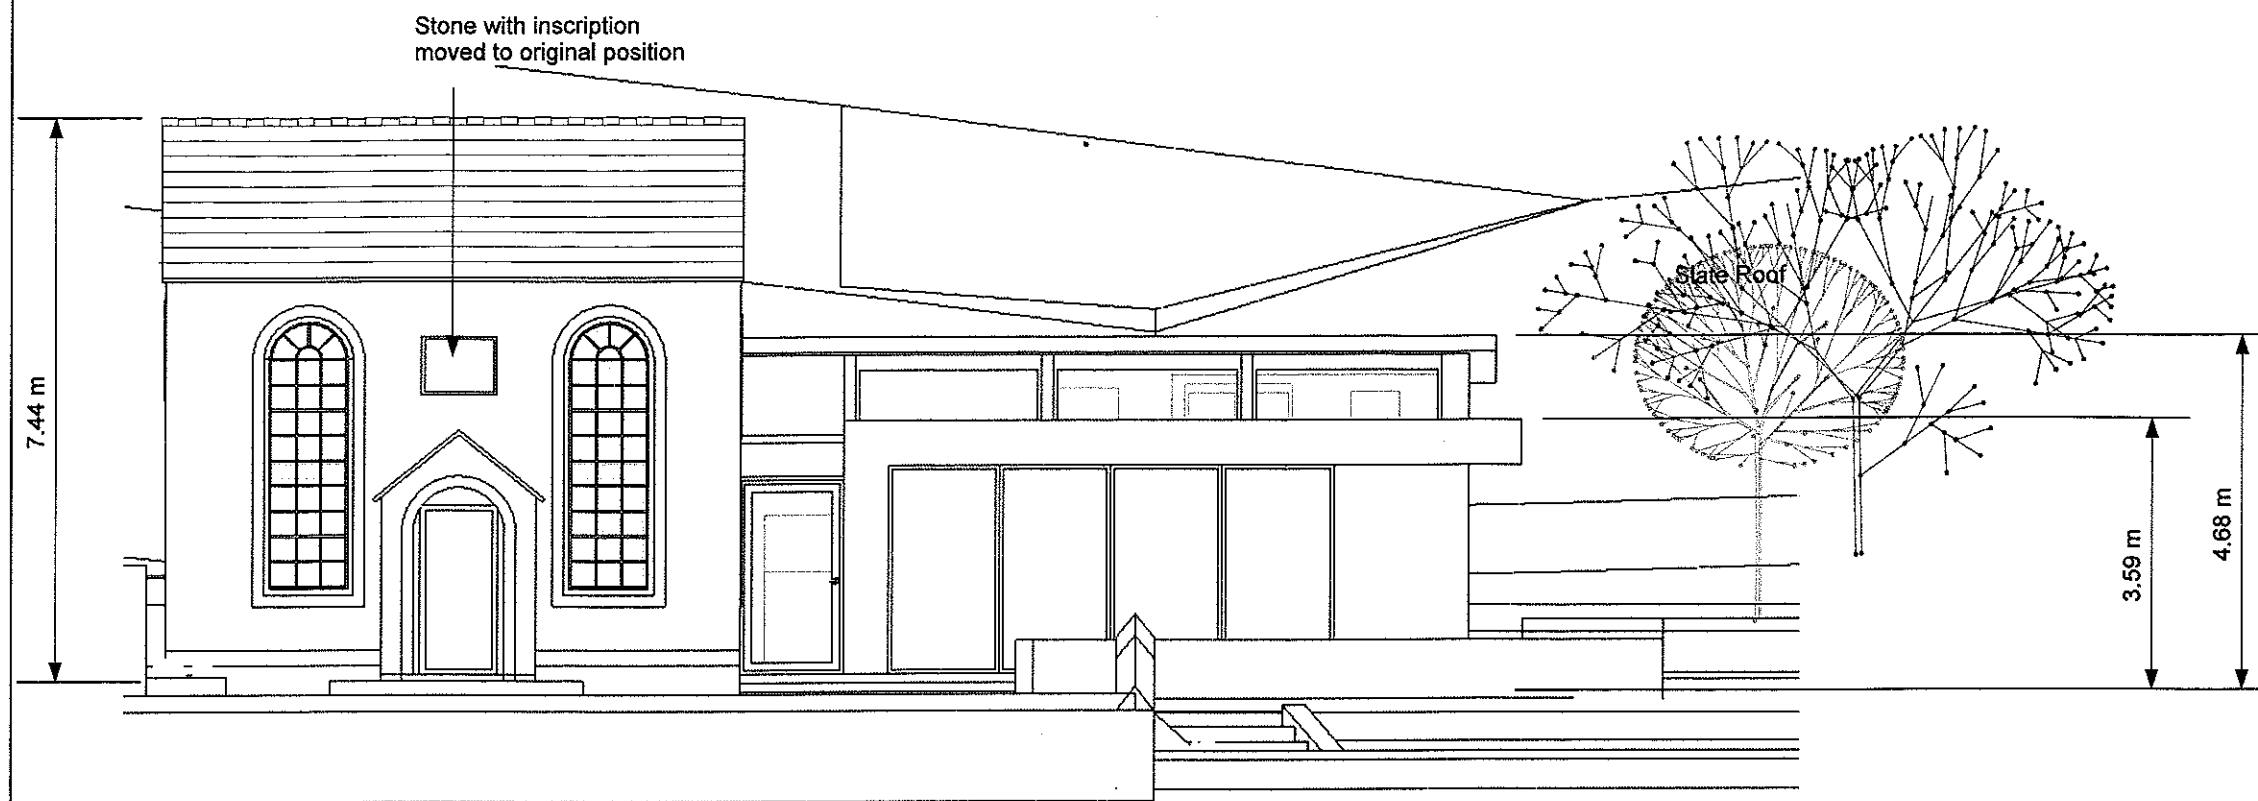

NORTH ELEVATION

320110860P

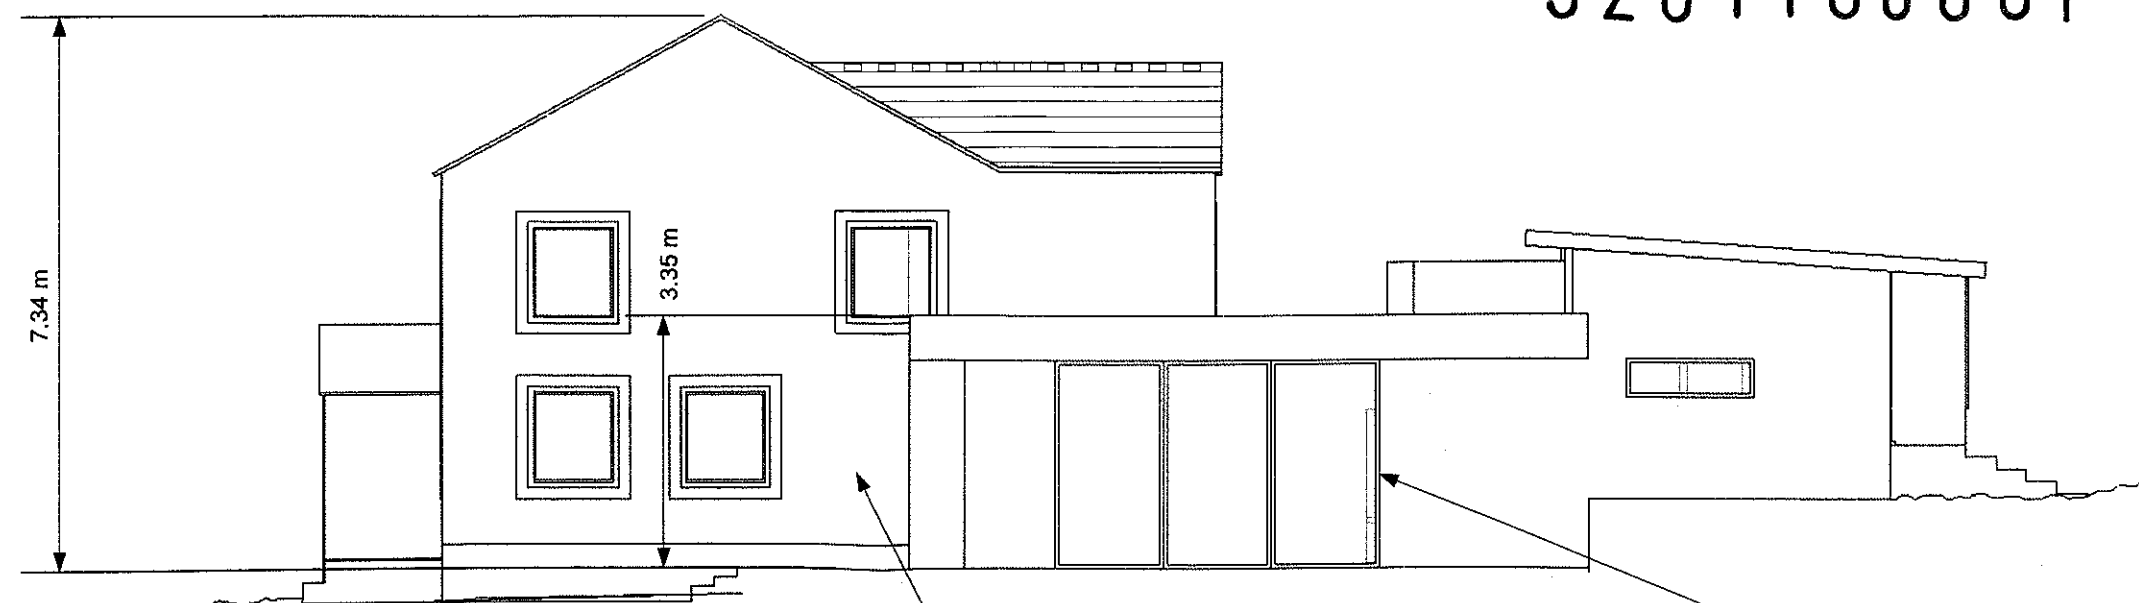

0 5m
scale 1:100

Self colour white
render finish

WEST ELEVATION


All windows
aluminium external
timber internal
Triple glazed to
passivhaus standard

CLIENT
Andrew Thomson
Old School Room
Walkerfold, Chaigley
Clitheroe, BB7 3LU
Tel: 01254 826811

PROJECT
Old School Room
PROJECT NO.
AT/OSR/004


ISSUE
25.09.2011
DRAWN BY
AT

**OLD SCHOOL
ROOM**

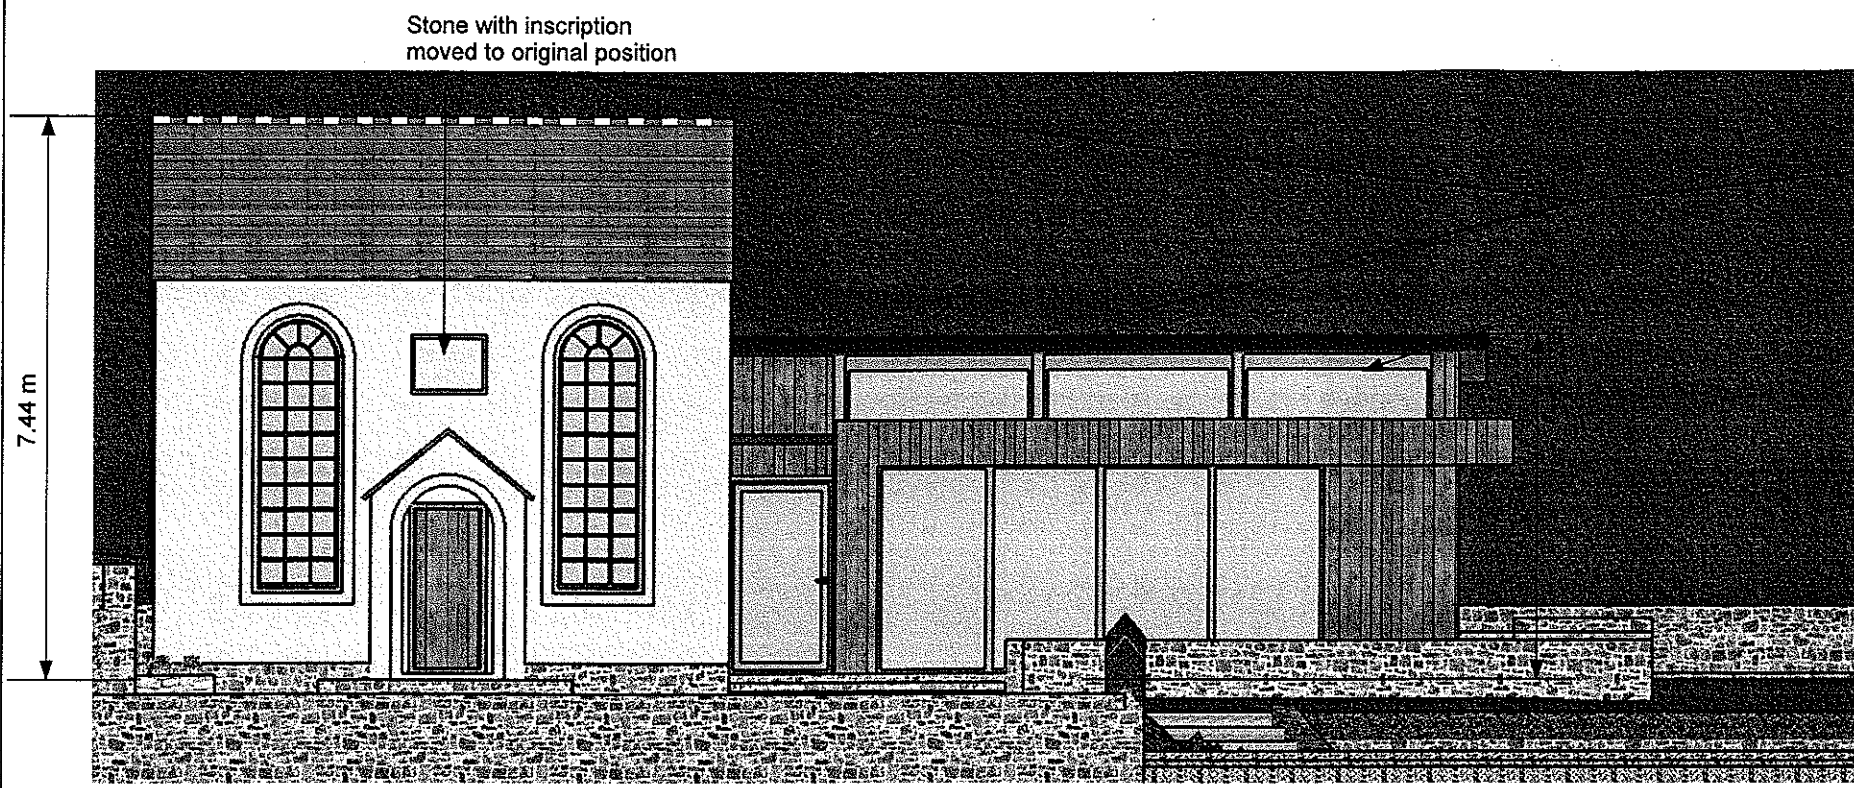


NORTH ELEVATION

320110860P

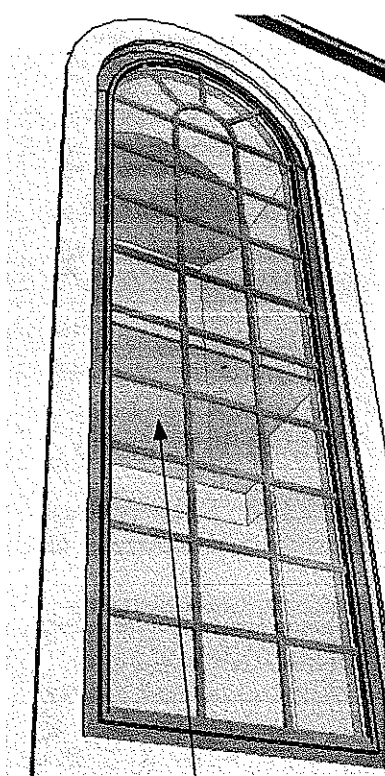

Glass floor meets window to minimise effect of the floor running through the double height window

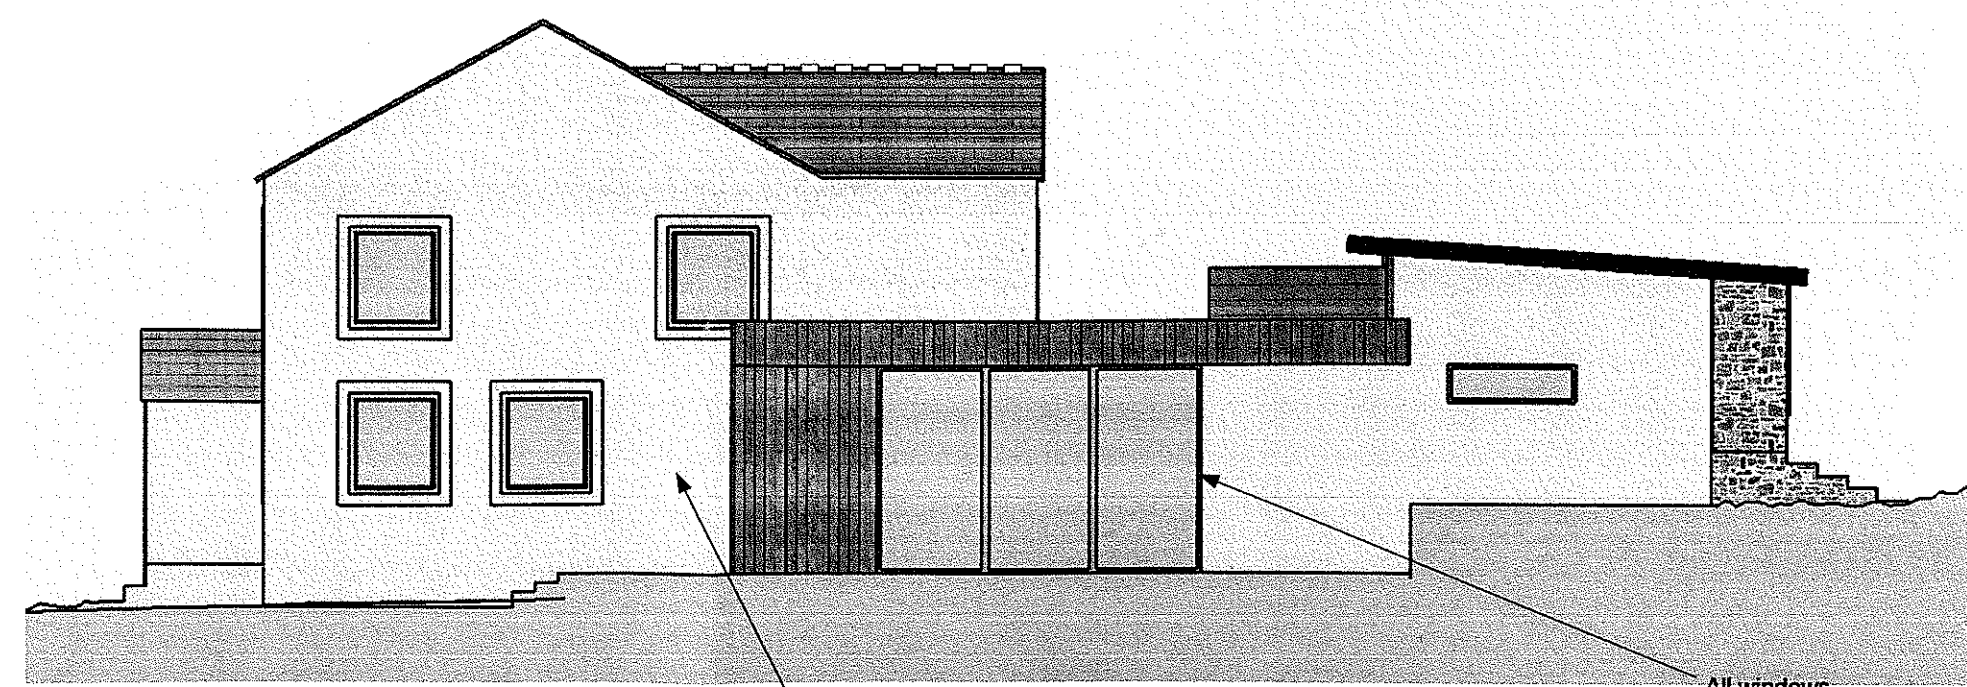

0 5m
scale 1:100

Self colour white render finish

WEST ELEVATION


All windows aluminium external timber internal. Triple glazed to passivhaus standard

CLIENT
Andrew Thomson
Old School Room
Walkerfold, Chaigley
Clitheroe, BB7 3LU
Tel: 01254 826811

PROJECT
Old School Room
PROJECT NO.
AT/OSR/004


ISSUE
25.09.2011
DRAWN BY
AT

**OLD SCHOOL
ROOM**

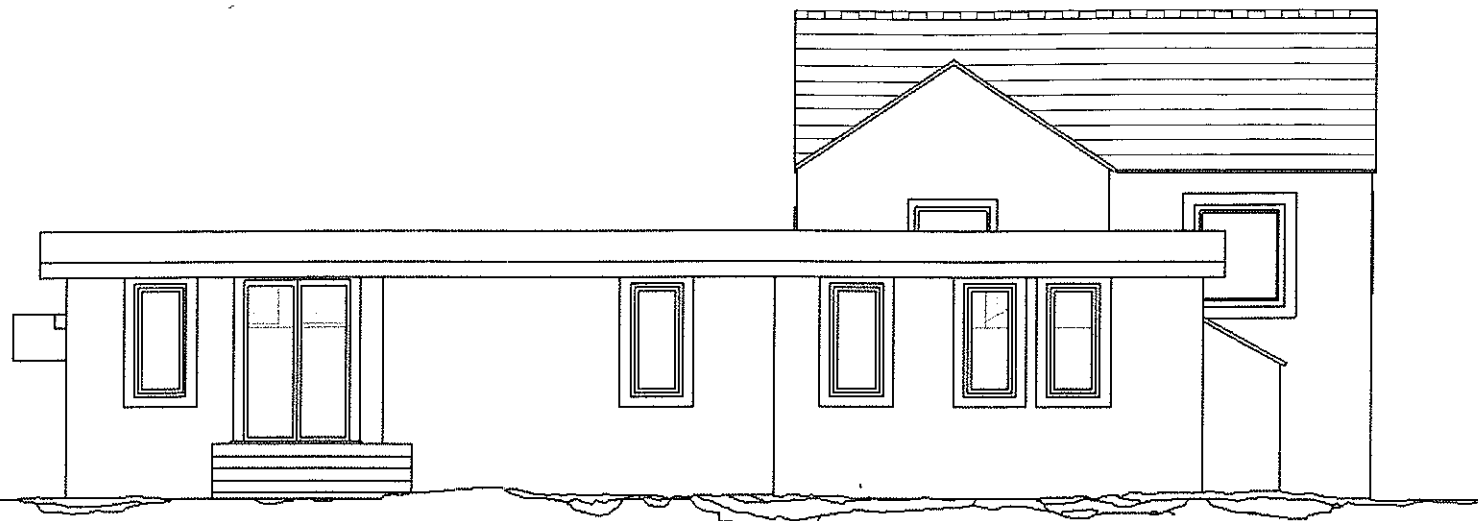

SOUTH ELEVATION

320110860P

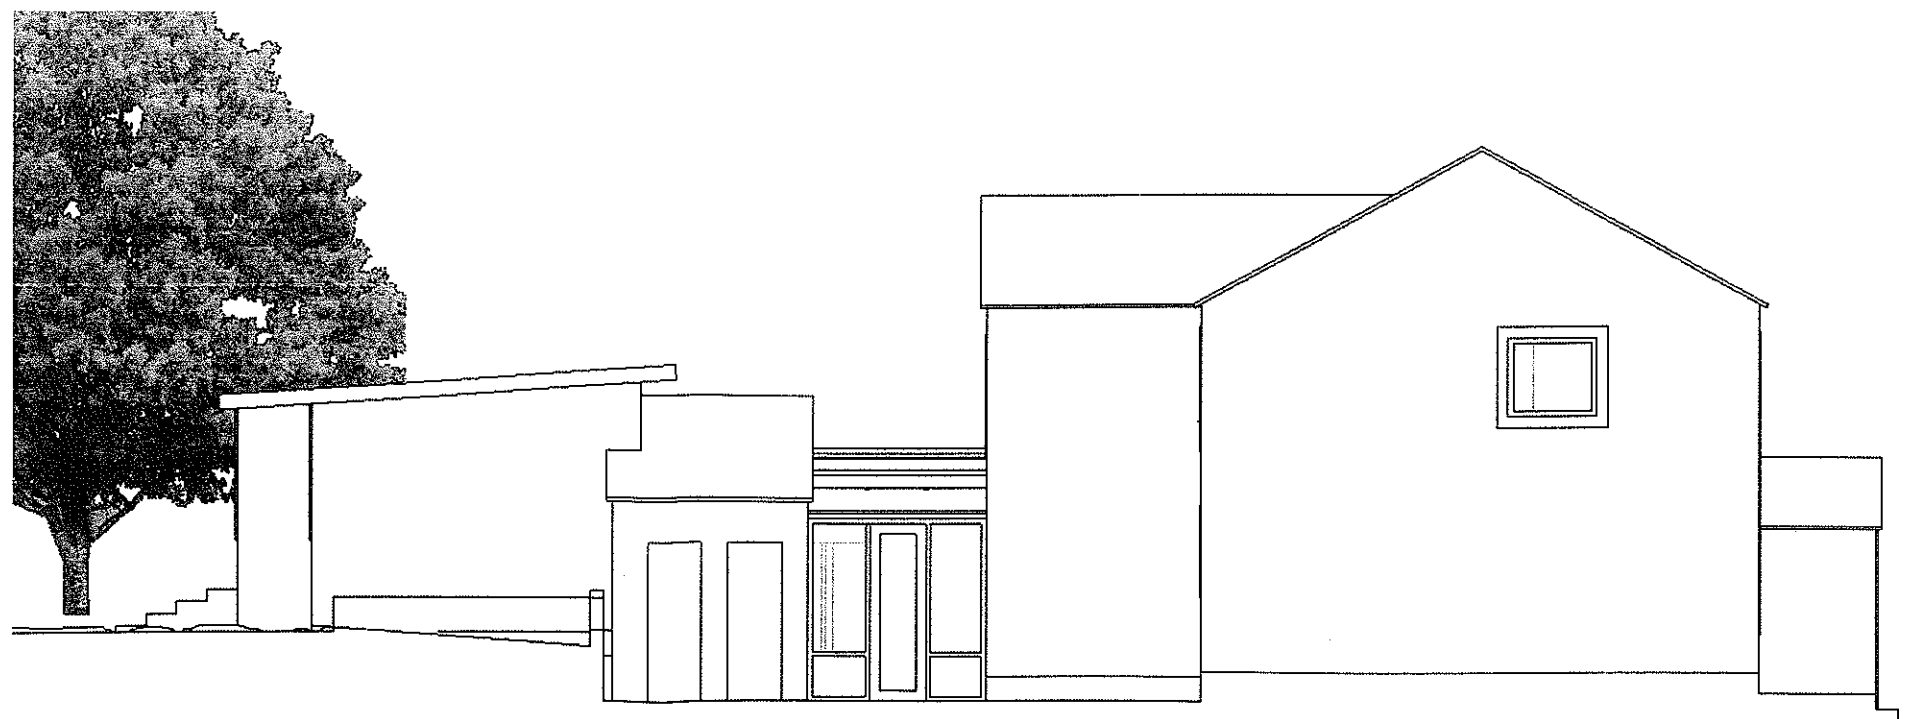

EAST ELEVATION


0 5m
scale 1:100

CLIENT
Andrew Thomson
Old School Room
Walkerfold, Chagley
Clitheroe, BB7 3LU
Tel: 01254 826811

PROJECT
Old School Room
PROJECT NO.
AT/OSR/004

ISSUE
25.09.2011
DRAWN BY
AT


OLD SCHOOL
ROOM

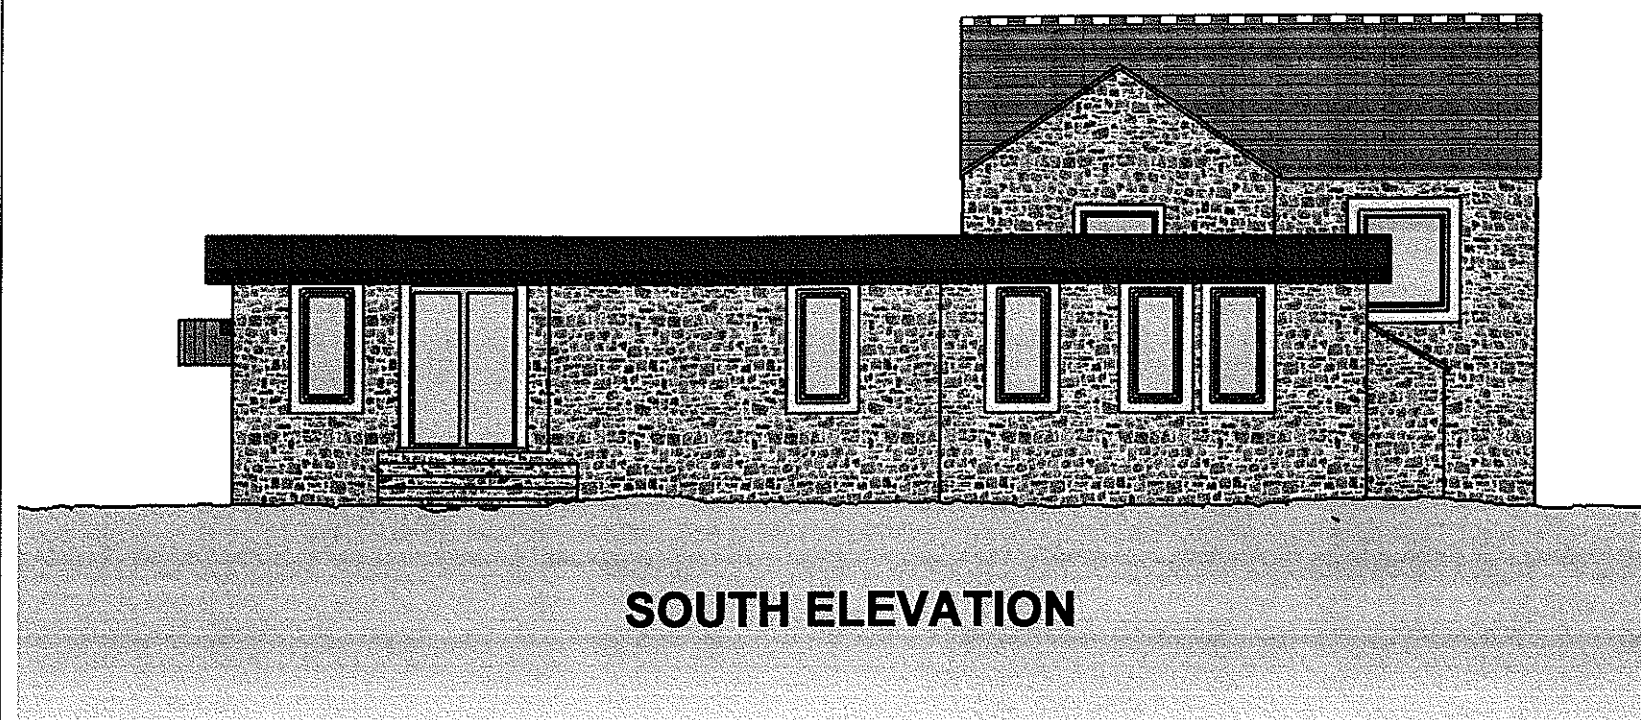

320110860P



0 5m
scale 1:100

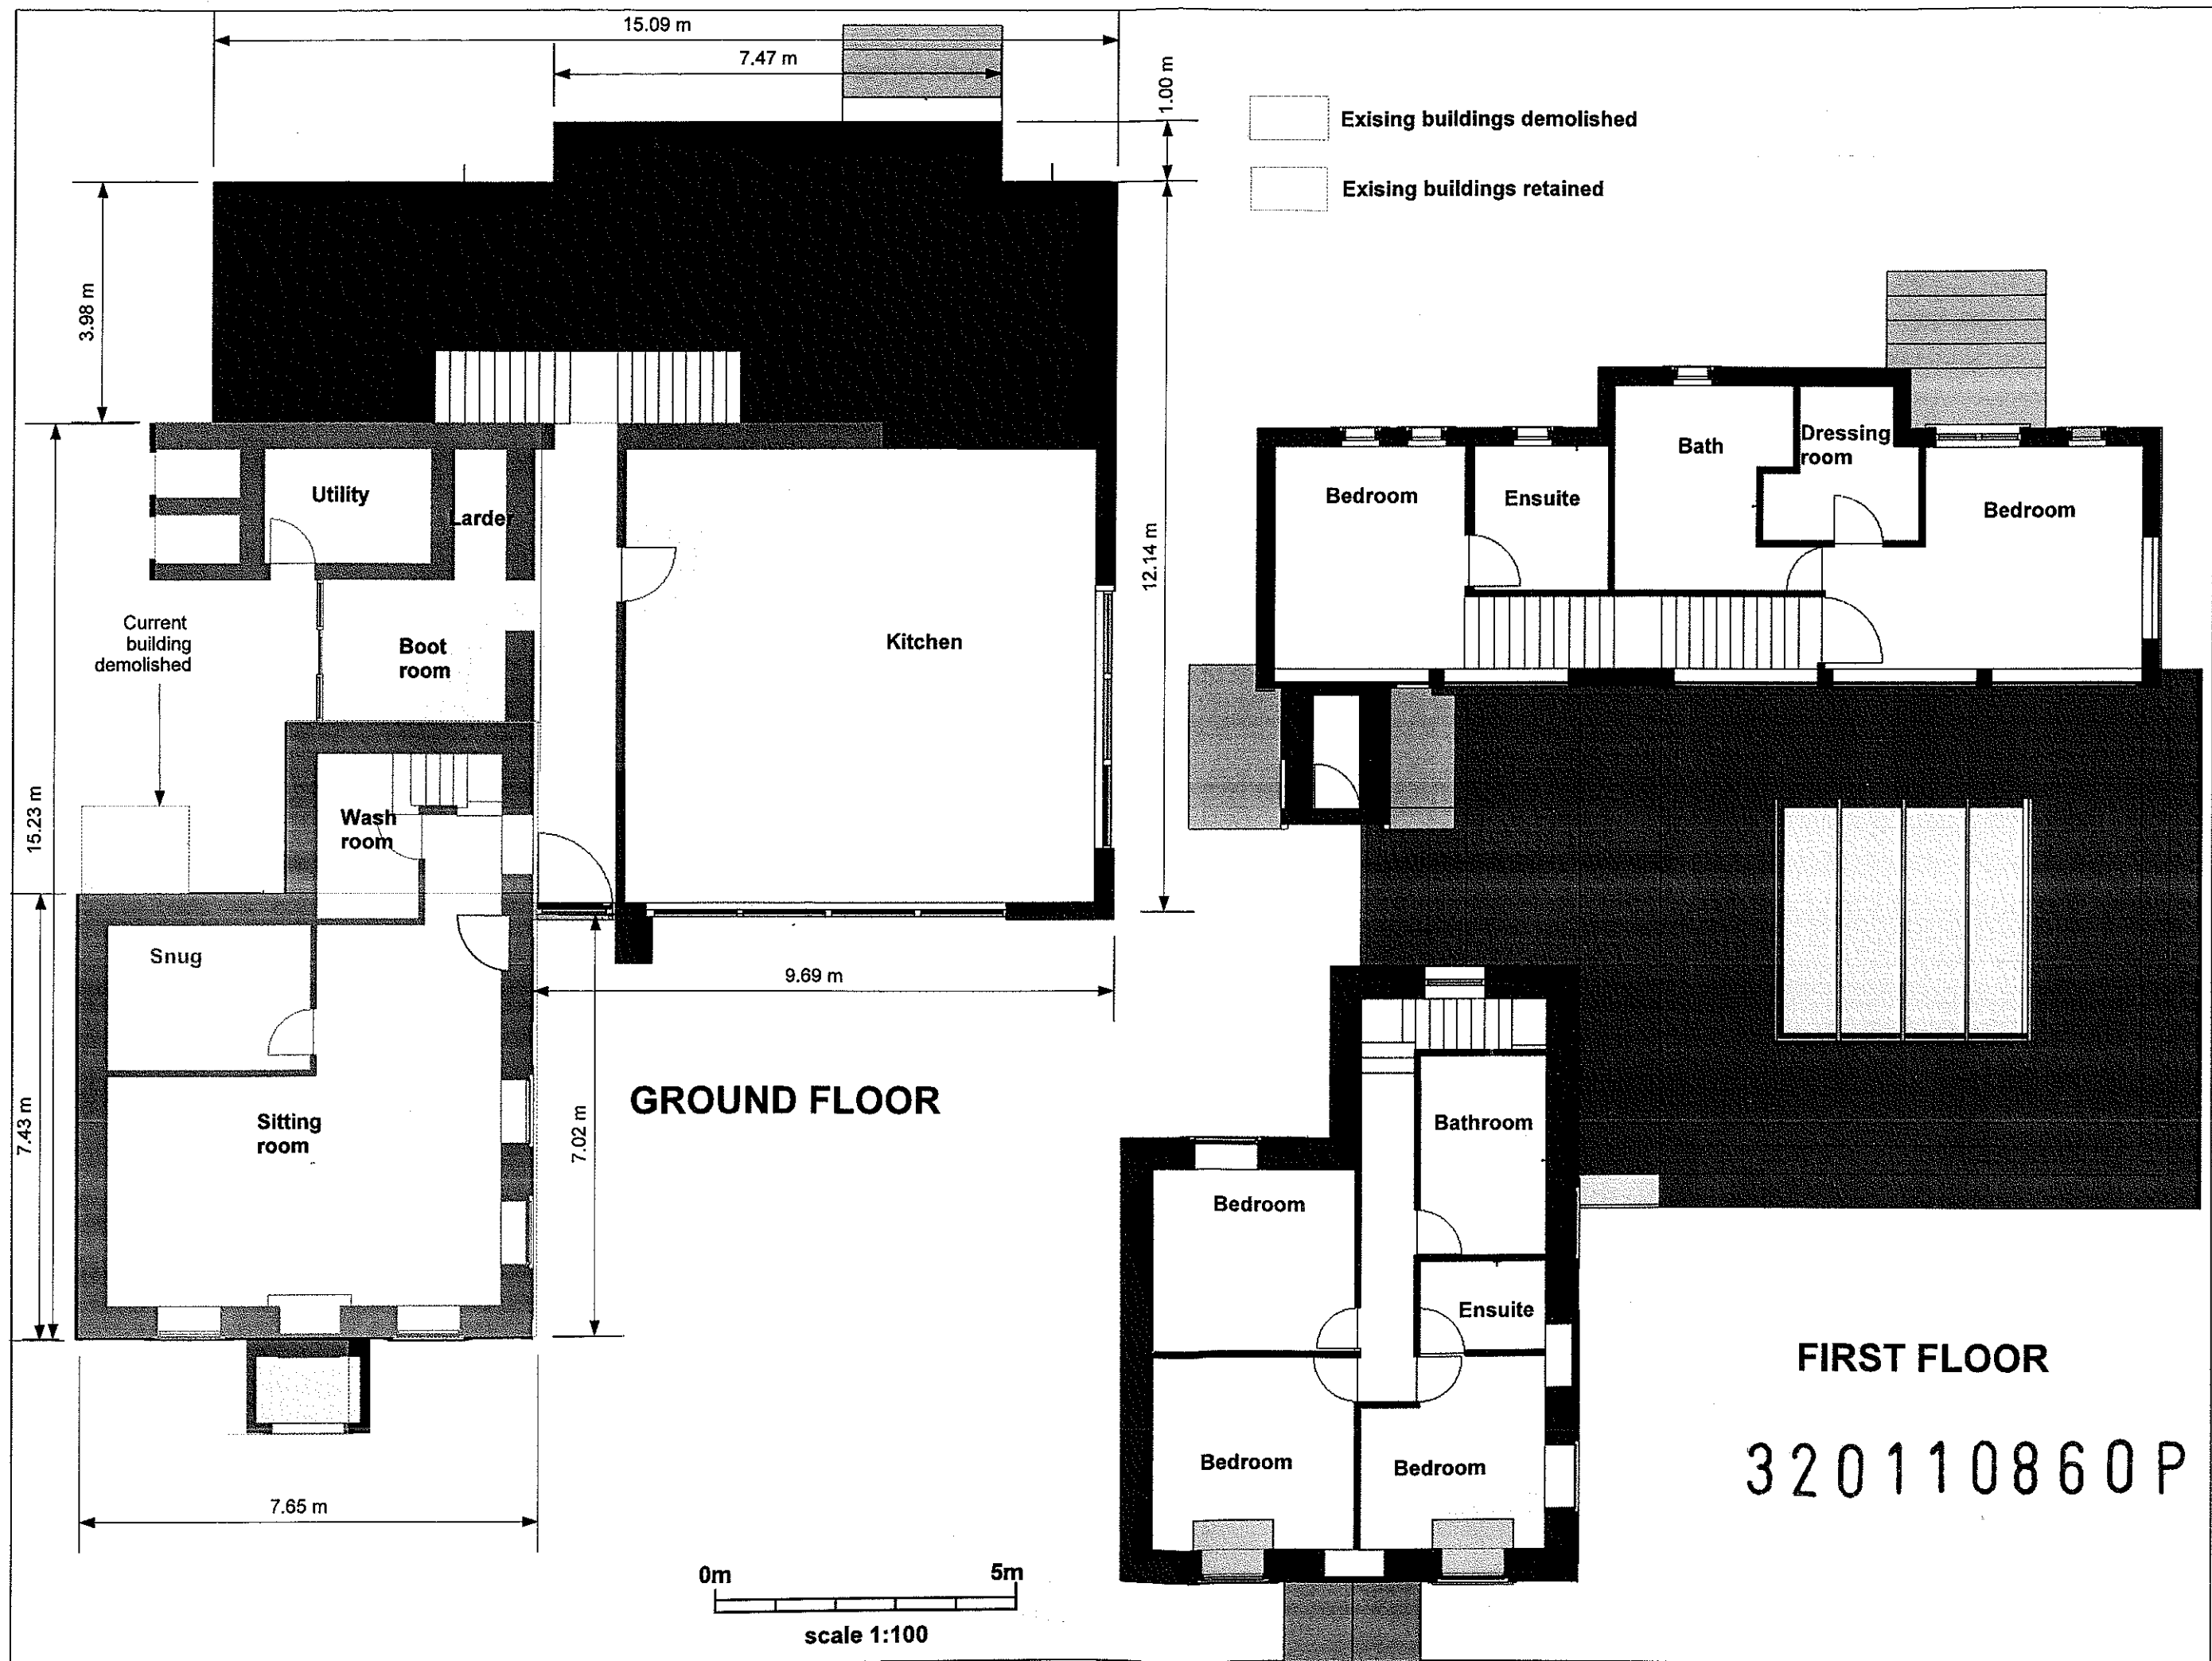

**Landscaping
schedule**

Grass

Stone pavers

Hedge

Gravel

Tarmac

New Tree

Existing Tree

Hawthorn
Hedge

West terrace

Grass and gravel
disabled access drive

Gravelled Entrance drive
and forcourt


Existing drive
grassed over


Tarmac drive removed
and grassed over
with stone foot path

Main Road


320110860P

0m 5m 10m 20m

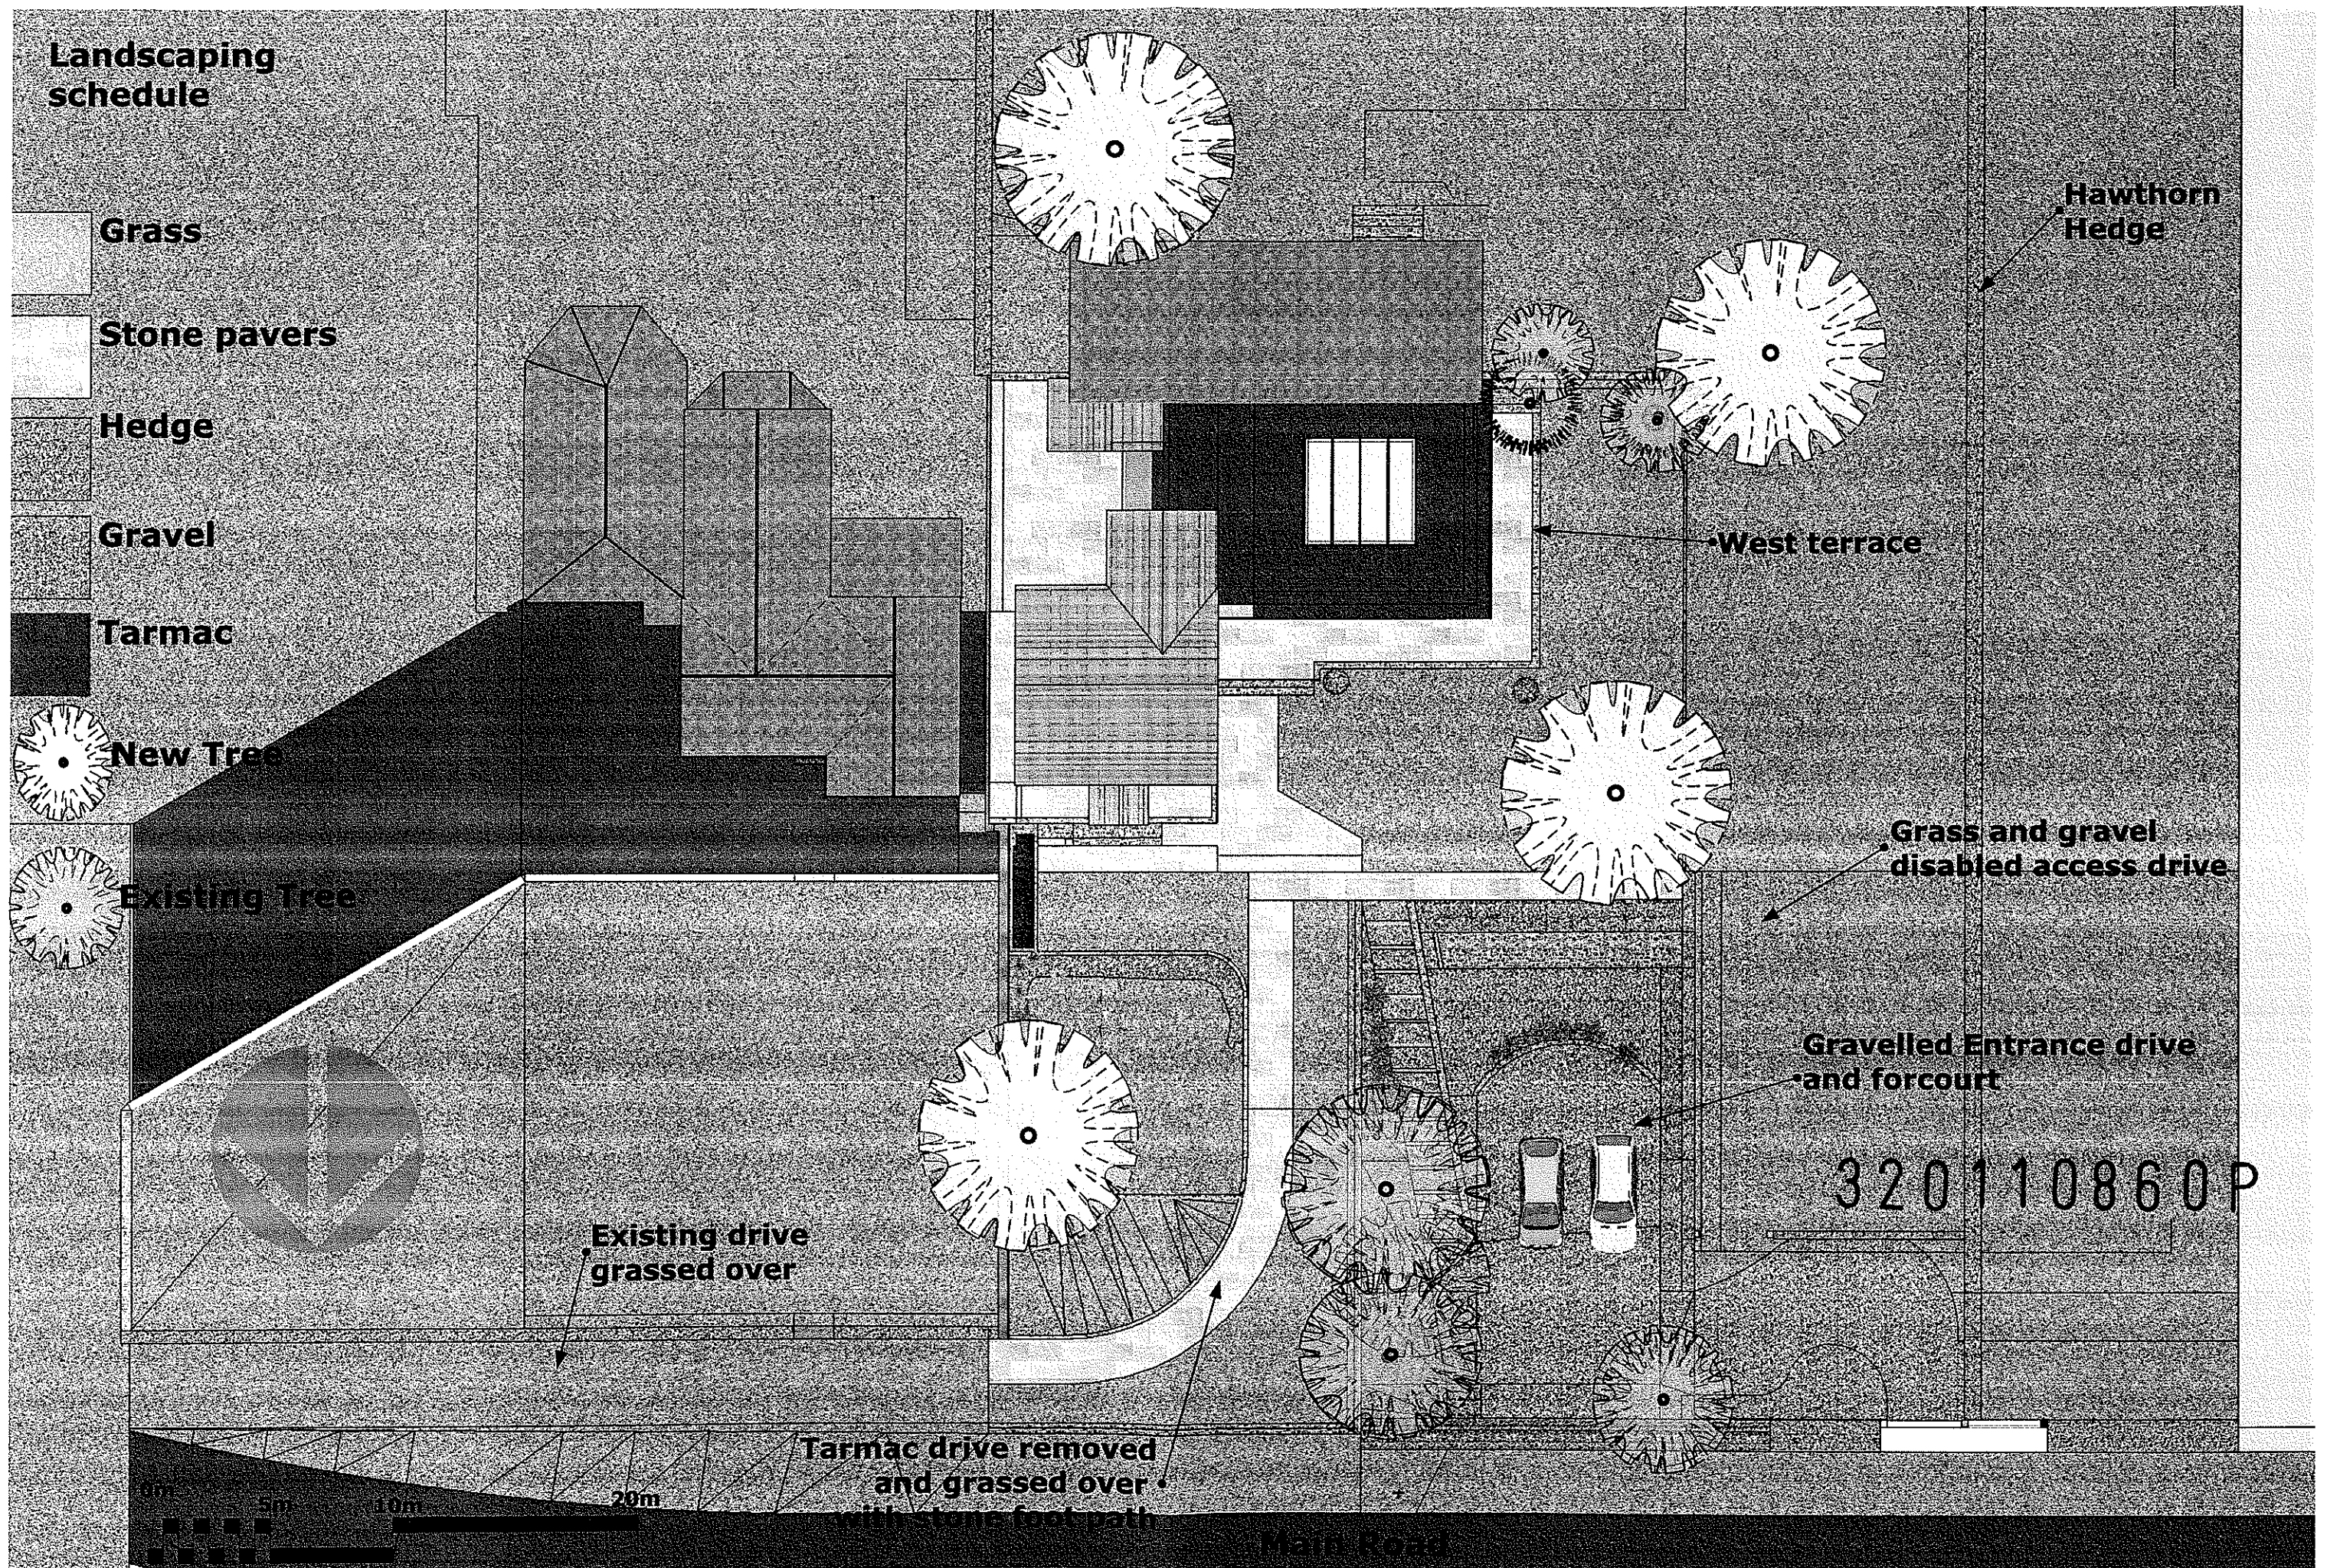

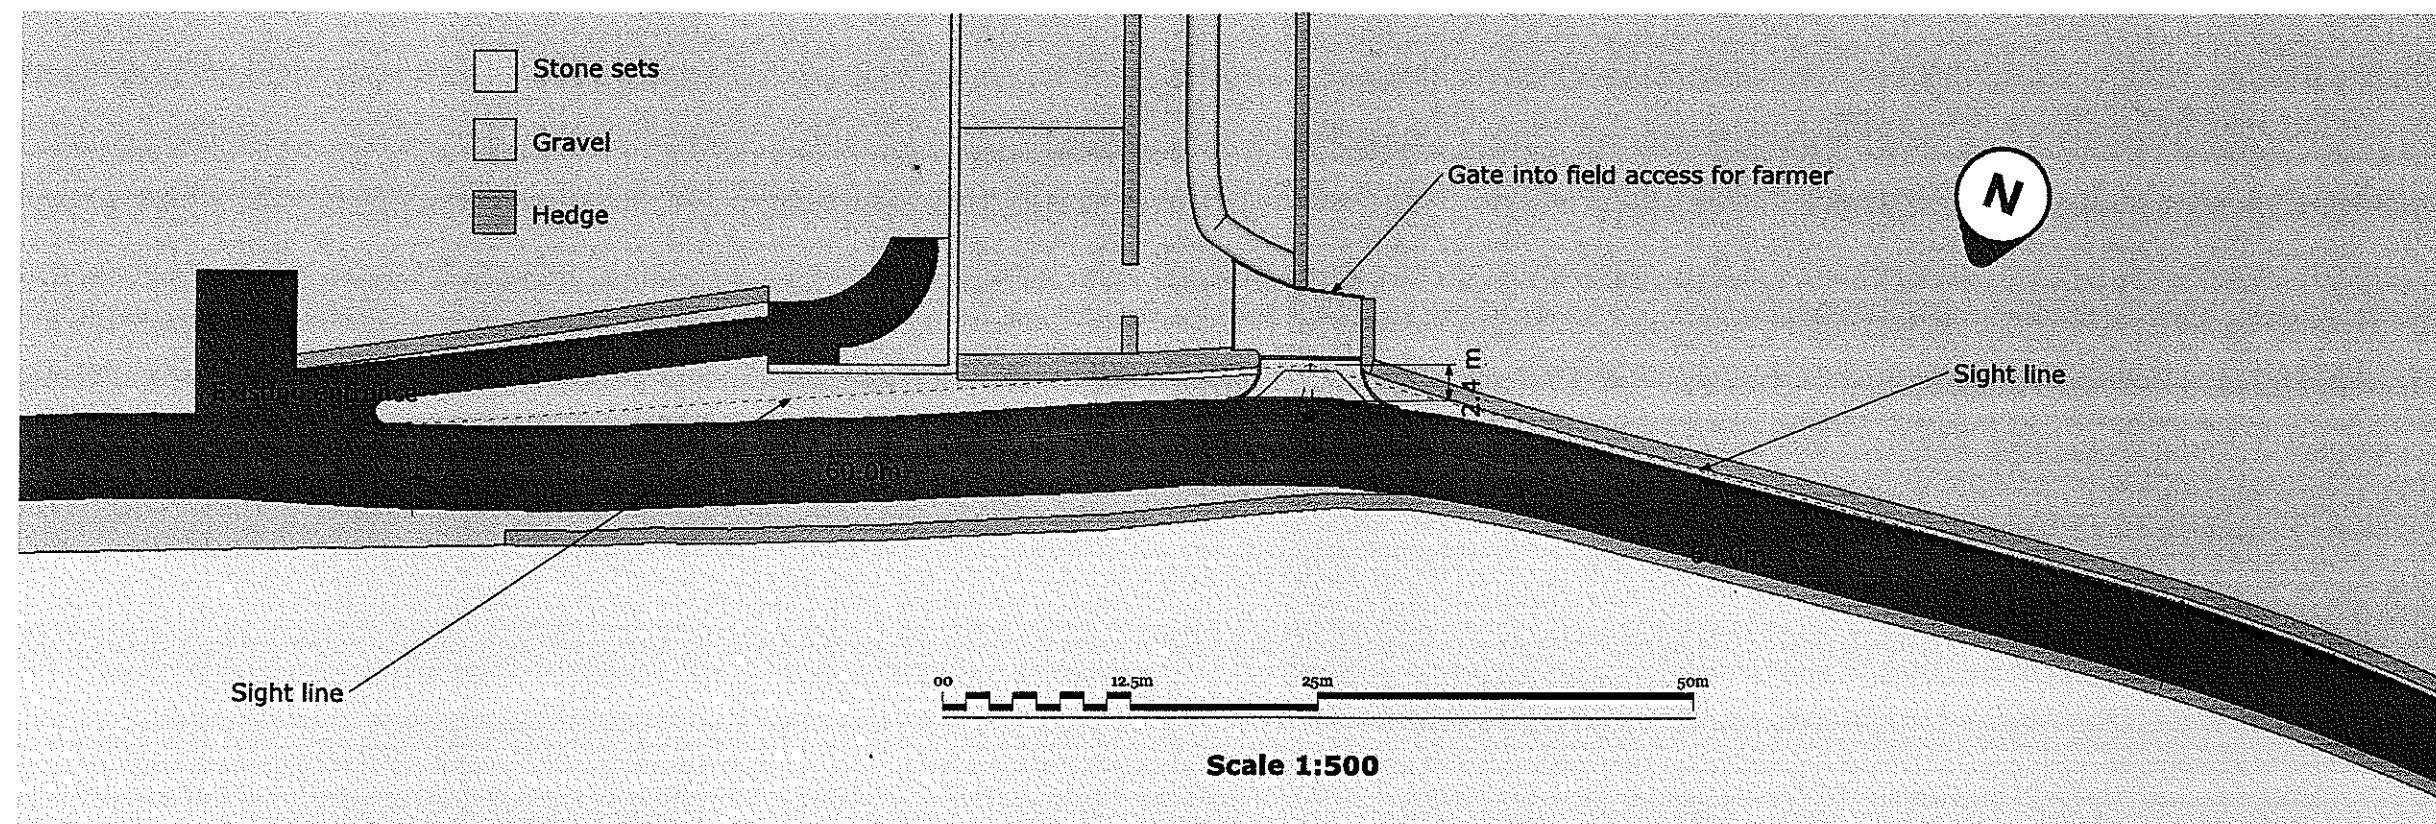

320110860P

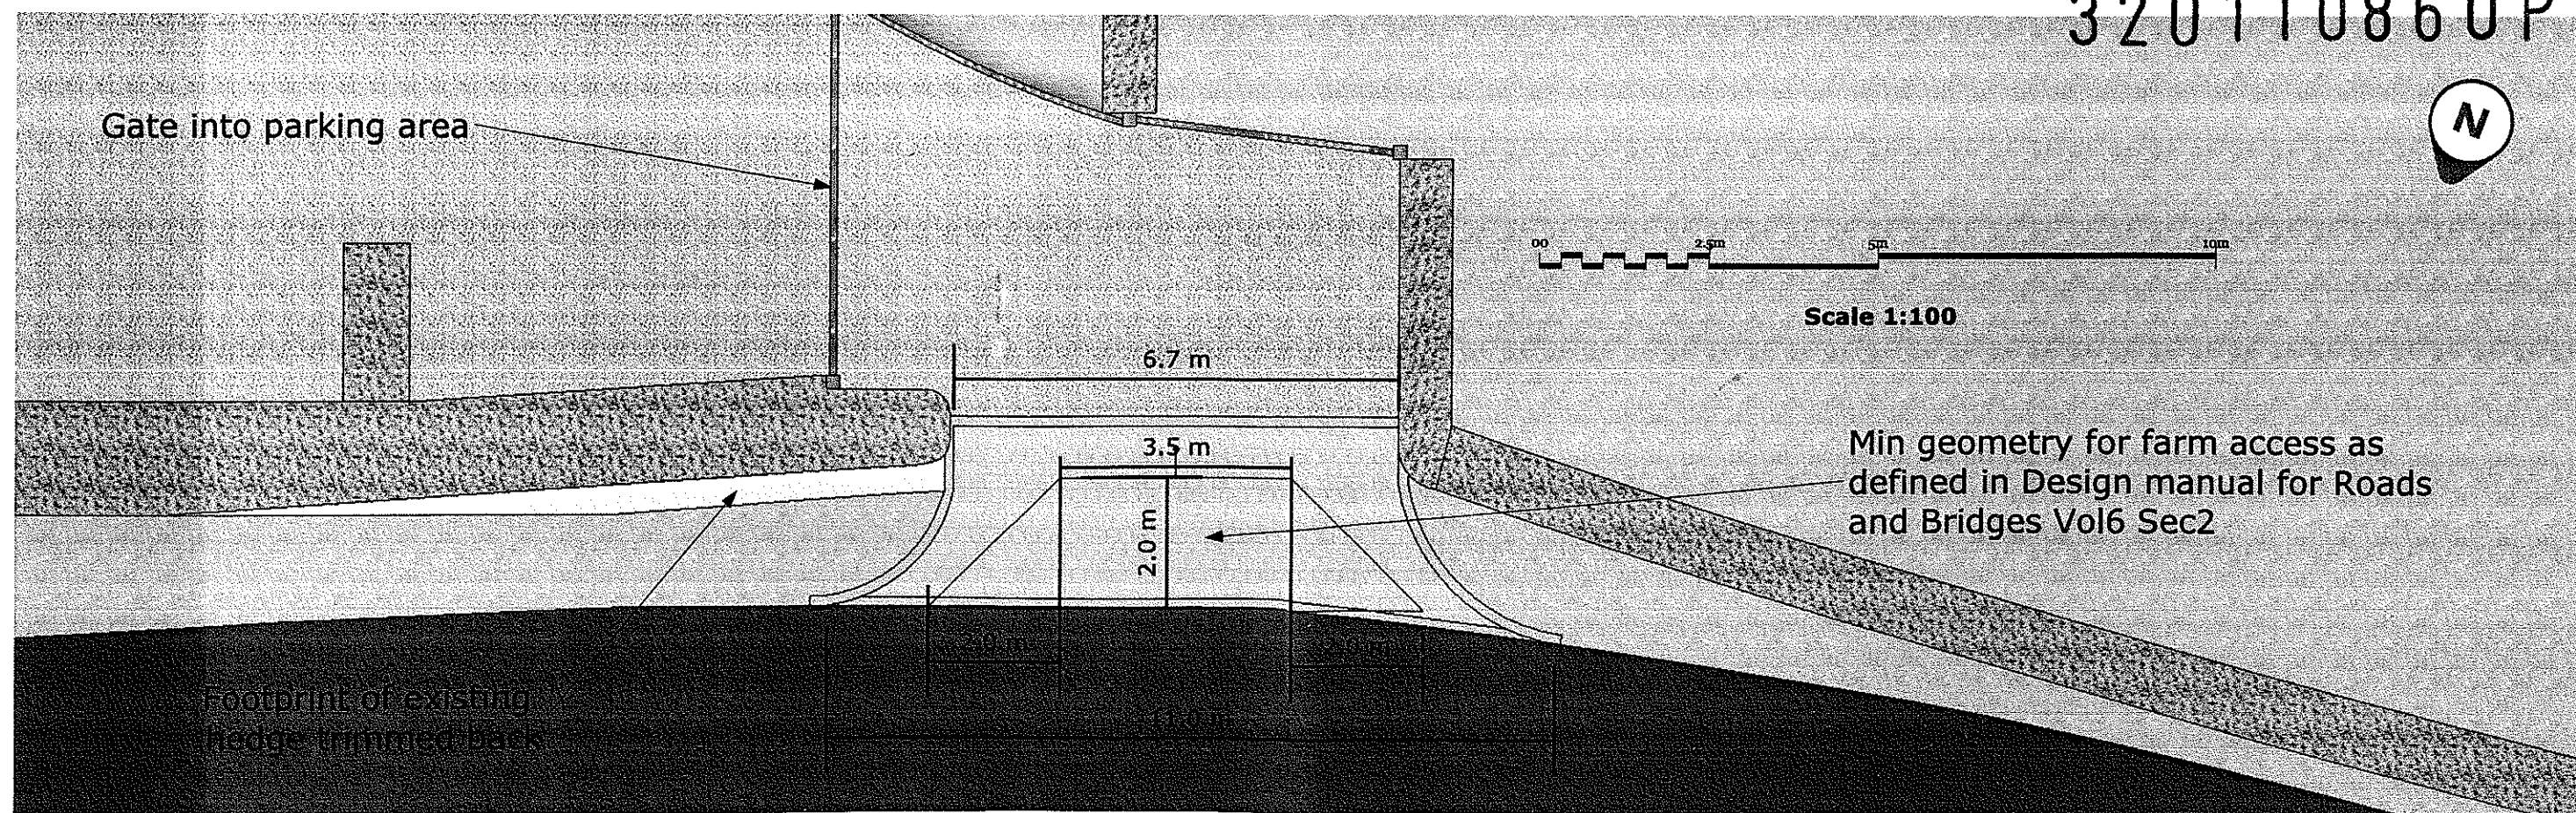

Details of new Vehicular Access, Old School Room, Walker Fold, Chaigley