



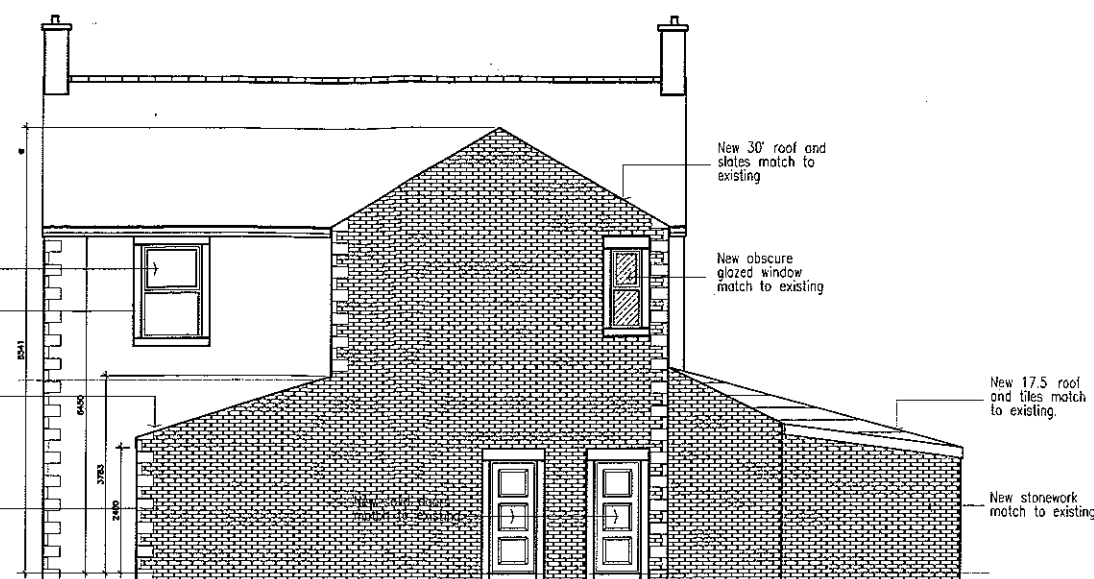

PROPOSED WEST ELEVATION

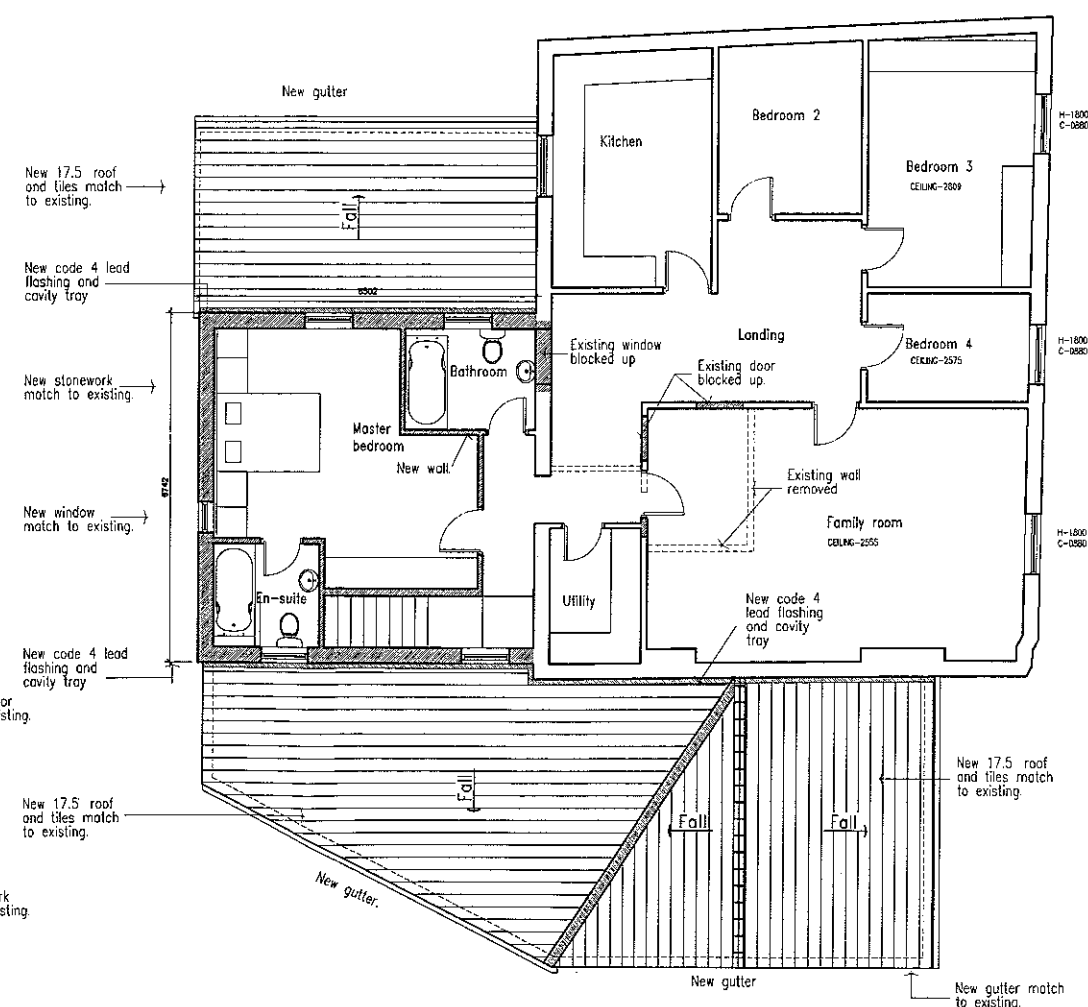

PROPOSED FIRST FLOOR

AMENDED PLANS RECEIVED



DATE ¹⁶ 16/01/12

Rev-C	Scheme revised	13-01-2012
Rev-B	Dimension added in elevation.	25-10-2011
Rev-A	Dimension added.	24-10-2011


AMENDED PLANS RECEIVED

DATE 16/01/12

320110864?

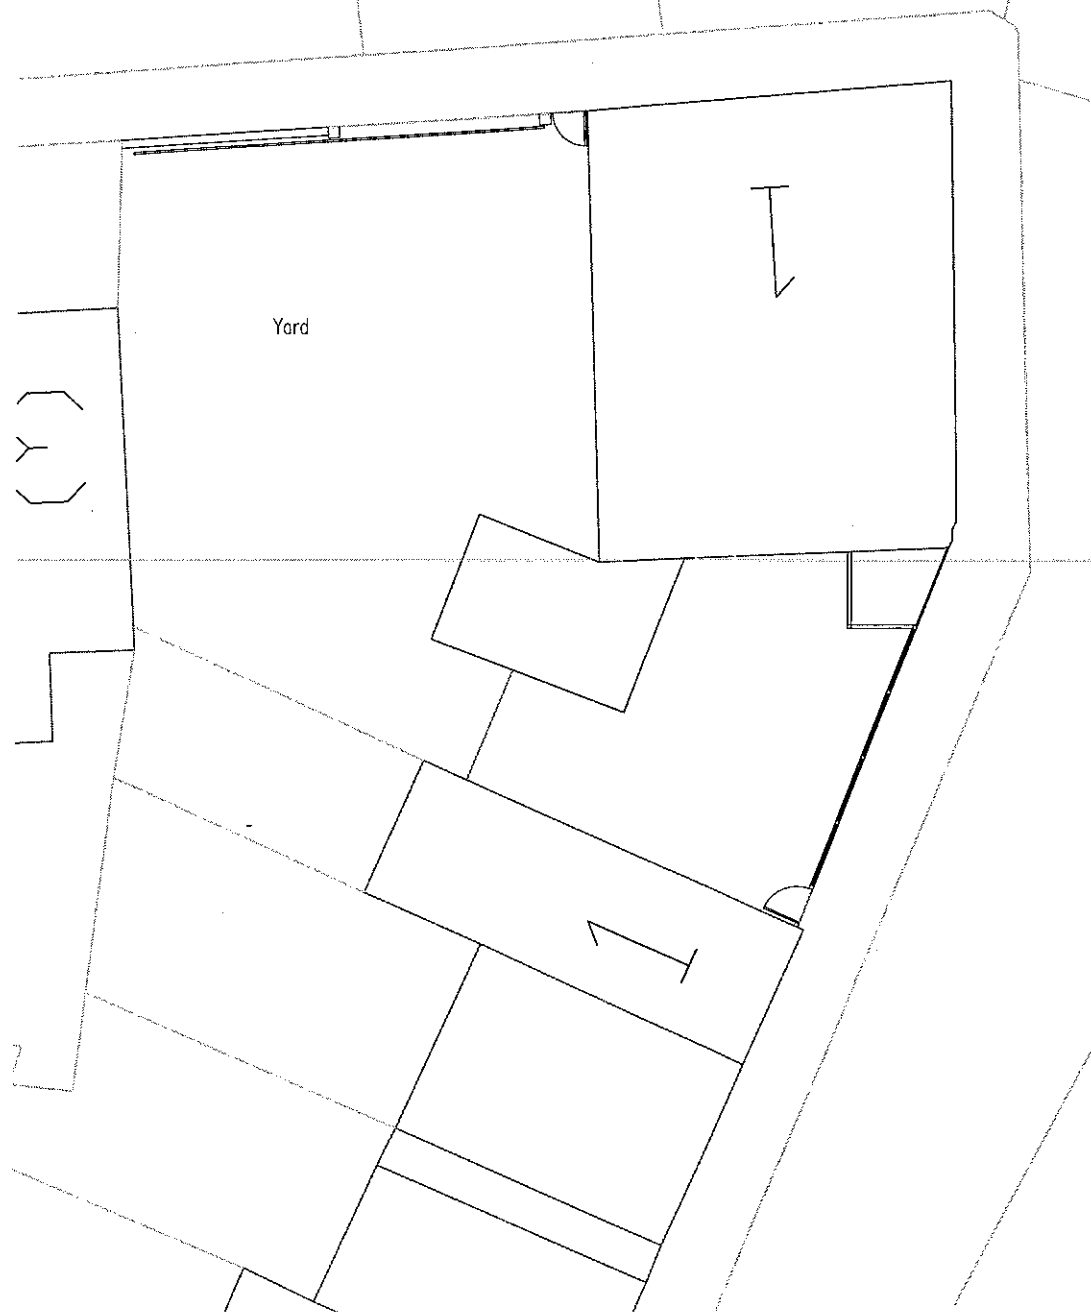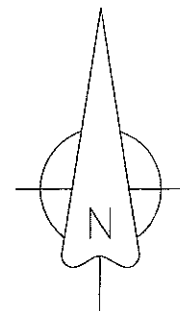

EXISTING SITE PLAN

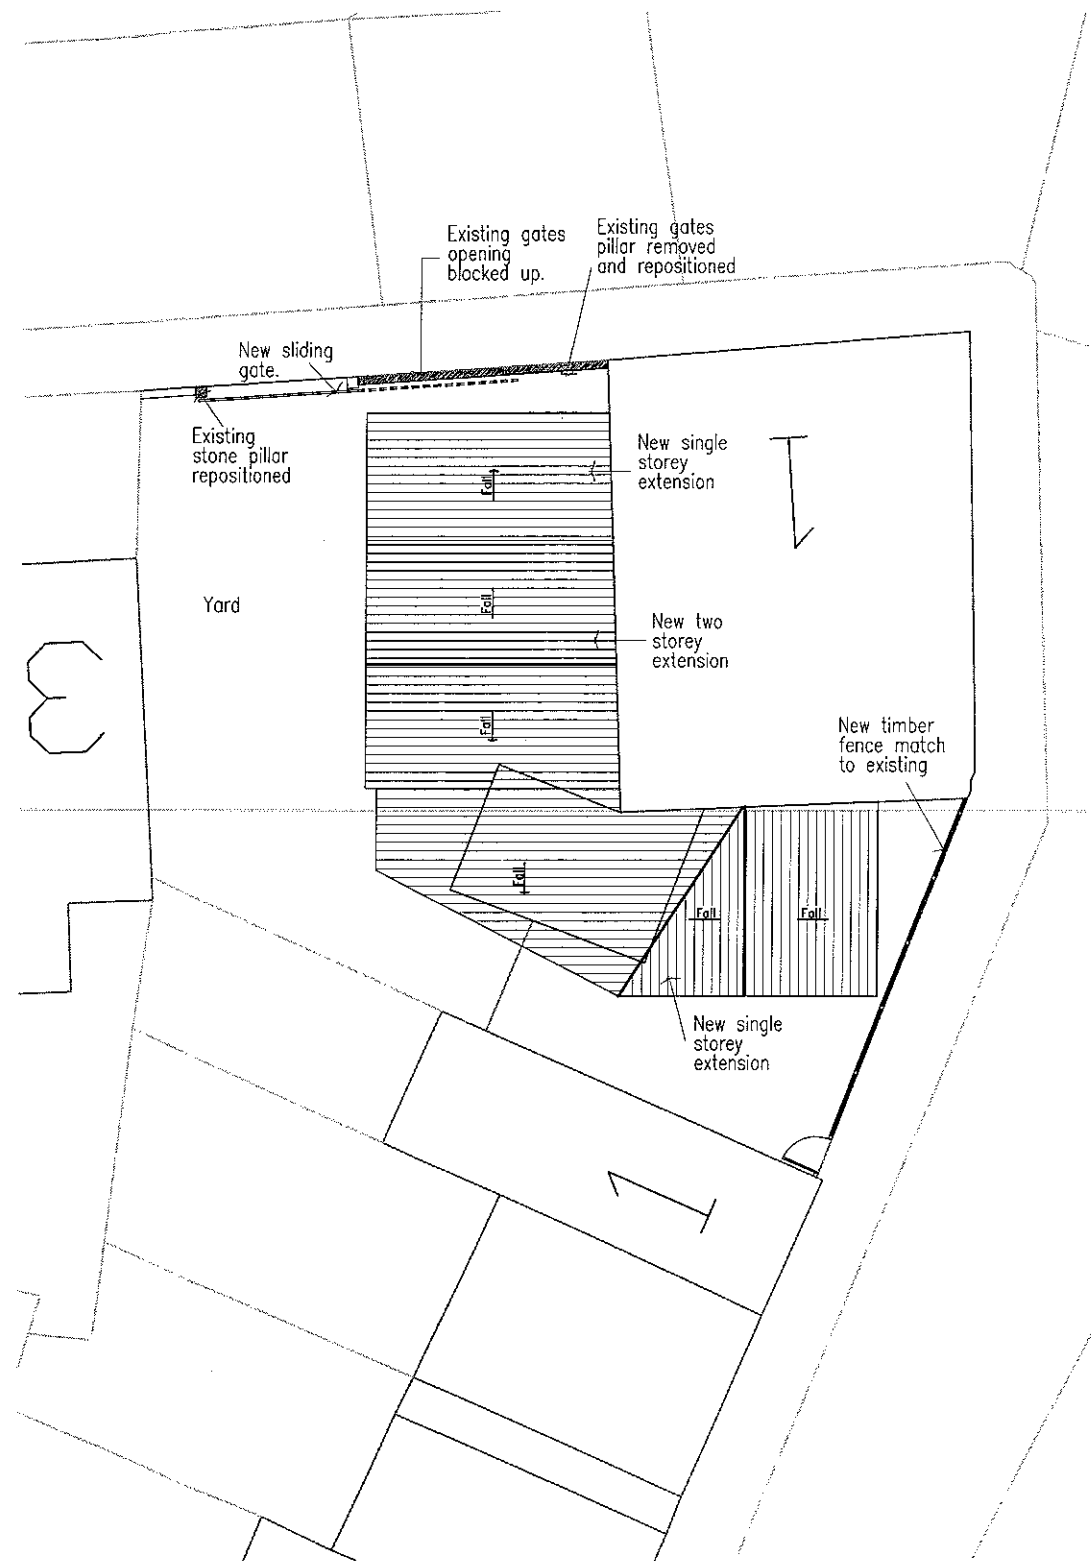

PROPOSED SITE PLAN

Rev-A Scheme revised 13-01-2011

M M

ARCHITECTURAL SERVICES

Project
1 & 1A, Wittingham Road
Longridge
Preston

Org Title
Existing and Proposed
Site Plan.

150, York Avenue Preston, PR2 8JK
TEL : 07711355724
Email : mo221@hotmail.com

Org No.
1124/SK/03


Rev.
A

1. Figures dimensions to be followed in preference to scale
2. All dimensions to be checked on site.
3. This drawing remains the copyright of the M M firm and may not be copied without prior consent.

Drawn By
M M

Scale
1:200

Date
Aug.11

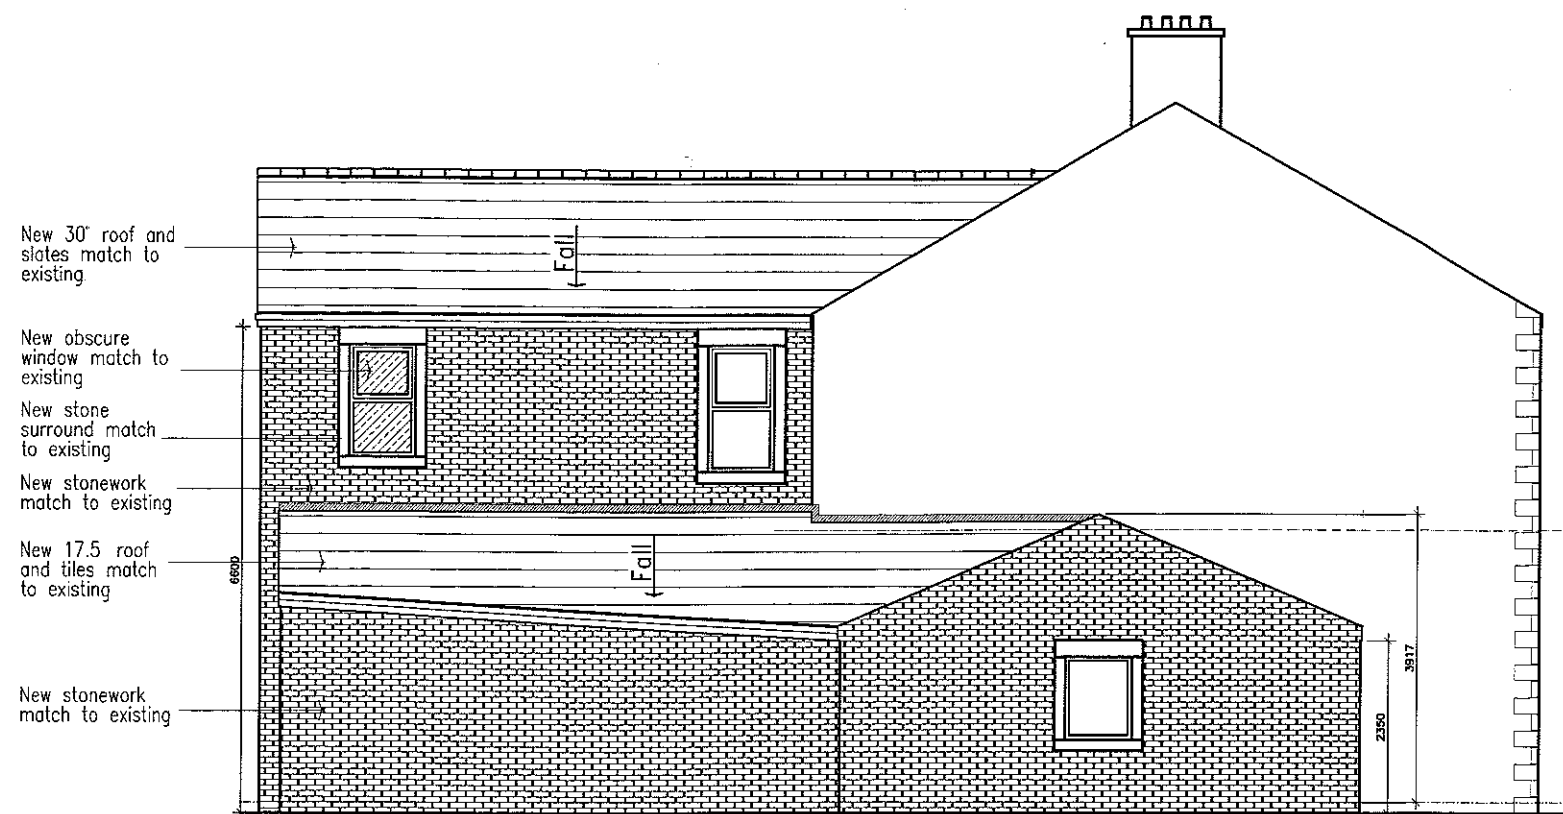

PROPOSED SOUTH ELEVATION

