




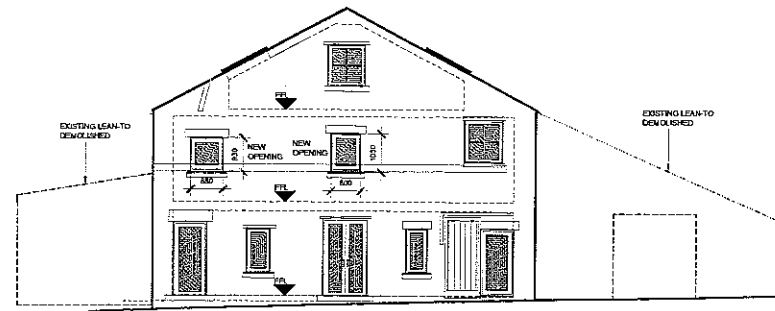


PROPOSED NORTH ELEVATION
SCALE 1:100 @ A1

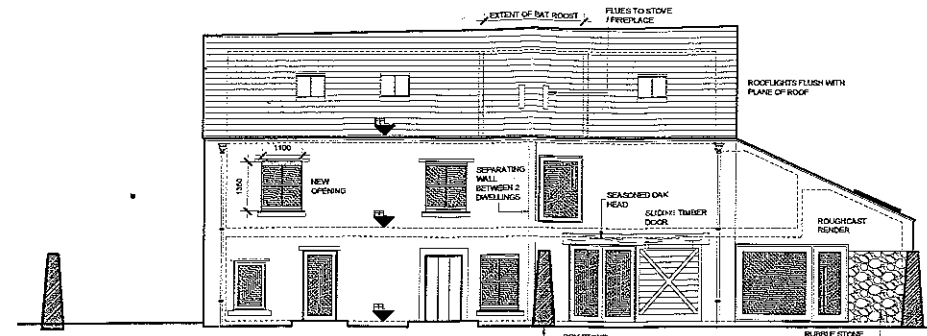


PROPOSED WEST ELEVATION
SCALE 1:100 @ A1

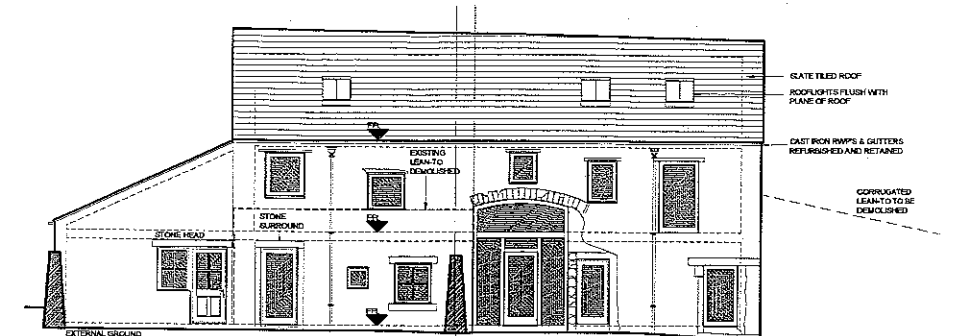


PROPOSED EAST ELEVATION
SCALE 1:100 @ A1

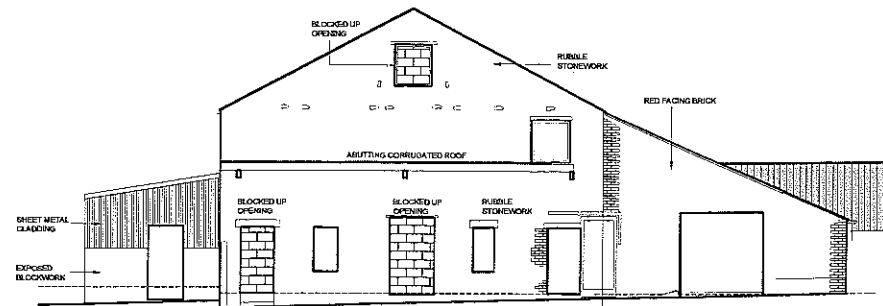


EXISTING NORTH ELEVATION
SCALE 1:100 @ A1

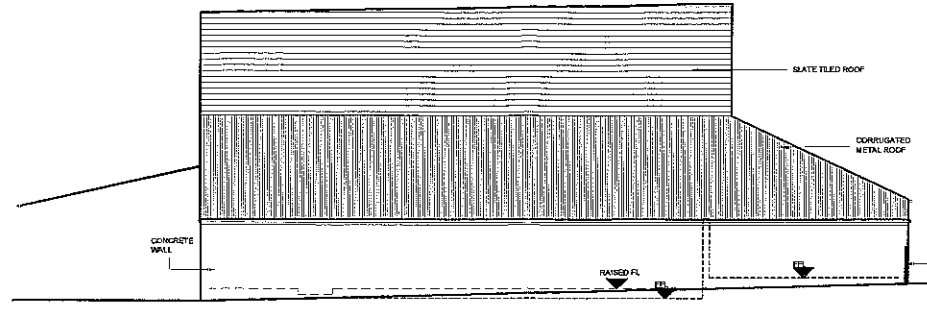


EXISTING WEST ELEVATION
SCALE 1:100 @ A1

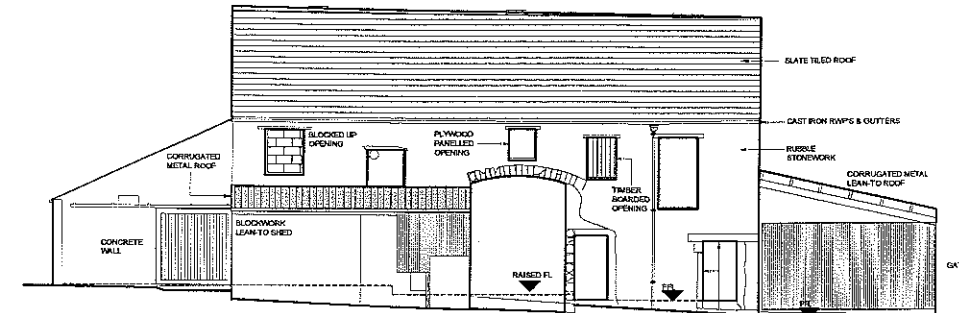


EXISTING EAST ELEVATION
SCALE 1:100 @ A1

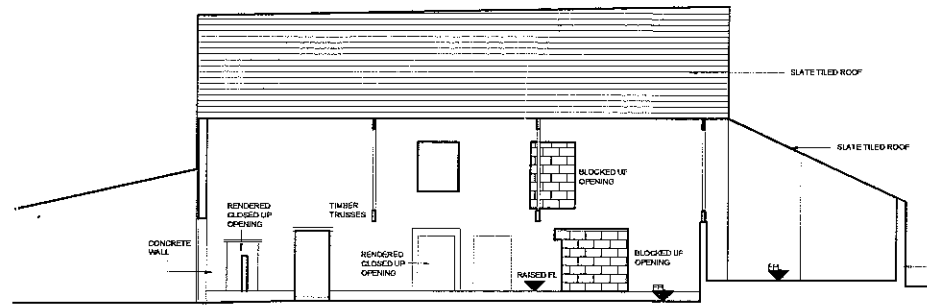

EXISTING SECTIONAL WEST ELEVATION
SCALE 1:100 @ A1

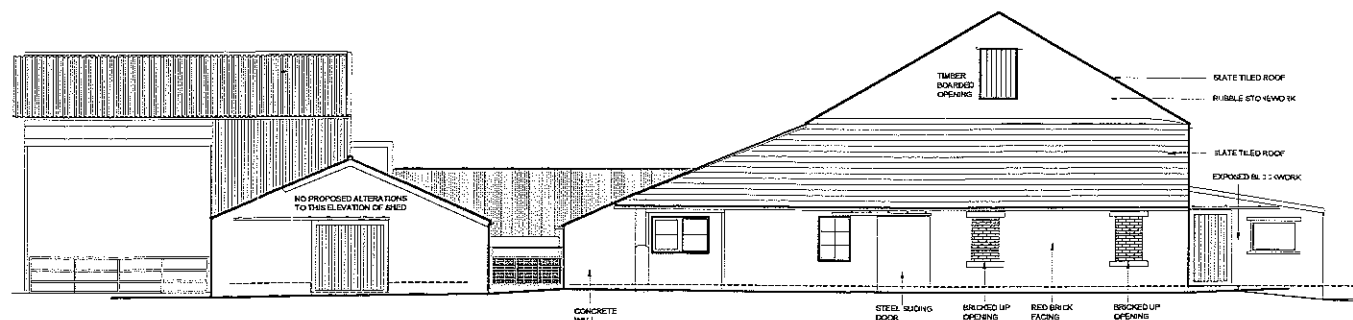

EXISTING SOUTH ELEVATION
SCALE 1:100 @ A1

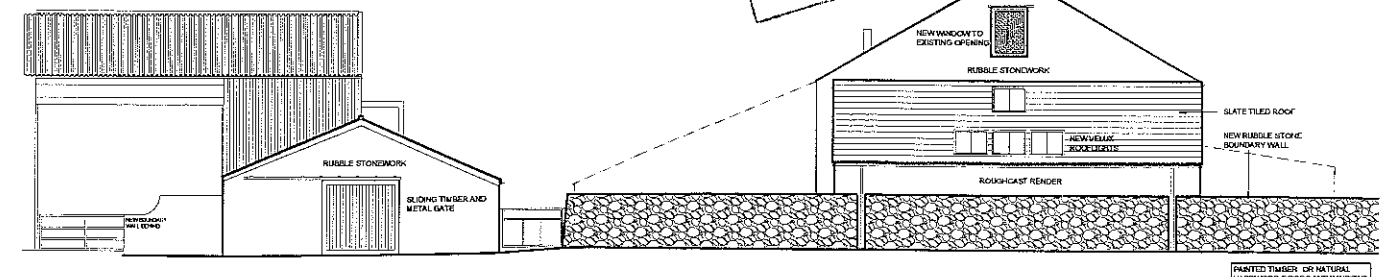

PROPOSED SOUTH ELEVATION
SCALE 1:100 @ A1


320110885P

AL 1038 WATTS CLOSE FARM
(2-)-15 EXISTING AND PROPOSED ELEVATIONS
SCALE AS INDICATED


AMENDED PLANS RECEIVED
DATE 23/11/2011

001	ISSUED FOR PLANNING PURPOSES	21.10.11
002	ISSUED FOR PLANNING PURPOSES, EXISTING BLOCKWORK SHED ON EAST ELEVATION NOTED TO BE DEMOLISHED	05.11.11
003	ISSUED FOR PLANNING PURPOSES, WINDOW HATCH AMENDED, PROPOSED STONE HEADS OMITTED IN FAVOUR OF EXISTING TIMBER HEADS ON NORTH ELEVATION	23.11.11


horsley townsend consulting architects
client AS BY
project WATTS CLOSE FARM - OSBLRN
drawing EXISTING AND PROPOSED ELEVATIONS
date SEPTEMBER 2011 scale AS INDICATED checked
job no 1038 drawing no AL(2-)-15 rev AS INDICATED
The Work of Horsley Townsend Consulting Architects is the property of Horsley Townsend Consulting Architects and is not to be used for any other purpose without the written consent of Horsley Townsend Consulting Architects.

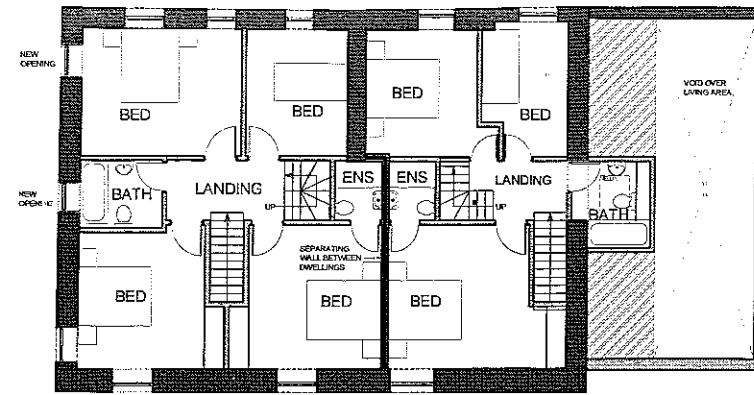


PROPOSED FIRST FLOOR PLAN
SCALE 1:100@A1

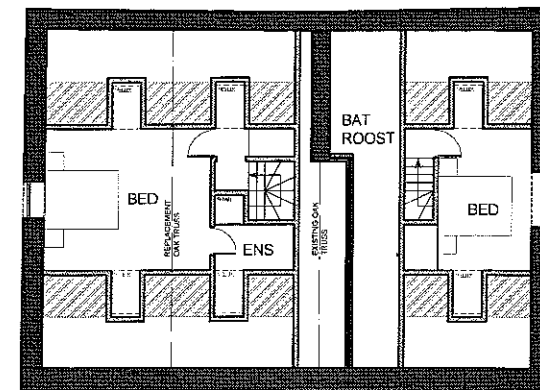

PROPOSED SECOND FLOOR PLAN
SCALE 1:100@A1

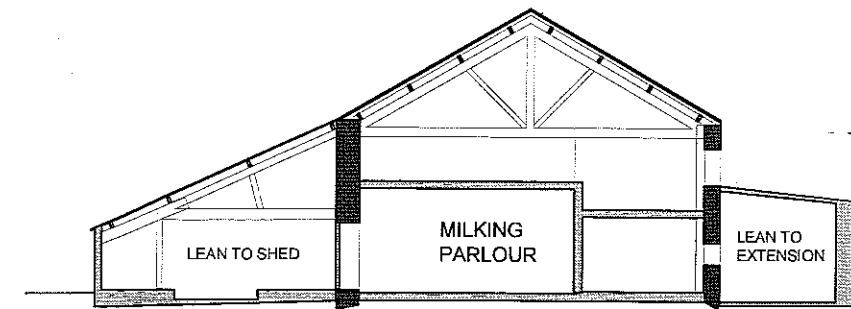

EXISTING SECTION
SCALE 1:100@A1

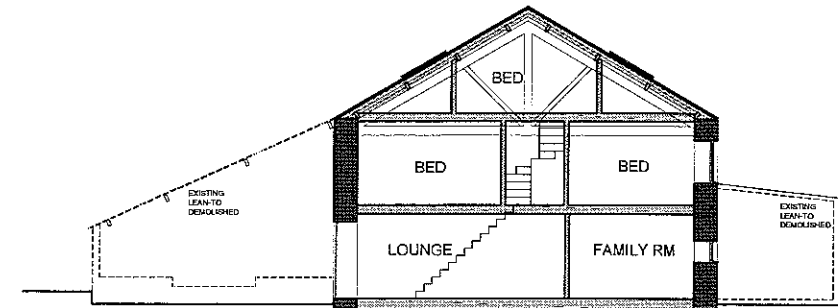


PROPOSED SECTION
SCALE 1:100@A1


320110885P

AL 1038 WATTS CLOSE FARM
(2-14) PROPOSED FLOOR PLANS, SECTIONS AND ELEVATIONS
SCALE 1:100 @ A1


AMENDED PLANS RECEIVED
DATE 23/11/2011

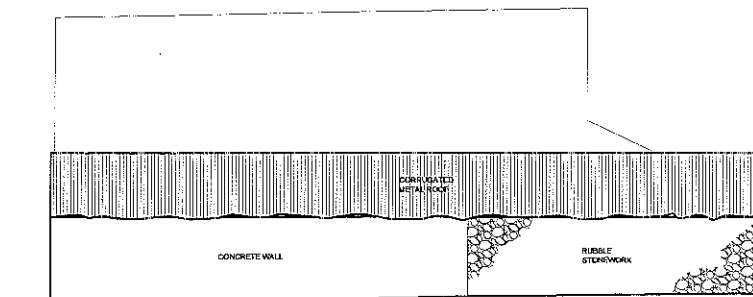


EXISTING WEST BARN ELEVATION (21)02
SCALE 1:100@A1

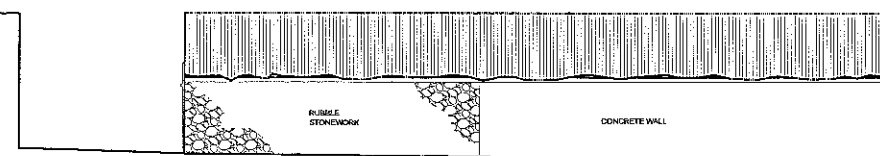


EXISTING EAST BARN ELEVATION (21)03
SCALE 1:100@A1

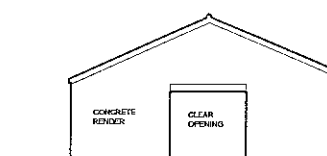


EXISTING NORTH BARN ELEVATION (21)01
SCALE 1:100@A1

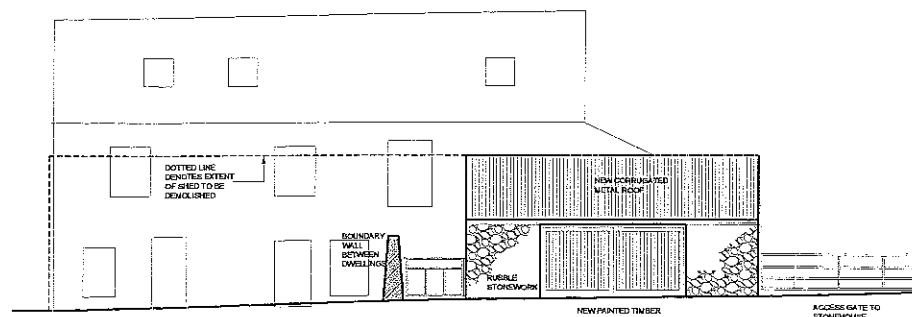

PROPOSED GARAGE WEST ELEVATION (21)02
SCALE 1:100@A1

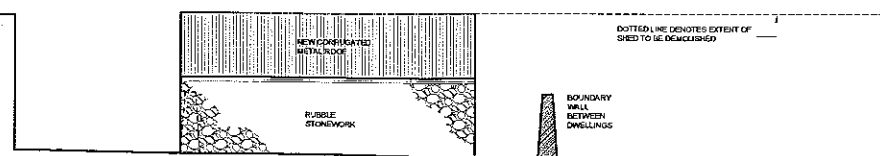

PROPOSED EAST ELEVATION OF GARAGE (21)03
SCALE 1:100@A1

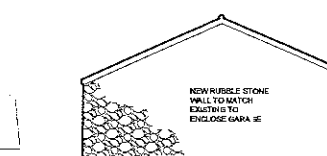

PROPOSED GARAGE NORTH ELEVATION (21)01
SCALE 1:100@A1

001	ISSUED FOR PLANNING PURPOSES	21.10.11
002	ISSUED FOR PLANNING PURPOSES, EXISTING NORTH ELEVATION OF BARN ADDED	09.11.11
003	ISSUED FOR PLANNING PURPOSES, NEW CONSTRUCTION WITHIN EXISTING ROOF STRUCTURE REVEALED TO PROPOSED SECTION	21.11.11

horsley townsend consulting architects
client: OUTLEDALE FOLDERY COMPANY LTD
project: WATTS CLOSE FARM, GIBBURN
drawing: PROPOSED FLOOR PLANS, SECTIONS AND ELEVATIONS
date: SEPTEMBER 2011 scale: AS INDICATED checked: [initials]
job no: 1038 drawing no: AL(2-14) rev: AS INDICATED
The Horsley Townsends Group Ltd. 851 Walsby Road, Lutterworth, Leicestershire LE15 9JF. Tel: 01533 557419 Fax: 01533 557418
DO NOT SCALE