


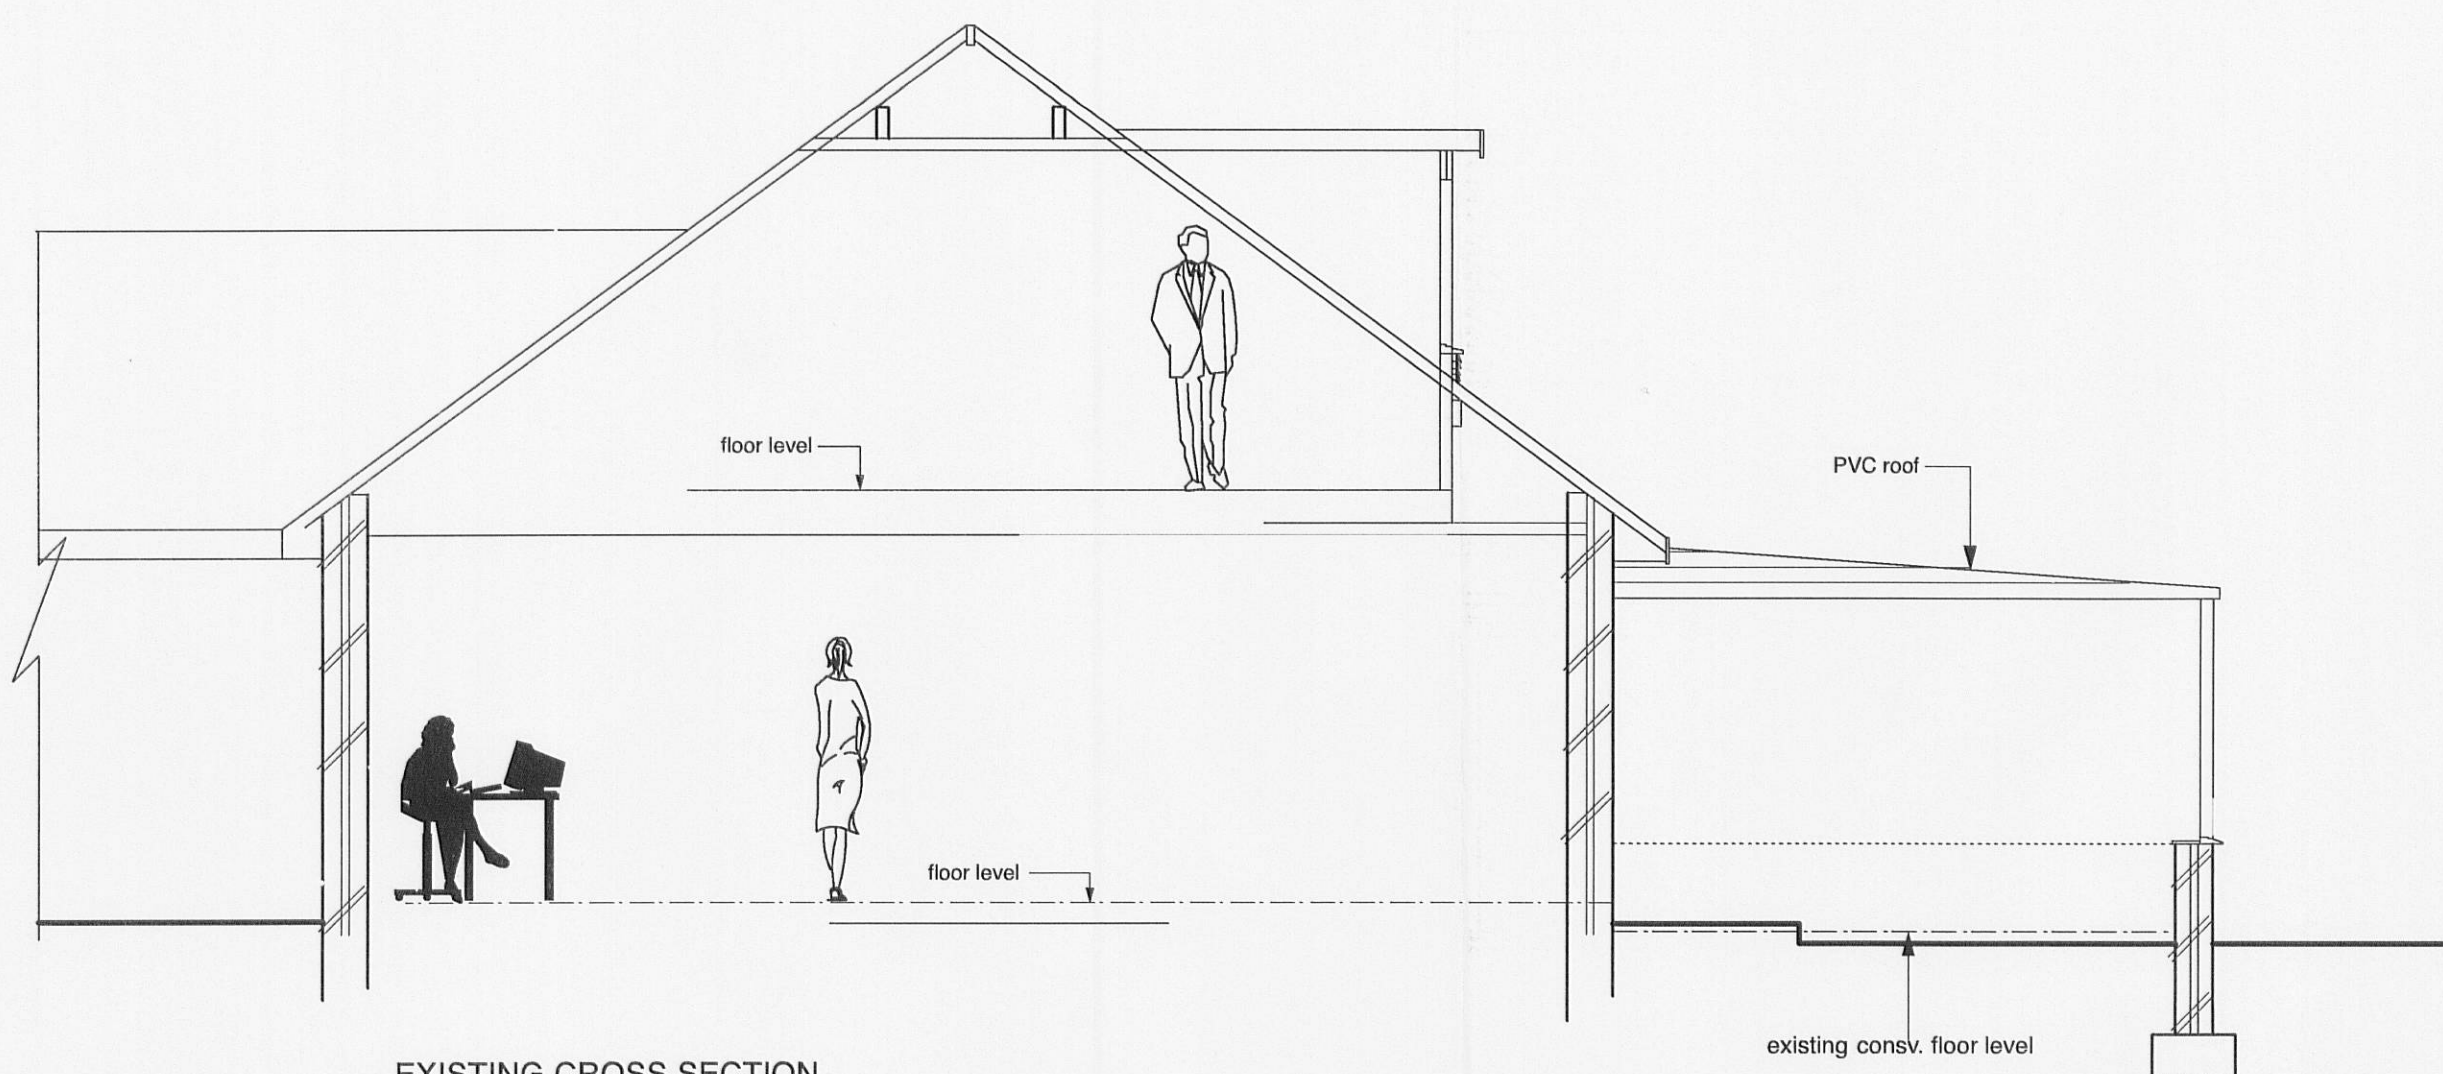


EXISTING CROSS SECTION



REAR ELEVATION (NORTH)




EXISTING GROUND FLOOR PLAN

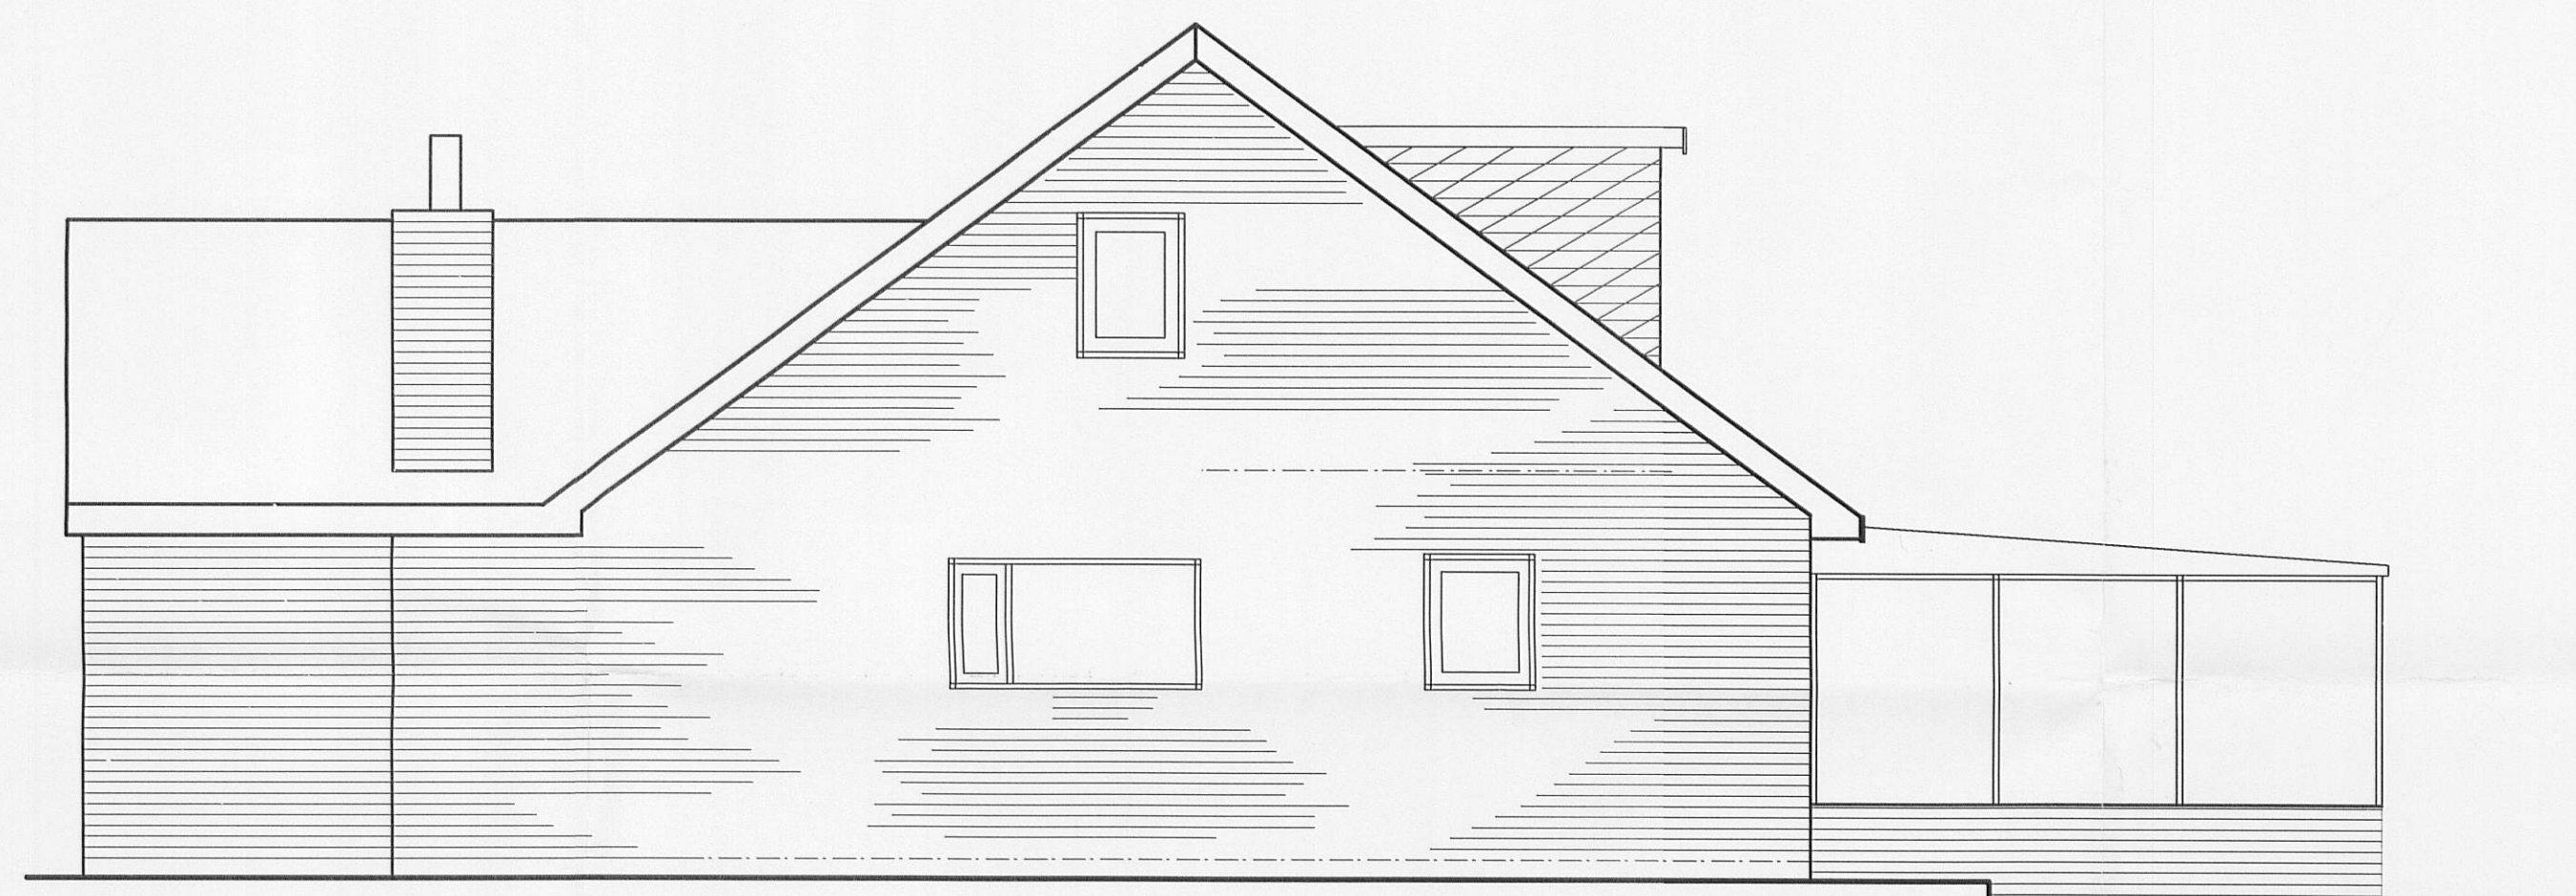

SIDE ELEVATION (EAST)

garage not shown

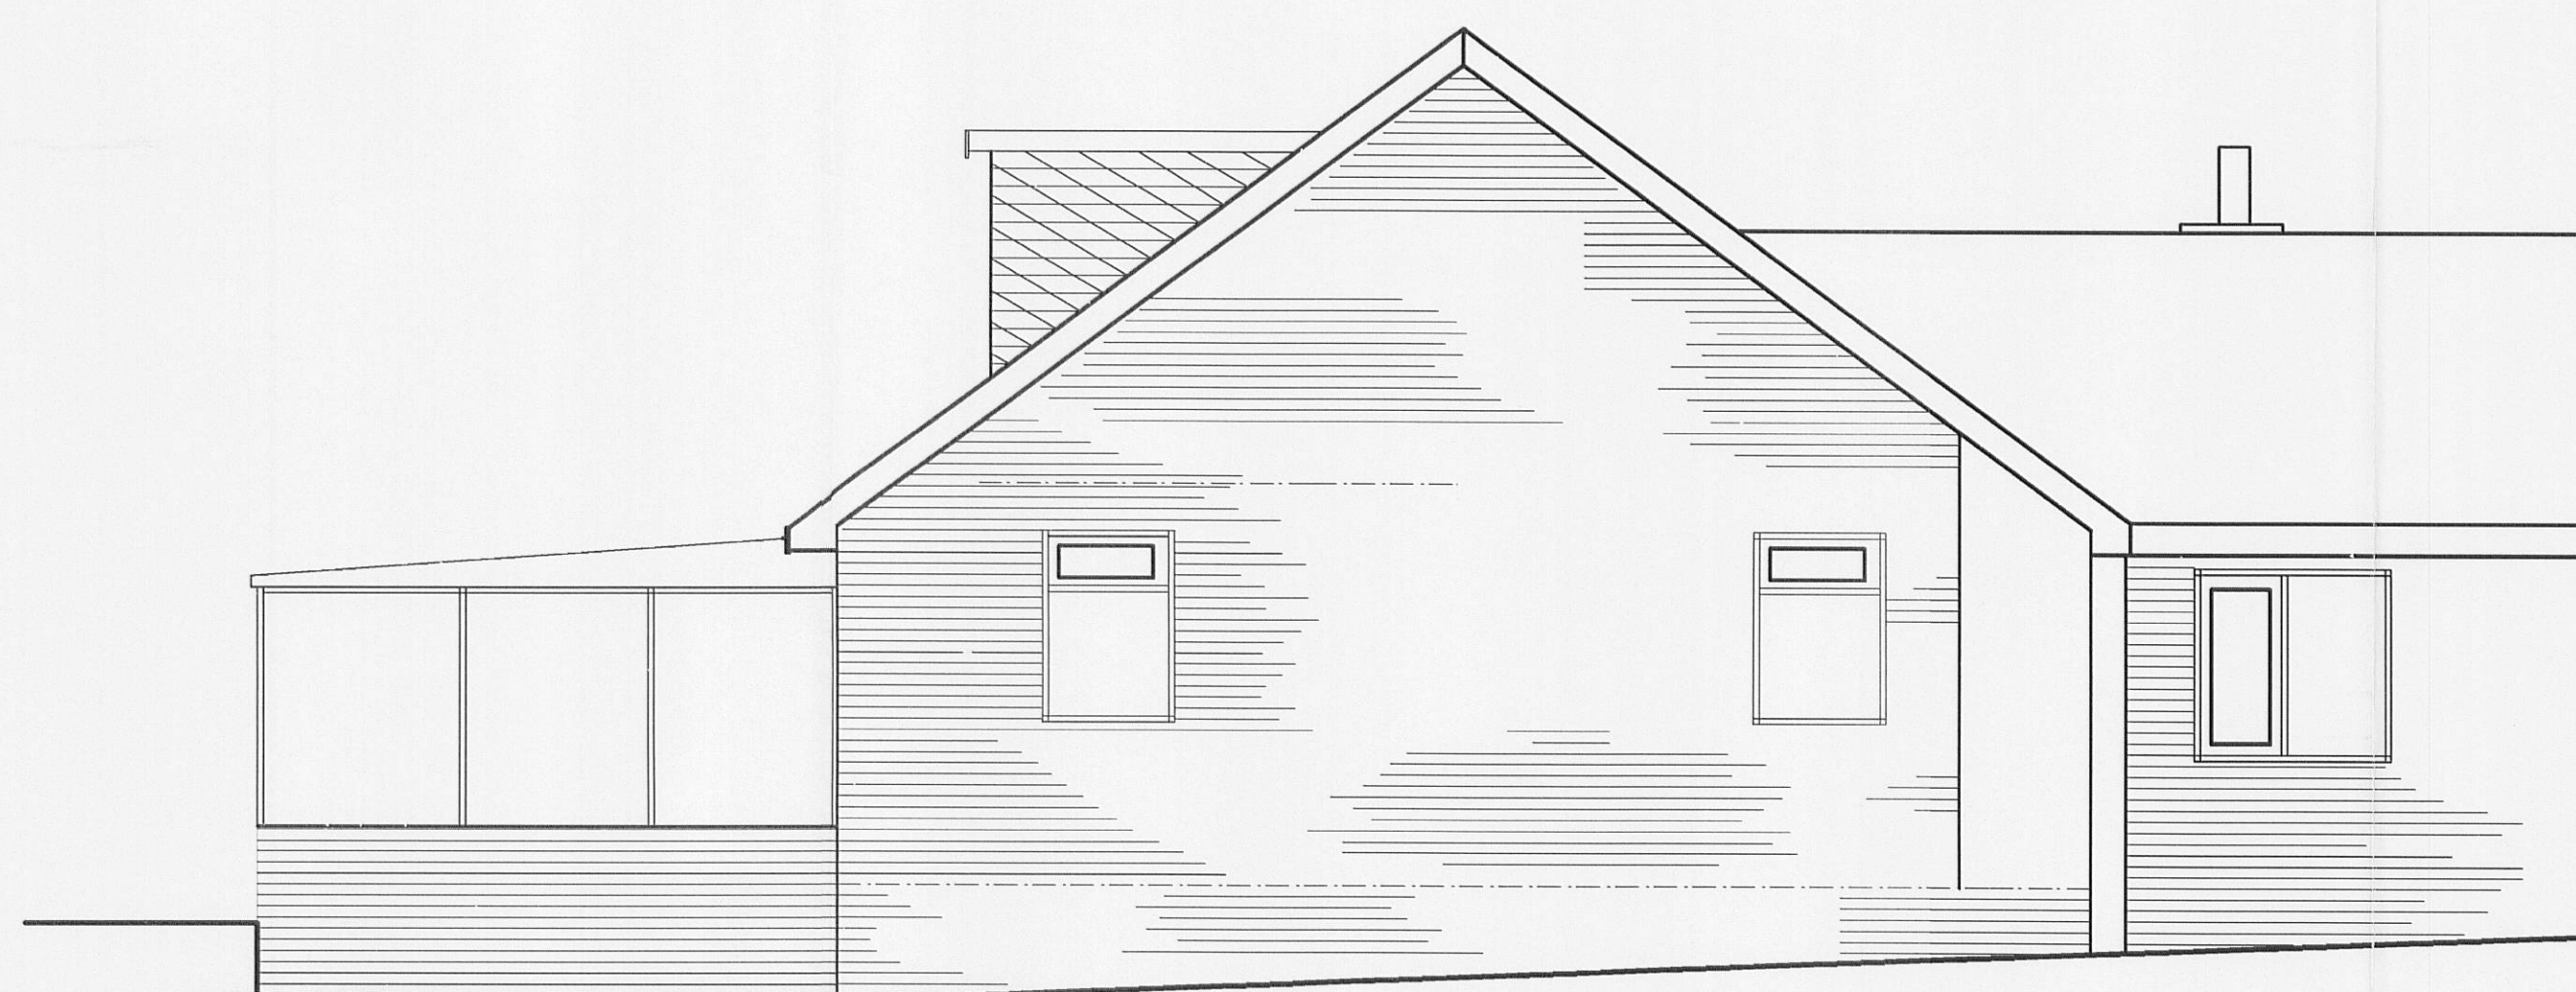

SIDE ELEVATION (WEST)

320110895P

NEWHEY LOFT CONVERSIONS
LLOYD STREET SAW MILLS
HIGHER LLOYD STREET
DARWEN
telephone 01254 706446

MR.MRS.DUNCAN JACKSON
13 THE ACRES
WHITEACRE LANE
BARROW BB7 9BH

telephone 01254 824740
07939 014796

drawing number D 936 / 11/ 01

scale 1-50

issue date 13th October 2011

drawn

EXISTING DETAIL