



Proposed Front Elevation
Scale 1:100 @ A1

Existing render to be removed to reveal existing stonework below, stone to be sand blasted and pointed.
All feature stonework, to windows, building corners to be retained, patch repair where required and sand blasted to return to natural stone finish

New Glazed doors and fan light, creating access to garden area. Timber Painted



Proposed Side Elevation (To Grave Yard)
Scale 1:100 @ A1

New windows to grave yard elevation with lowered eill, existing oill to be re-used. New windows are to be powdercoated aluminum, white and blanking panels to first floor zone

PFL

GFL




Proposed Rear Elevation
Scale 1:100 @ A1

New Powder coated aluminum bi-fold door - colour to be confirmed

Conservation velux roof light

New door to utility

New cellar access and new access steps

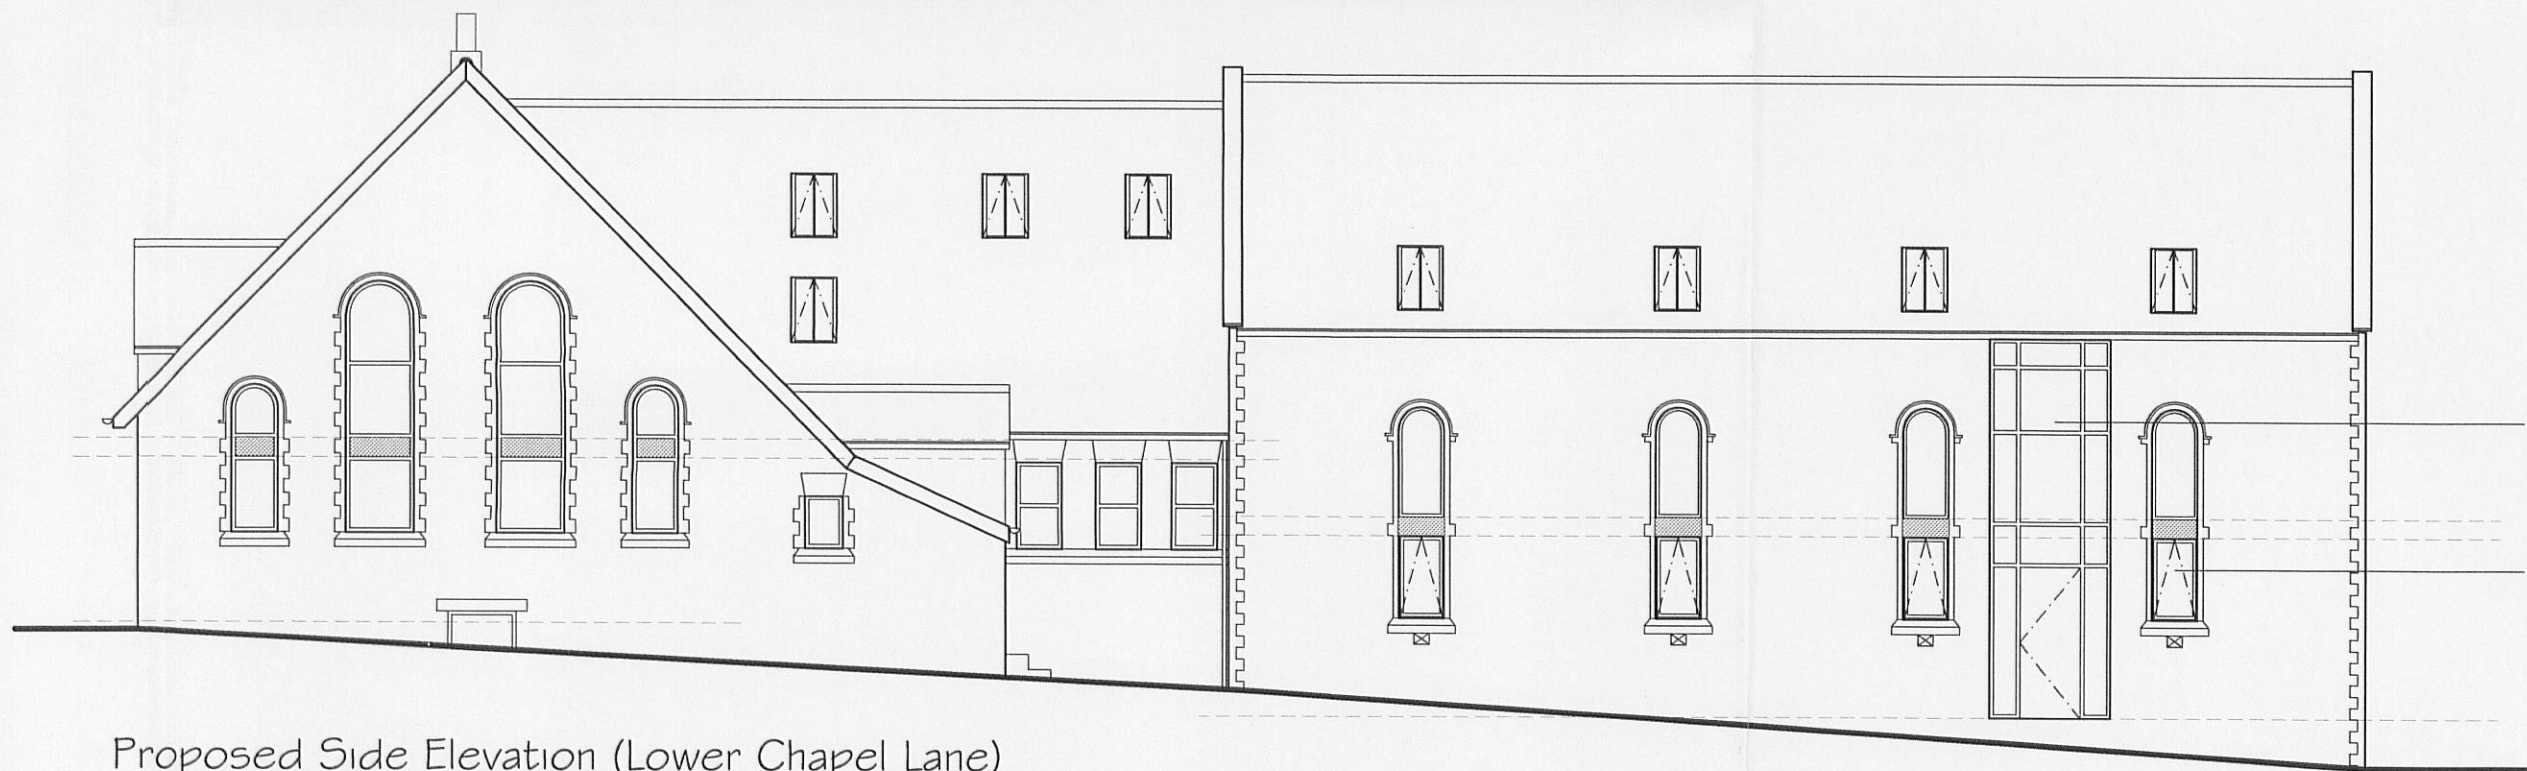

Proposed Side Elevation (Lower Chapel Lane)
Scale 1:100 @ A1

New two storey feature glazing and new main entrance to Chapel, powdercoated aluminum framing, white.

New powdercoated aluminum windows to chapel lane elevation, incorporating obs panel to first floor zone and opening light at ground floor level

320110896P

rev	description	date	by
-----	-------------	------	----

DRAWING STATUS: STATUTORY APPROVAL

design room®

DESIGN ROOM LIMITED
The Studio
47 Clarence Street
Padgate
Warrington WA1 3SJ
info@designroomltd.com
www.home-extension-plans.com

T: 01925 824 777
Architecture Interior Design Space Planning Project Management

project name: FORMER METHODIST CHAPEL
LOWER CHAPEL LANE
GINDLETON BB7 4RN

Clients: MR & MRS D HARTLEY
MR & MRS M SEED

drawing name: PROPOSED ELEVATIONS

drawing no: 1134 - A03 rev: -

scale: AS SHOWN drawn: drh

date: JUNE 2011 job no: 1134