



Proposed Ground Floor Plan
Scale 1:50 @ A1

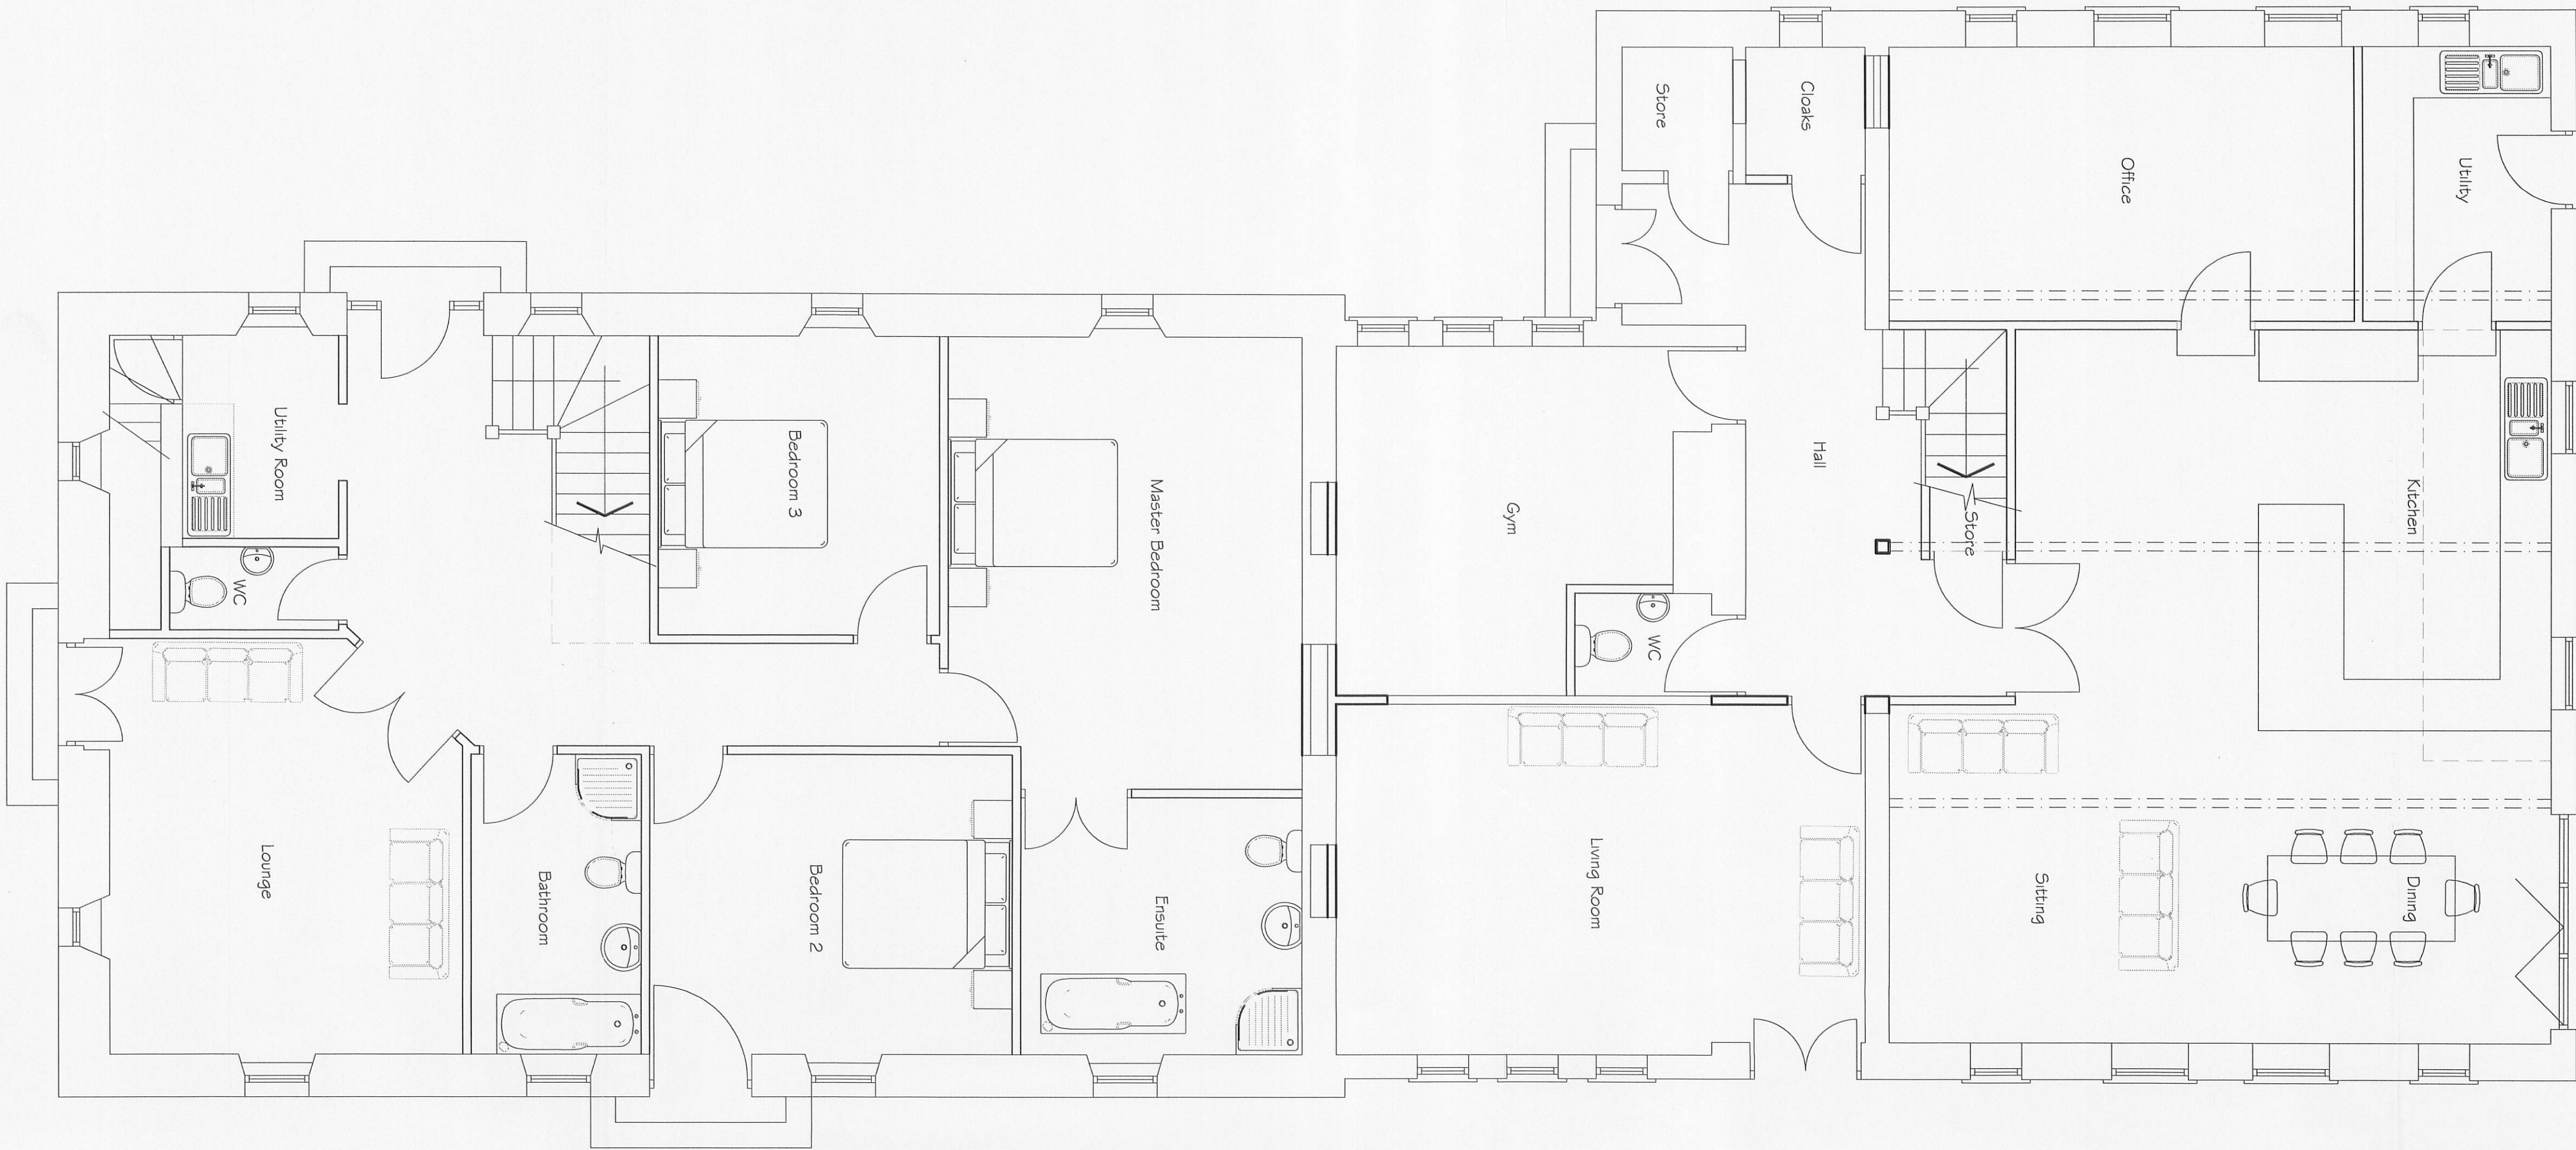

Proposed First Floor Plan
Scale 1:50 @ A1

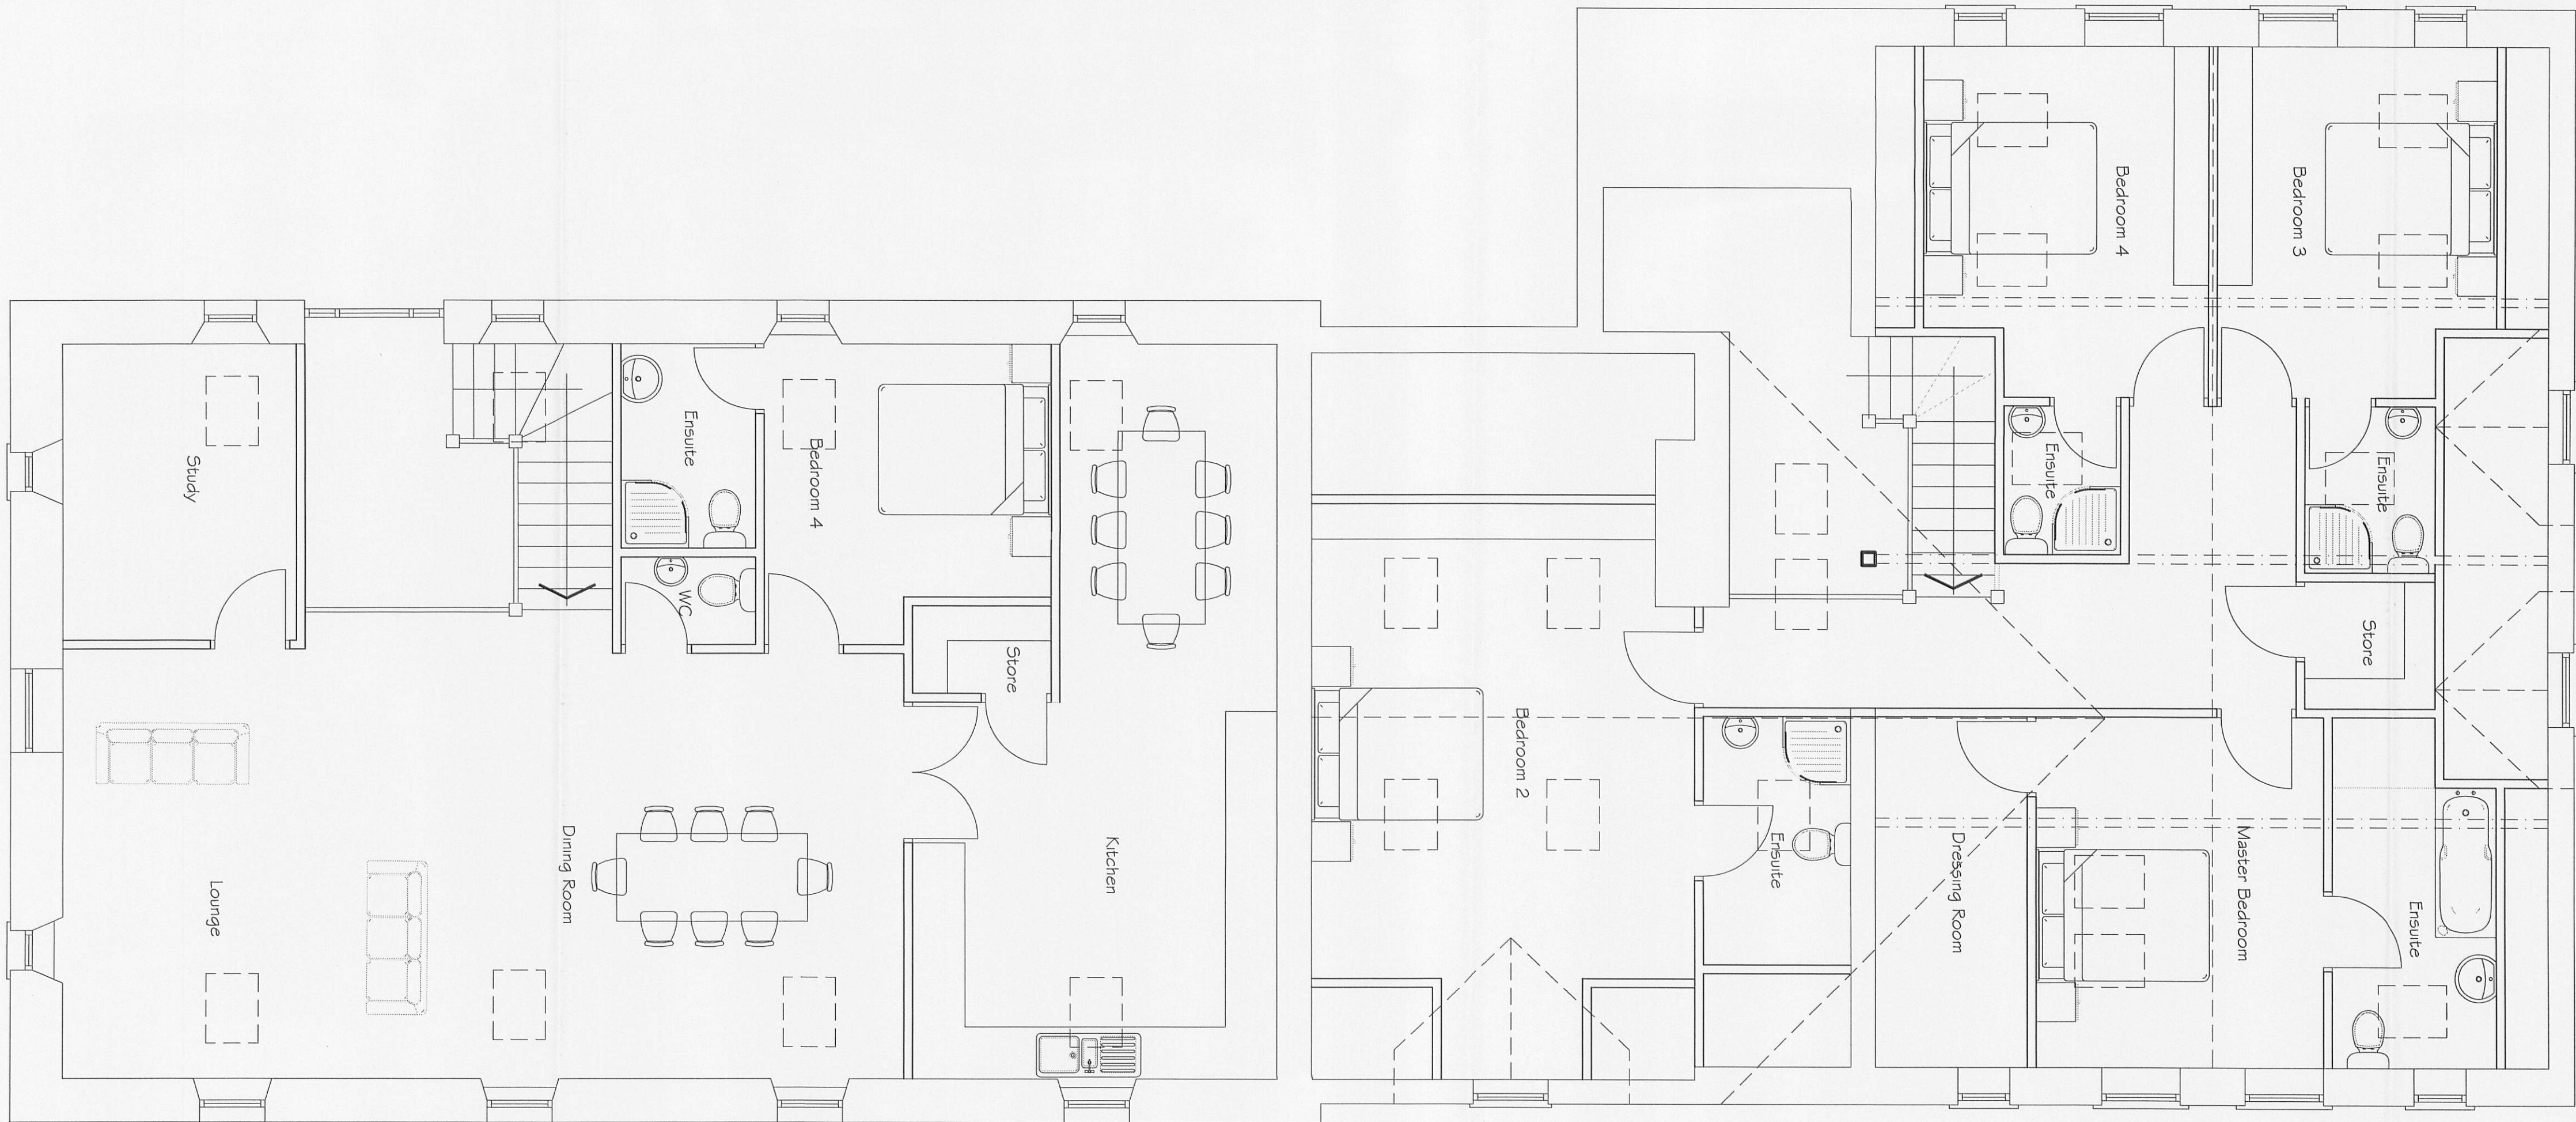

320110896P

rev	description	date	by
-----	-------------	------	----

DRAWING STATUS: STATUTORY APPROVAL

design room

DESIGN ROOM LIMITED
The Studio
47 Clarence Street
Padgate
Warrington WA1 3SJ

info@designroomltd.com
www.home-extension-plans.com

T: 01925 824 777

Architecture Interior Design Space Planning Project Management

project name: FORMER METHODIST CHAPEL

LOWER CHAPEL LANE

GINDLETON BB7 4RN

Clients: MR & MRS D HARTLEY

MR & MRS M SEED

drawing name: PROPOSED FLOOR PLANS

drawing no: 1134 - A02 rev: -

scale: AS SHOWN drawn: drh

date: JUNE 2011 job no: 1134