



320110896P


AMENDED PLANS RECEIVED.
DATE 26/06/12

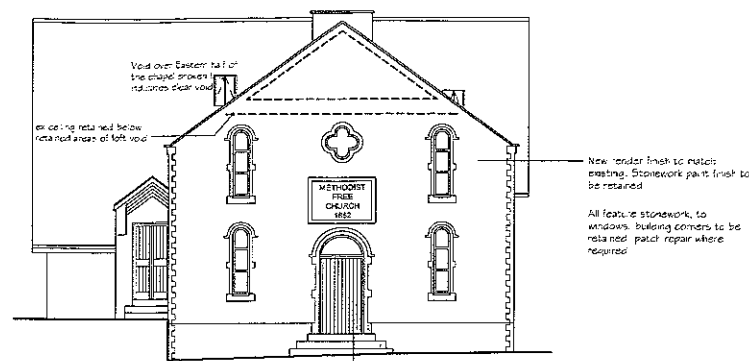


Proposed Front Elevation
Scale 1:100 @ A1

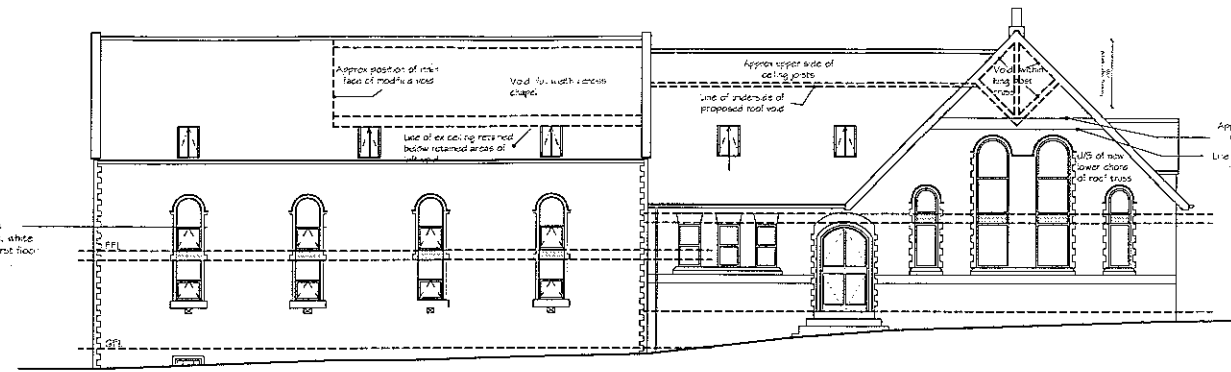

Proposed Side Elevation (To Grave Yard)
Scale 1:100 @ A1

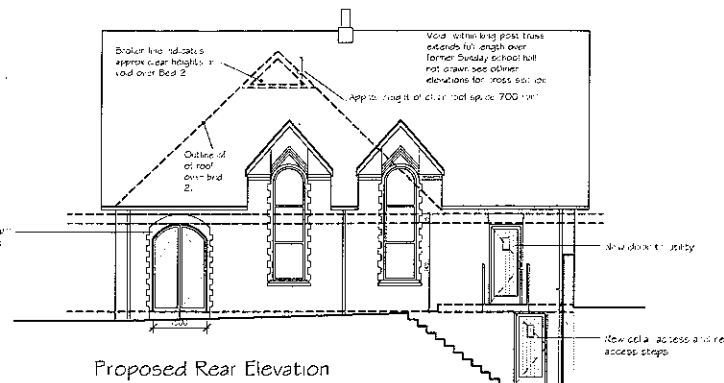

Proposed Rear Elevation
Scale 1:100 @ A1

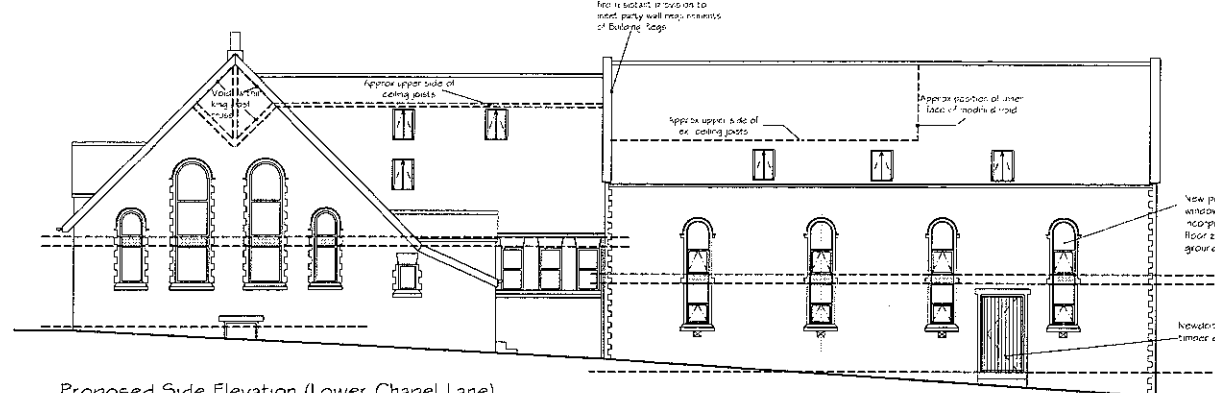

Proposed Side Elevation (Lower Chapel Lane)
Scale 1:100 @ A1

1. The proposed elevation shows the church from the rear. The main entrance is shown on the left. The central window is shown on the right. The gabled roof is shown on the left. The side profile is shown on the right.

2. The proposed elevation shows the church from the side. The main entrance is shown on the left. The central window is shown on the right. The gabled roof is shown on the left. The side profile is shown on the right.

3. The proposed elevation shows the church from the side. The main entrance is shown on the left. The central window is shown on the right. The gabled roof is shown on the left. The side profile is shown on the right.

4. The proposed elevation shows the church from the side. The main entrance is shown on the left. The central window is shown on the right. The gabled roof is shown on the left. The side profile is shown on the right.

rev	description	date	by
1	Initial design	12/06/12	ern
2	Revised design	26/06/12	ern

DRAWING STATUS: STATUTORY APPROVAL

design room.

DESIGN ROOM LIMITED
The Studio
47 Clarence Street
Podgate
Warrington WA1 3SE
T: 01925 824 777

Architecture Interior Design Space Planning Project Management

Project name: FORMER METHODIST CHAPEL
LOWER CHAPEL LANE
GINDLETON BB7 4RN

Clients: MR & MRS D HARTLEY
MR & MRS M SEED

Drawing name: PROPOSED ELEVATIONS showing draft
proposals for hot spot
overmarked

Drawing no: 1134 - A03 rev: E

Scale: AS SHOWN drawn: ern

Date: JUNE 2011 job no: 1134