


NOTES

ALL DIMENSIONS AND LEVELS ARE TO BE CHECKED ON SITE

ANY DISCREPANCIES ARE TO BE REPORTED TO THE ARCHITECT BEFORE ANY WORK COMMENCES


THIS DRAWING SHALL NOT BE SCALED TO ASCERTAIN ANY DIMENSIONS WORK TO FIGURED DIMS ONLY

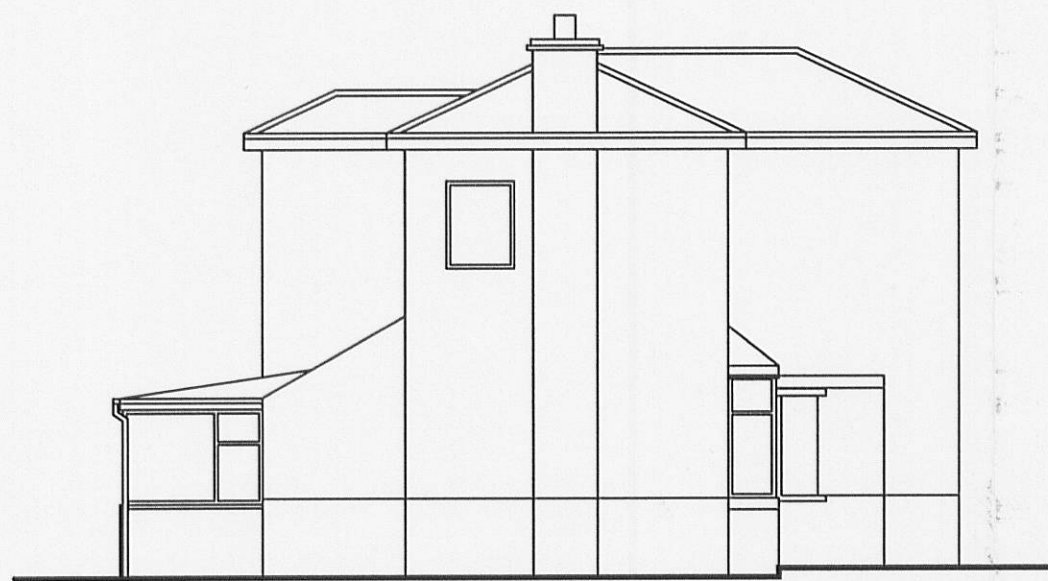

Side 1 Elevation



Front Elevation

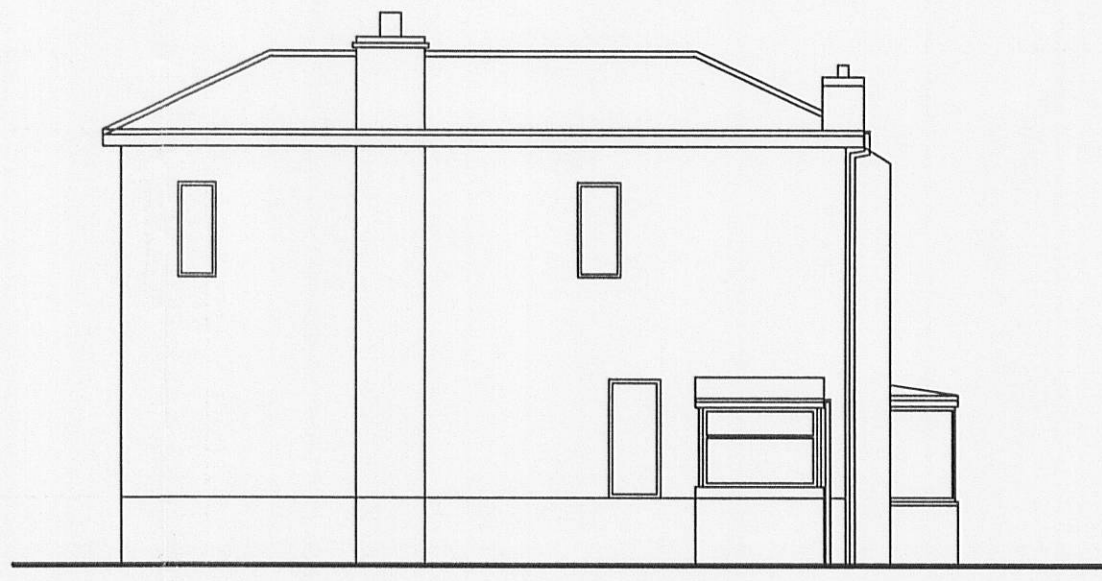


Side 2 Elevation




Rear Elevation


Elevations
1:100 Scale

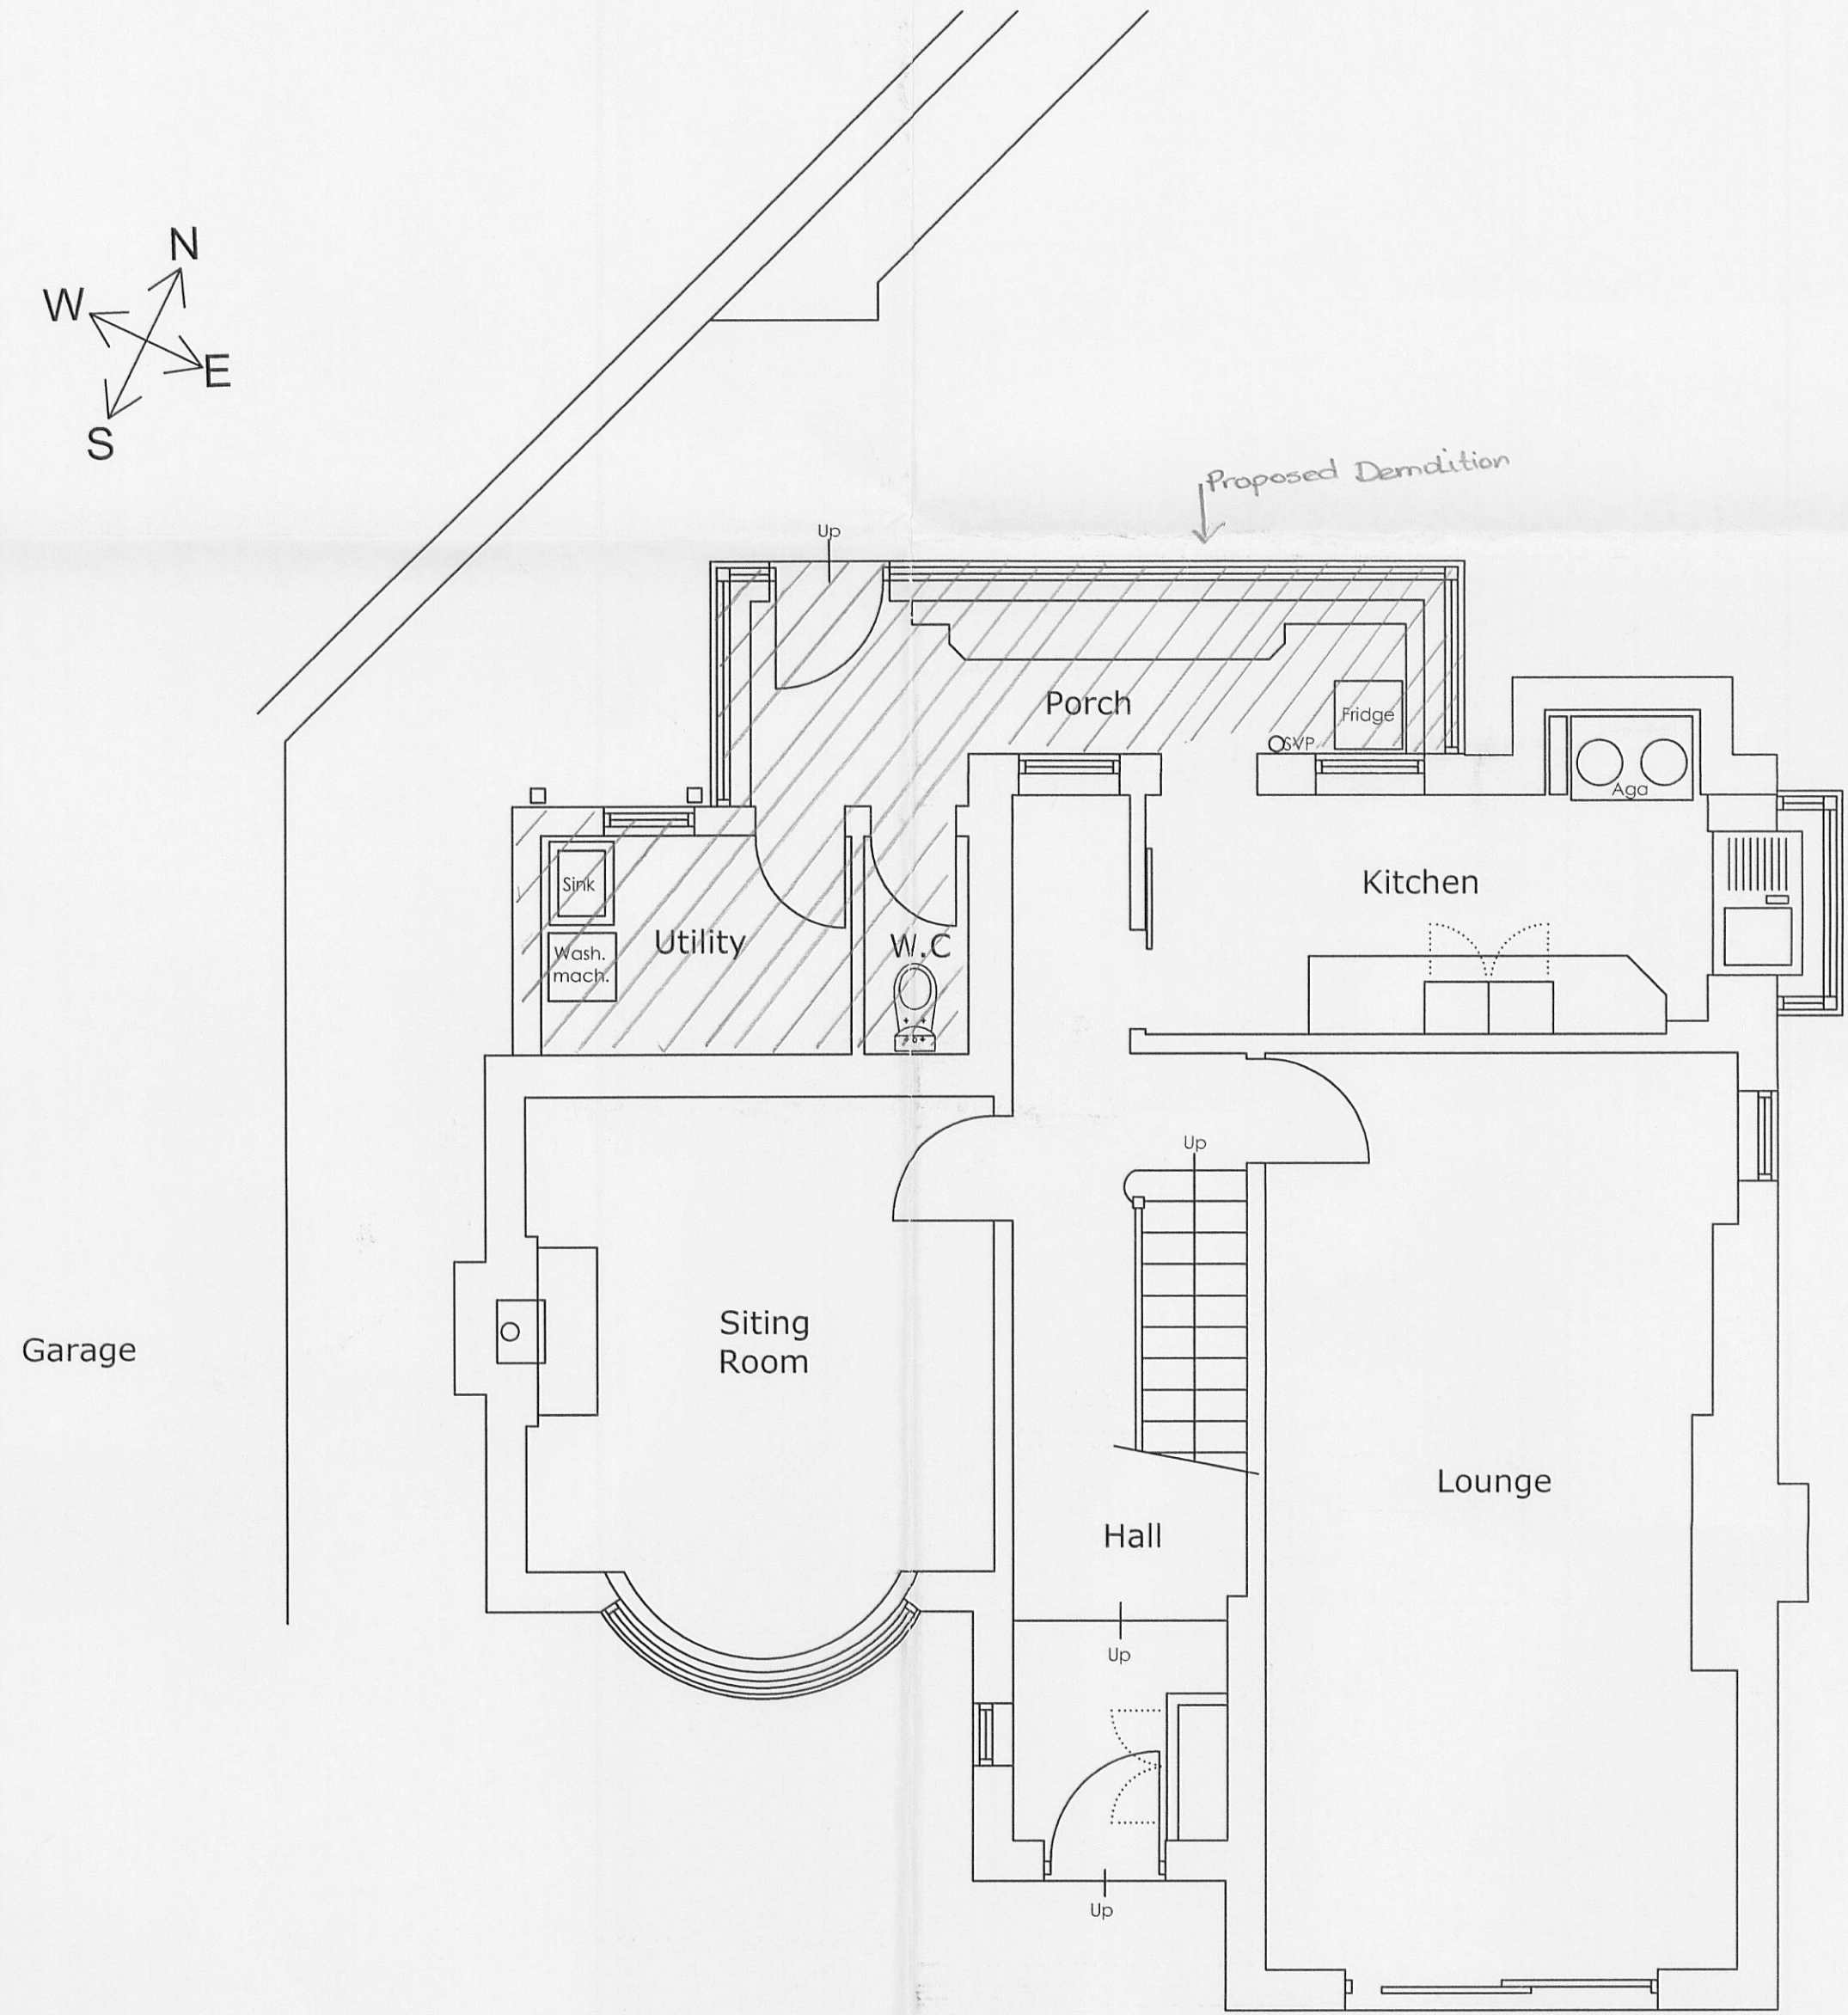

Ground Floor Plan
1:50 Scale

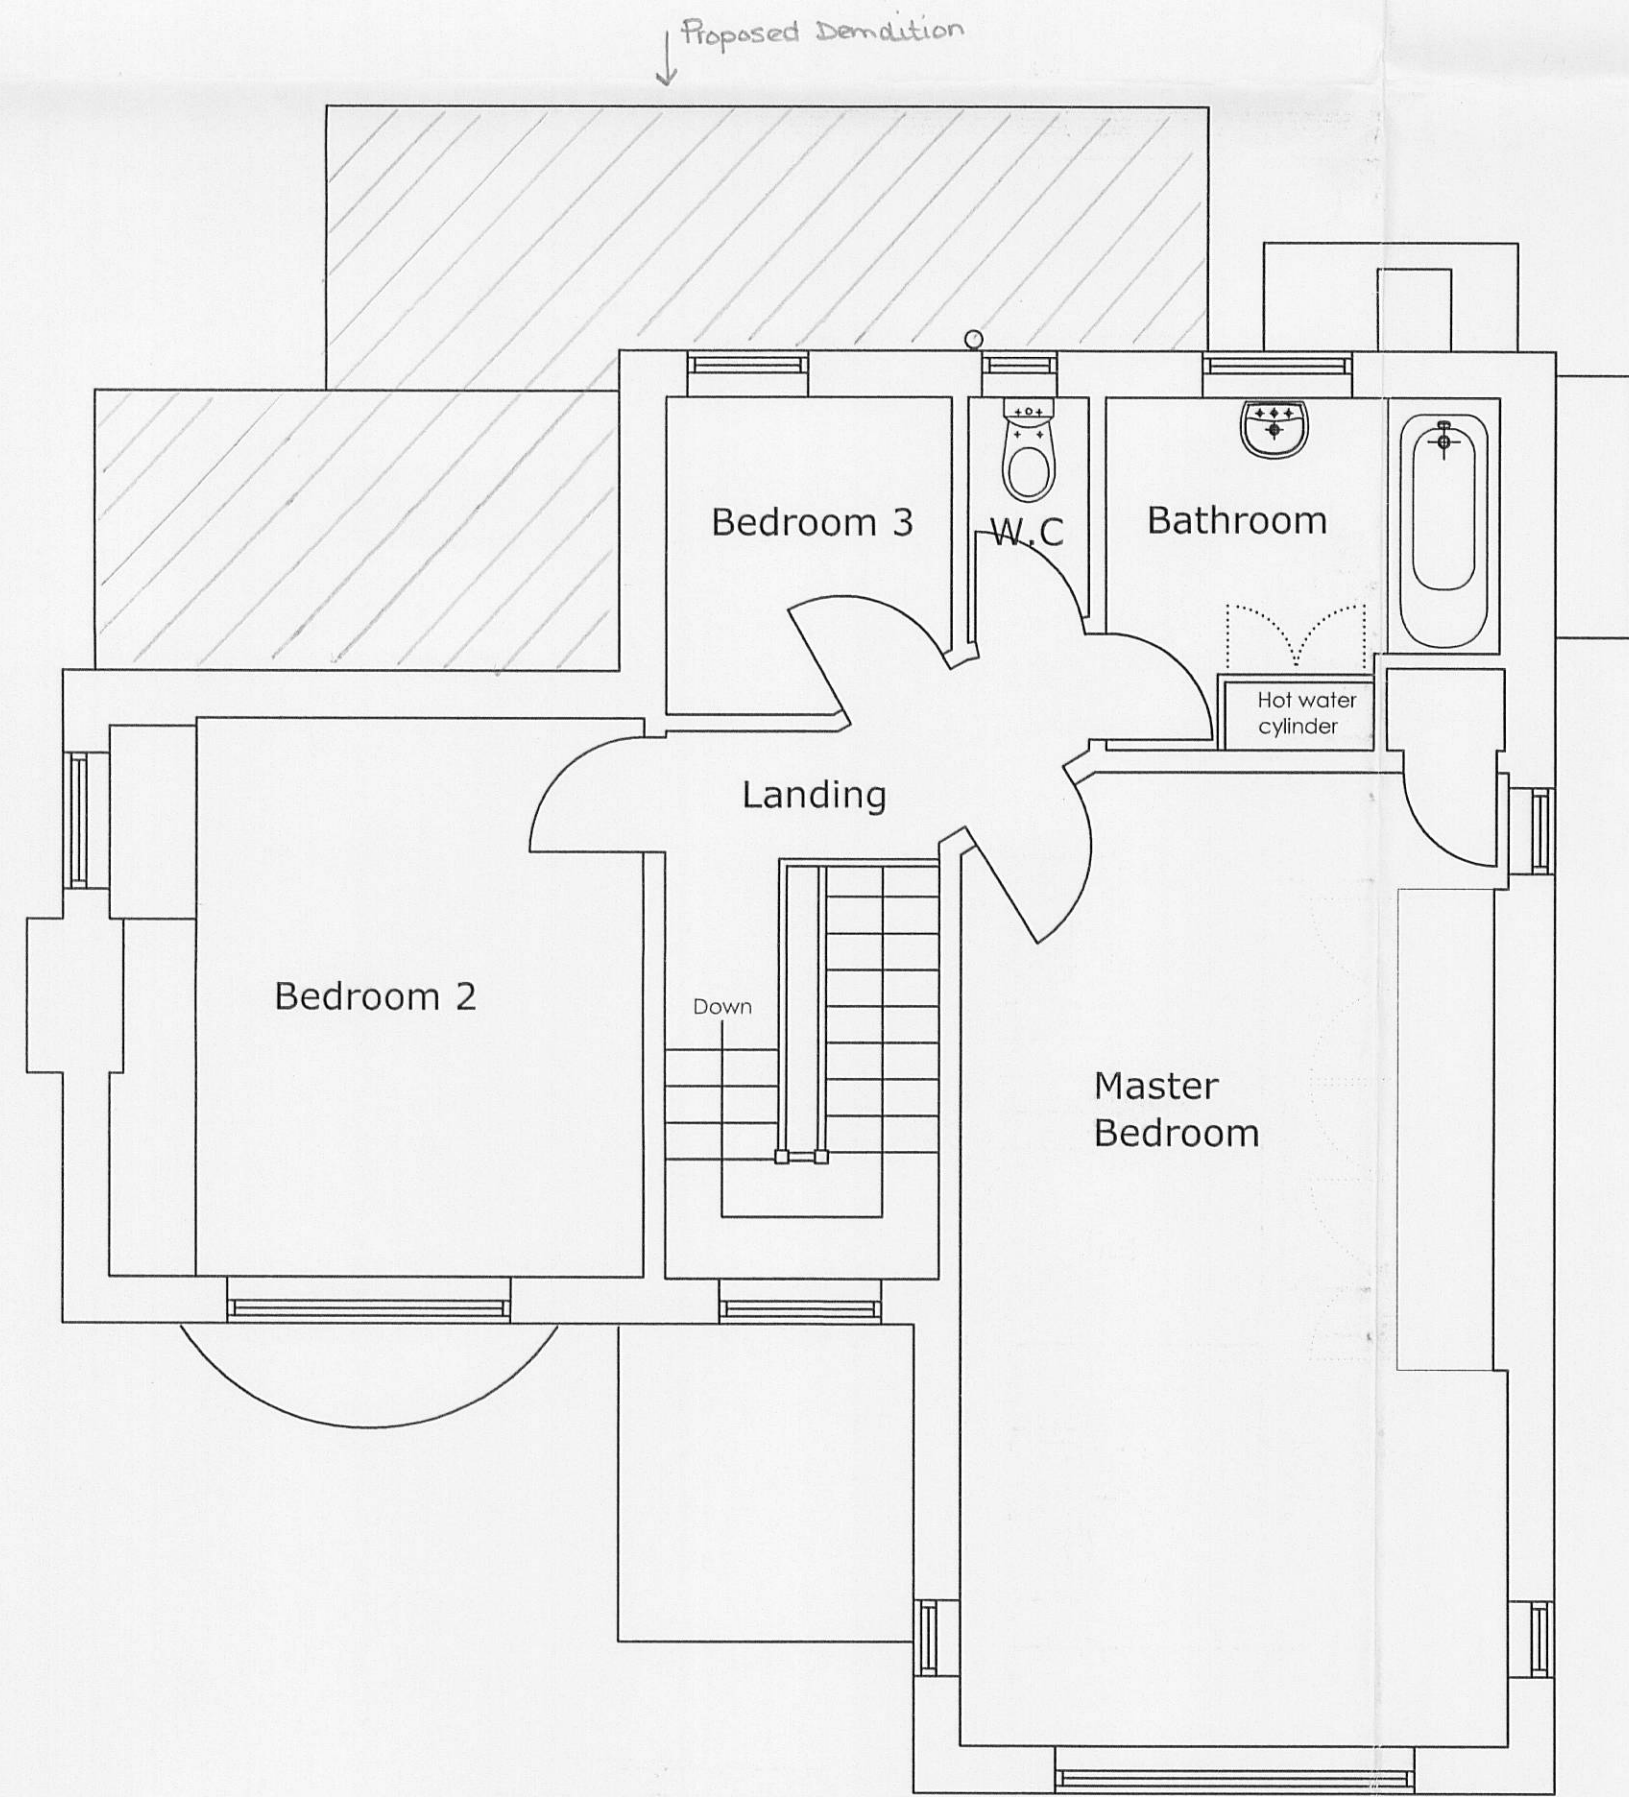

First Floor Plan
1:50 Scale

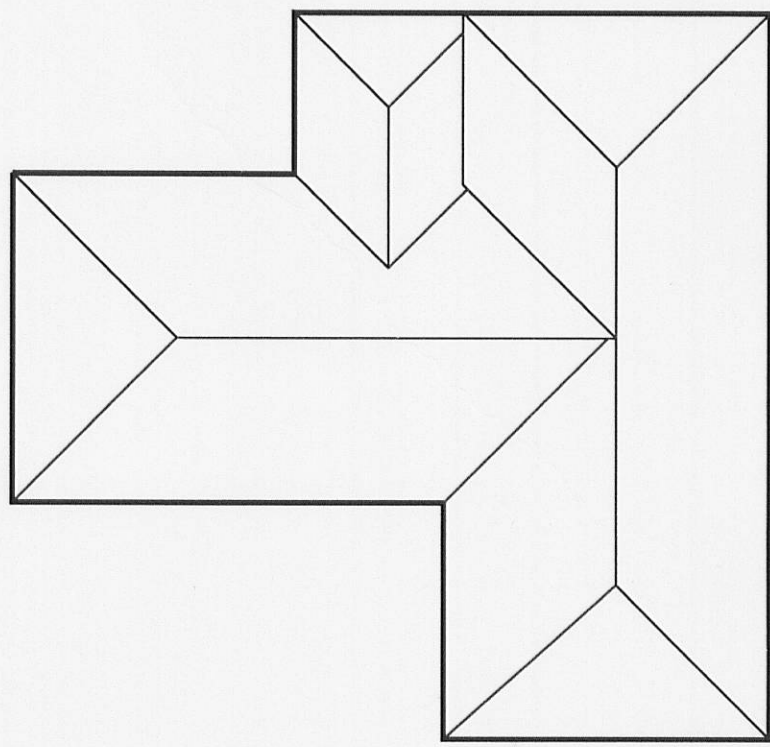

Roof Plan
1:100 Scale
320110897P

rev	date/initials	description
001		Demolition of Existing Porch and Utility, and Proposed 2 Storey Extension too Form Ground Floor Kitchen, Porch and WC and First Floor Bedrooms and Bathroom
drawing title		
Hollycroft Whittakers Lane West Bradford BB7 4TL		
dwg purpose		
EXISTING PLANS AND ELEVATIONS		
scale 1:50 & 1:100		
@ sheet size A1		
001	001	A
job number	drawing number	revision