


NOTES

ALL DIMENSIONS AND LEVELS ARE TO BE CHECKED ON SITE

ANY DISCREPANCIES ARE TO BE REPORTED TO THE ARCHITECT BEFORE ANY WORK COMMENCES


THIS DRAWING SHALL NOT BE SCALED TO ASCERTAIN ANY DIMENSIONS WORK TO FIGURED DIMS ONLY

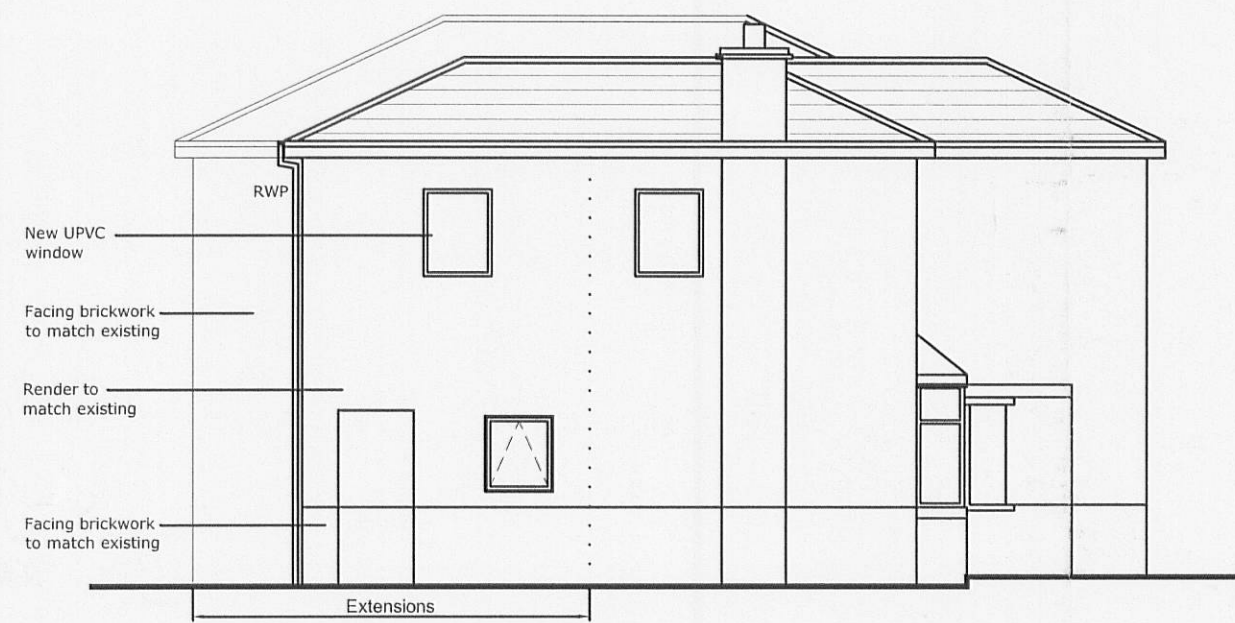

Side 1 Elevation




Rear Elevation

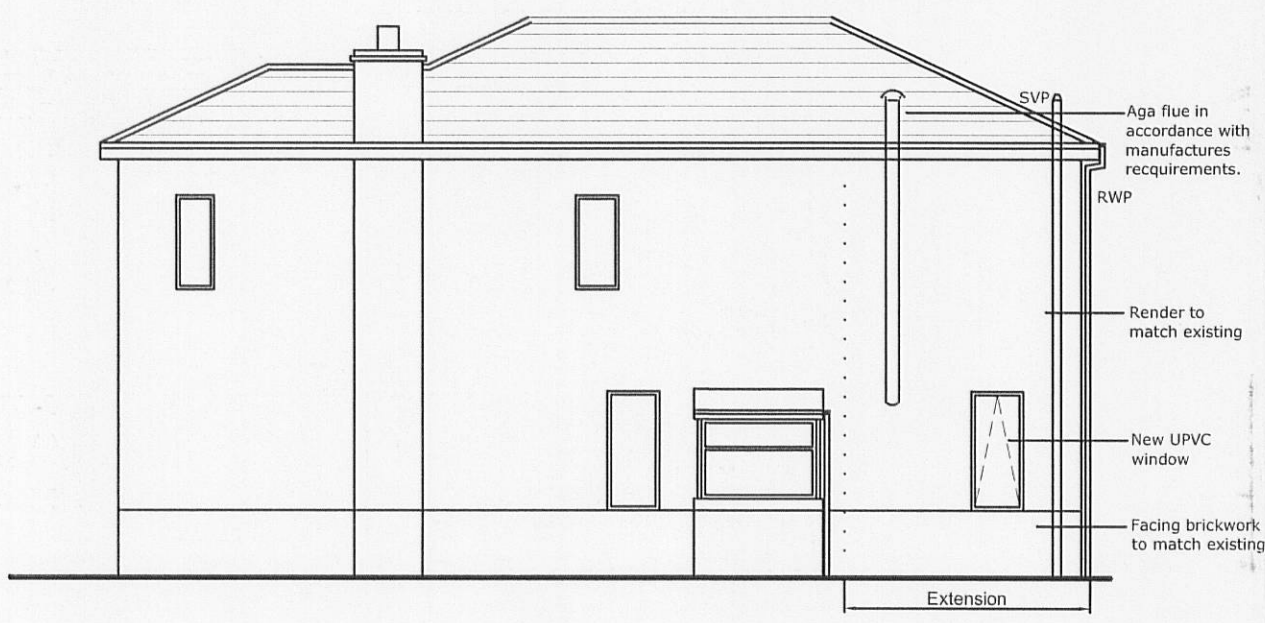


Side 2 Elevation


Elevations
1:100 Scale

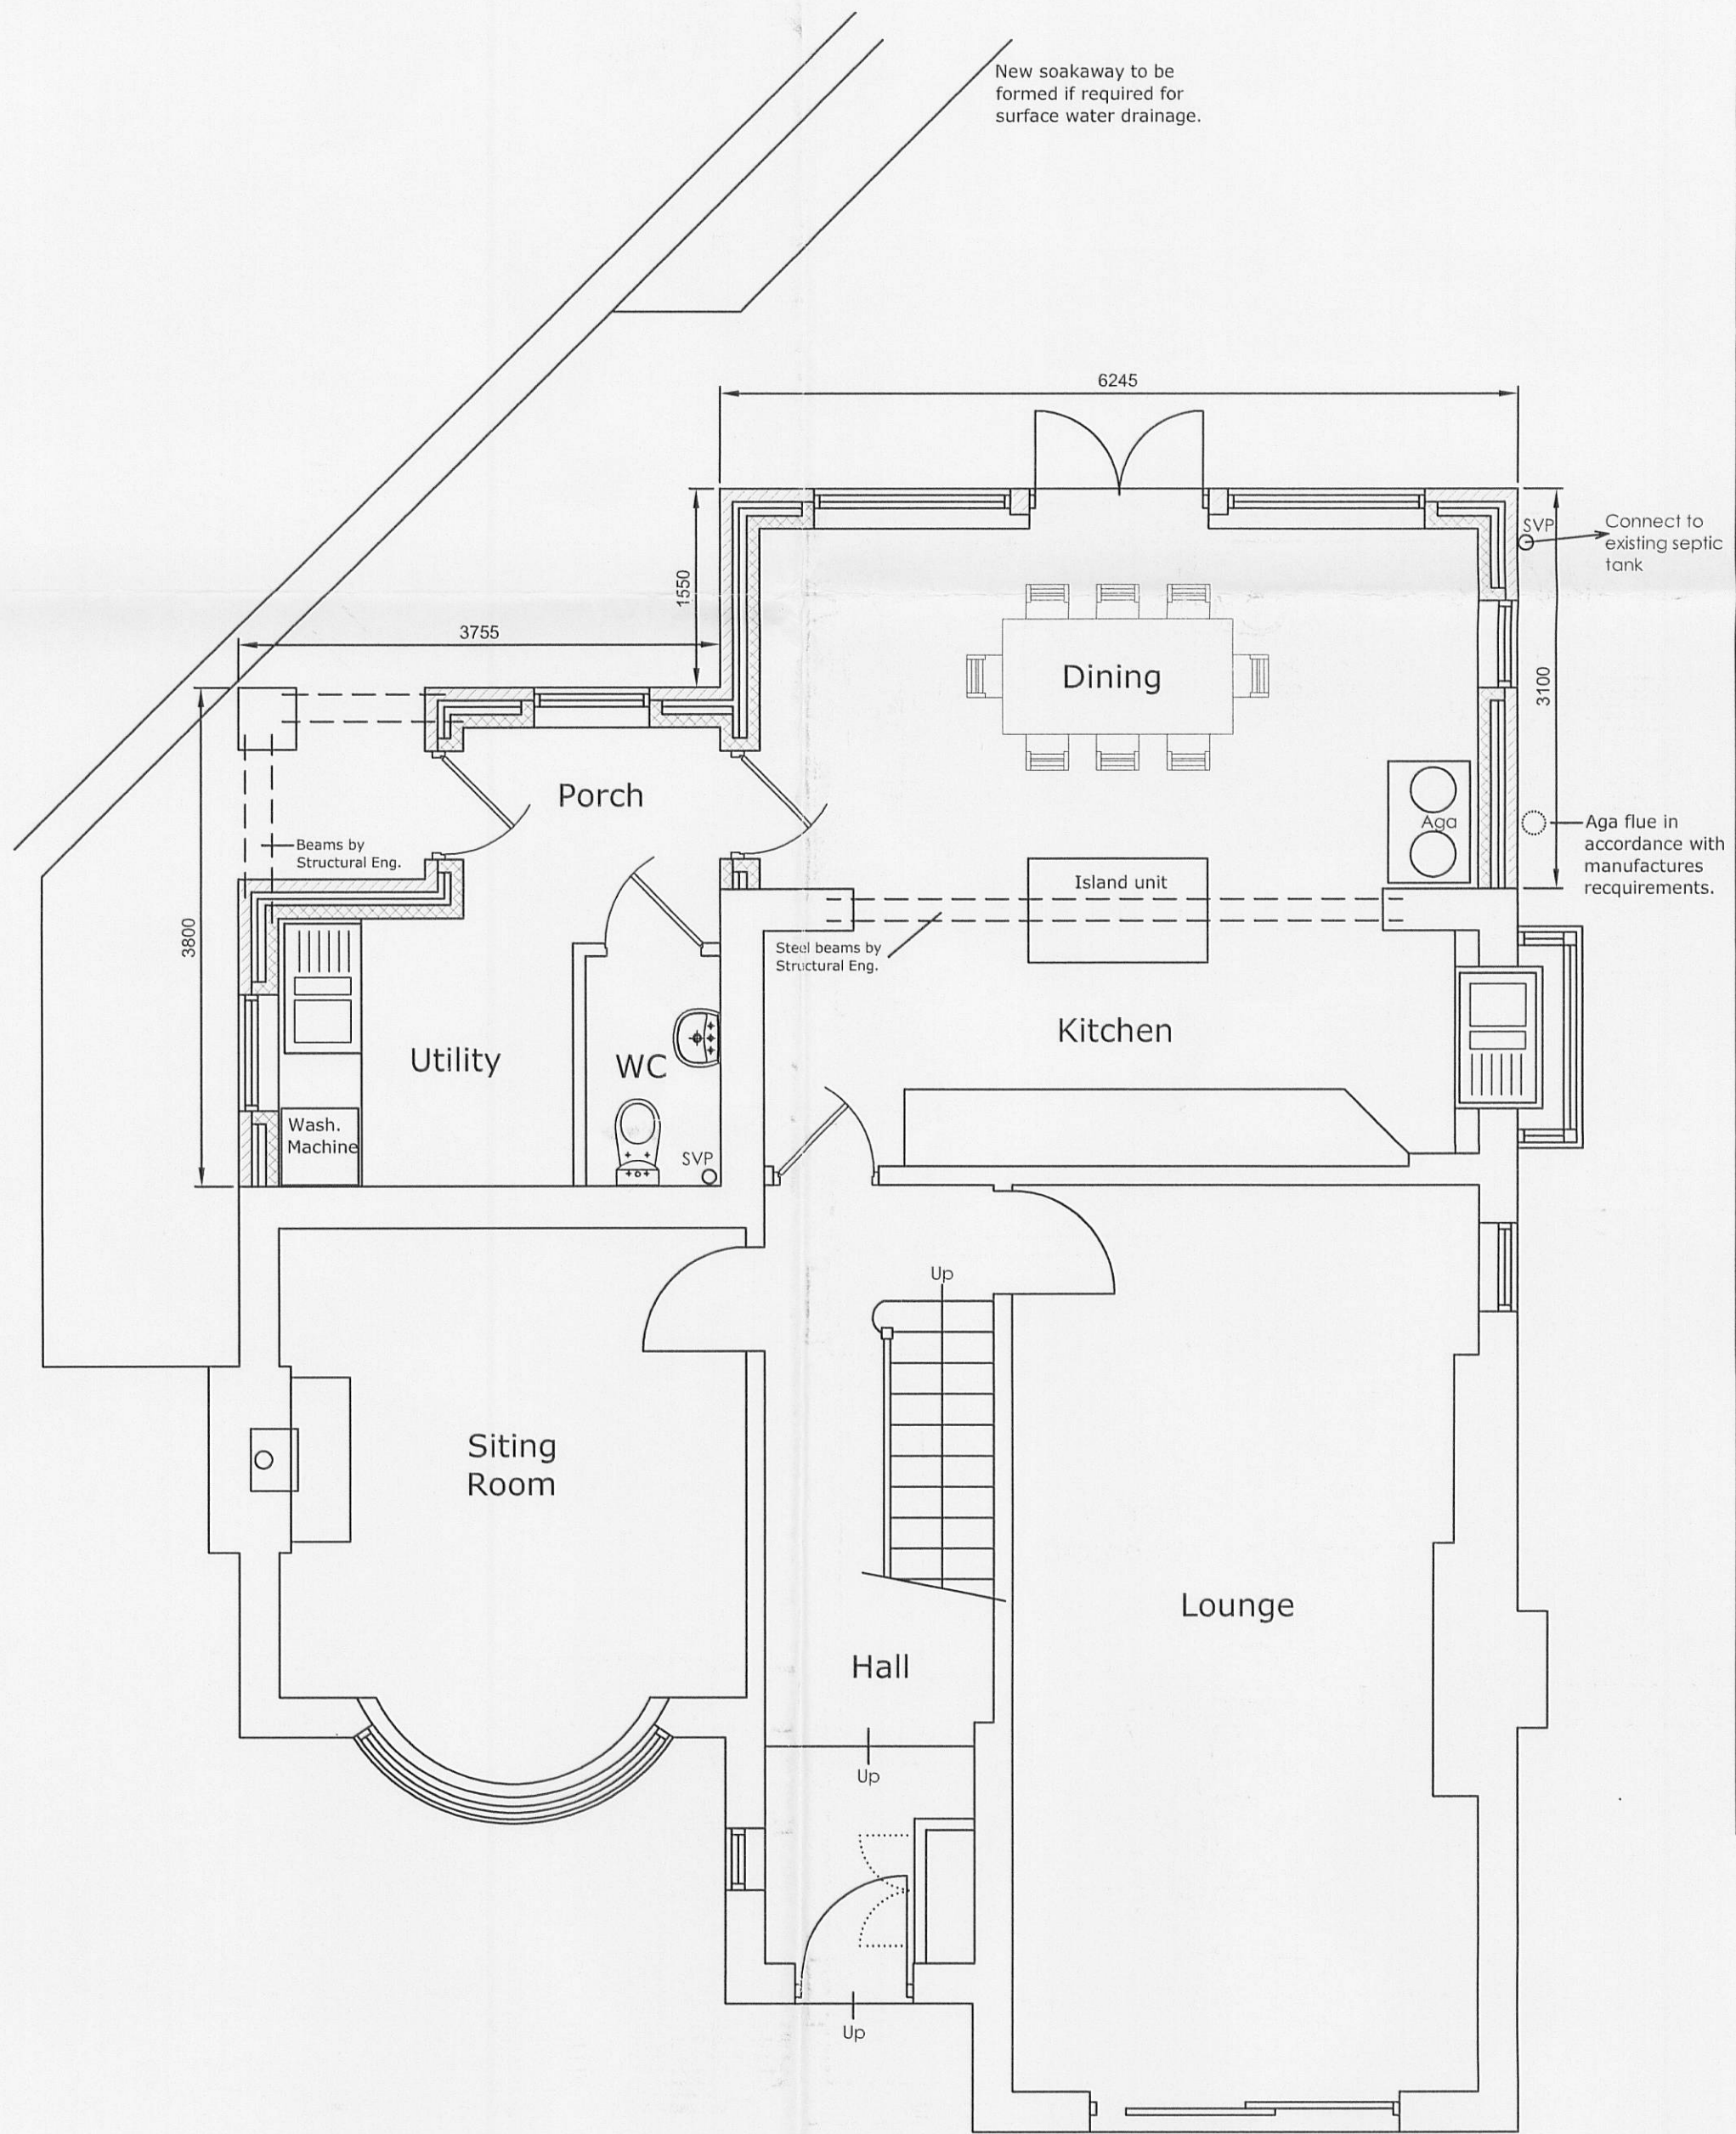

Ground Floor Plan
1:50 Scale

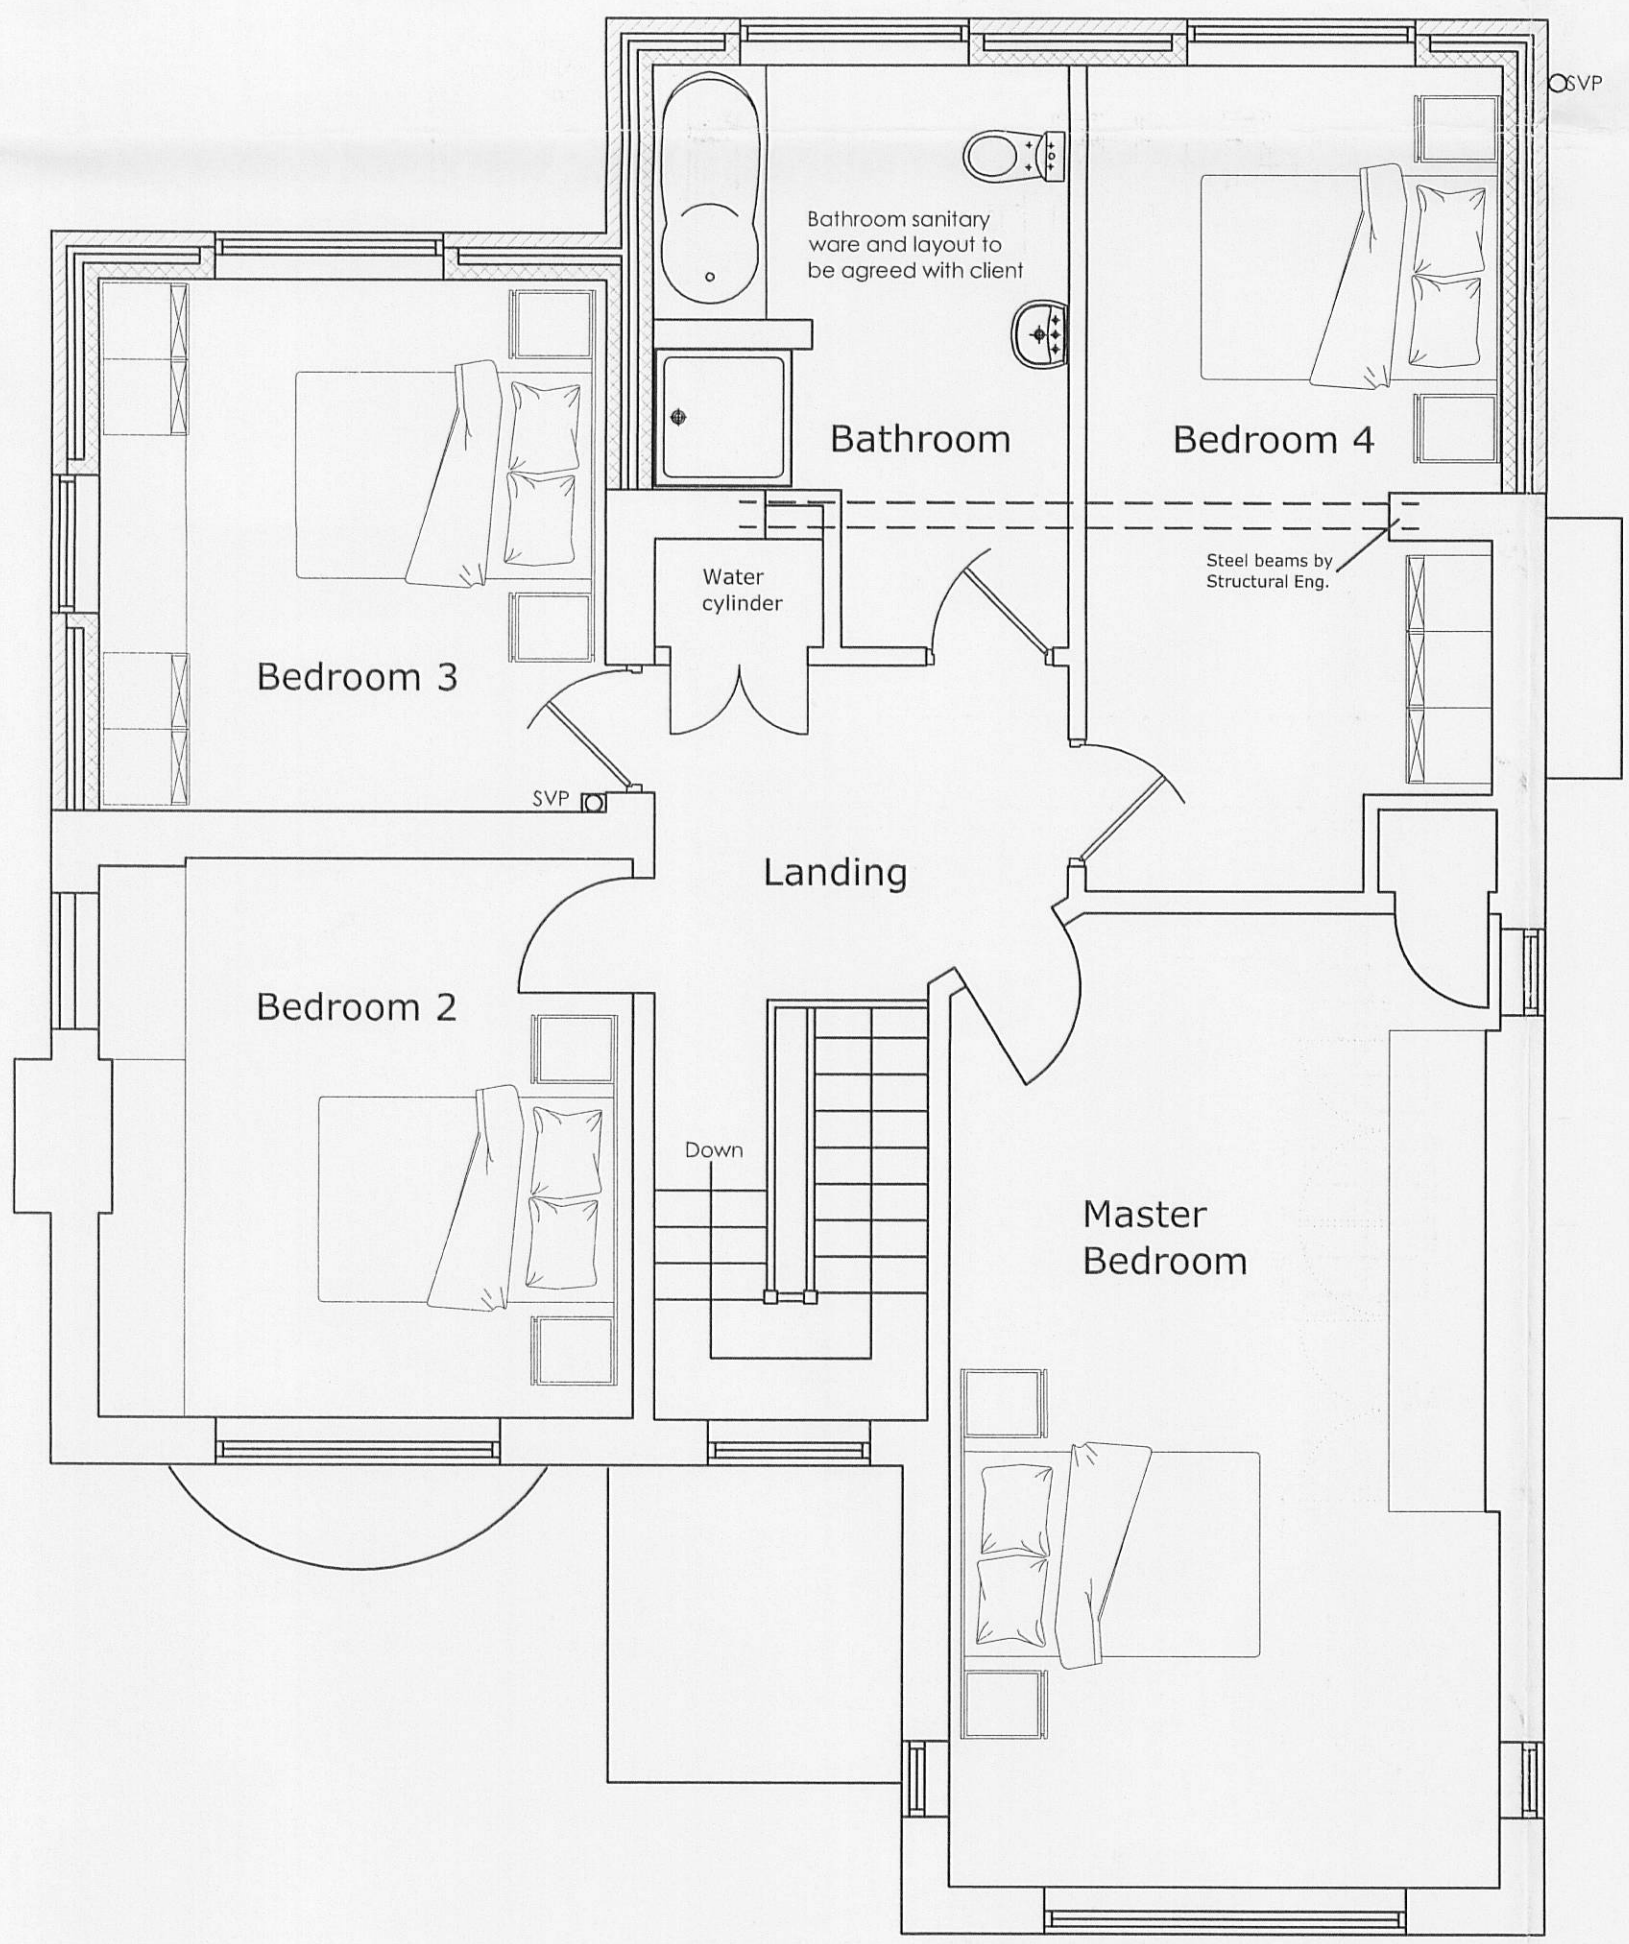

First Floor Plan
1:50 Scale

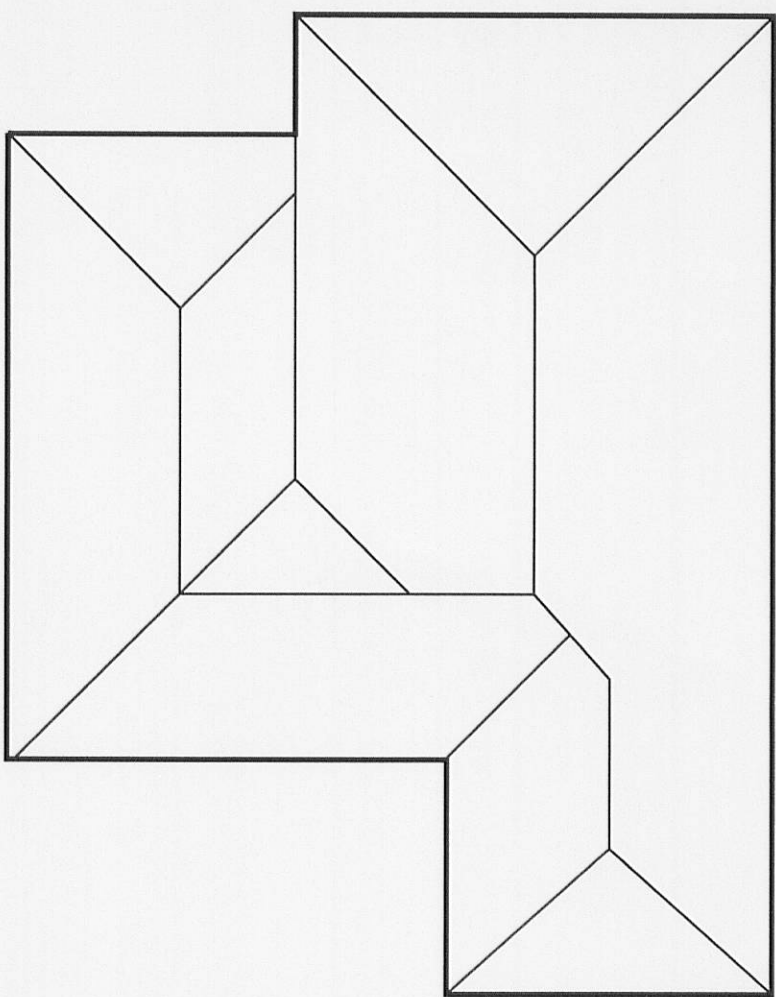

Indicative Roof Plan
1:100 Scale

320110897P

rev	date/initials	description
001		Demolition of Existing Porch and Utility, and Proposed 2 Storey Extension too Form Ground Floor Kitchen, Porch and WC and First Floor Bedrooms and Bathroom
002		
A		

drawing title
Hollycroft
Whittakers Lane
West Bradford
BB7 4TL

dwg purpose
PROPOSED PLANS AND ELEVATIONS

scale
1:50 & 1:100

@ sheet size
A1

001
job number

002
drawing number

A
revision