



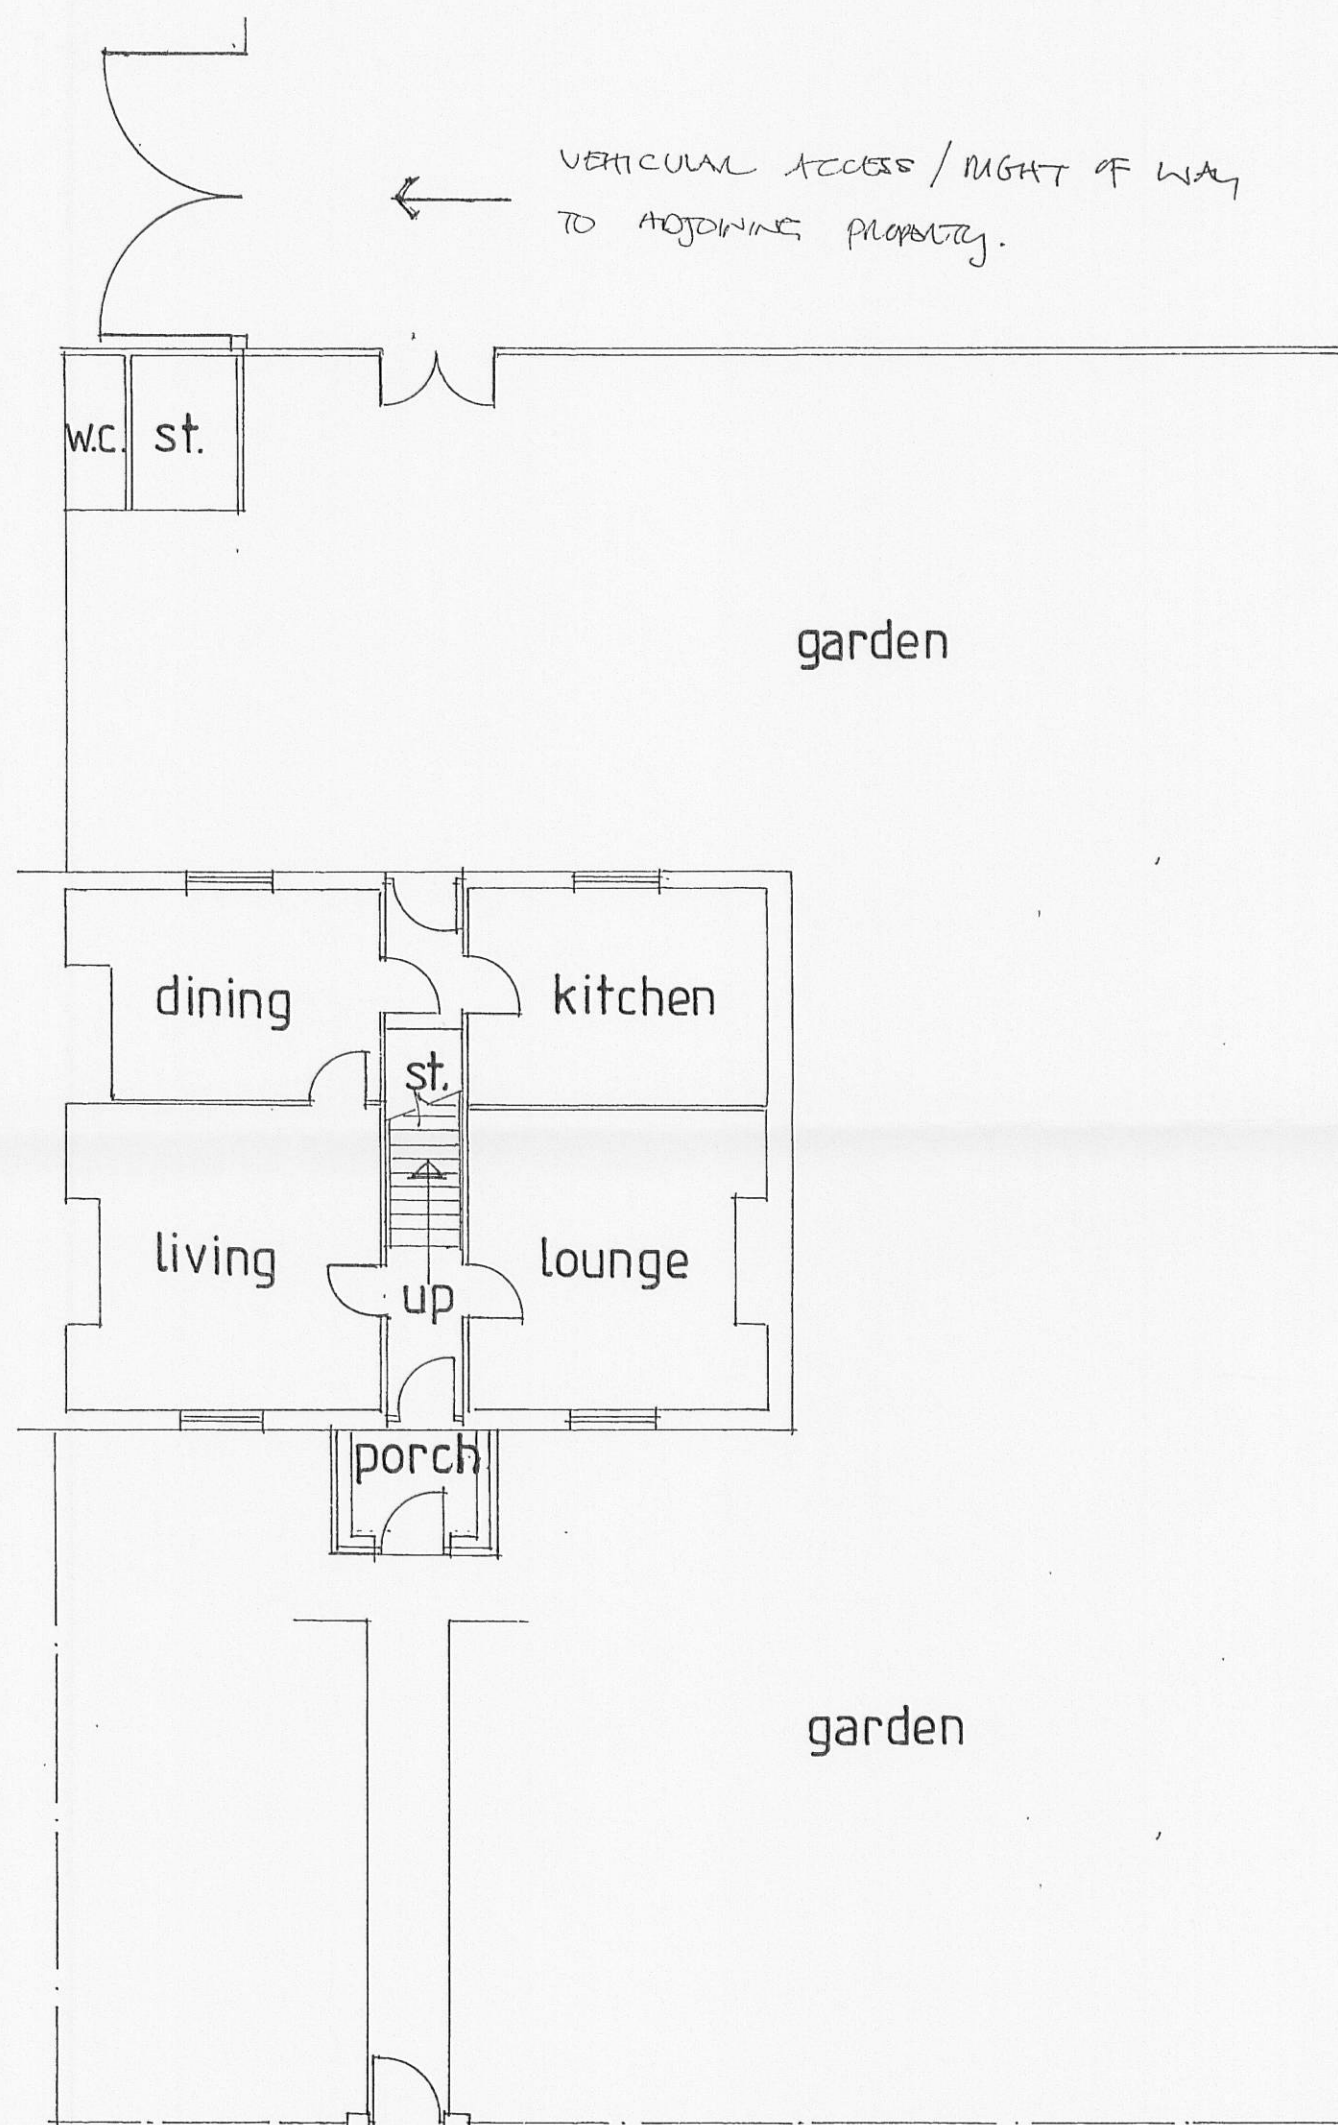


GROUND FLOOR PLAN

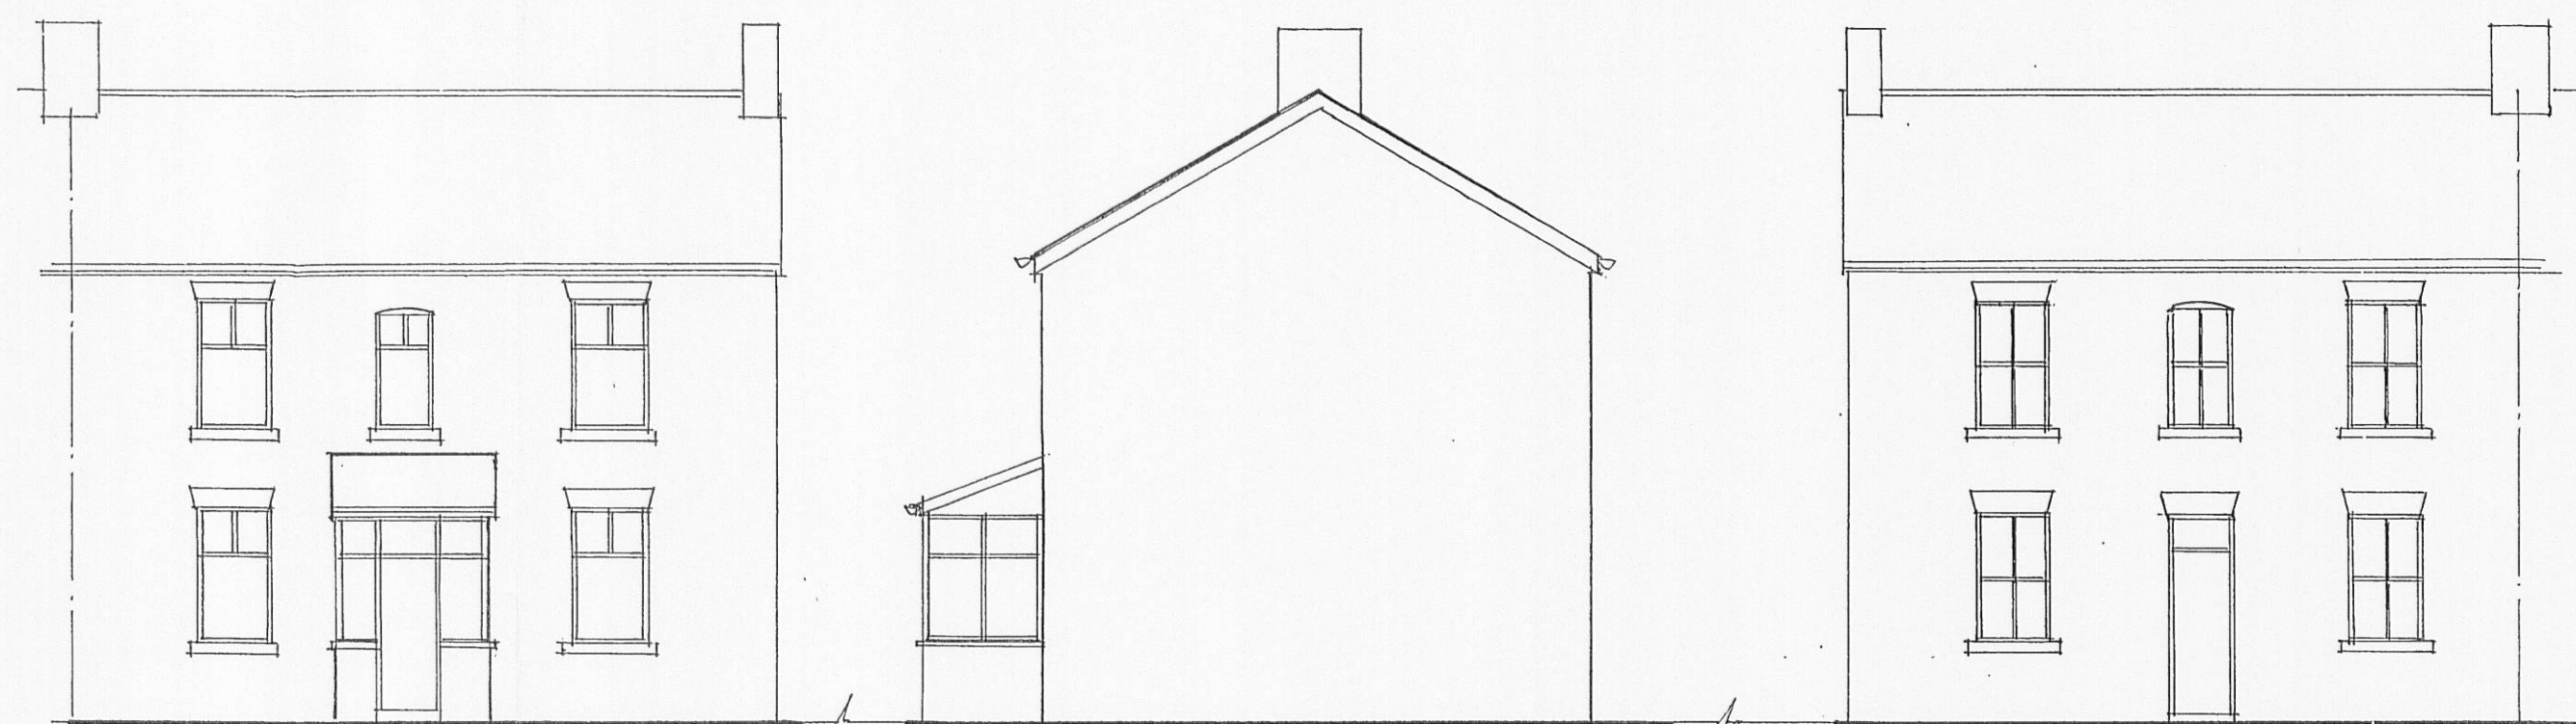


front elevation

side elevation

rear elevation

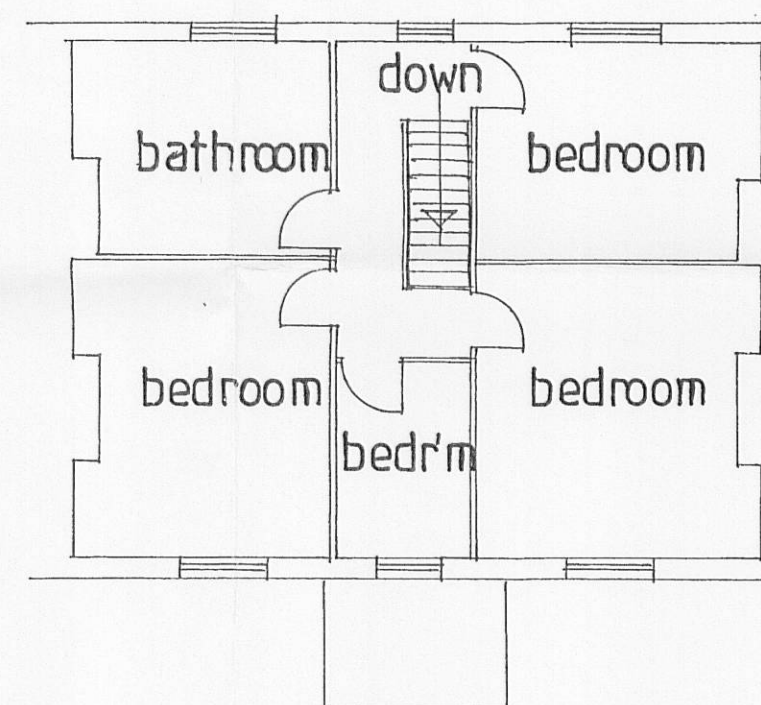

FIRST FLOOR PLAN

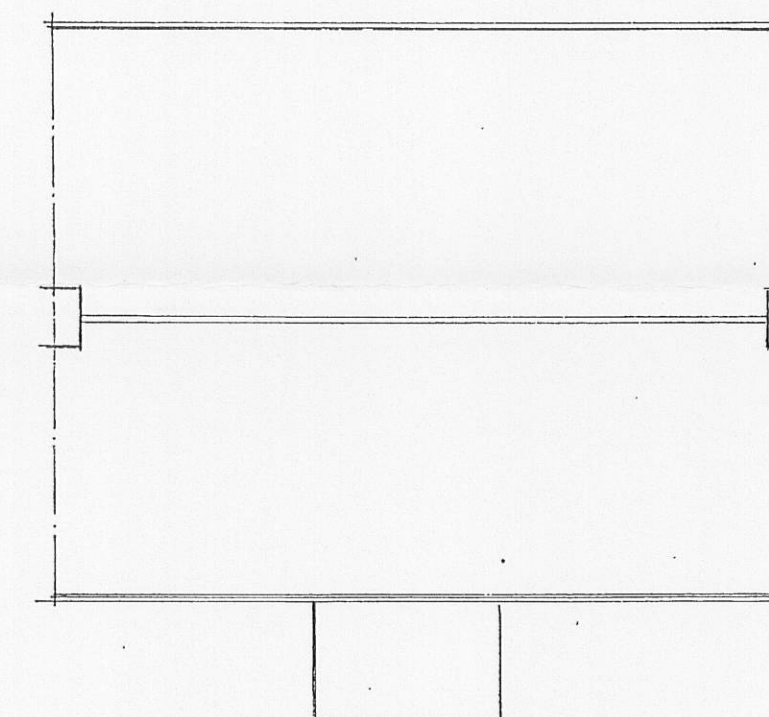

ROOF PLAN

320110901P

0 1 2 3 4 5 6 7 8 9 10 11 12 13 14 15

SCALE IN METRES @ 1:100

A2

DRAWN BY - PETER J. HOLGATE

EXISTING PLANS

1 RIBBLESDALE PLACE · OSBALDESTON LN.
OSBALDESTON · Nr. BLACKBURN.

Beardwood Design Ltd

14 Wycollar Road Blackburn Lancs BB2 7AZ
Telephone 01254 676778

date	july 2011
scale	1:100
ref. no.	11/1994/1S